B.M. SY-56-1 ELEV. 946.274
CHIS. SD. ON W. SIDE C/S (DROP INLET) ON C/L VENTURA BOULEVARD @ STA. 561+65 ± 8 MILES W. CORNELL ROAD.

MALIBU QUAD. 19 60


**REVISIONS:** FEB. 28, 1967
PAGE 1-B SHOW FROM TRUNK AS EXIST. I.E. CONT. @ PA 700. REPLACE 18" V.C.P. W/48 TO 0+80 & 24" C. W/ 36" C. TO JOIN EXIST. I.E. PAGE 17-B MOVE M.H. FROM 9+55.00 TO 9+45.00. SHOW EXIST. WATER LINES & CHANGE 8" AL.

APPROVED Bernard J. Valadez
OFFICE OF COUNTY ENGINEER

**REVISION:** FEB. 17, 1967
PAGE 17-B ADD 8"W.P. ACROSS ROAD WITH M.H. & 6"N.L. - CHANGE EXIST. SEC. B TO SEC. C.

APPROVED: Bernard J. Valadez
OFFICE OF COUNTY ENGINEER

**REVISIONS** MAY 18, 1966
Pages 16 & 18 - Revise grade on M.L.'s.
Pages 48, 49, 50, 51 - Revise M.L. depth
By Ray E. Quilt
REG. C.E. NO. 11758
Approved Bernard J. Valadez

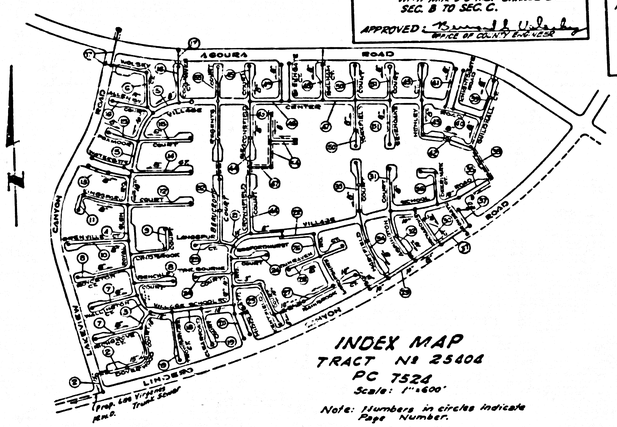

P.C. 7524 PAGE 3

SEE L.V.M.W.D. FOR CHARGES

39002

HOUSE LATERALS TO EAST TO BE CONSTRUCTED PER S-25 CASE I

Extra depth in M.L. & N.L's

BENCHLEY COURT TRACT No 25404

VILLAGE SCHOOL ROAD TRACT No 25404

ROYAL GLEN ROAD

DOVERWOOD COURT

WALLINGTON COURT

RICHGROVE COURT

P.C. 7524 PAGE 4

SEE L.V.M.W.D. FOR CHARGES

39003

WATERGATE COURT TRACT No 25404

LYNDBROOK COURT

BENCHLEY COURT

WATERGATE ROAD TRACT No

ROYAL GLEN COURT

KINGSPARK COURT

GREENVILLE COURT

ROYCETON COURT

L.A. COUNTY SEWER SHEET NO. 2

P.C.7524 PAGE 5

SEE L.V.M.W.D. FOR CHARGES

39004

Extra depth in Main Line & House Laterals

Grade of North & South Curbs

Grade of East & West Curbs

IDENTICAL

TRACT No 25404

VILLAGE CENTER ROAD

WOLSEY COURT

COOLHAVEN COURT

ROYAL GLEN ROAD

FOXMOOR

WATERGATE COURT

P.C.7524 PAGE 6

SEE L.V.M.W.D. FOR CHARGES

39005

Extra depth in Main Line & House Laterals

Grade of North & South Curbs

Grade of East & West Curbs

IDENTICAL

IDENTICAL POINTS

TRACT No 25404

LAKEVIEW CANYON ROAD

WOLSEY COURT


VILLAGE CENTER ROAD


ROYAL GLEN ROAD

ALLENBY COURT


L.A. COUNTY SEWER SHEET NO. 3


PC 7524 PAGE 7

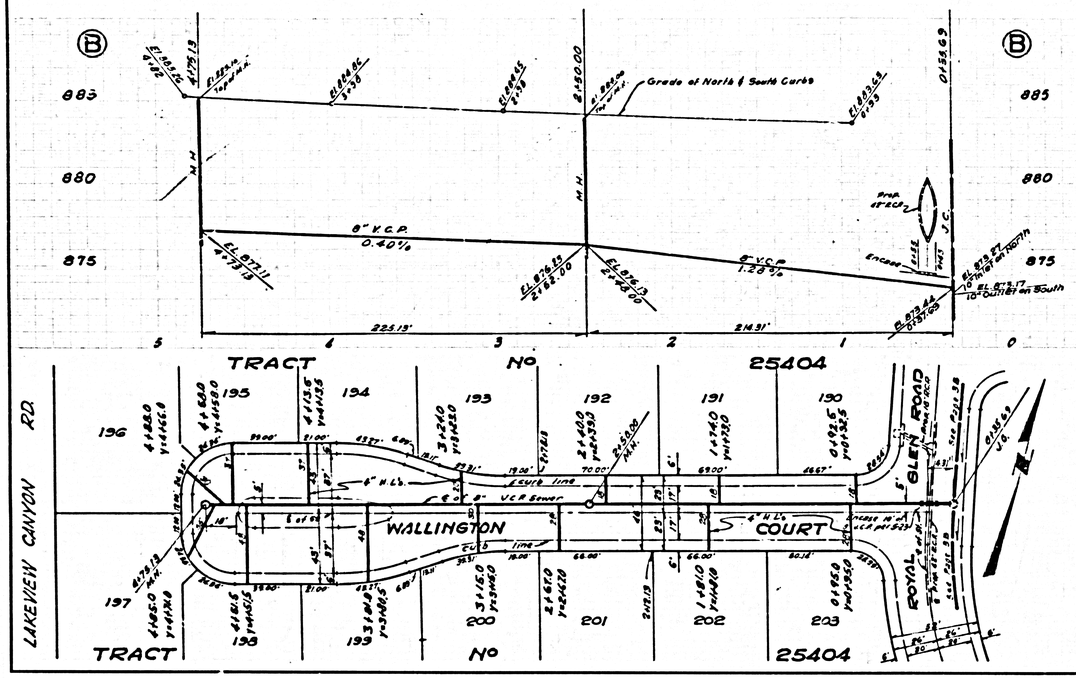

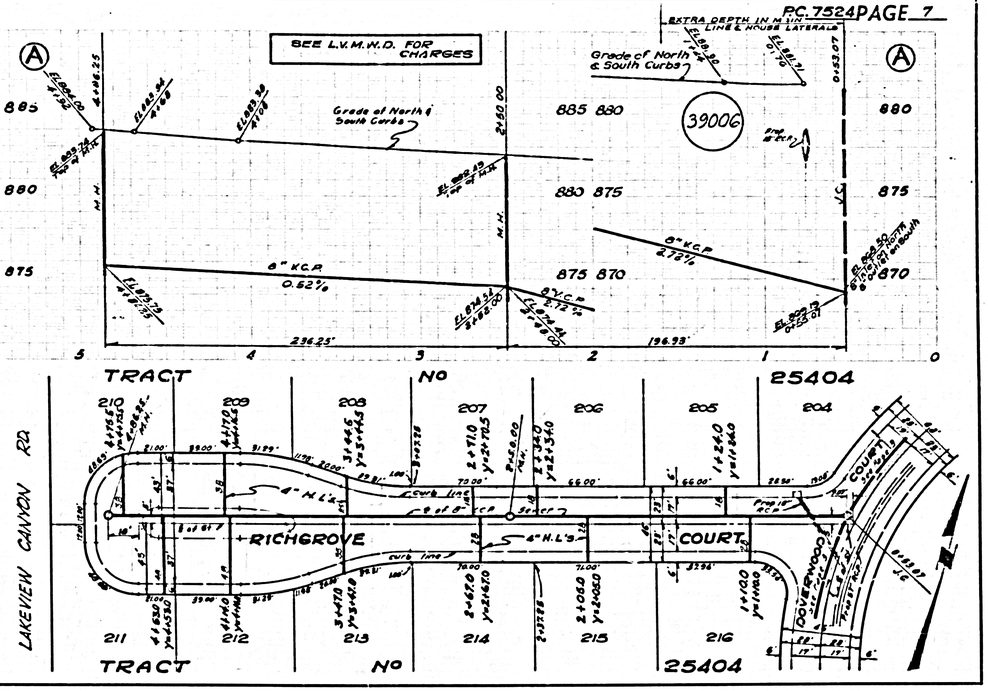
PC 7524 PAGE 8



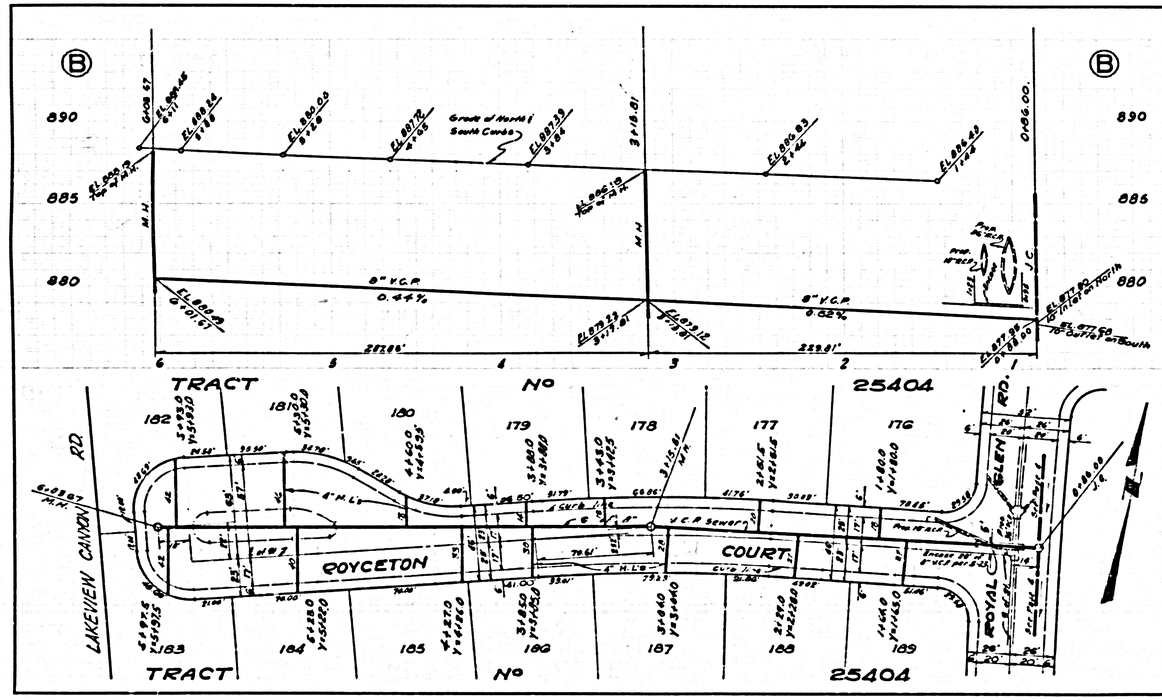


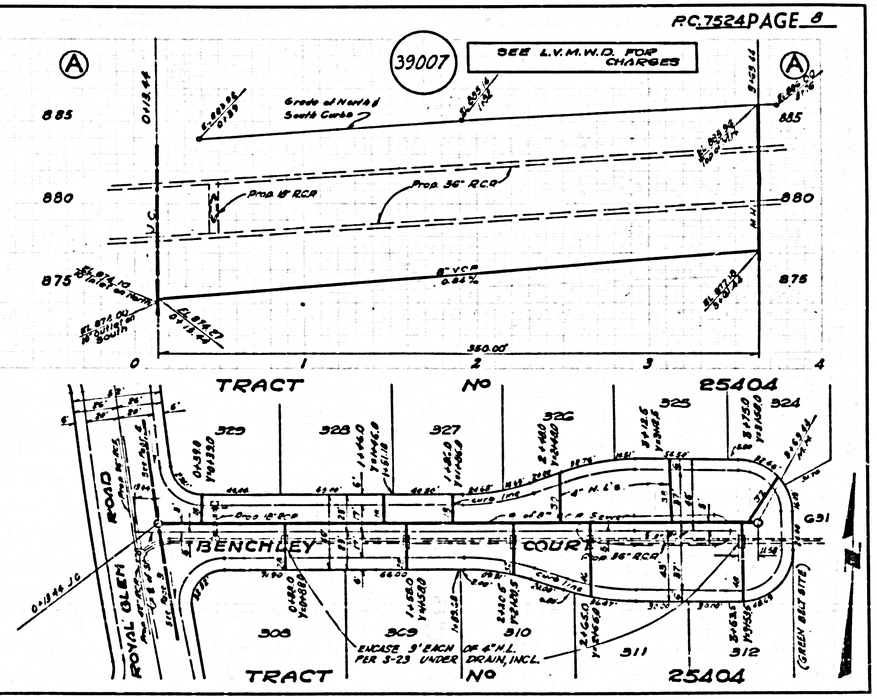

L.A. COUNTY SEWER SHEET NO. 2 SOUTHERN CALIFORNIA BLUEPRINT CO.

P.C. 7524 PAGE 9

SEE L.V.M.W.D. FOR CHARGES

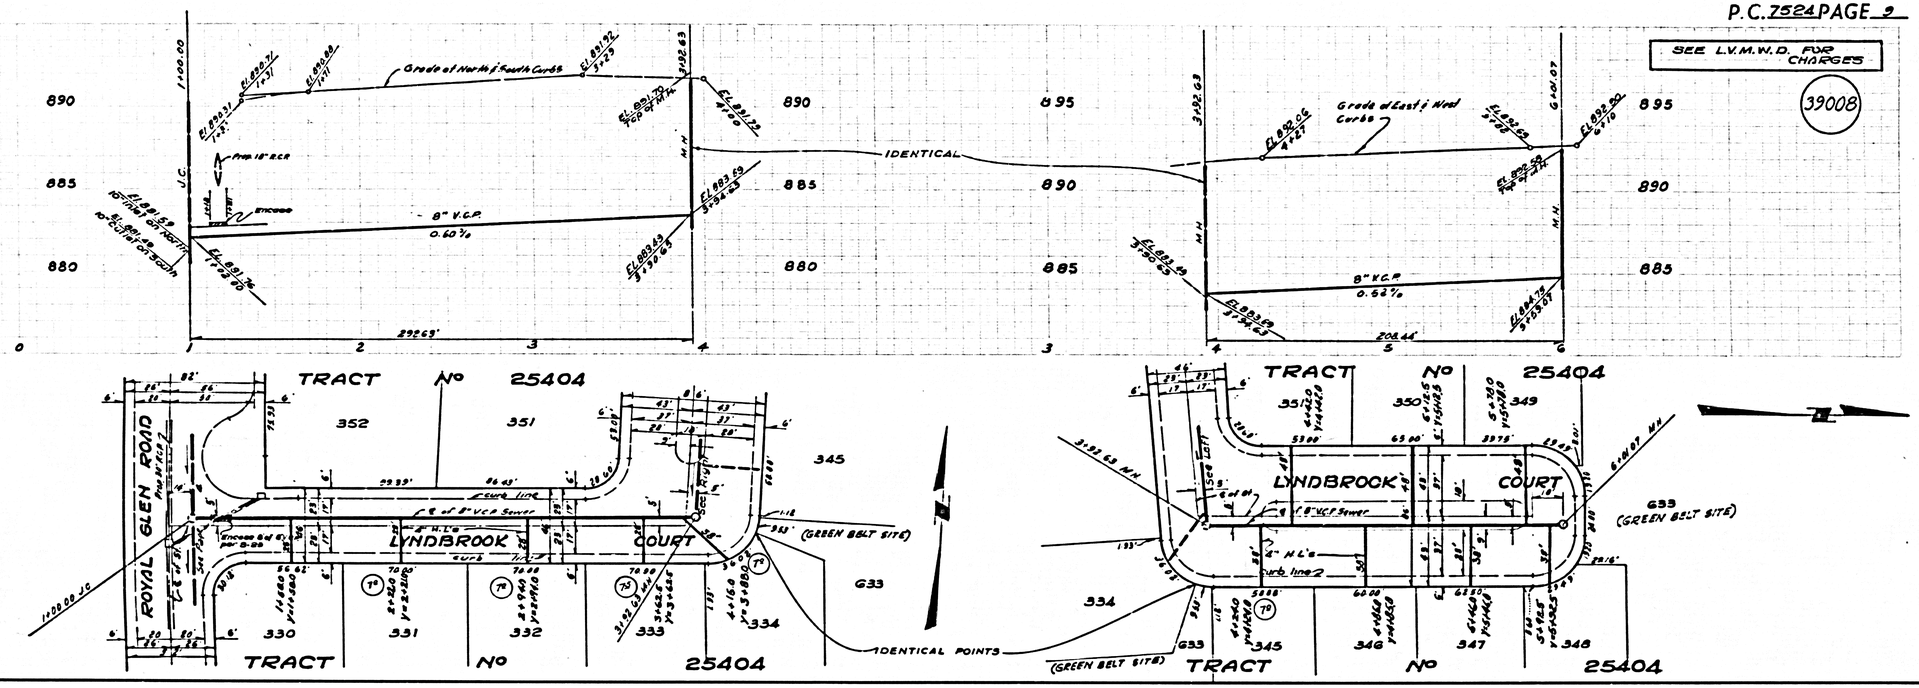
39008




P.C. 7524 PAGE 10

SEE L.V.M.W.D. FOR CHARGES

39009

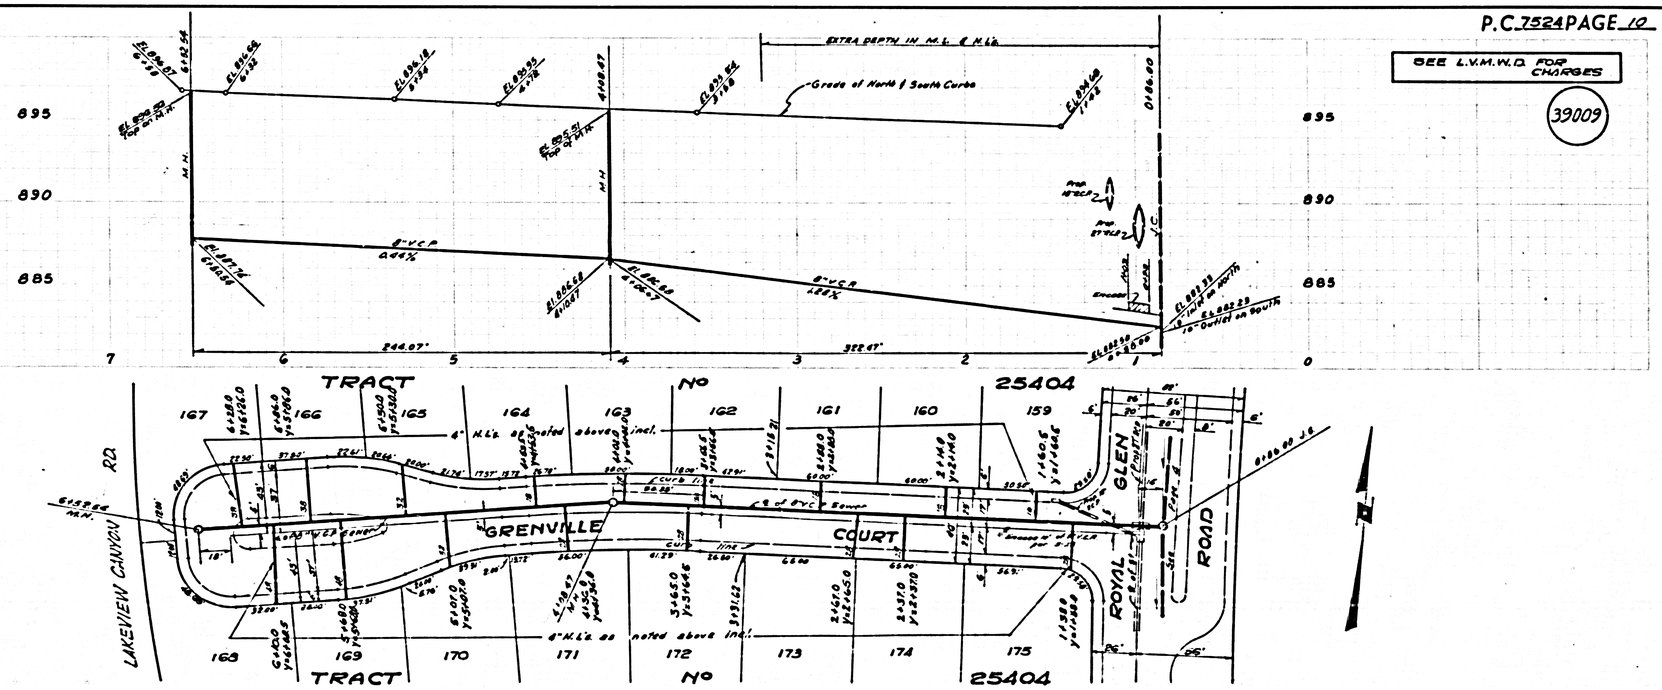



L.A. COUNTY SEWER SHEET NO. 8

P.C. 7524 PAGE 11

SEE L.V.M.W.D. FOR CHARGES


39010

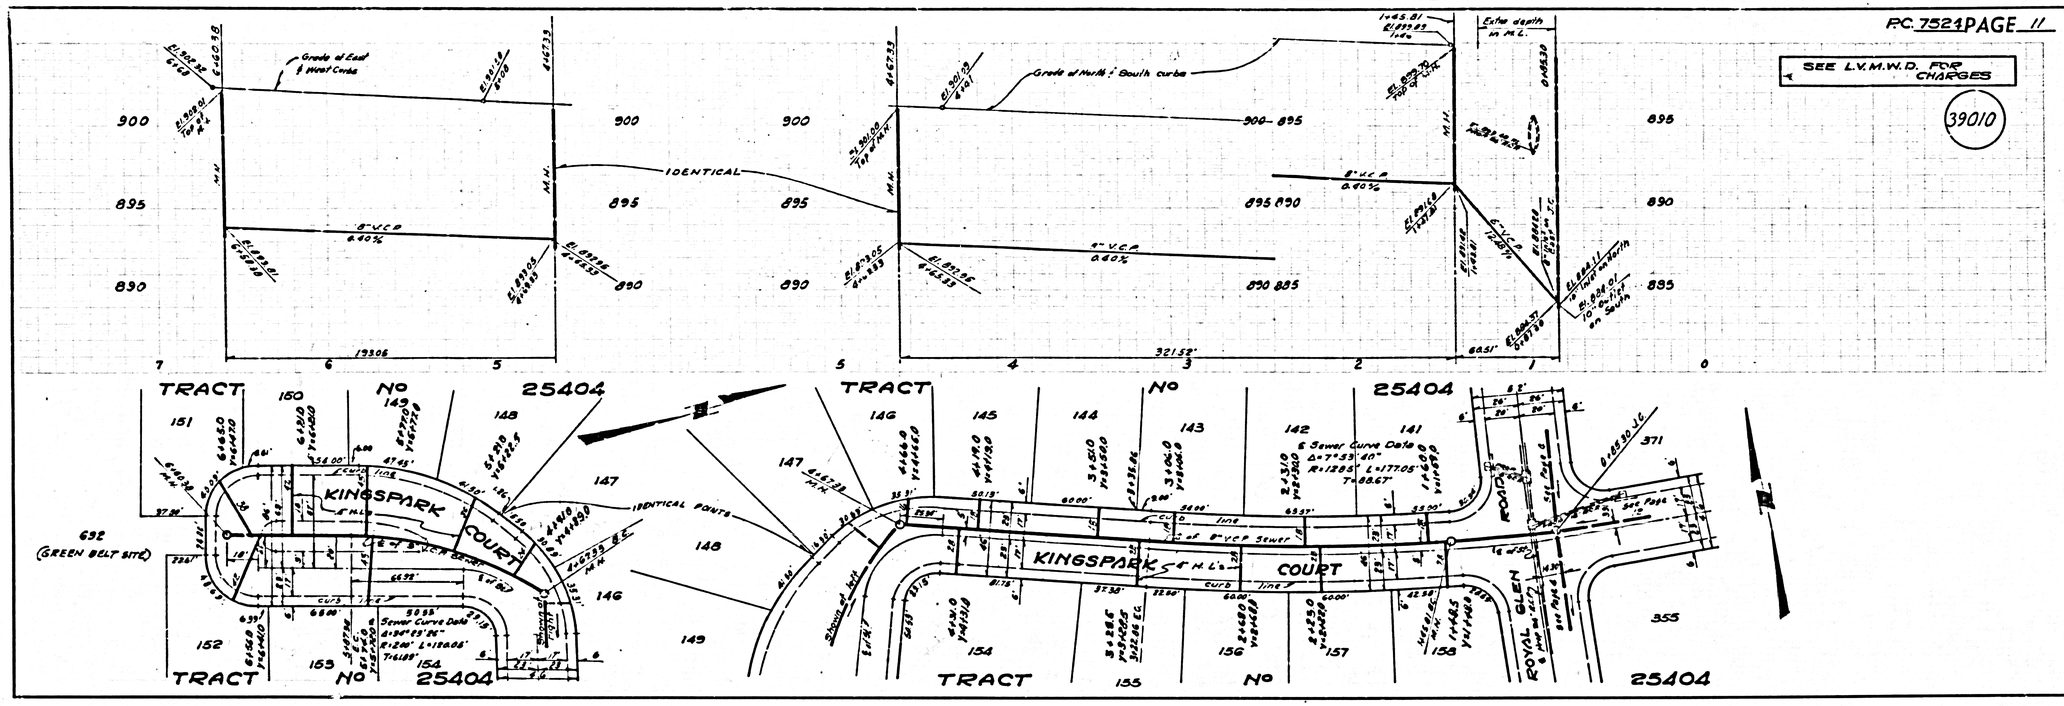


P.C. 7524 PAGE 12

SEE L.V.M.W.D. FOR CHARGES

39011

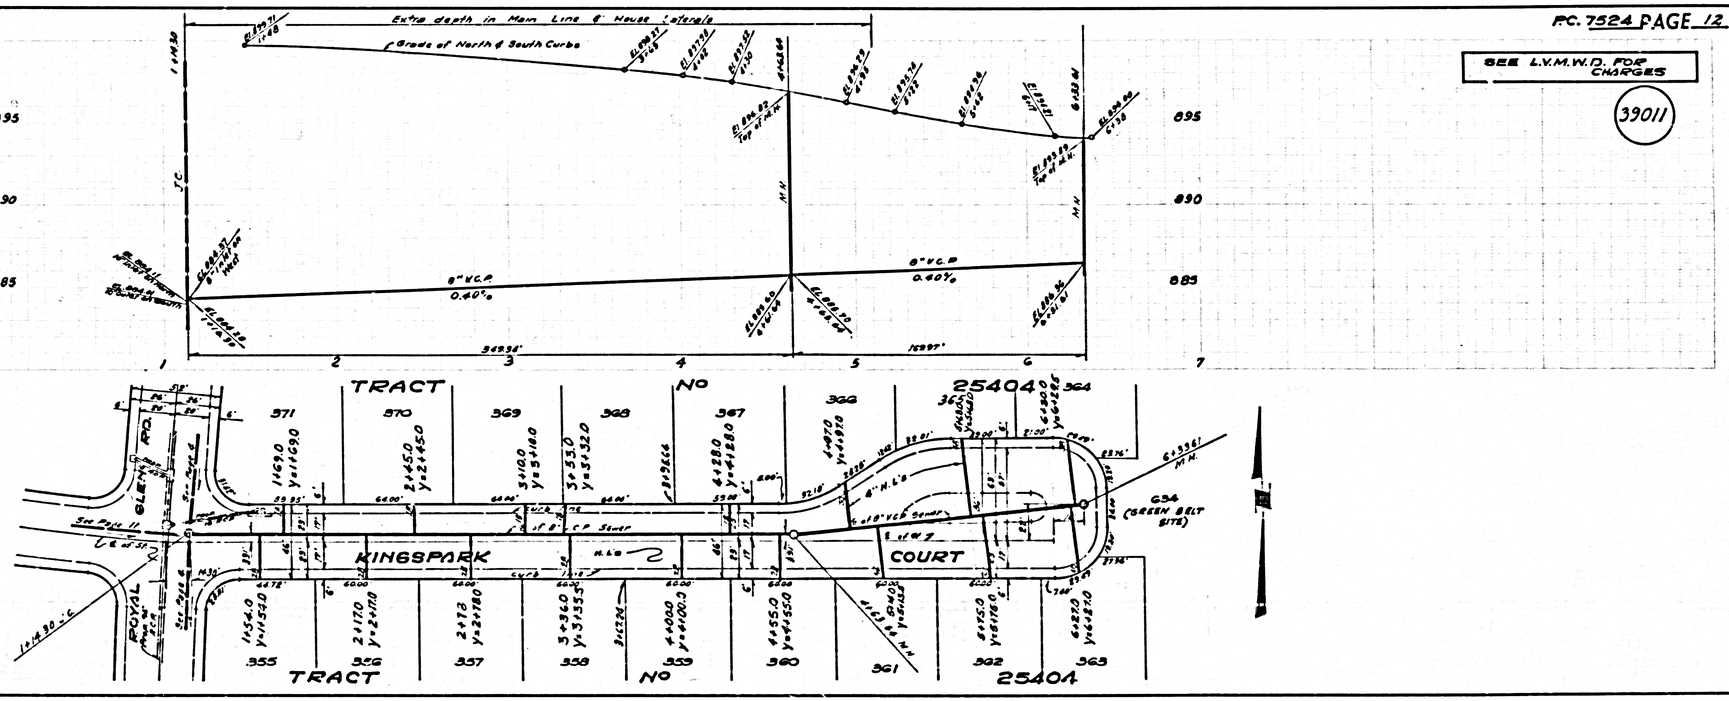


L.A. COUNTY SEWER SHEET NO. 2 SOUTHERN CALIFORNIA BLUEPRINT CO.

P.C. 7524 PAGE 13

Extra depth in Main Line & House Laterals

39012

EXTRA DEPTH IN MAIN LINE

Grade of North Curb

Grade of South Curb

SEE L.V.M.W.D. FOR CHARGES

8" V.C.P. 0.70%

8" V.C.P. 0.40%

380.97'

332.08'

TRACT No 25404

LAKEVIEW CANYON ROAD

WATERGATE ROAD

GLEN ROYAL RD.

LAKEWOOD CANYON ROAD

℄ Sewer Curve Data
Δ = 19°16'12"
R = 956' L = 320.97'
T = 162.01'

℄ SEWER CURVE DATA
Δ = 18°13'29"
R = 1044' L = 332.08'
T = 167.45'

P.C. 7524 PAGE 14

SEE L.V.M.W.D. FOR CHARGES

39013

EXTRA DEPTH IN MAIN LINE & HOUSE LATERALS

Grade of North & South Curbs

8" V.C.P. 0.40%

306.04'

178.81'

TRACT No 25404

WATERGATE ROAD

WATERGATE COURT

GLEN ROYAL ROAD

C.G. (GREEN BELT SITE)

L.A. COUNTY SEWER SHEET NO. 8

P.C. 7524 PAGE 15

SEE L.V.M.W.D. FOR CHARGES

39014

TRACT No 25404

GLEN ROAD

ROYAL

FOXMOOR COURT

TRACT No 25404

P.C. 7524 PAGE 16

SEE L.V.M.W.D. FOR CHARGES

39015

TRACT No 25404

LAKEVIEW CANYON RD.

ALLENBY COURT

AGOURA ROAD

COOLHAVEN COURT


VILLAGE CENTER ROAD

L.A. COUNTY SEWER SHEET NO. 8

P.C. 7524 PAGE 17

SEE L.V.M.W.D. FOR CHARGES


39016

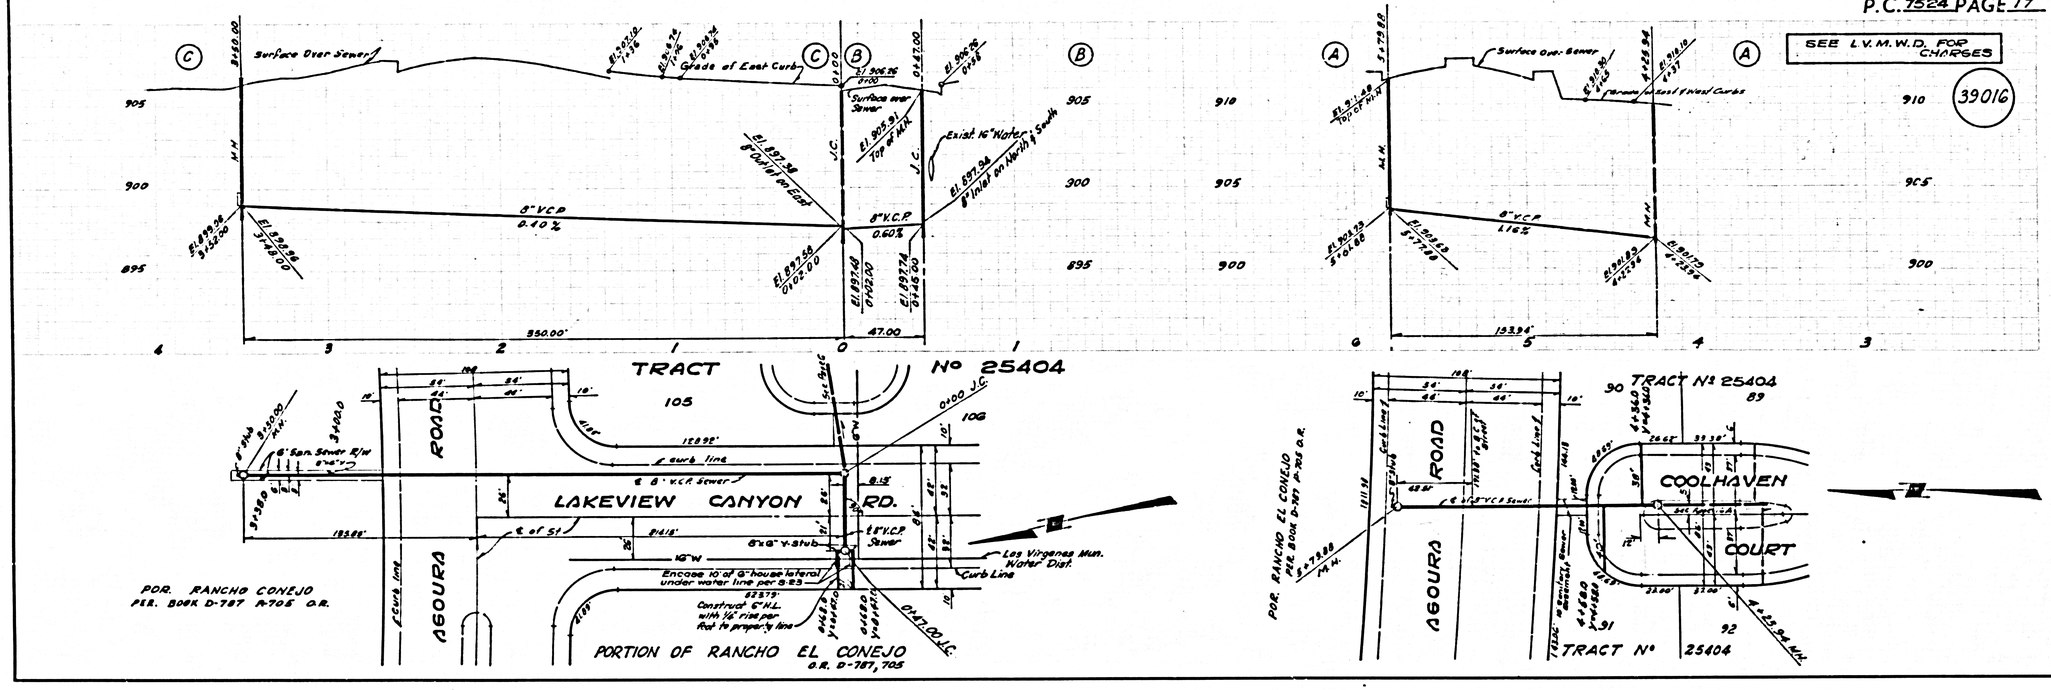


P.C. 7524 PAGE 18

SEE L.V.M.W.D. FOR CHARGES

39017

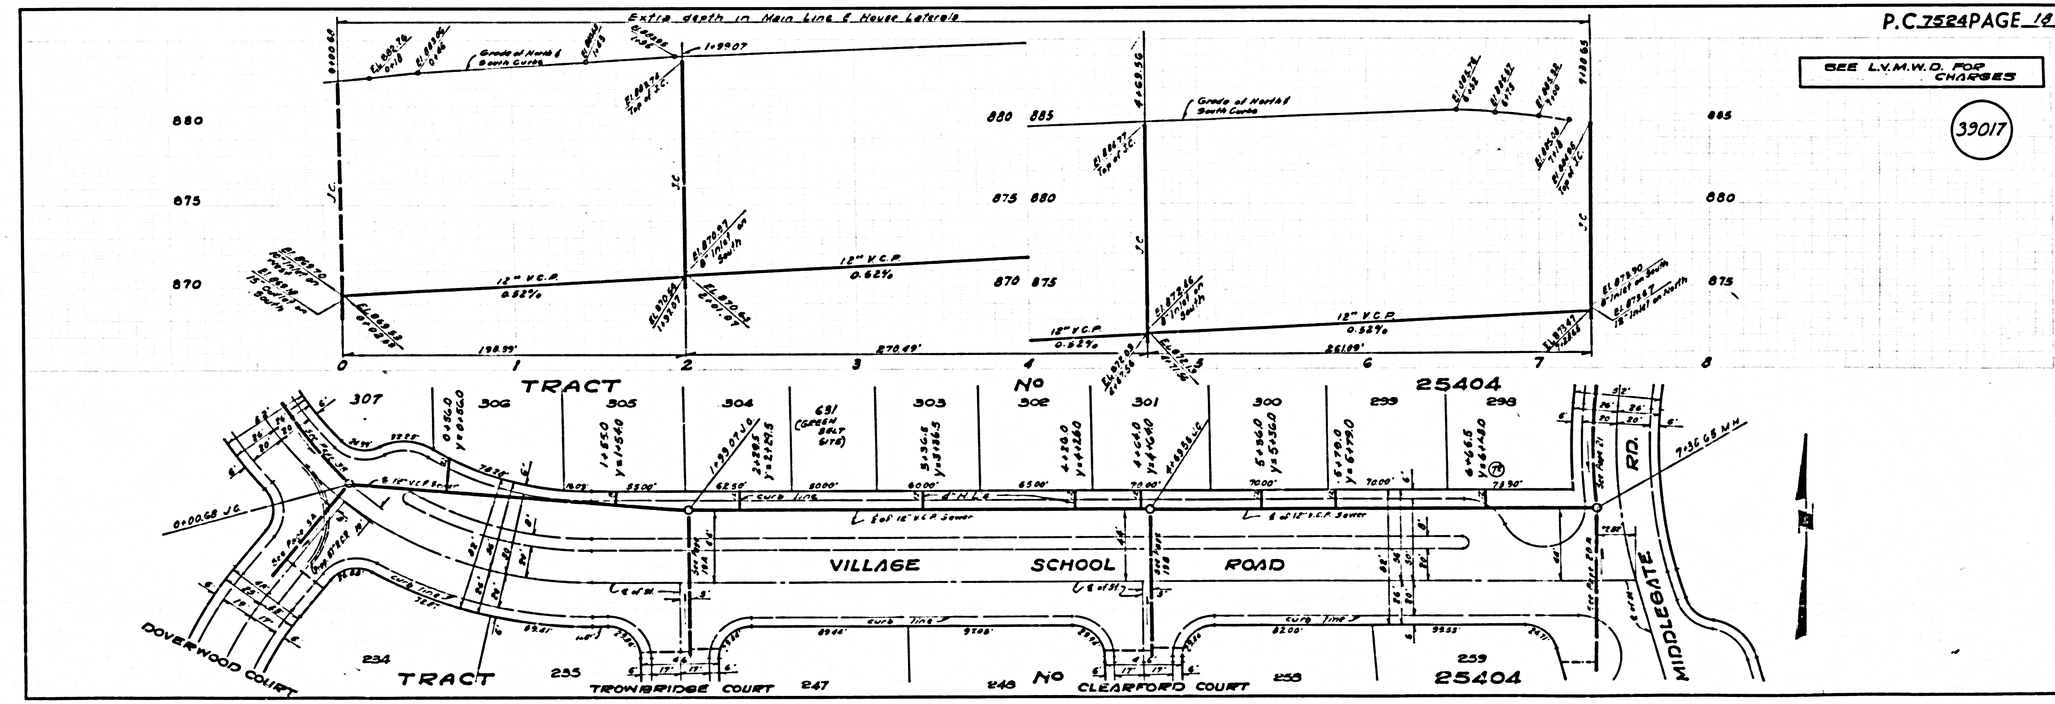


L.A. COUNTY SEWER SHEET NO. 2

P.C. 7524 PAGE 19

39018

EXTRA DEPTH IN MAIN & HOUSE LATERALS

EXTRA DEPTH IN MAIN LINE & HOUSE LATERALS

Grade of East & West Curbs

8" V.C.P. 0.64%

8" V.C.P. 0.40%

8" R.C.P. 0.40%

SEE L.V.M.W.D. FOR CHANGES

TRACT No 25404

VILLAGE SCHOOL ROAD

CLEARFORD COURT

TROWBRIDGE COURT

LINDERO CANYON RD.

P.C. 7524 PAGE 20

39019

EXTRA DEPTH IN MAIN LINE & HOUSE LATERALS

EXTRA DEPTH IN MAIN LINE

Surface over Sewer

Grade of West Curb

Grade of East Curb

Proposed 72" R.C.P.

SEE L.V.M.W.D. FOR CHANGES

TRACT No 25404

VILLAGE SCHOOL ROAD

MIDDLEGATE ROAD


LINDERO CANYON RD.

L.A. COUNTY SEWER SHEET NO. 2

P.C.7524 PAGE 21

SEE L.V.M.W.D. FOR CHARGES


39020

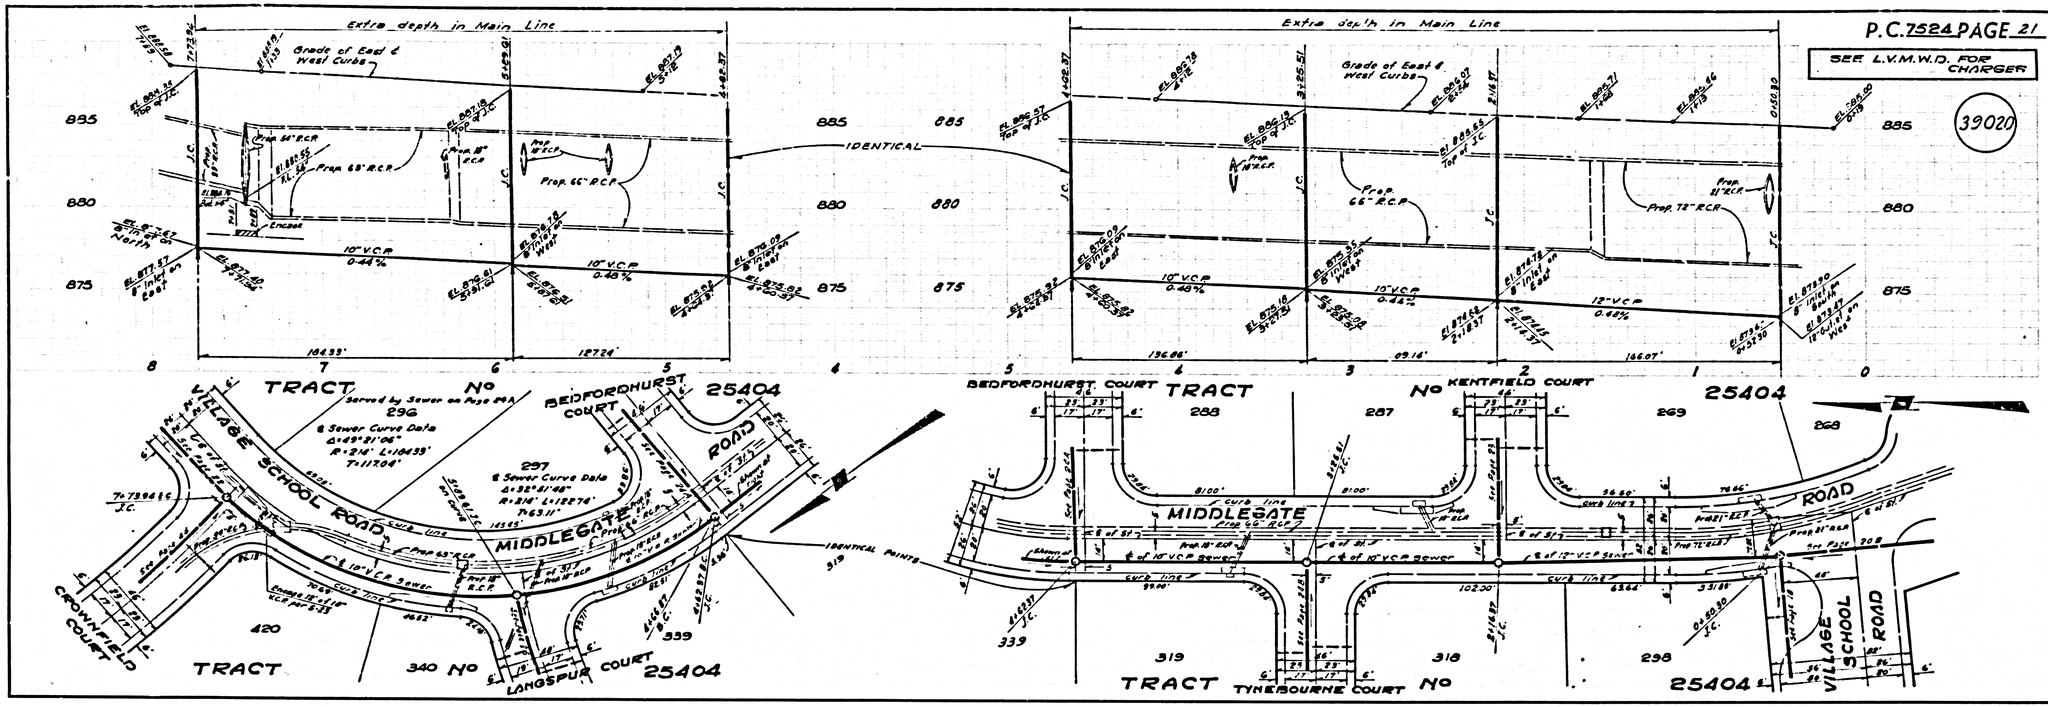


P.C.7524 PAGE 22

SEE L.V.M.W.D. FOR CHARGES

39021

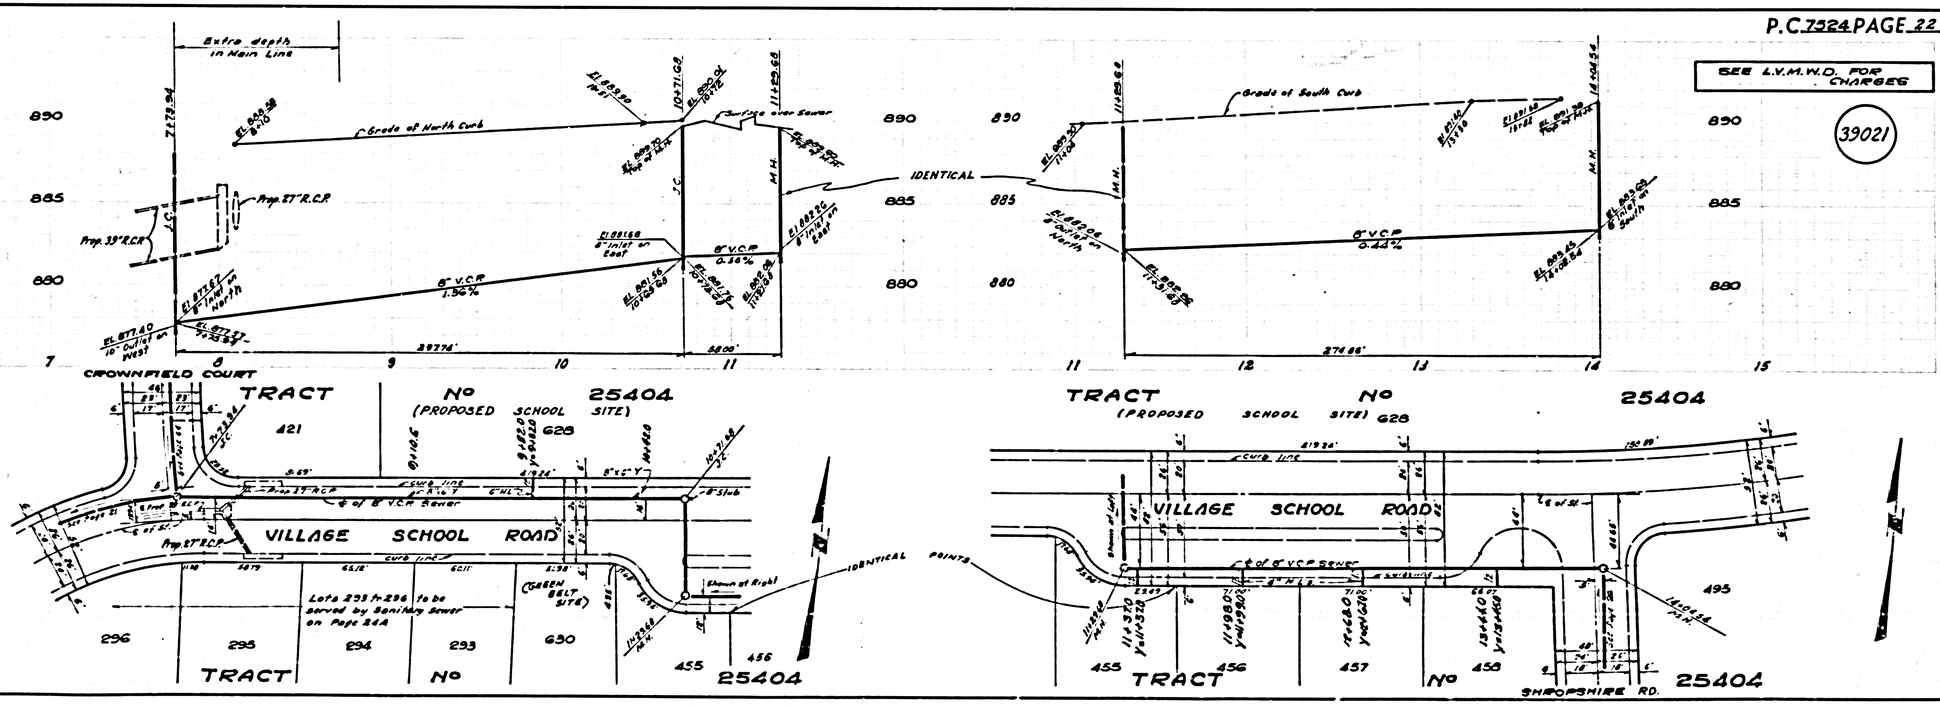


L.A. COUNTY SEWER SHEET NO. 2

P.C. 7524 PAGE 23

SEE L.V.M.W.D. FOR CHARGES

39022

EXTRA DEPTH IN MAIN LINE & HOUSE LATERALS

IDENTICAL

IDENTICAL

TRACT No 25404

MIDDLEGATE ROAD

KENTFIELD COURT

LINDERO CANYON RD.

P.C. 7524 PAGE 24

39023

EXTRA DEPTH IN MAIN LINE & HOUSE LATERALS

SEE L.V.M.W.D. FOR CHARGES

TRACT No 25404


TYNEBOURNE COURT

BEDFORDHURST COURT


MIDDLEGATE ROAD

L.A. COUNTY SEWER SHEET NO. 2

P.C. 7524 PAGE 25

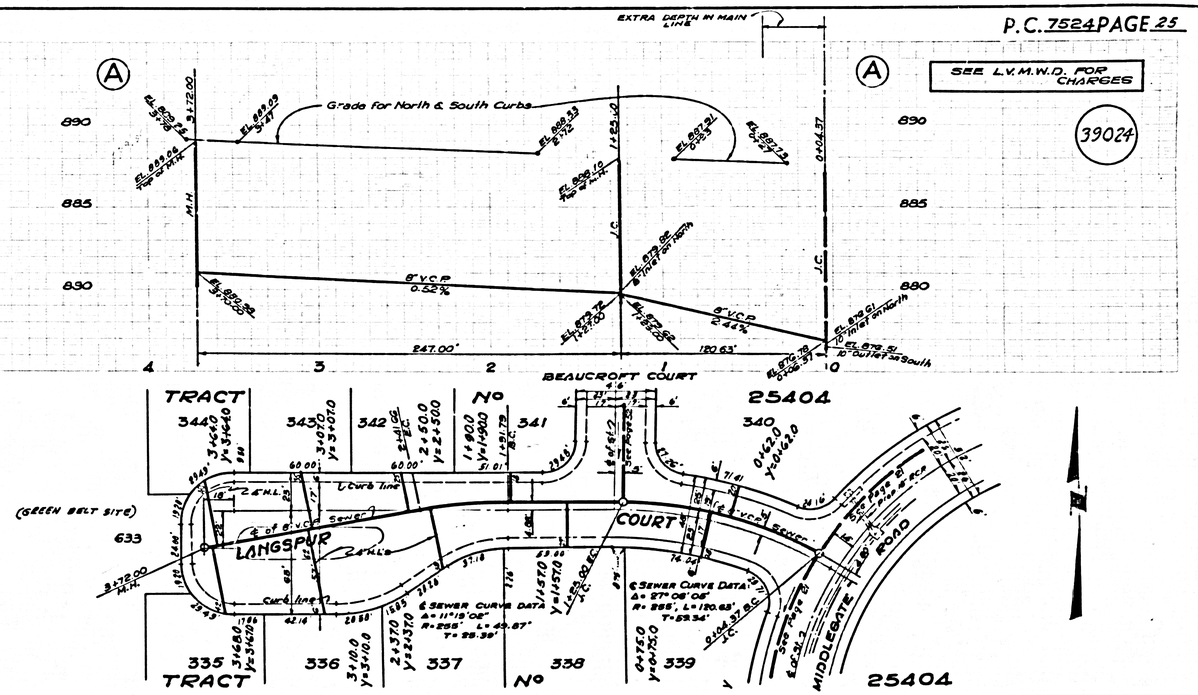



P.C. 7524 PAGE 26

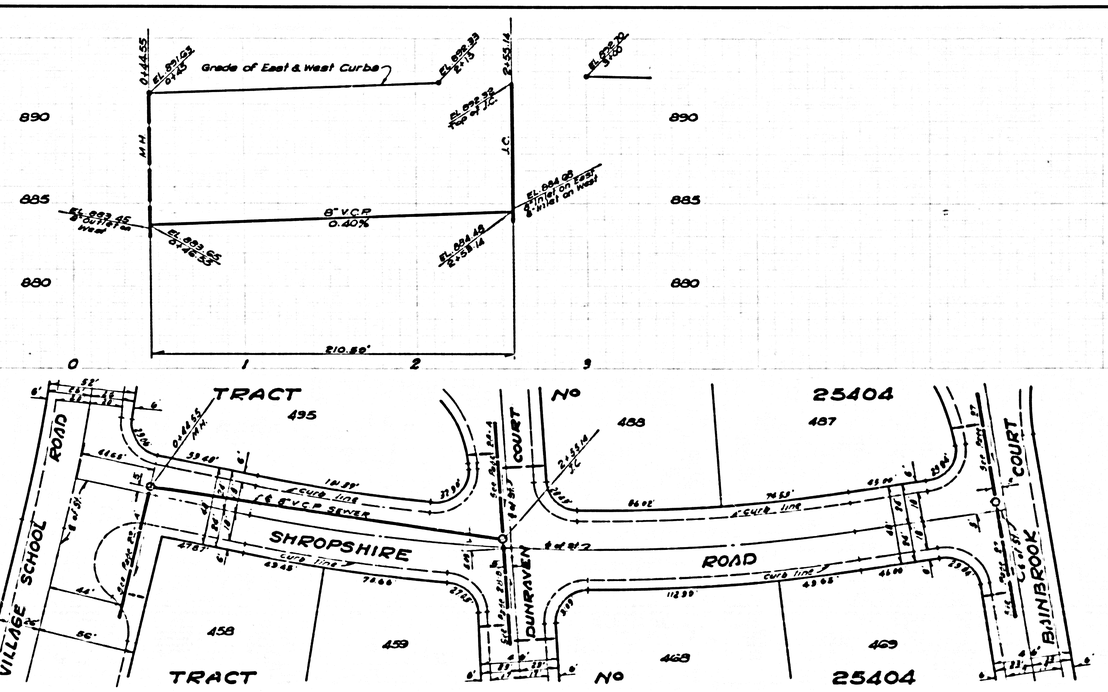

P.C. 7524 PAGE 27

SEE L.V.M.W.D. FOR CHARGES


39026

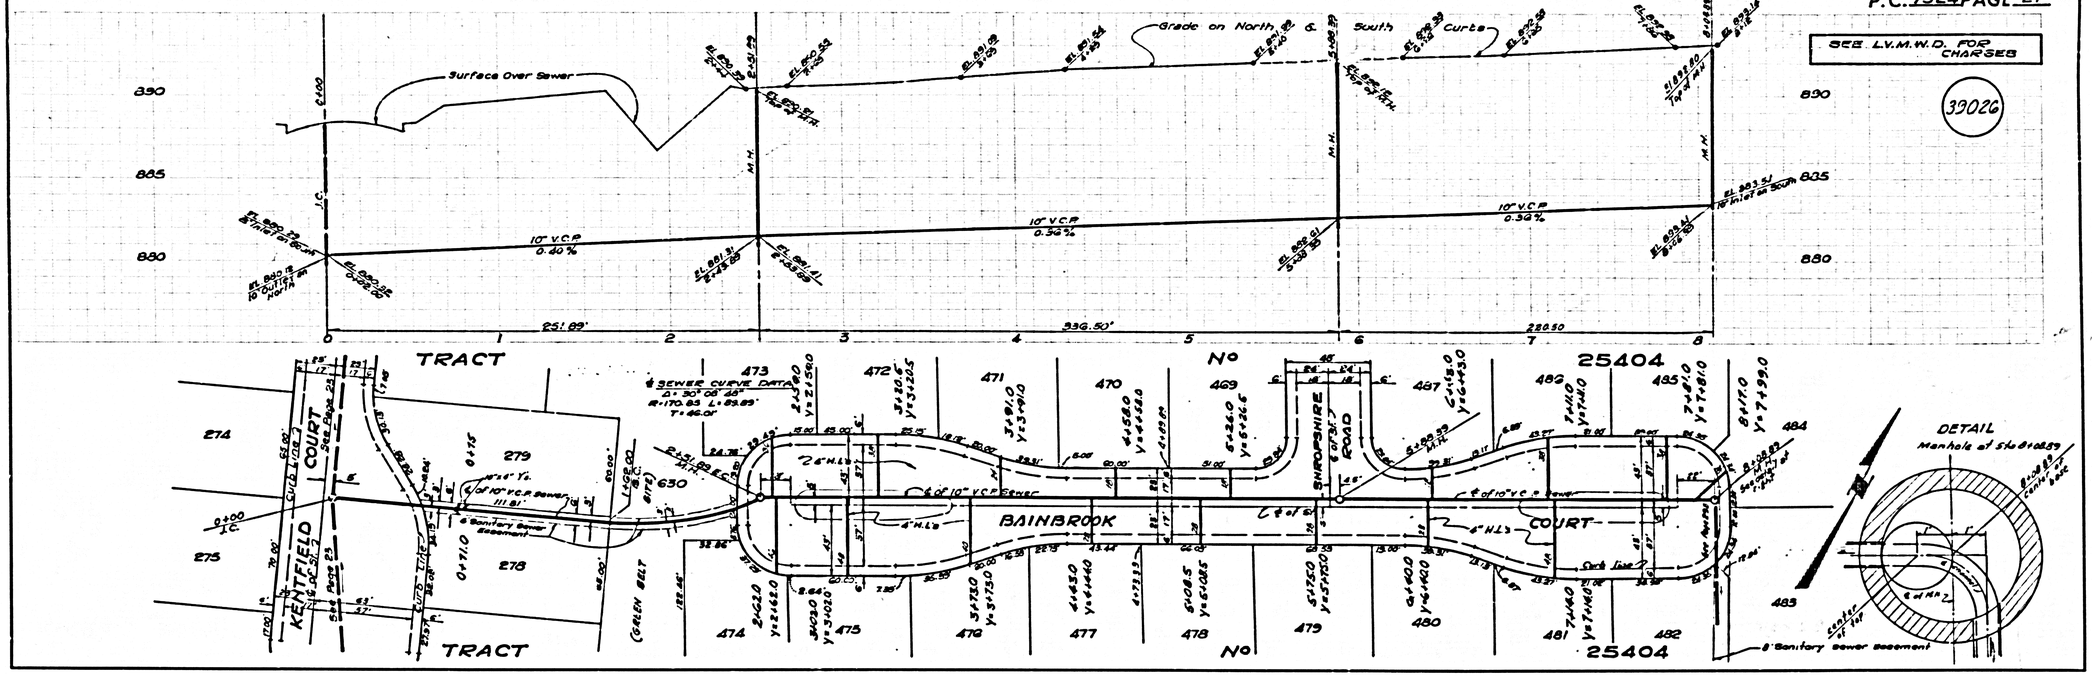


P.C. 7524 PAGE 28

SEE L.V.M.W.D. FOR CHARGES


39027

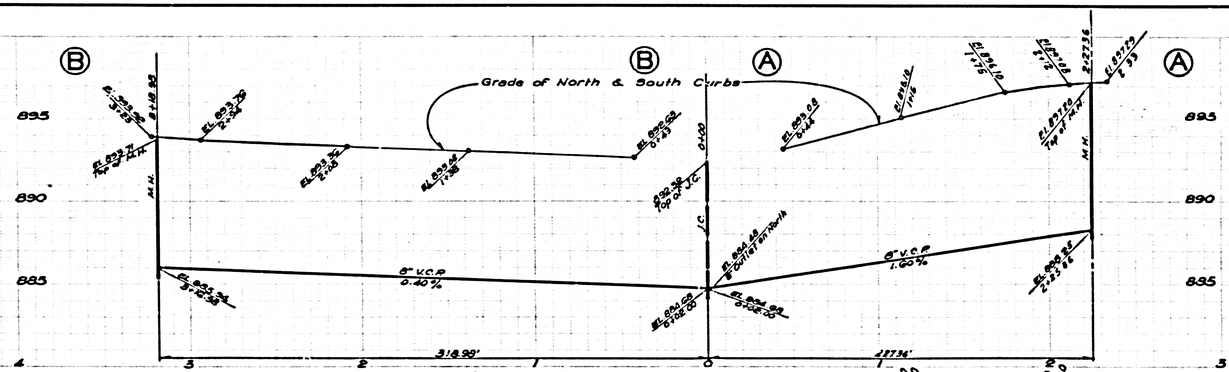

P.C. 7524 PAGE 29

SEE L.V.M.W.D. FOR CHARGES


39028

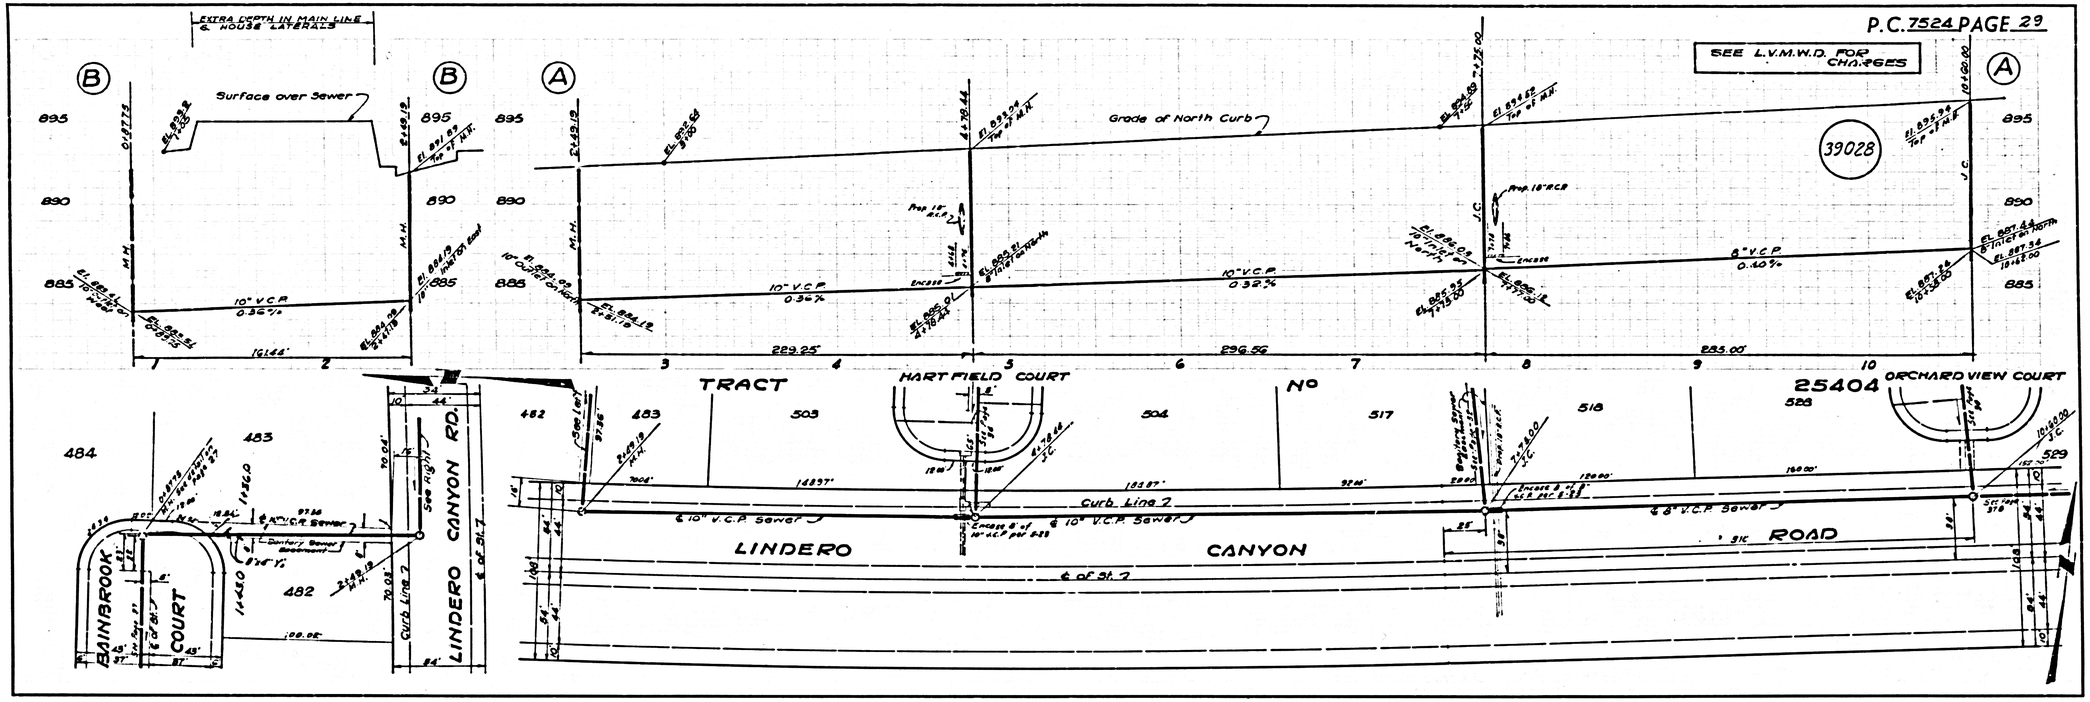


P.C. 7524 PAGE 30

SEE L.V.M.W.D. FOR CHARGES

39029

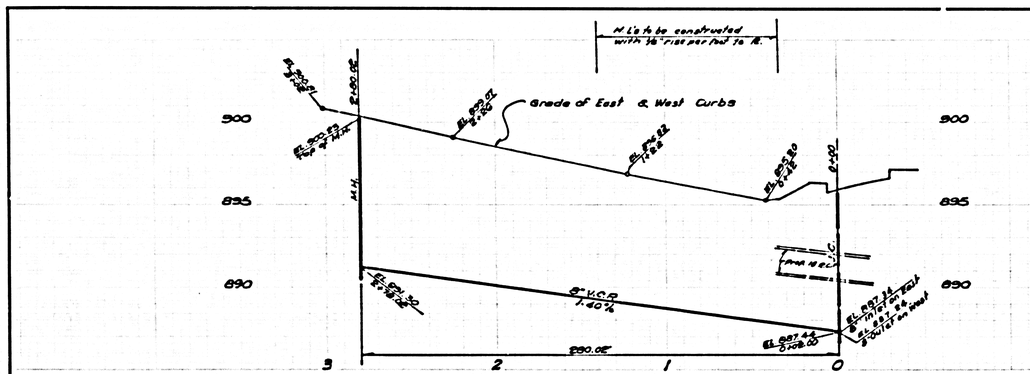



L.A. COUNTY SEWER SHEET NO. 2

P.C. 7524 PAGE 31

SEE L.V.M.W.D. FOR CHARGES


39030

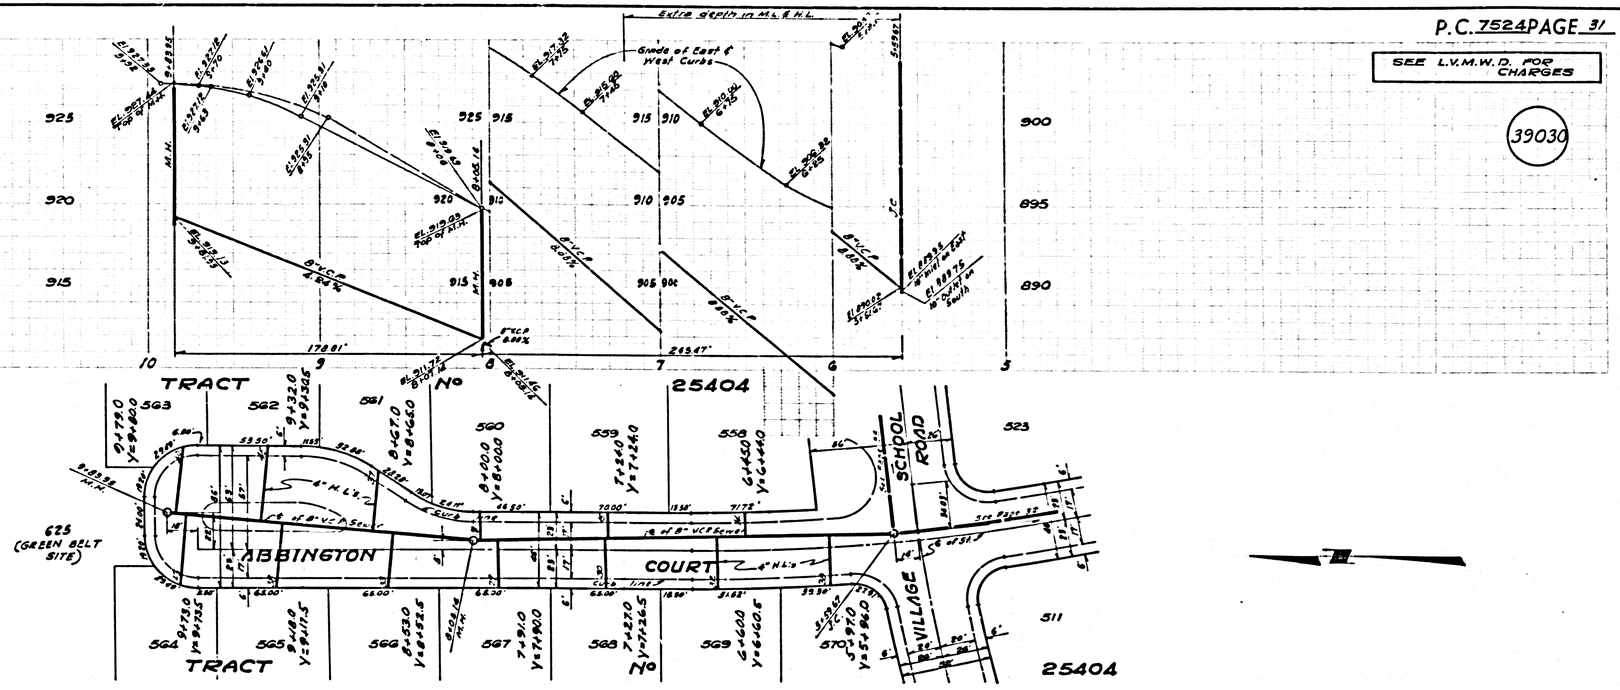


P.C. 7524 PAGE 32

SEE L.V.M.W.D. FOR CHARGES

39031

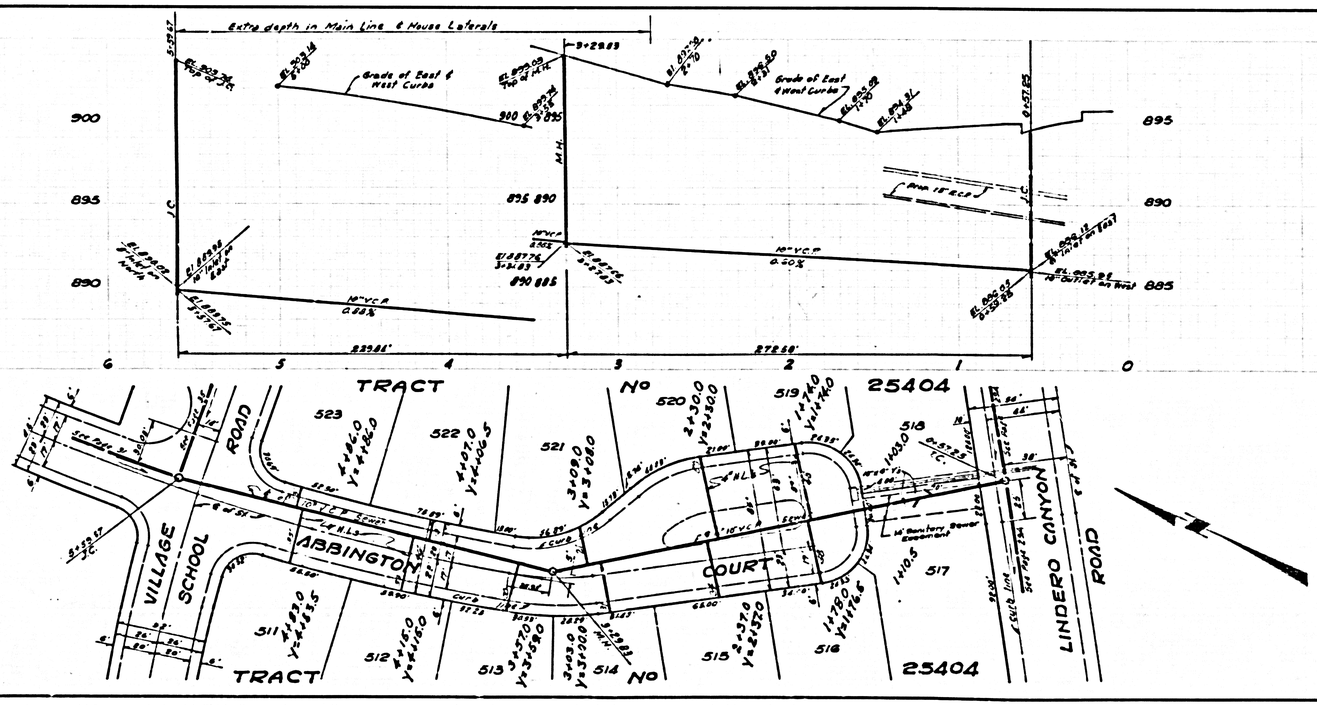



L.A. COUNTY SEWER SHEET NO. 3

P.C. 7524 PAGE 33

SEE L.V.M.W.D. FOR CHARGES


39032

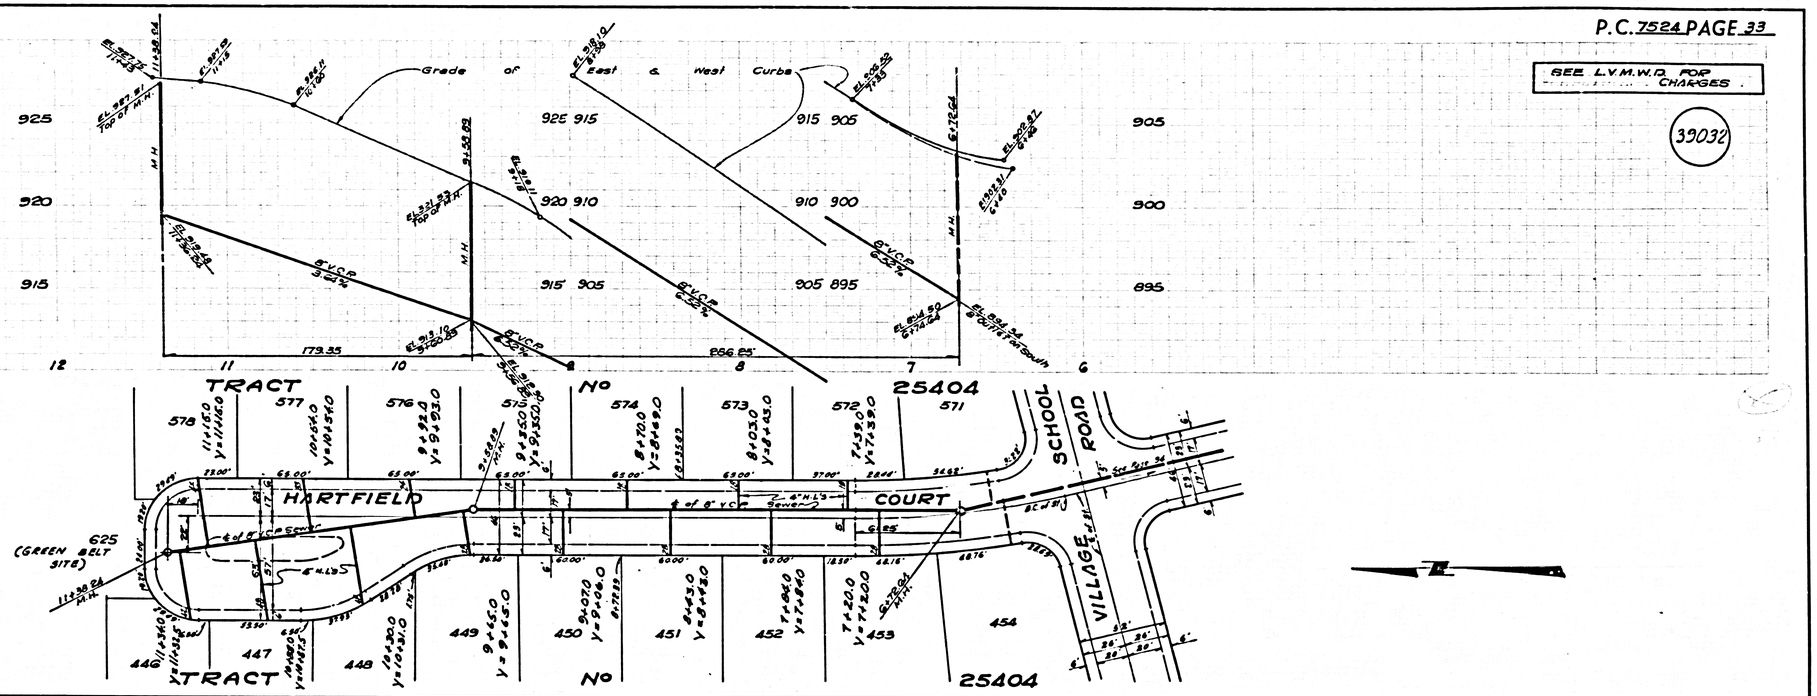
Grade of East & West Curbs
925
920
915
905
900
895
910
179.35
286.25
TRACT No 25404
HARTFIELD COURT
SCHOOL ROAD
VILLAGE
625 (GREEN BELT SITE)
6" V.C.P. 3.91%
6" V.C.P. 6.25%
6" V.C.P. 6.25%
6" V.C.P. 6.25

P.C.7524 PAGE 35

SEE L.V.M.W.D. FOR CHARGES


39034

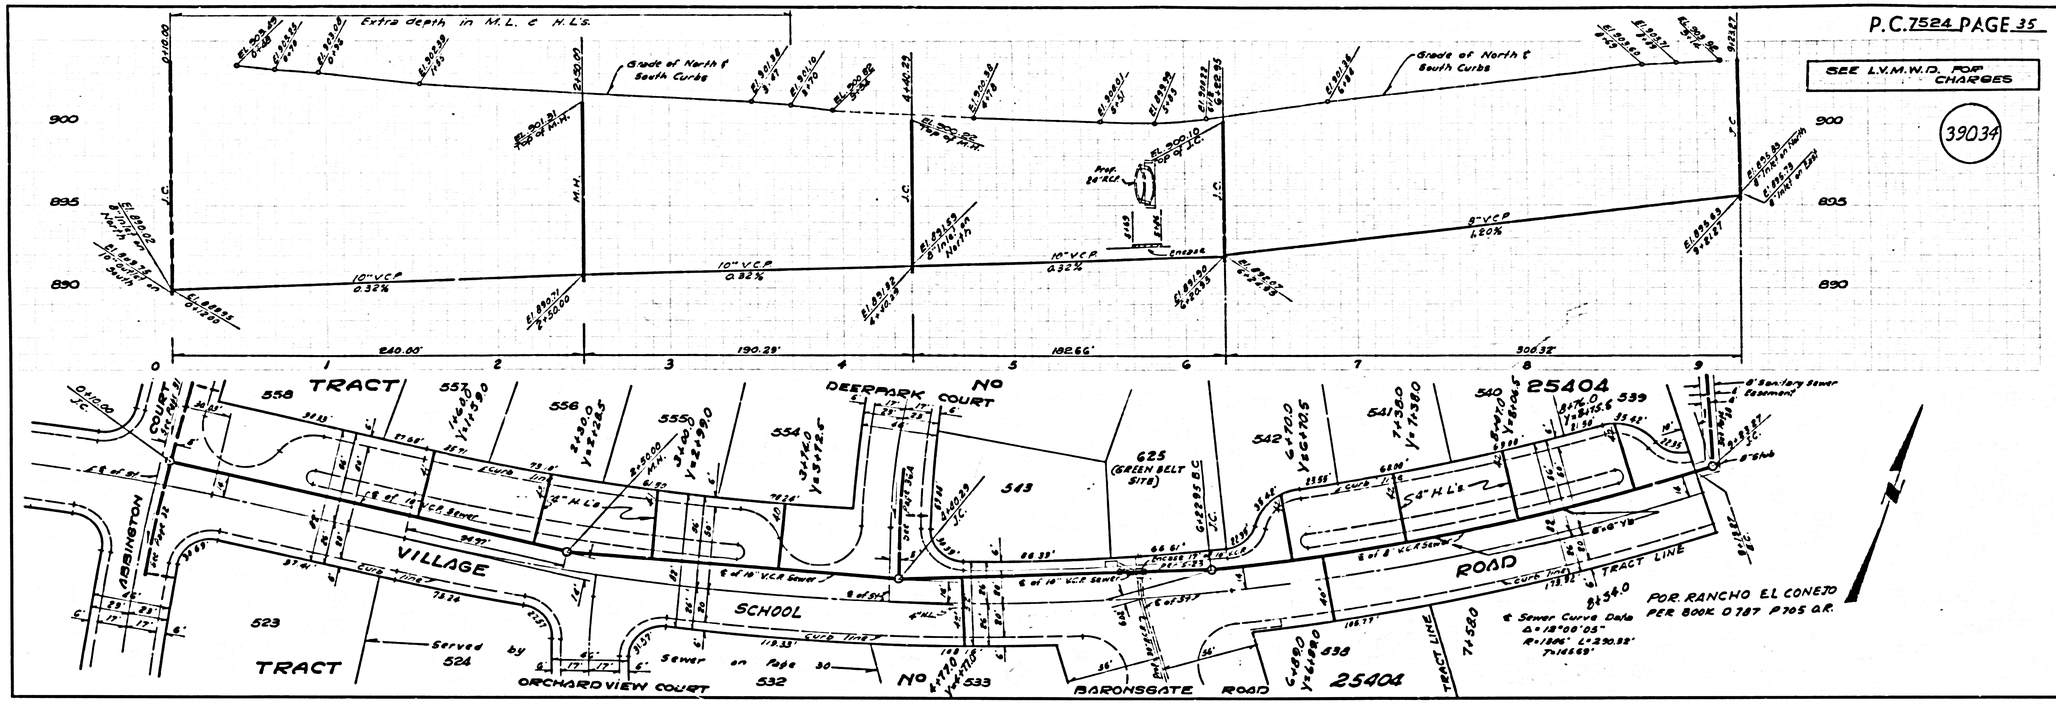


P.C.7524 PAGE 36

SEE L.V.M.W.D. FOR CHARGES

39035

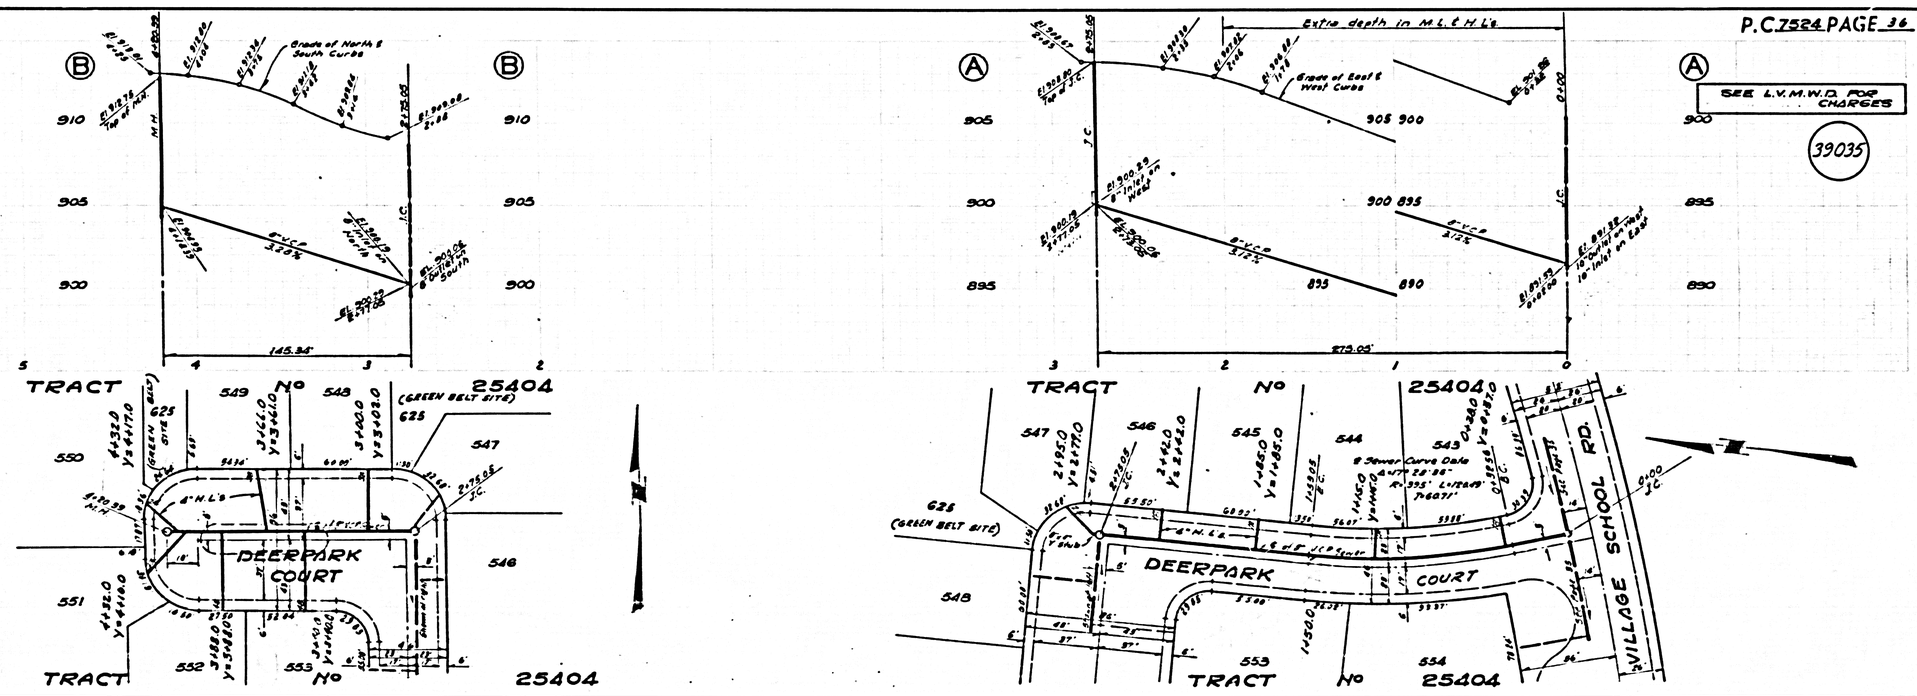



L.A. COUNTY SEWER SHEET NO. 2

P.C. 7524 PAGE 37

SEE L.V.M.W.D. FOR CHARGES


39036

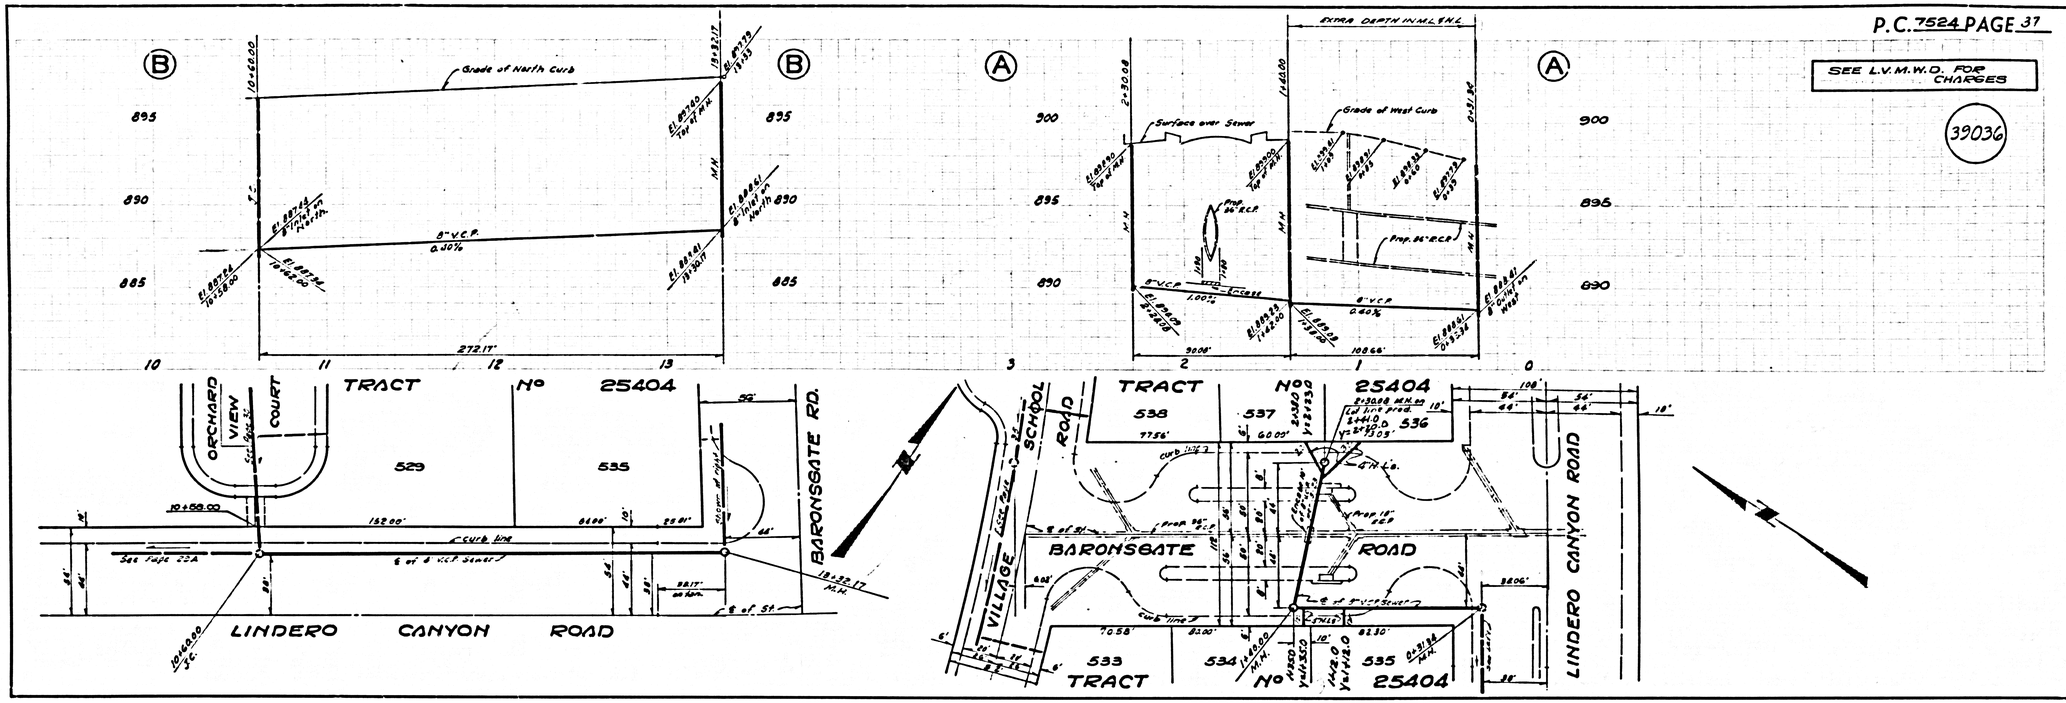


P.C. 7524 PAGE 38

SEE L.V.M.W.D. FOR CHARGES

39037

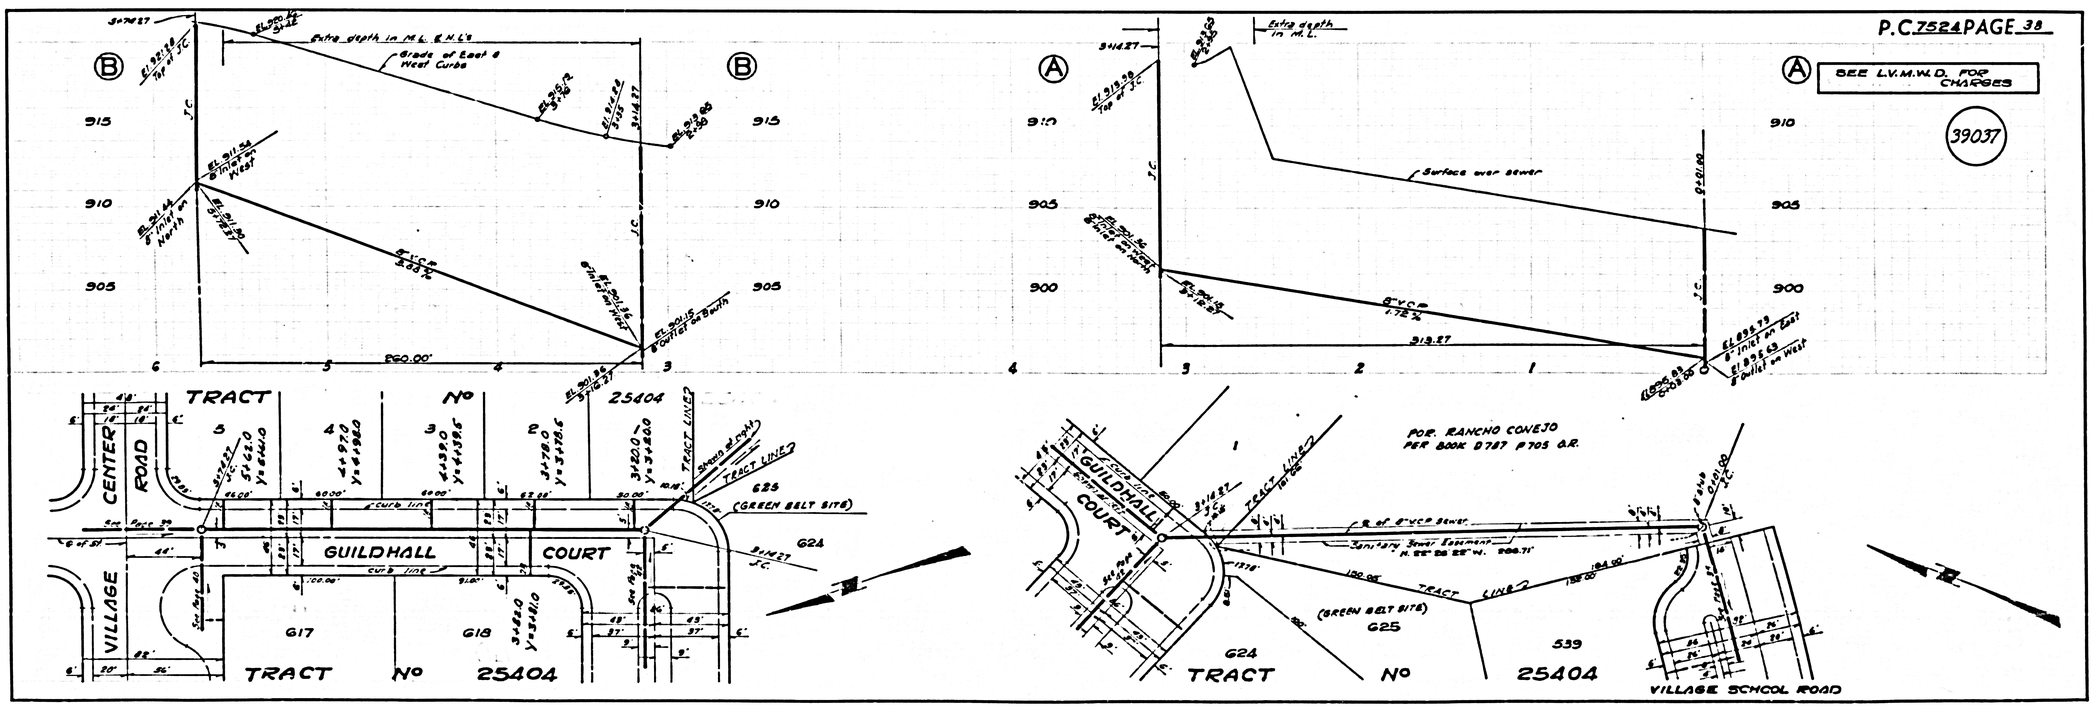



L.A. COUNTY SEWER SHEET NO. 2

P.C. 7524 PAGE 39

SEE L.V.M.W.D. FOR CHARGES


39038

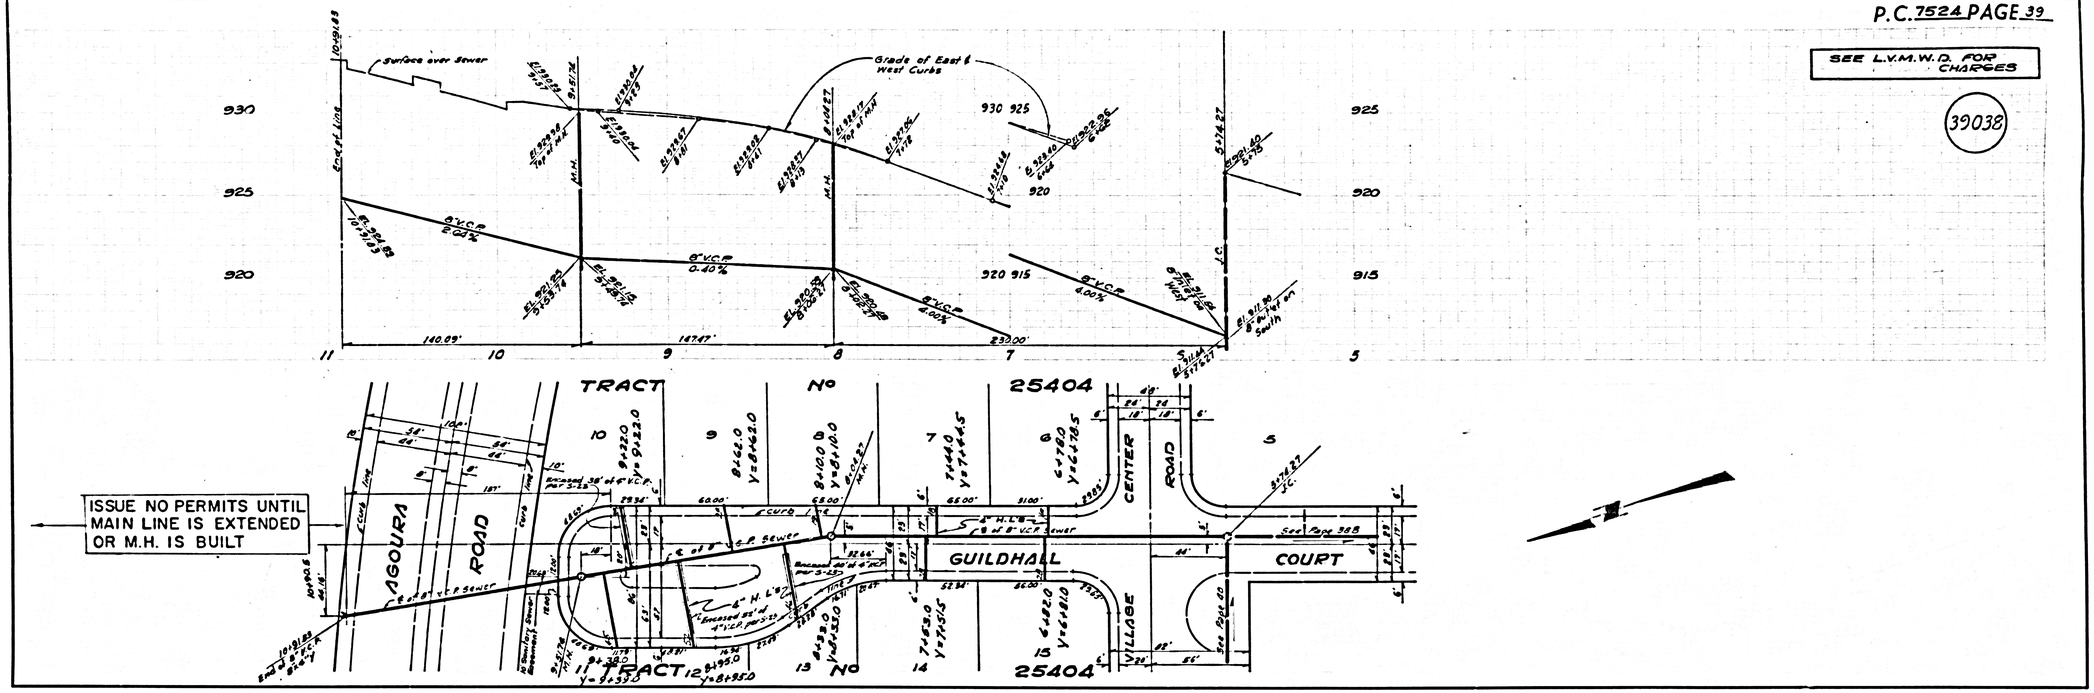


P.C. 7524 PAGE 40

SEE L.V.M.W.D. FOR CHARGES


39039

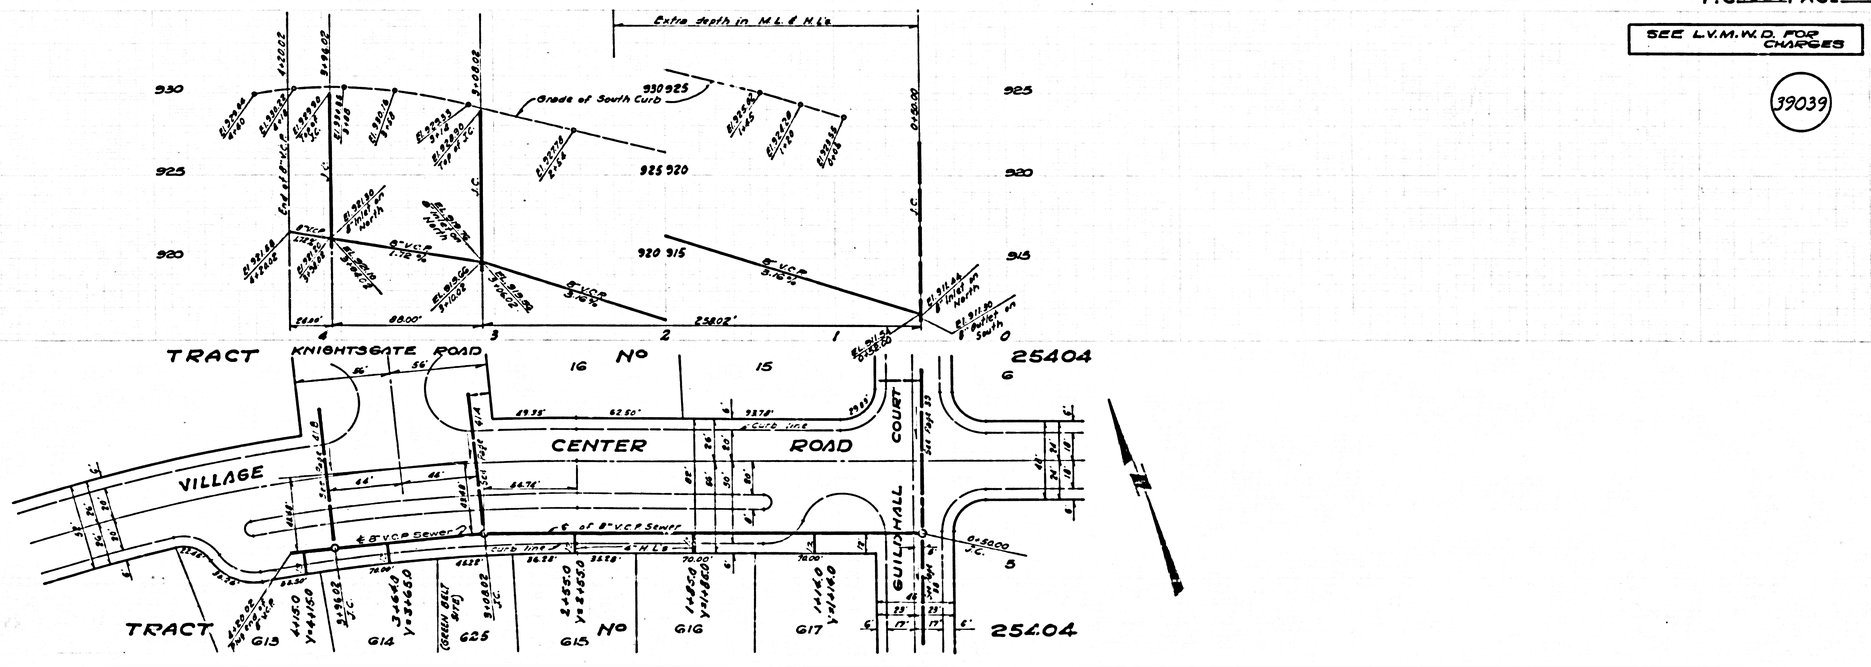



P.C. 7524 PAGE 41


SEE L.V.M.W.D. FOR CHARGES

39040

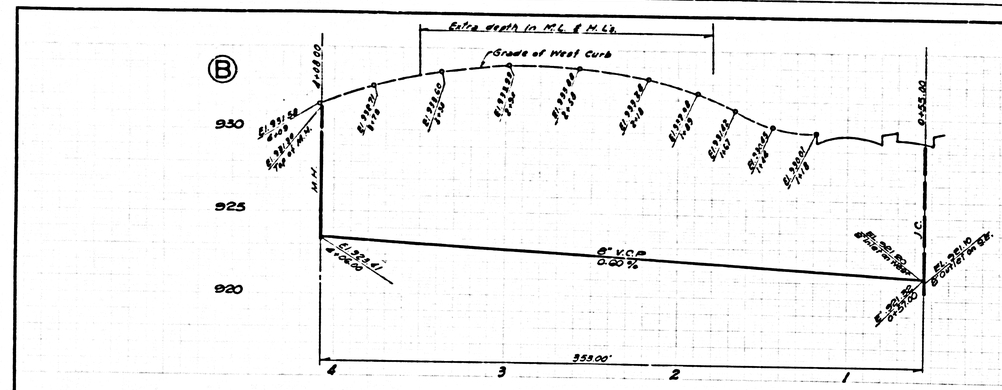

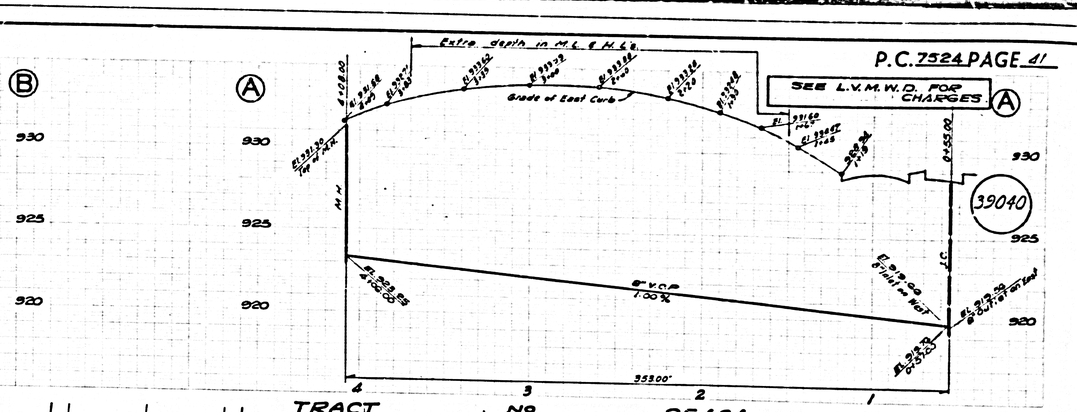


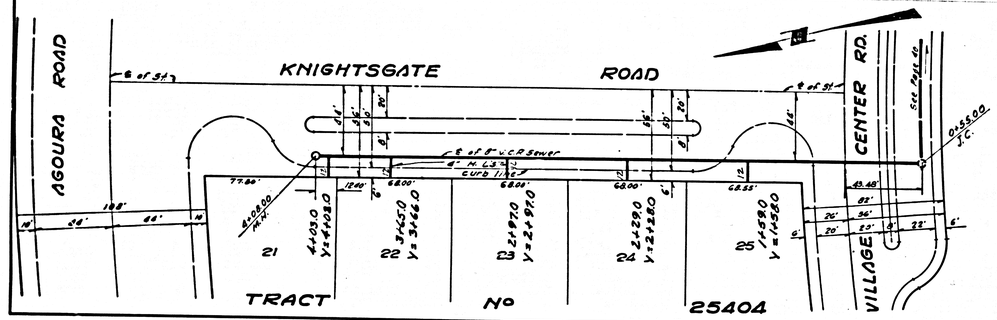

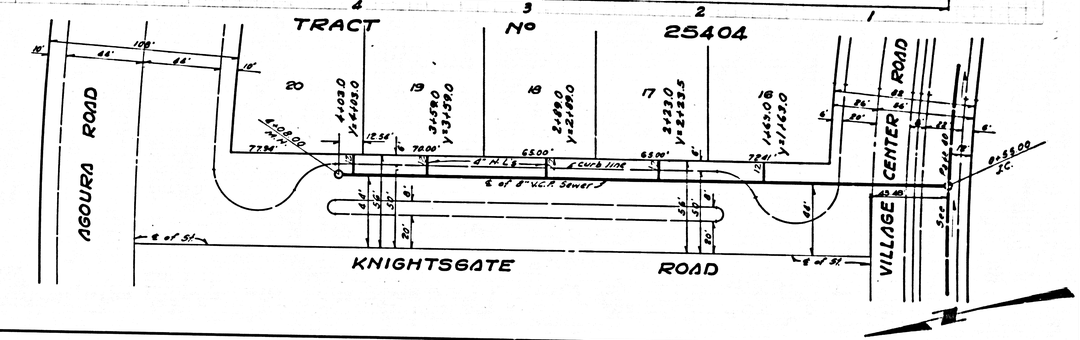P.C. 7524 PAGE 42

SEE L.V.M.W.D. FOR CHARGES


39041

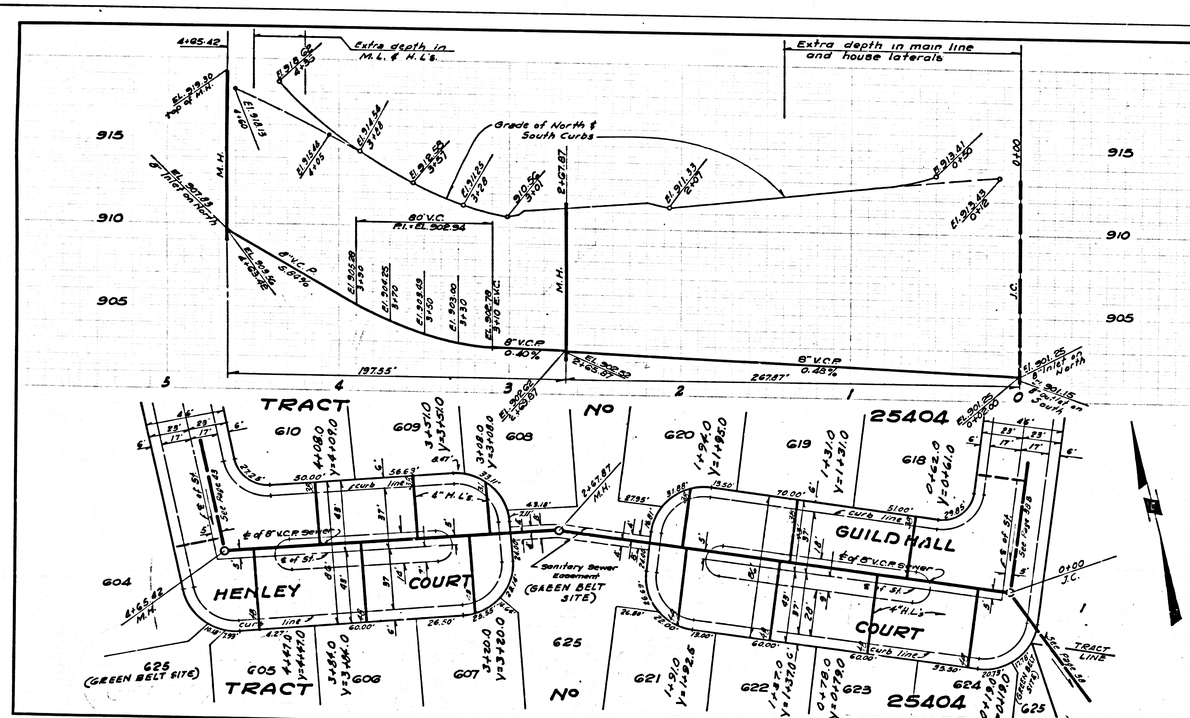

P.C. 7524 PAGE 43

SEE L.V.M.W.D. FOR CHARGES


39042

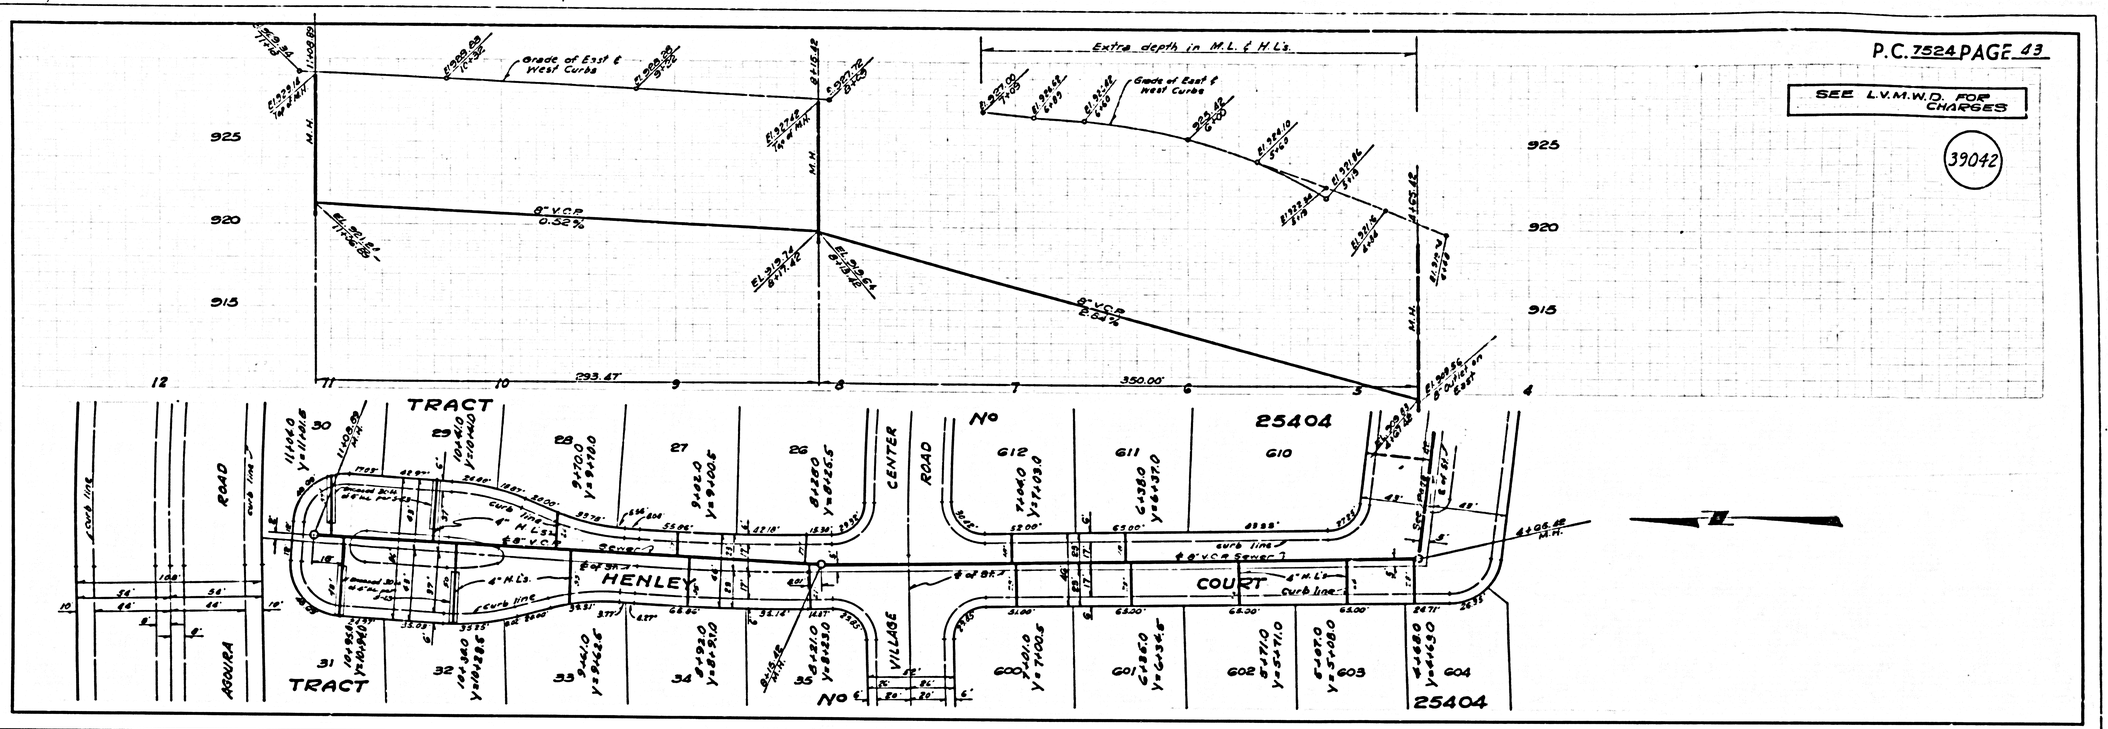
Extra depth in M.L. & H.L's.
Grade of East & West Curbs
8" V.C.P. 0.32%
293.67'
350.00'
925
920
915
M.H.
TRACT
No 25404
CENTER ROAD
ROAD
HENLEY COURT
VILLAGE
ASQUITH
Curb line
4" H.L's
8" V.C.P. Sewer
Curb line
Ground Rise 0.6 ft. per 100 ft.
Ground Rise 0.5 ft. per 100 ft.
Prop. 48' R.C.P.
Prop. 42" R.C.P.
Prop. 36" R.C.P.
Prop. 30" R.C.P.
Prop. 24" R.C.P.
Prop. 18" R.C.P.
Prop. 8" V.C.P.
Prop. 6" V.C.P.
Prop. 4" V.C.P.
Prop. 8" V.C.P. Sewer
Prop. 6" V.C.P. Sewer
Prop. 4" V.C.P. Sewer
Prop. 4" V.C.P. Sewer
Prop. 4

P.C. 7524 PAGE 45

SEE L.V.M.W.D. FOR CHARGES


39044

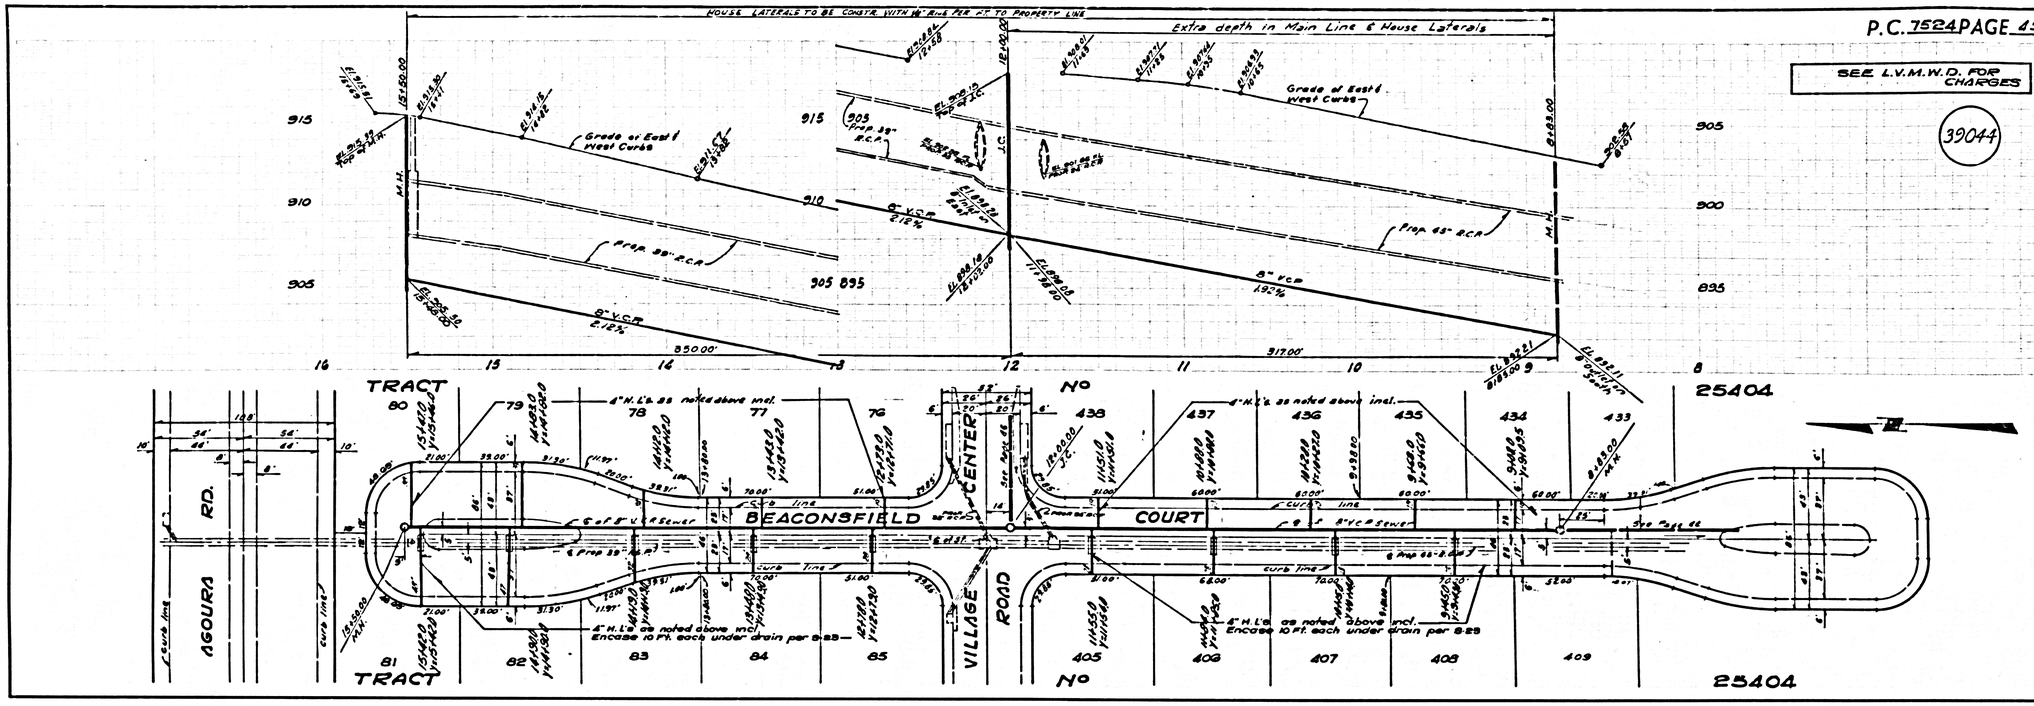


P.C. 7524 PAGE 46

SEE L.V.M.W.D. FOR CHARGES

39045

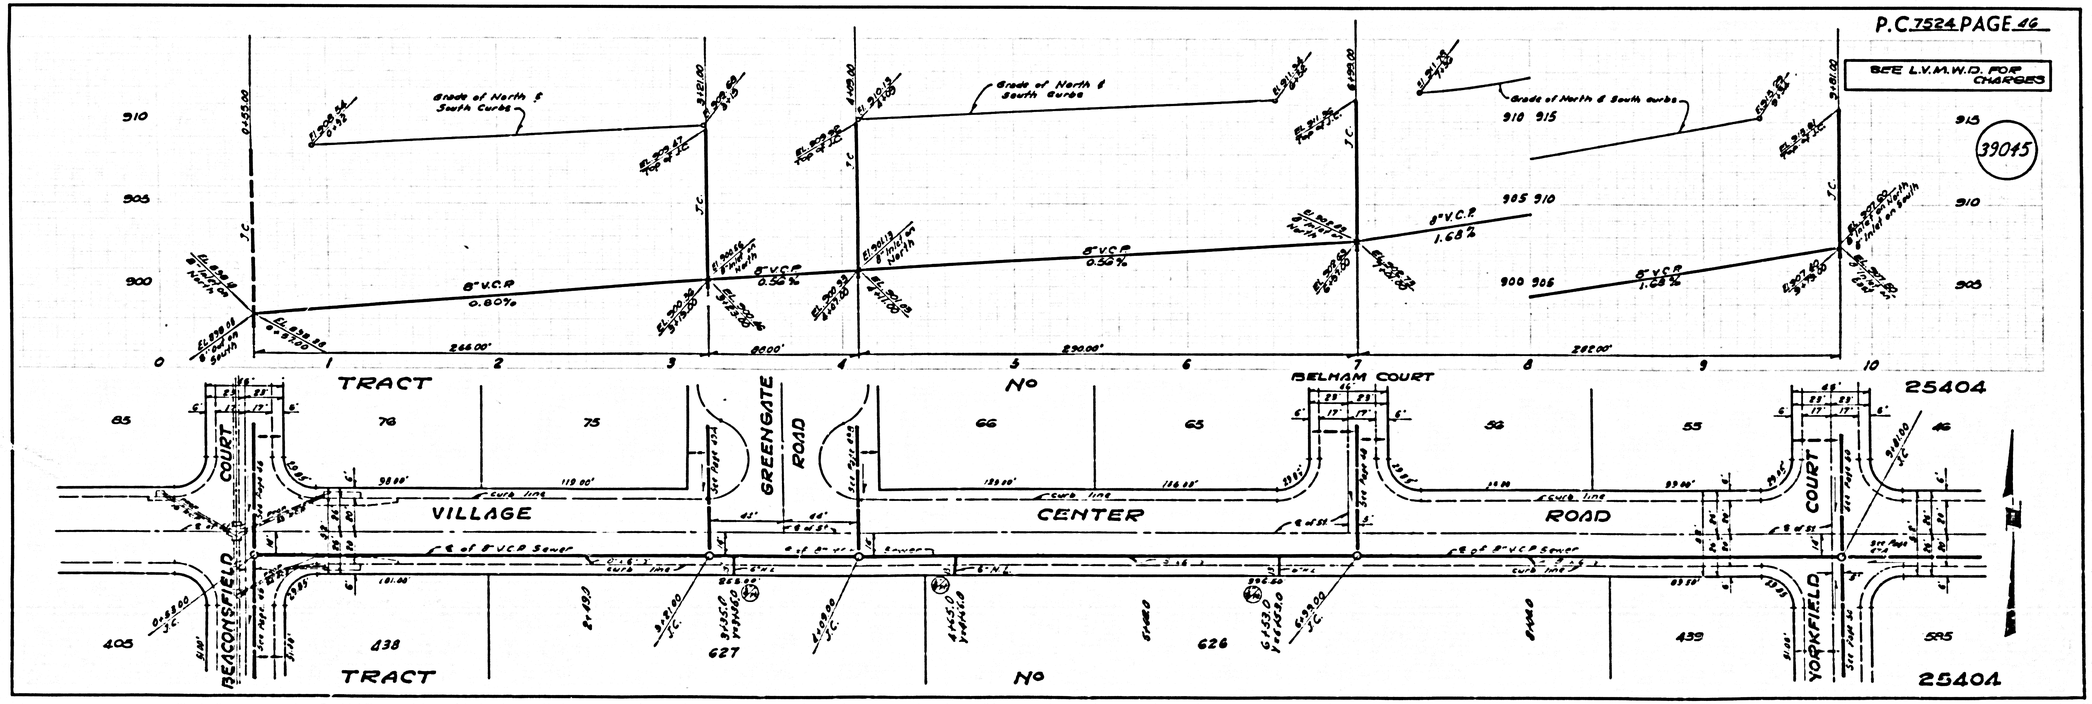


L.A. COUNTY SEWER SHEET NO. 8

P.C. 7524 PAGE 47

SEE L.V.M.W.D. FOR CHARGES

39046

TRACT No 25404

BEACONSFIELD COURT

413 CROWNFIELD COURT

TRACT No 25404

TRACT No 25404

COURT

VILLAGE CENTER ROAD

COURT

YORKFIELD

SEVENOAKS

TRACT No 25404

P.C. 7524 PAGE 48

SEE L.V.M.W.D. FOR CHARGES

39047

ISSUE NO PERMITS
MAIN LINE MUST BE
EXTENDED OR M.H.
BUILT.

AGOURA ROAD

BELHAM COURT

VILLAGE CENTER RD.


TRACT No 25404


L.A. COUNTY SEWER SHEET NO. 2 SOUTHERN CALIFORNIA BLUEPRINT CO.

P.C.7524 PAGE 49

SEE L.V.M.W.D. FOR CHARGES

39048

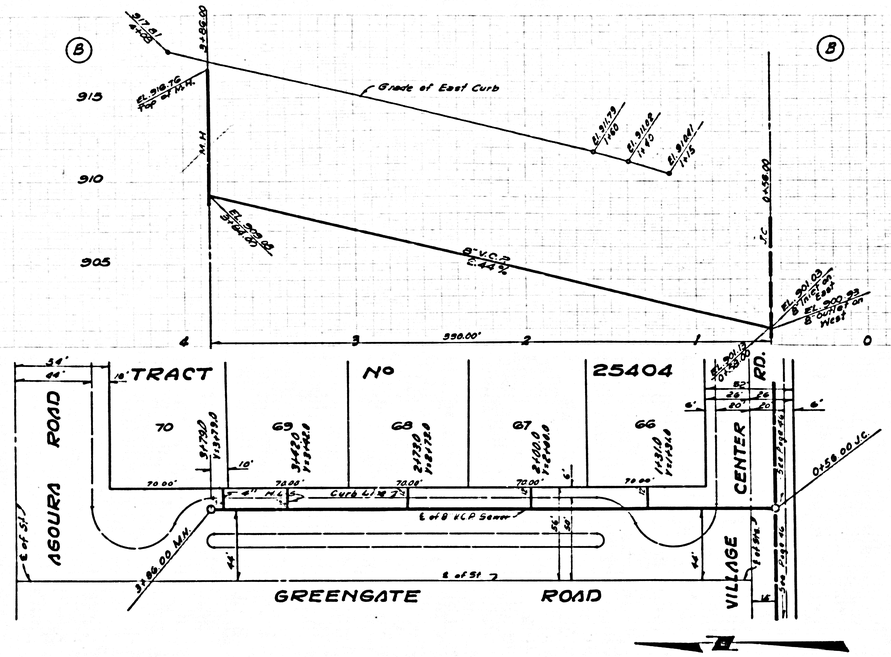


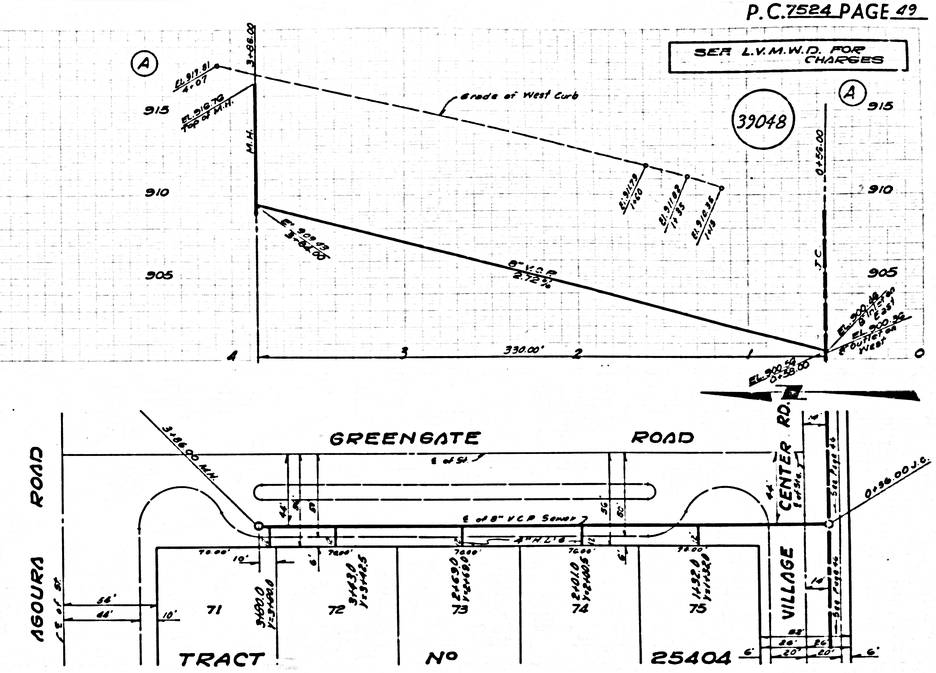
P.C.7524 PAGE 50

SEE L.V.M.W.D. FOR CHARGES

39049

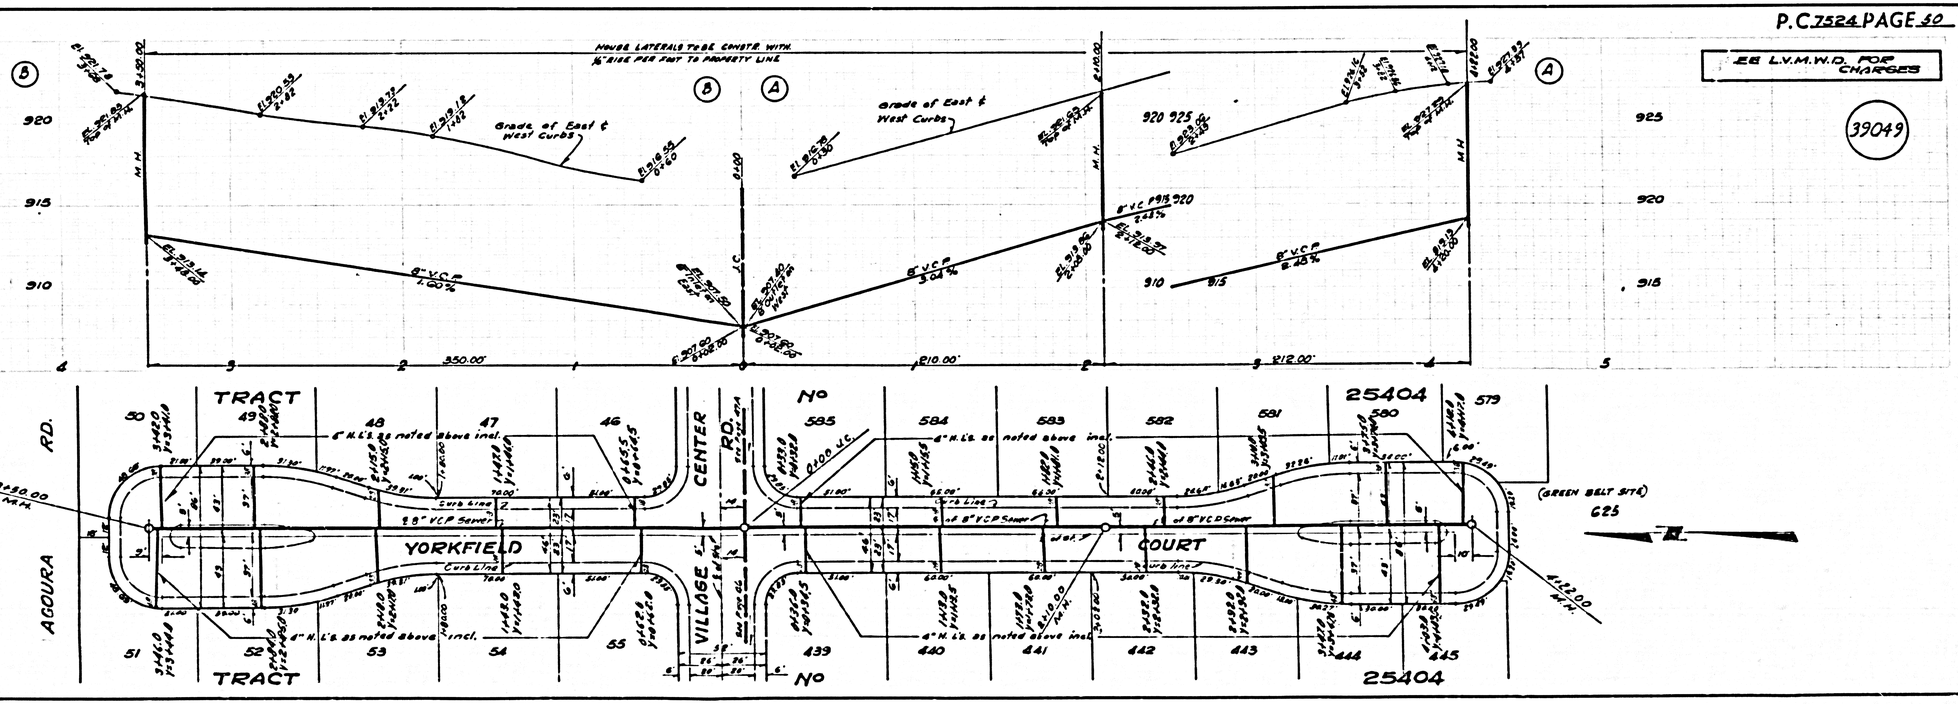


L.A. COUNTY SEWER SHEET NO. 2

P.C. 7524 PAGE 51

SEE L.V.M.W.D. FOR CHARGES

39050

HOUSE LATERALS TO BE CONSTRUCTED WITH 1½" RISE PER FOOT TO PROPERTY LINE

925 920 915

Grade of East & West Curbs

8" V.C.P. 0.72%

8" V.C.P. 1.72%

8" V.C.P. 1.80%

M.H.

J.C.

350.00' 210.00' 212.00'

4 3 2 1 0 1 2 3 4 5

TRACT No 25404

ROAD

AGOURA

SEVENOAKS

VILLAGE

CENTER RD.

COURT

4" H.L.'s as noted above incl.

CURB LINE

6" of 8" V.C.P. Sewer

625 (GREEN BELT SITE)

40 39 38 37 36 599 598 597 596 595 594 593

41 42 43 44 45 586 587 588 589 590 591 592

P.C. 7524 PAGE 52

SEE L.V.M.W.D. FOR CHARGES

39051

900 895 890 885 880

Grade of East & West Curbs

8" V.C.P. 1.48%

8" V.C.P. 1.80%

8" V.C.P. 1.80%

M.H.

J.C.

280.16' 296.09' 330.00'

11 10 9 8 7 6 5 4 3 2 1

TRACT No 25404

REGENTS COURT

BEAUCROFT

COURT

LANDSPUR

4" H.L.'s

6" H.L.'s

6" of 8" V.C.P. Sewer

Curb line

C/L of Street

C/L of 8" V.C.P. Sewer

Easement

(GREEN BELT SITE)

G70 G69 G68 G67 G34 G66 G65 G64 G63 G62 G61 G60 G59 340


G46 G47 G48 G49 G50 G51 G52 G53 G54 G55 G56 G57 G58 341

L.A. COUNTY SEWER SHEET NO. 2

P.C. 7524 PAGE 53

SEE L.V.M.W.D. FOR CHARGES

39052

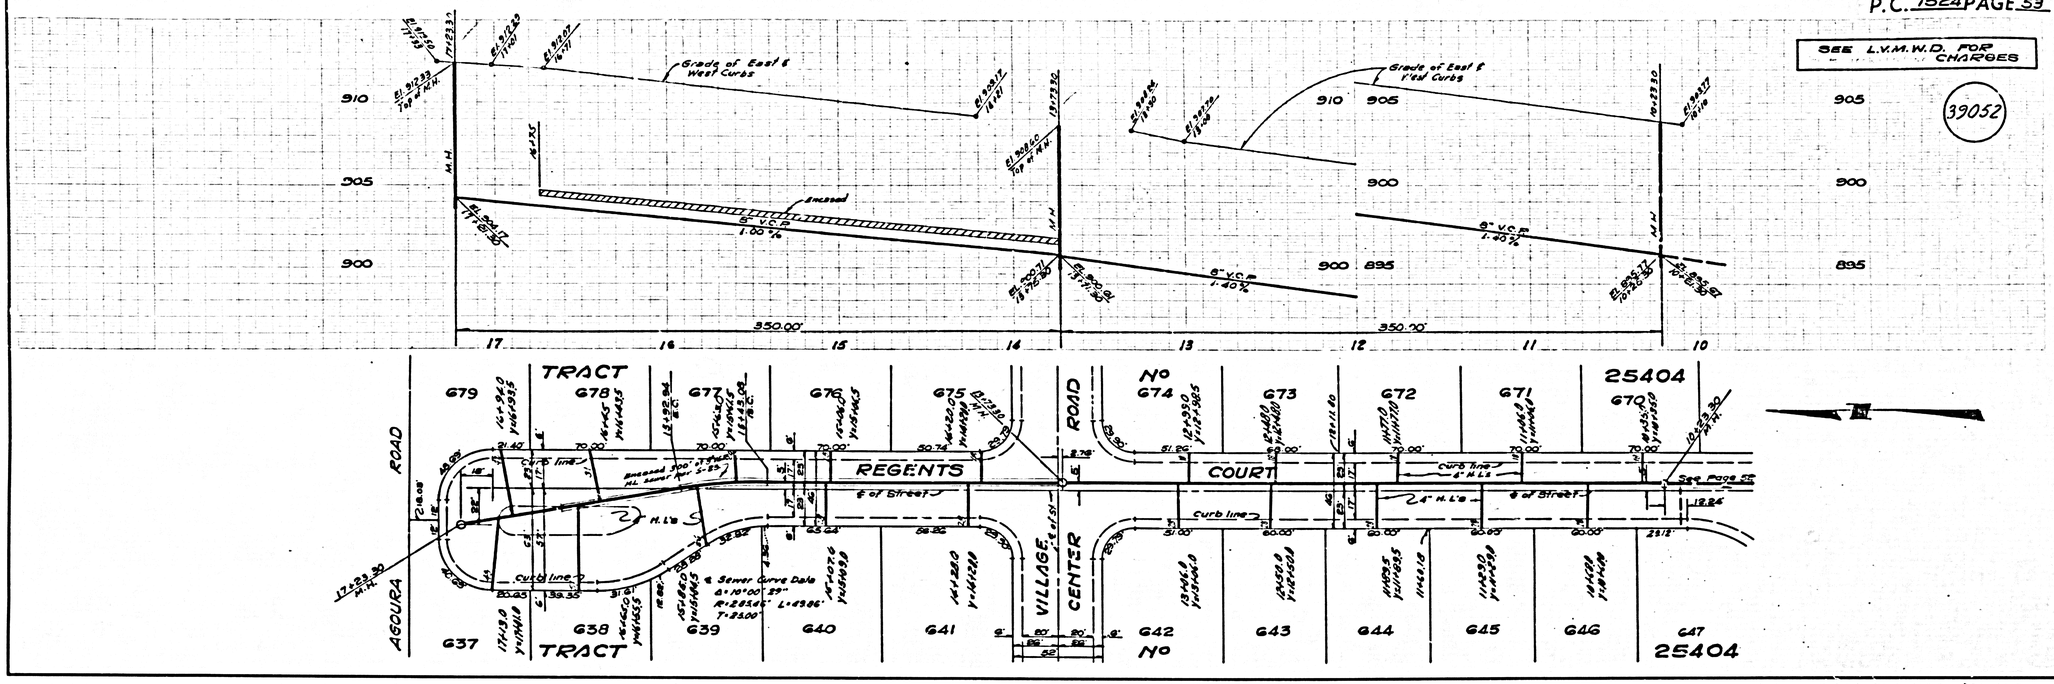


P.C. 7524 PAGE 54

SEE L.V.M.W.D. FOR CHARGES

39053

