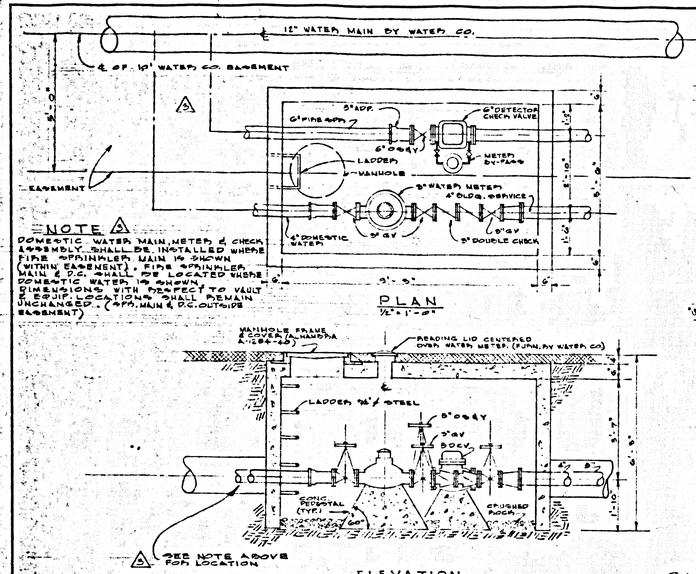

PLAN
1/2" = 1'-0"

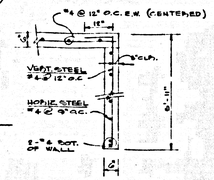

TYPICAL WALL & SLAB REINFORCING ELEVATION

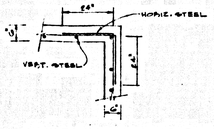

VAULT WALL CORNER PLAN

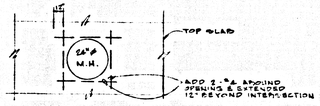

PLAN-TYPICAL REINF. AROUND M.H. OPENING

ELEVATION
1/2" = 1'-0"

VAULT REINFORCING DETAILS
NOT TO SCALE

WATER METER & FIRE PROTECTION VAULT

(B P.I)

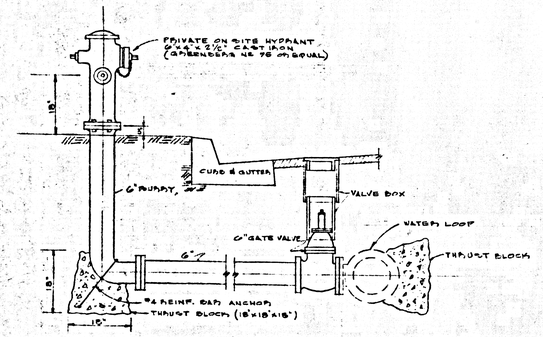

TYPICAL PRIVATE HYDRANT INSTALLATION
NOT TO SCALE

(C P.I)

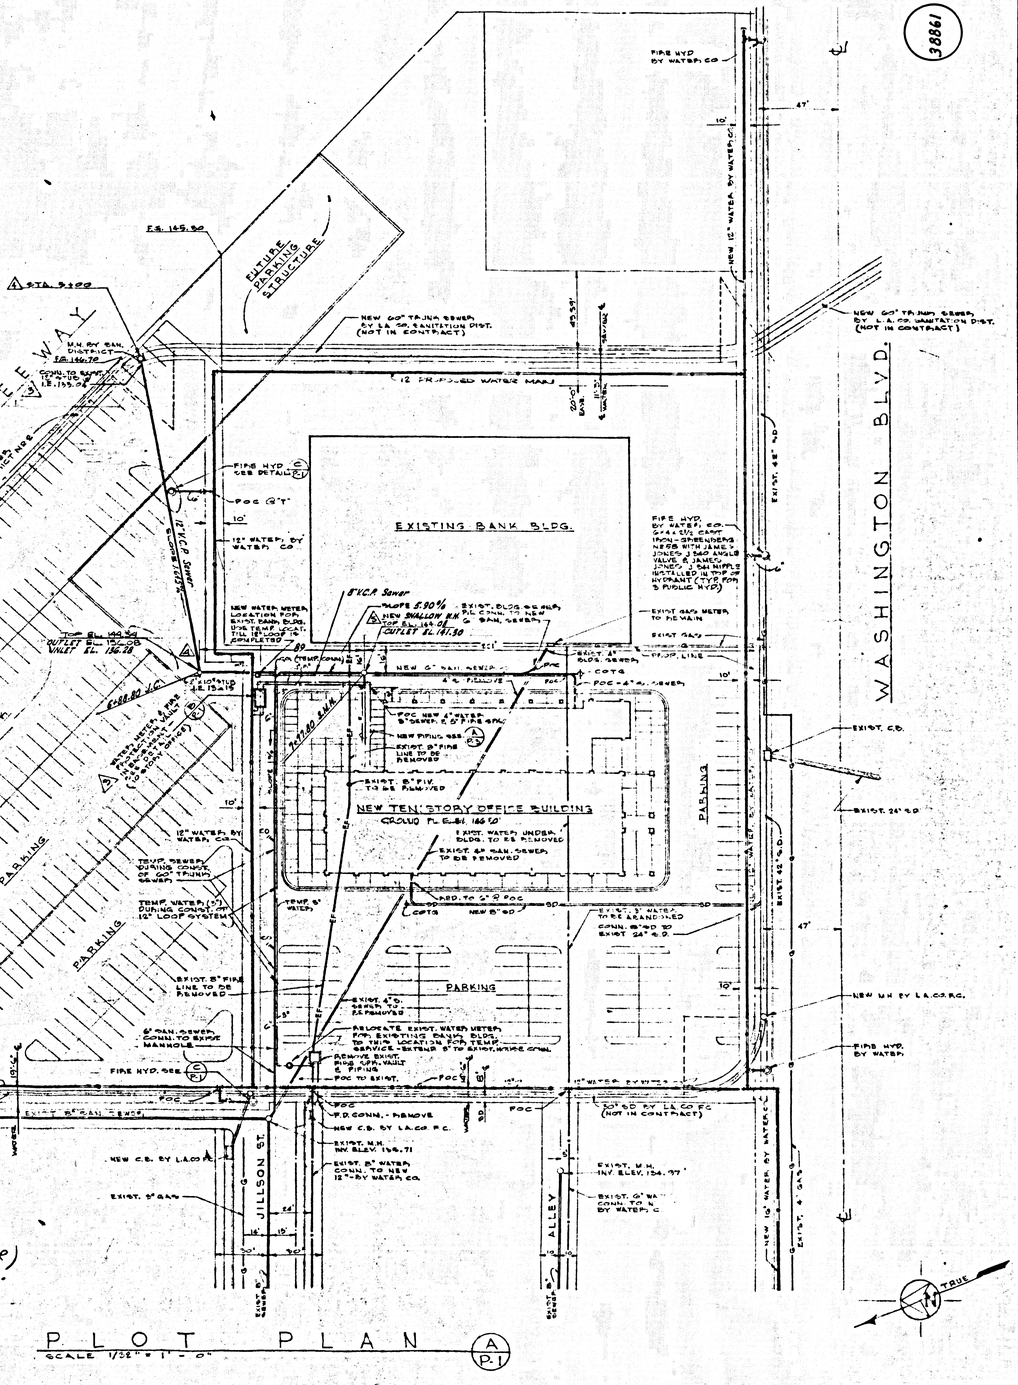

PLOT PLAN
SCALE 1/32" = 1'-0"

(A P.I)

PRIVATE CONTRACT NO. 7674 (PRIVATE SEWER)

APPROVED: JOHN A. LANIBIE, CITY ENGINEER, CITY OF COMMERCE (APPROVAL IS FOR 12"ø & 8" SEWER LINES AND MANHOLES ONLY)

BY: Robert E. Kline 6-14-66
ASSISTANT SANITATION DIVISION ENGINEER

SUBMITTED BY: _____
REGIONAL ENGINEER

CHECKED BY: _____
REG. C.E. NO. 7852

GENERAL NOTES:
1. USE EXTRA STRENGTH PIPE ALL PIPE IS STANDARD DEPTH EXCEPT AS NOTED.
2. FOR ALLOWABLE LEAKAGE TEST USE FORMULA NO 2 SPEC'S SEC. 54.
3. ALL STATE AND LOCAL TRENCH SAFETY ORDERS WILL BE STRICTLY ENFORCED.
4. WORK SHALL BE CONSTRUCTED ACCORDING TO STANDARD SPEC. DATED, MAY 19, 1962 AS REVISED, ON FILE IN THE OFFICE OF THE COUNTY ENGINEER AND SHALL BE PROSECUTED ONLY IN THE PRESENCE OF THE COUNTY ENGR.
5. ALL 8" & 12" SEWER PIPE SHALL BE V.C.P. WITH MECHANICAL COMPRESSION JOINTS.
6. CONSTRUCT MANHOLES PER L.A. COUNTY STANDARD S-3 . FRAME & COVER PER STANDARD S-15

NO CONNECTIONS FOR THE DISPOSAL OF INDUSTRIAL WASTES SHALL BE MADE TO SEWERS SHOWN ON THESE DRAWINGS WITHOUT WRITTEN PERMISSION FROM THE CHIEF ENGINEER AND GENERAL MANAGER OF THE COUNTY SANITATION DISTRICTS.

BEFORE BREAKING INTO ANY EXISTING STRUCTURE AND BEFORE FINAL ACCEPTANCE OF THIS WORK, COUNTY SANITATION DISTRICT (DU 4-1281) SHALL BE NOTIFIED IN ORDER THAT REQUIRED INSPECTION CAN BE MADE.

APPROVED
COUNTY SANITATION DISTRICTS OF LOS ANGELES COUNTY
JUN 18 1966
Bruce D. Fry
Chief Engineer and General Manager

A SHEET NO. P-1 VOIDED

NO.	DATE	REVISION DESCRIPTION	BY	CHK'D
A	6-14-66	PER CHECK CORR., APD 5TH	PAC	
B	6-17-66	ADDED PROPOSED P.C.S.D.M.H.	PAC	
C	6-20-66	ADDED NOTE TO P.C.S.D.	PAC	DT

DRAWN P.A.C.
TRACED
CHECKED

JOB NO. 64-08

DATE

38861

COMMERCE SQUARE OFFICE BUILDING
MAJESTIC REALTY CO.
E. WASHINGTON BLVD. CITY OF COMMERCE, CALIF.

CONSULTING CIVIL ENGINEERS AND LAND SURVEYORS
1901 BEVERLY BLVD., LOS ANGELES 57, CALIF.
483-1983

TITLE OF SHEET
PLUMBING & PLOT PLAN & DETAILS

JON HAMMOND & ASSOCIATES
CONSULTING ENGINEERS

SHEET NO. P-1 OF 1 SHEETS