| DIST | COUNTY | ROUTE | POST MILES TOTAL PROJECT | SHEET NO | TOTAL SHEETS |
|---|---|---|---|---|---|
| 7 | LA | 57 | | | |

DISTRICT ENGINEER

APPROVED

REGISTERED CIVIL ENGINEER NO.

PLAN AND PROFILE OF

# SANITARY SEWERS

TO BE CONSTRUCTED UNDER

C.C. 8162

ONE SHEET

W.S. 39 OCTOBER, 1968

SCALES: HORIZ 1"=50' VERT 1"=5'

## COUNTY OF LOS ANGELES, CALIFORNIA

APPROVED: JOHN A. LANGER, COUNTY ENGINEER

BY: _____ DEPUTY ENGINEER

SUBMITTED BY: _____ R.E. 14330 10-16-67

43560

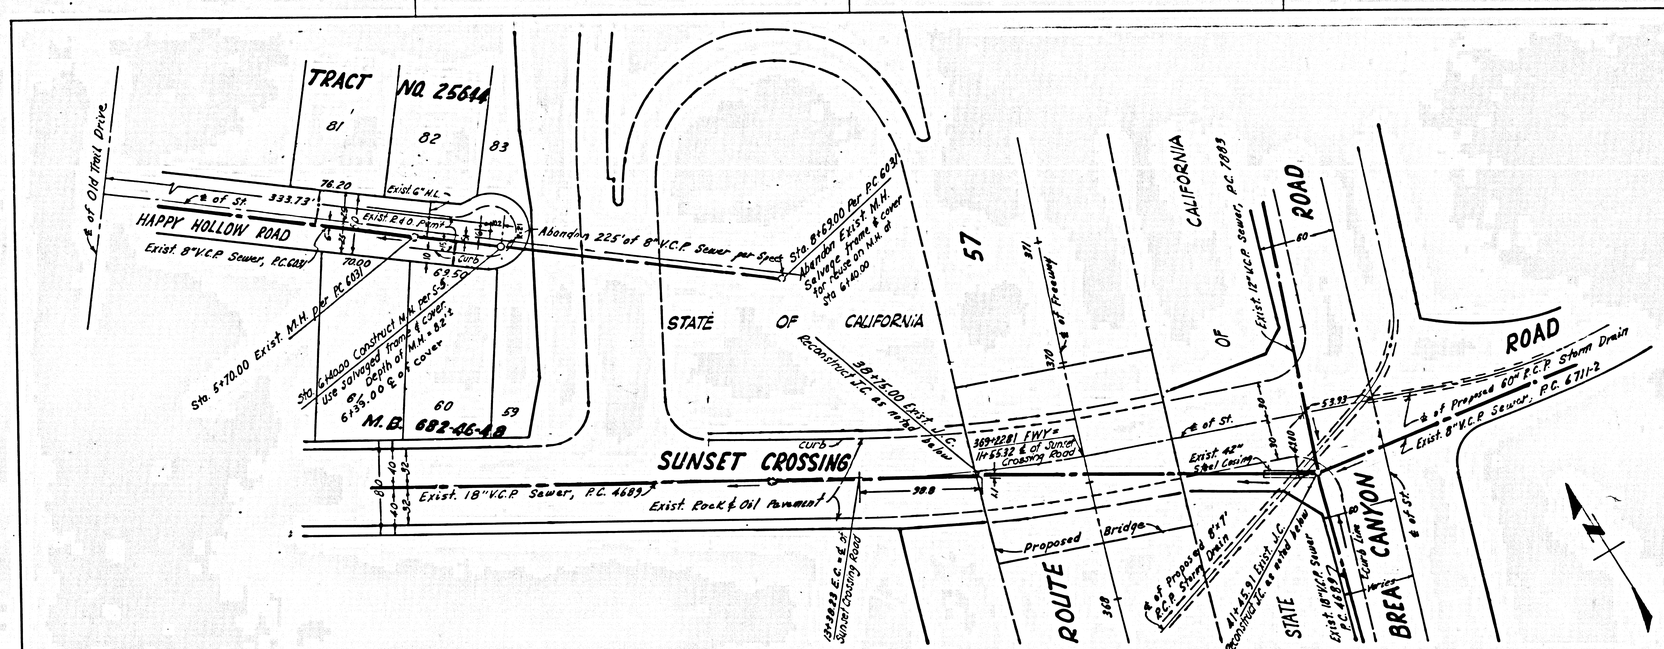


W.T./N.E.

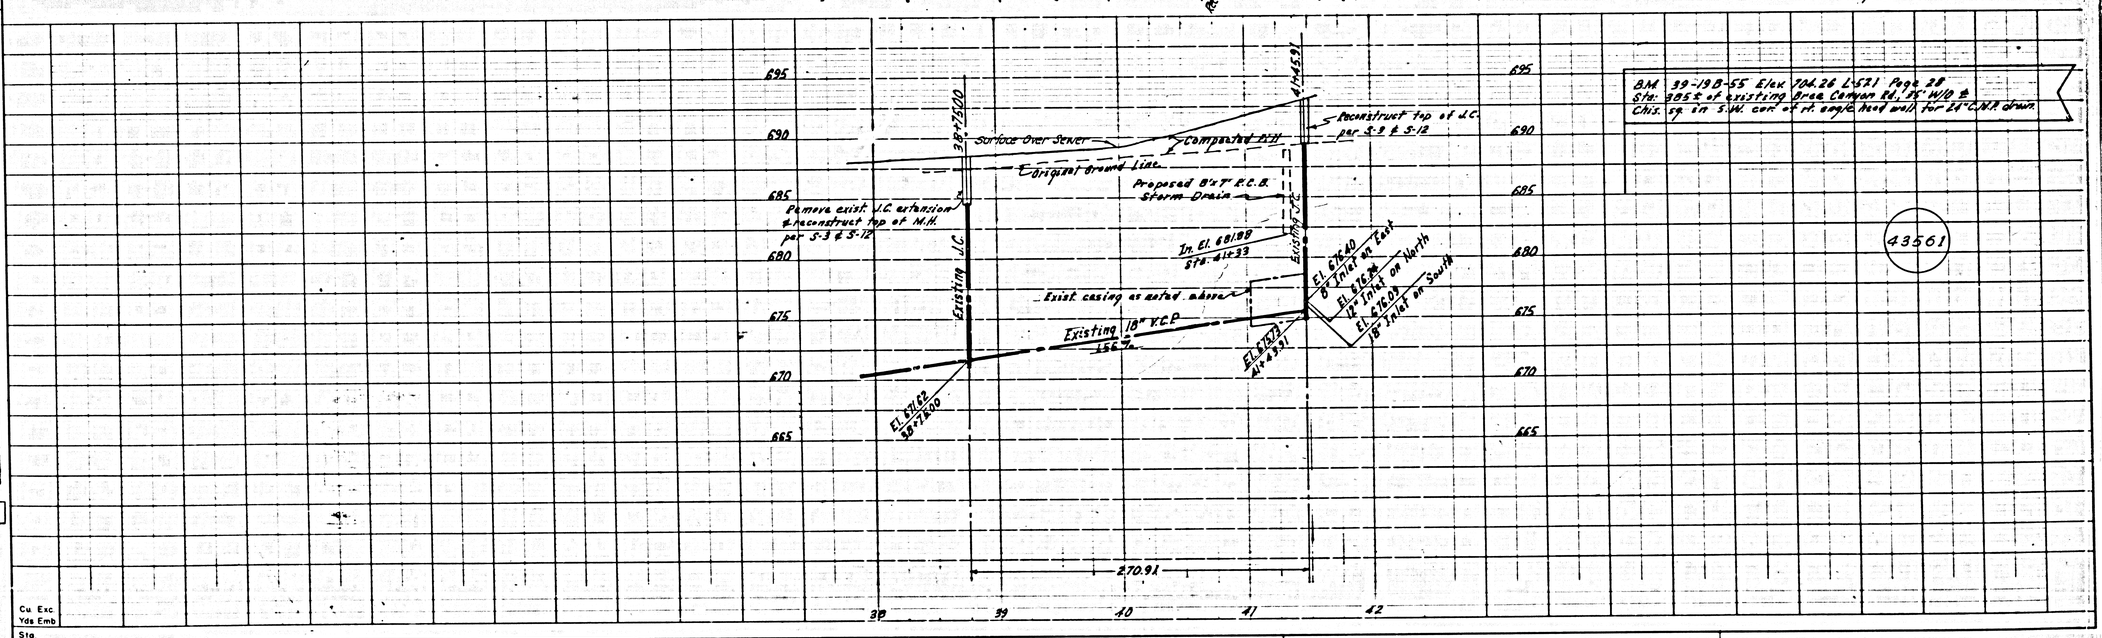


| Design Dept | Initial | Date |
|---|---|---|
| Designed | | |
| Traced | | |
| Checked | | |
| Supervised By | | |

Right of Way

Cu Exc Yds Emb

Sta

| Project Engineer | Date | Design Engineer | Date | Approved Recommended By | Date |
|---|---|---|---|---|---|
| | | | | | |

FORM BR-24A-PF