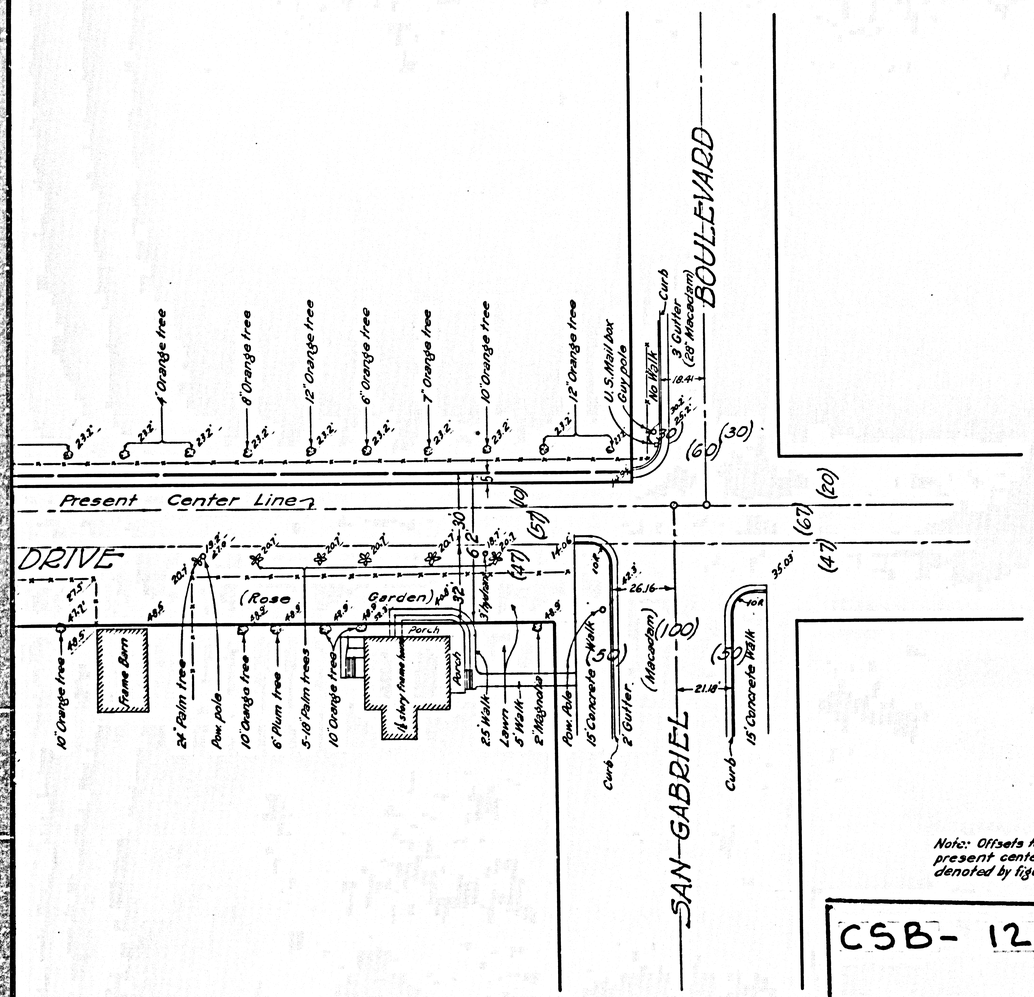


Note: Offsets to all objects measured to present center line. These distances are denoted by figures underscored to the object.

CSB- 122-2

A1 OF A4

Map Showing

Improvements

— ON —

HERMOSA DRIVE

— FROM —

SAN GABRIEL BOULEVARD

— TO —

DEL MAR AVENUE

COUNTY SURVEYORS MAP No. B-122
Sheet No 2 of 2 sheets
Scale-1"= 40 feet

Acquisition and Improvement District No 140
Work Order No 4140

J. E. ROCKHOLD- COUNTY SURVEYOR
Surveyed Oct. Nov. 1927

Surveyed under instructions of the Board of Supervisors per order dated August 22, 1927
Bearings are based on the bearing of Encinita Avenue per C.S. 882.

F.B. 293-1-82

Field Work by E.A. Rosencrans
Office Work by Fred Holaday
Checked by R.W. Stewart

Sheet 44

D:72-203 O.R.7353-397.

D:72-262 O.R.9280-103

COUNTRY-CLUB—DRIVE—

Center Line DRIVE

Present Center

Proposed Right of

(Hedge and fence rail)

HERMO

FRANCISCO STREET.

WEST=

Shrub · Shrub · 4" Umbrella tree · Pow. pole · 2" Camphor tree · 4" Umbrella tree · Woven wire fence with shrubs · 3" Quince tree · 3" Loquat tree · 2" Orange tree · Hedge · Cement Driveway · Rose arbor · 4" Gum tree · 5" tree · 4" Holly · 3" Acacia tree · 3" Shrub · 3" Willow tree · Bamboo bush · Stone Fish pond · Bamboo bush · 12" Brick walk · 2" Shrub · 2" Shrub · 9" Cedar tree · 3" Monkey tree · Pow. pole · 3" Hydrant · 4" Walk · Curb · Handhole

Wire fence · End of hedge and fence rail · 2" Oak tree · 1" Water Faucet · 18" Oak tree · 24" Oak tree · 4" Pine tree · 3" Poplar trees · 4" Tobacco bush · 4" Acacia tree · 2" Poplar tree · Lattice fence · 48" Clump of 4-8" Oak trees

Tel. pole · 30" Gum tree · Tel. pole · 3" Gum tree · 24" Gum tree · 15" Gum tree · 16" Gum tree · 16" Gum tree · 14" Gum tree · 30" Gum tree · Pow. pole · 20" Gum tree · 30" Gum tree · 30" Gum tree

24" Stump · 24" Gum tree · 15" Gum tree · 18" Gum tree · 10" Gum tree · 4" Gum tree · 1" water faucet · Hedge · Water valve


Hedge · 4" Camphor tree · Holly clump · 4" Pine tree · 4" Holly · Pow. pole

Water meter · Water valves


Shrubs · 6" shrub · Macadam Drive 12' · Pow. pole · 4" Fig tree · Water valve · 3" Hydrant · 6" Rose tree · Brick curb · Water meter · 3" Quince tree · 8" Oak tree · 3" Fig tree · 1" Oak tree · 1" Oak tree

For Survey Data See C.S. B-122, S

CSB-122-2
A3 OF A4

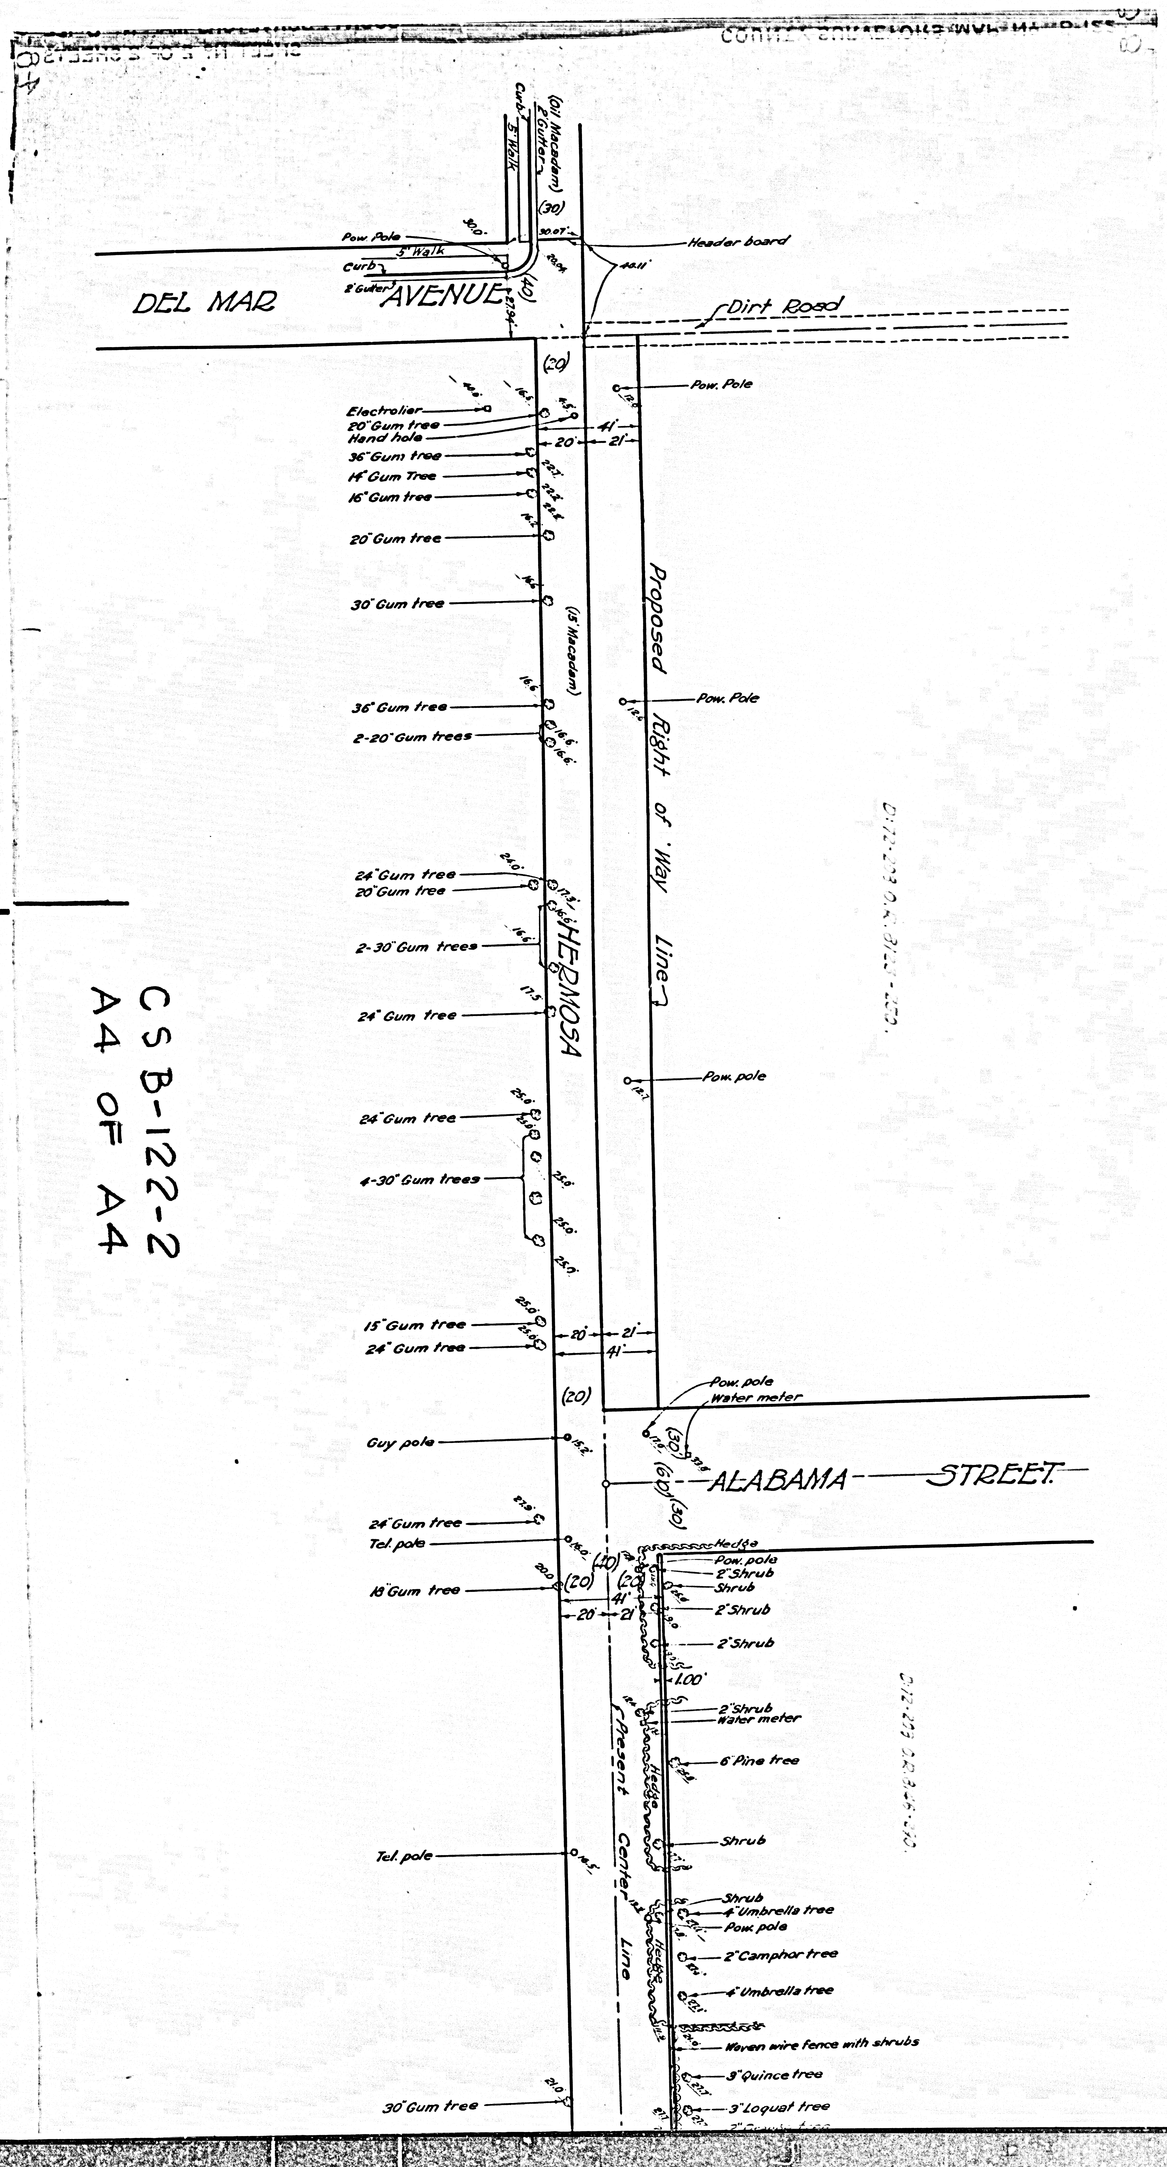

CS B-122-2
A4 OF A4

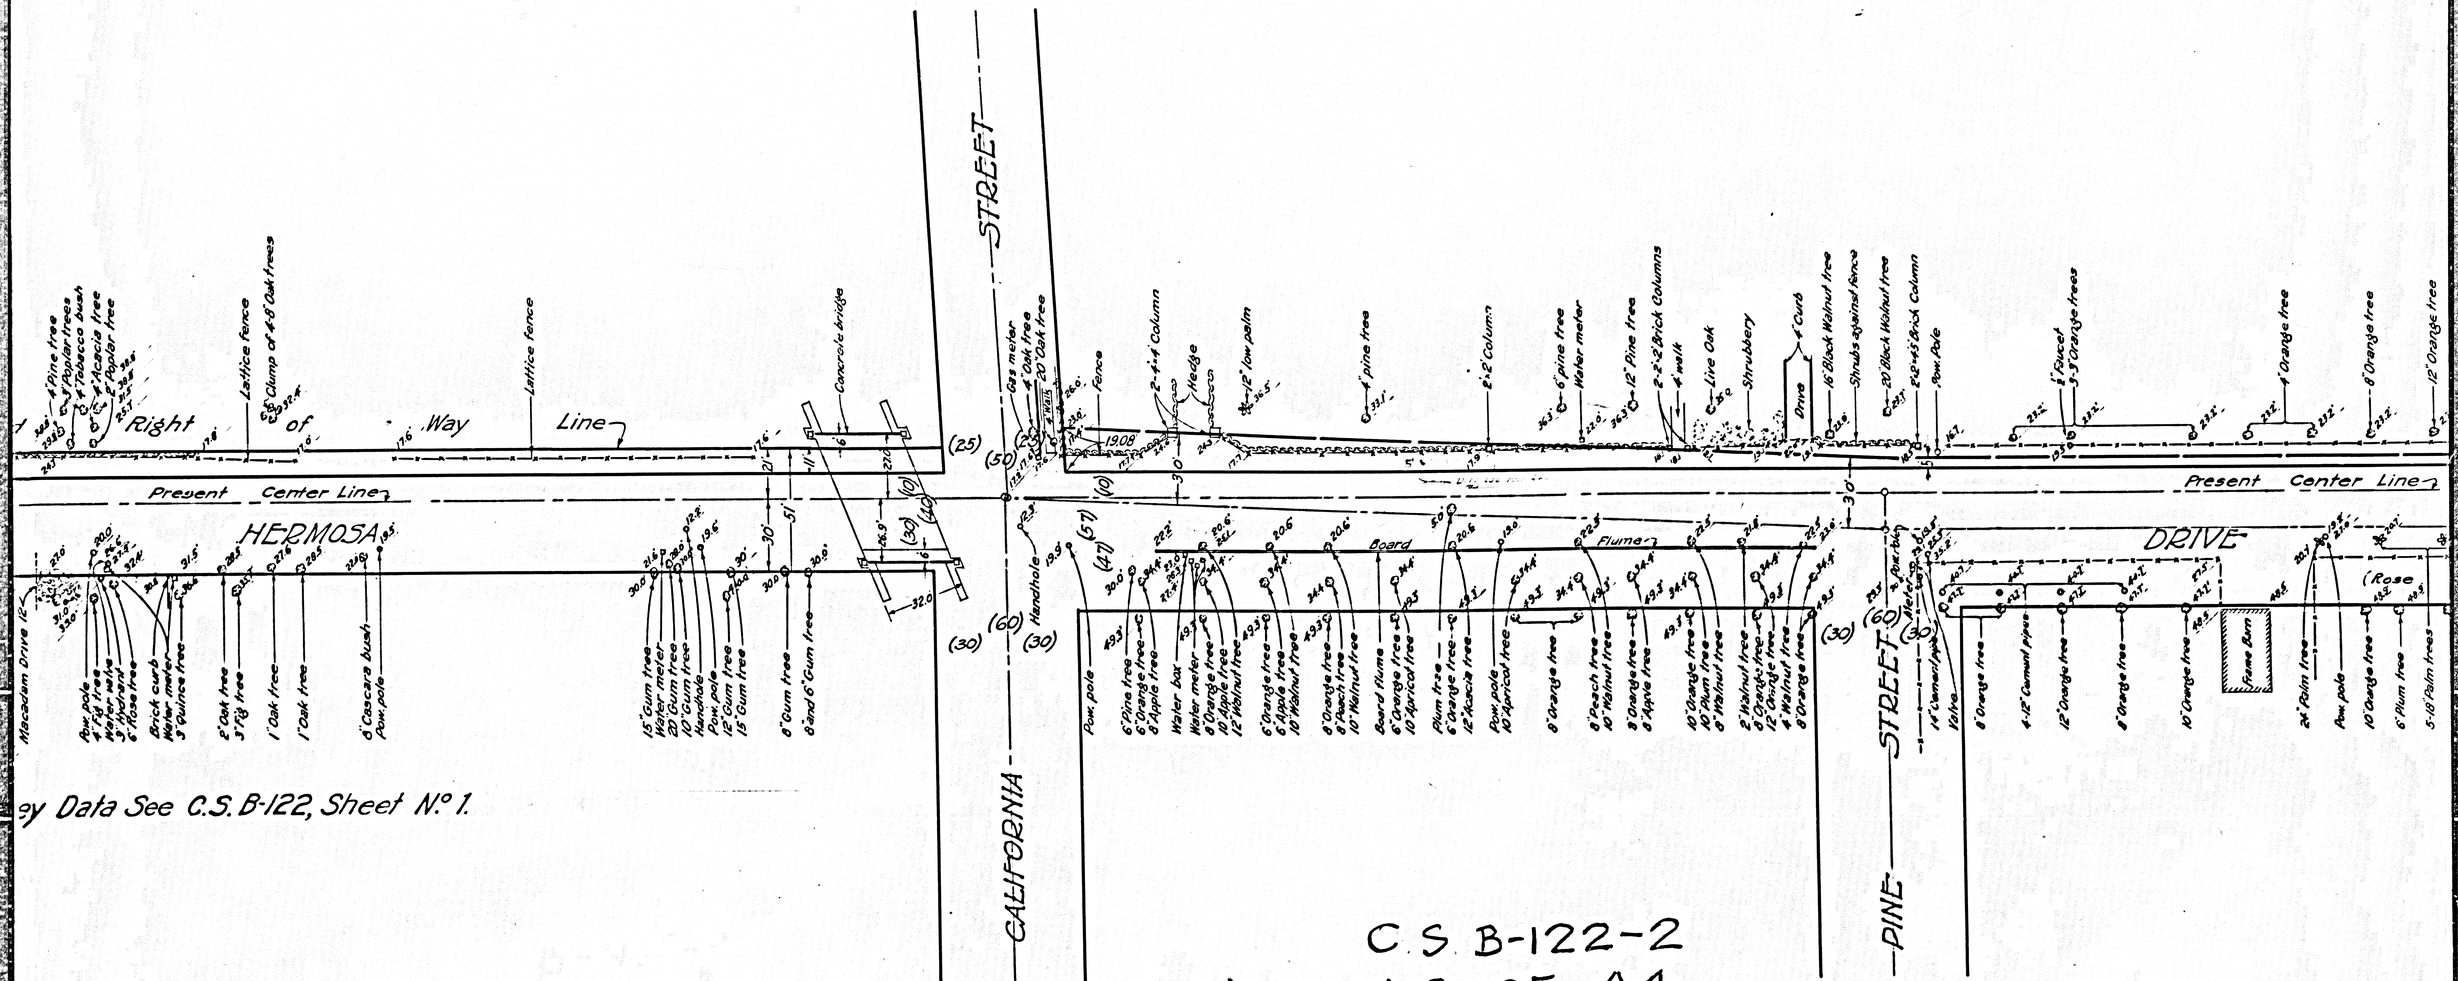

ey Data See C.S. B-122, Sheet N.º 1.

C.S. B-122-2
A2 OF A4