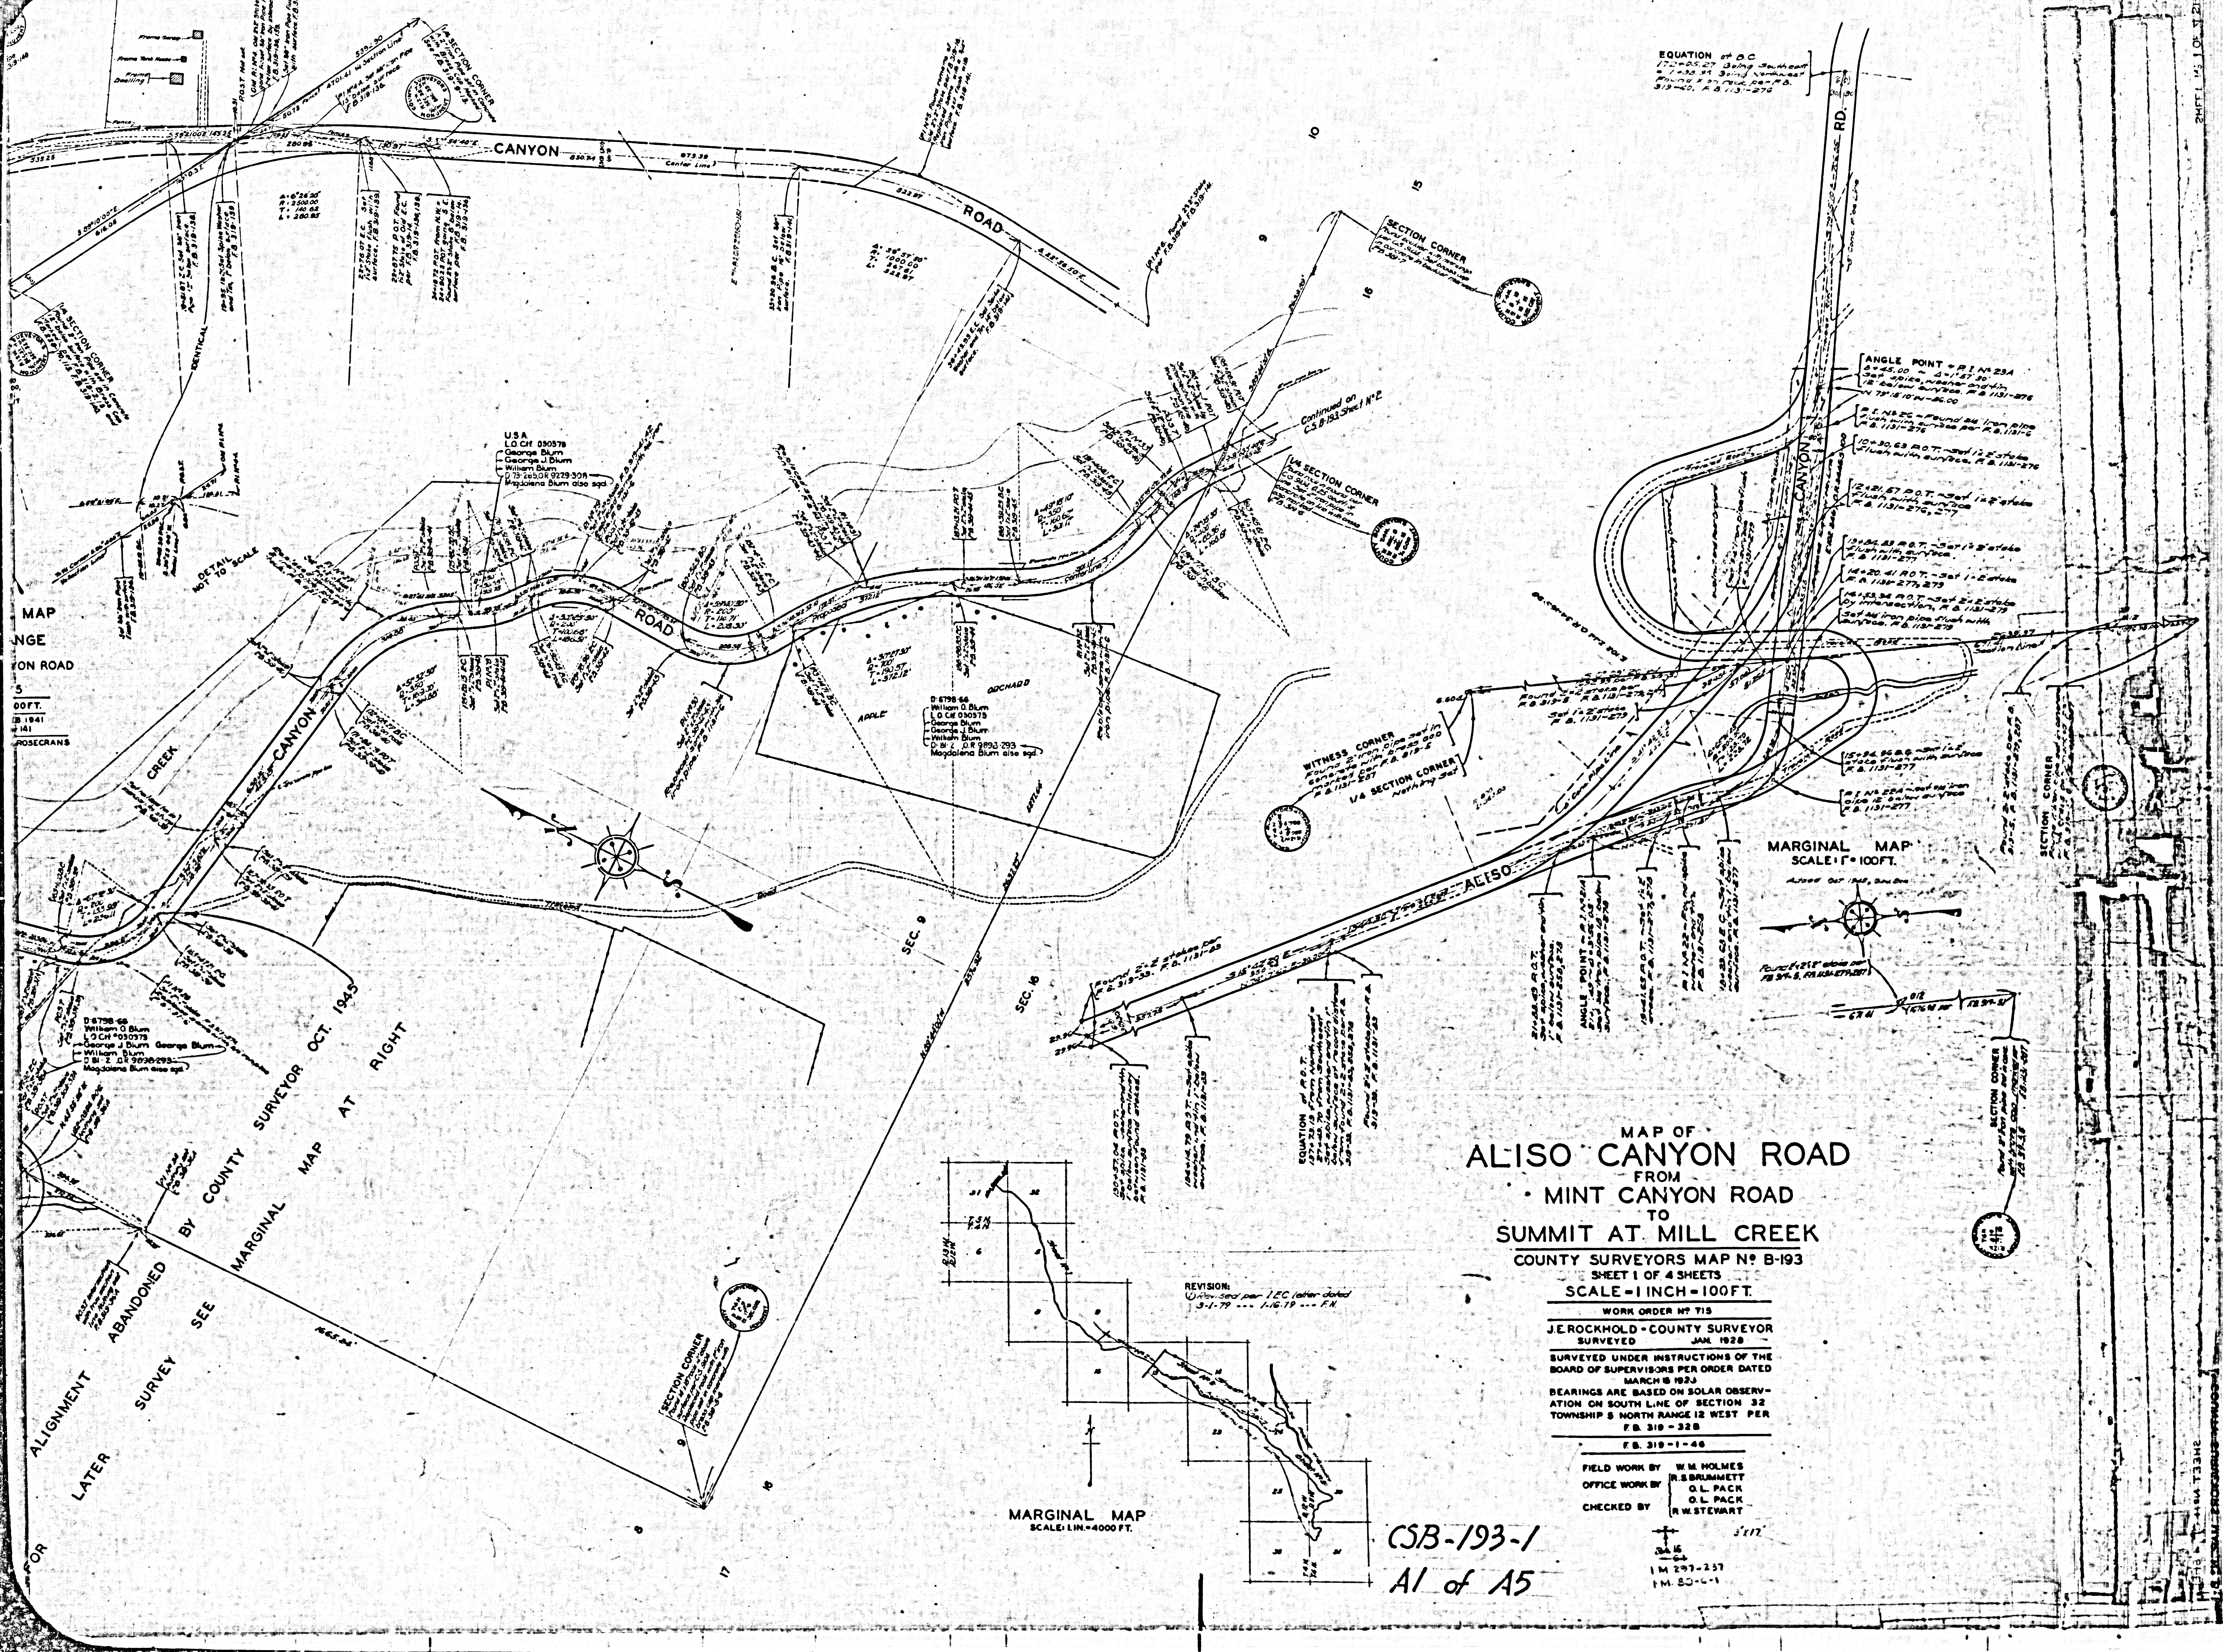
CANYON
ROAD
CANYON
ROAD
CANYON
CREEK
ALISO
CANYON
RD.
SECTION CORNER
1/4 SECTION CORNER
WITNESS CORNER
ANGLE POINT
APPLE ORCHARD
U.S.A.
L.O. Cff 030375
George Blum
George J. Blum
William Blum
Magdalena Blum etal
D 6798-66
William O. Blum
Continued on C.S.B.193 Sheet N°2
DETAIL NOT TO SCALE
IDENTICAL
SEC. 9
SEC. 16
9
10
15
16
17
8
EQUATION of B.C.
MARGINAL MAP
SCALE: 1" = 100 FT.
MARGINAL MAP
SCALE: 1 IN. = 4000 FT.
ALIGNMENT ABANDONED BY COUNTY SURVEYOR OCT. 1945
LATER SURVEY SEE MARGINAL MAP AT RIGHT

# MAP OF
# ALISO CANYON ROAD
FROM
MINT CANYON ROAD
TO
SUMMIT AT MILL CREEK

COUNTY SURVEYORS MAP Nº B-193
SHEET 1 OF 4 SHEETS
SCALE - 1 INCH - 100 FT.

WORK ORDER Nº 715

J.E. ROCKHOLD - COUNTY SURVEYOR
SURVEYED JAN. 1928

SURVEYED UNDER INSTRUCTIONS OF THE BOARD OF SUPERVISORS PER ORDER DATED MARCH 18 1924
BEARINGS ARE BASED ON SOLAR OBSERVATION ON SOUTH LINE OF SECTION 32 TOWNSHIP 5 NORTH RANGE 12 WEST PER F.B. 319 - 328

F.B. 319 - 1 - 46

FIELD WORK BY W. M. HOLMES
OFFICE WORK BY R. S. BRUMMETT
O. L. PACK
CHECKED BY O. L. PACK
R. W. STEWART

REVISION:
① Revised per I.E.C. letter dated 3-1-79 ... 1-16-79 ... F.N.

CSB-193-1
A1 of A5

5'x17'
I M 297-237
I M 83-4-1

MARGINAL MAP
SCALE: 1" = 100'
ALISO CANYON RD.
ALISO CANYON RD.
CANYON
RD.
CANYON
CANYON
CREEK
Apple
Orchard
LOCATION ABANDONED BY COUNTY SURVEYOR FEB. 1945
MARGINAL MAP
SCALE 1 IN. = 100 FT.
Land Office Pat. 89-433
Dec. O.R. 12267-186
Magdalena Blum - ½ int. (vde)
Magdalena Blum - (life est.,
Geo. J. Blum
William O. Blum
½ int.
D. 95 8. O.R. 12462-59
FOR PROPOSED LOCATION SEE MARGINAL MAP ABOVE
Proposed Right of Way Line
Centerline
ROAD
EQUATION
SECTION CORNER
IDENTICAL
ROAD
CANYON
APPLE
ORCHARD
CREEK
Surveyed May, 1929
For Proposed Location See Marginal Map above
Pat. 15-63
George J. Blum
D 73 266 OR 9189-276
D 76 200 OR 9352-177
George & Magdalena Blum sgd.
ALISO
ALISO
CANYON
Proposed
Centerline
ROAD
U. S. A.
¼ SECTION CORNER
SEC.
SEC.
MARGINAL MAP OF
OF SECTION 32 T.5N.-R.12W.
OCT. 1933 - JAN. 1934 BY
J. D. BOYER
SCALE - 1 IN. = 500 FT.

CSB-193-1
A3 of A5

MARGINAL MAP
SCALE 1 IN.=100 FT.
MARGINAL MAP OF
SUBDIVISION OF SECTION 32 T.5N.-R.12W.
MADE OCT. 1933-JAN.1934 BY
J.D. BOYER
SCALE-1 IN.=500 FT.
THIS LOCATION ABANDONED BY COUNTY SURVEYOR FEB 1945
This Location Abandoned by County Surveyor May, 1929.
ALISO
CANYON
CREEK
ROAD
SEC. 33
SEC. 32
SEC. 32
T.5N. R.12W.
T.4N. R.12W.
T.5N. 32 R.12W.
1/4 SECTION CORNER
SECTION CORNER
CENTER OF SECTION
CENTER OF 1/4 SECTION
1/16 SECTION CORNER
SEE SHEET
Land Office Pat. 89-435
Rec. O.R. 12267-188
Magdalena Blum - ½ int.
Magdalena Blum - (life est.)
Geo. J. Blum
William O. Blum
D 95 B. O.R. 12462-59
D 7396-108
Charles H. Jones
Olive M. Jones
Pat. 16-85
Theophano E. Linthicum
Record Searching Title Co.
D.O.R. 4488-31
A.H. Kneke
Proposed
Centerline
Right of Way Line
Identical
31
32
5
6

CSB-193-1
A4 of A5


SECTION CORNER
1/4 SECTION CORNER
ALISO
CANYON
ROAD
SOUTHERN
PACIFIC
RAILWAY
R/W
SEC.
28
29
30
31
32
33
35
36
THIS LOCATION ABANDONED BY COUNTY SURVEYOR MARCH, 1941
FOR PROPOSED REALIGNMENT SEE MARGINAL MAP AT RIGHT OF SHEET
D.O.R. 4499-31
A.H. Knoke
S
(100)
(200)

CSB-193-1
A5 of A5

MARGINAL MAP
OF
LINE CHANGE
FROM
SOLEDAD CANYON ROAD
TO
P.I.Nº5

SCALE: 1 IN. 100 FT.

SURVEYED FEB 1941
F.B 319-135-141

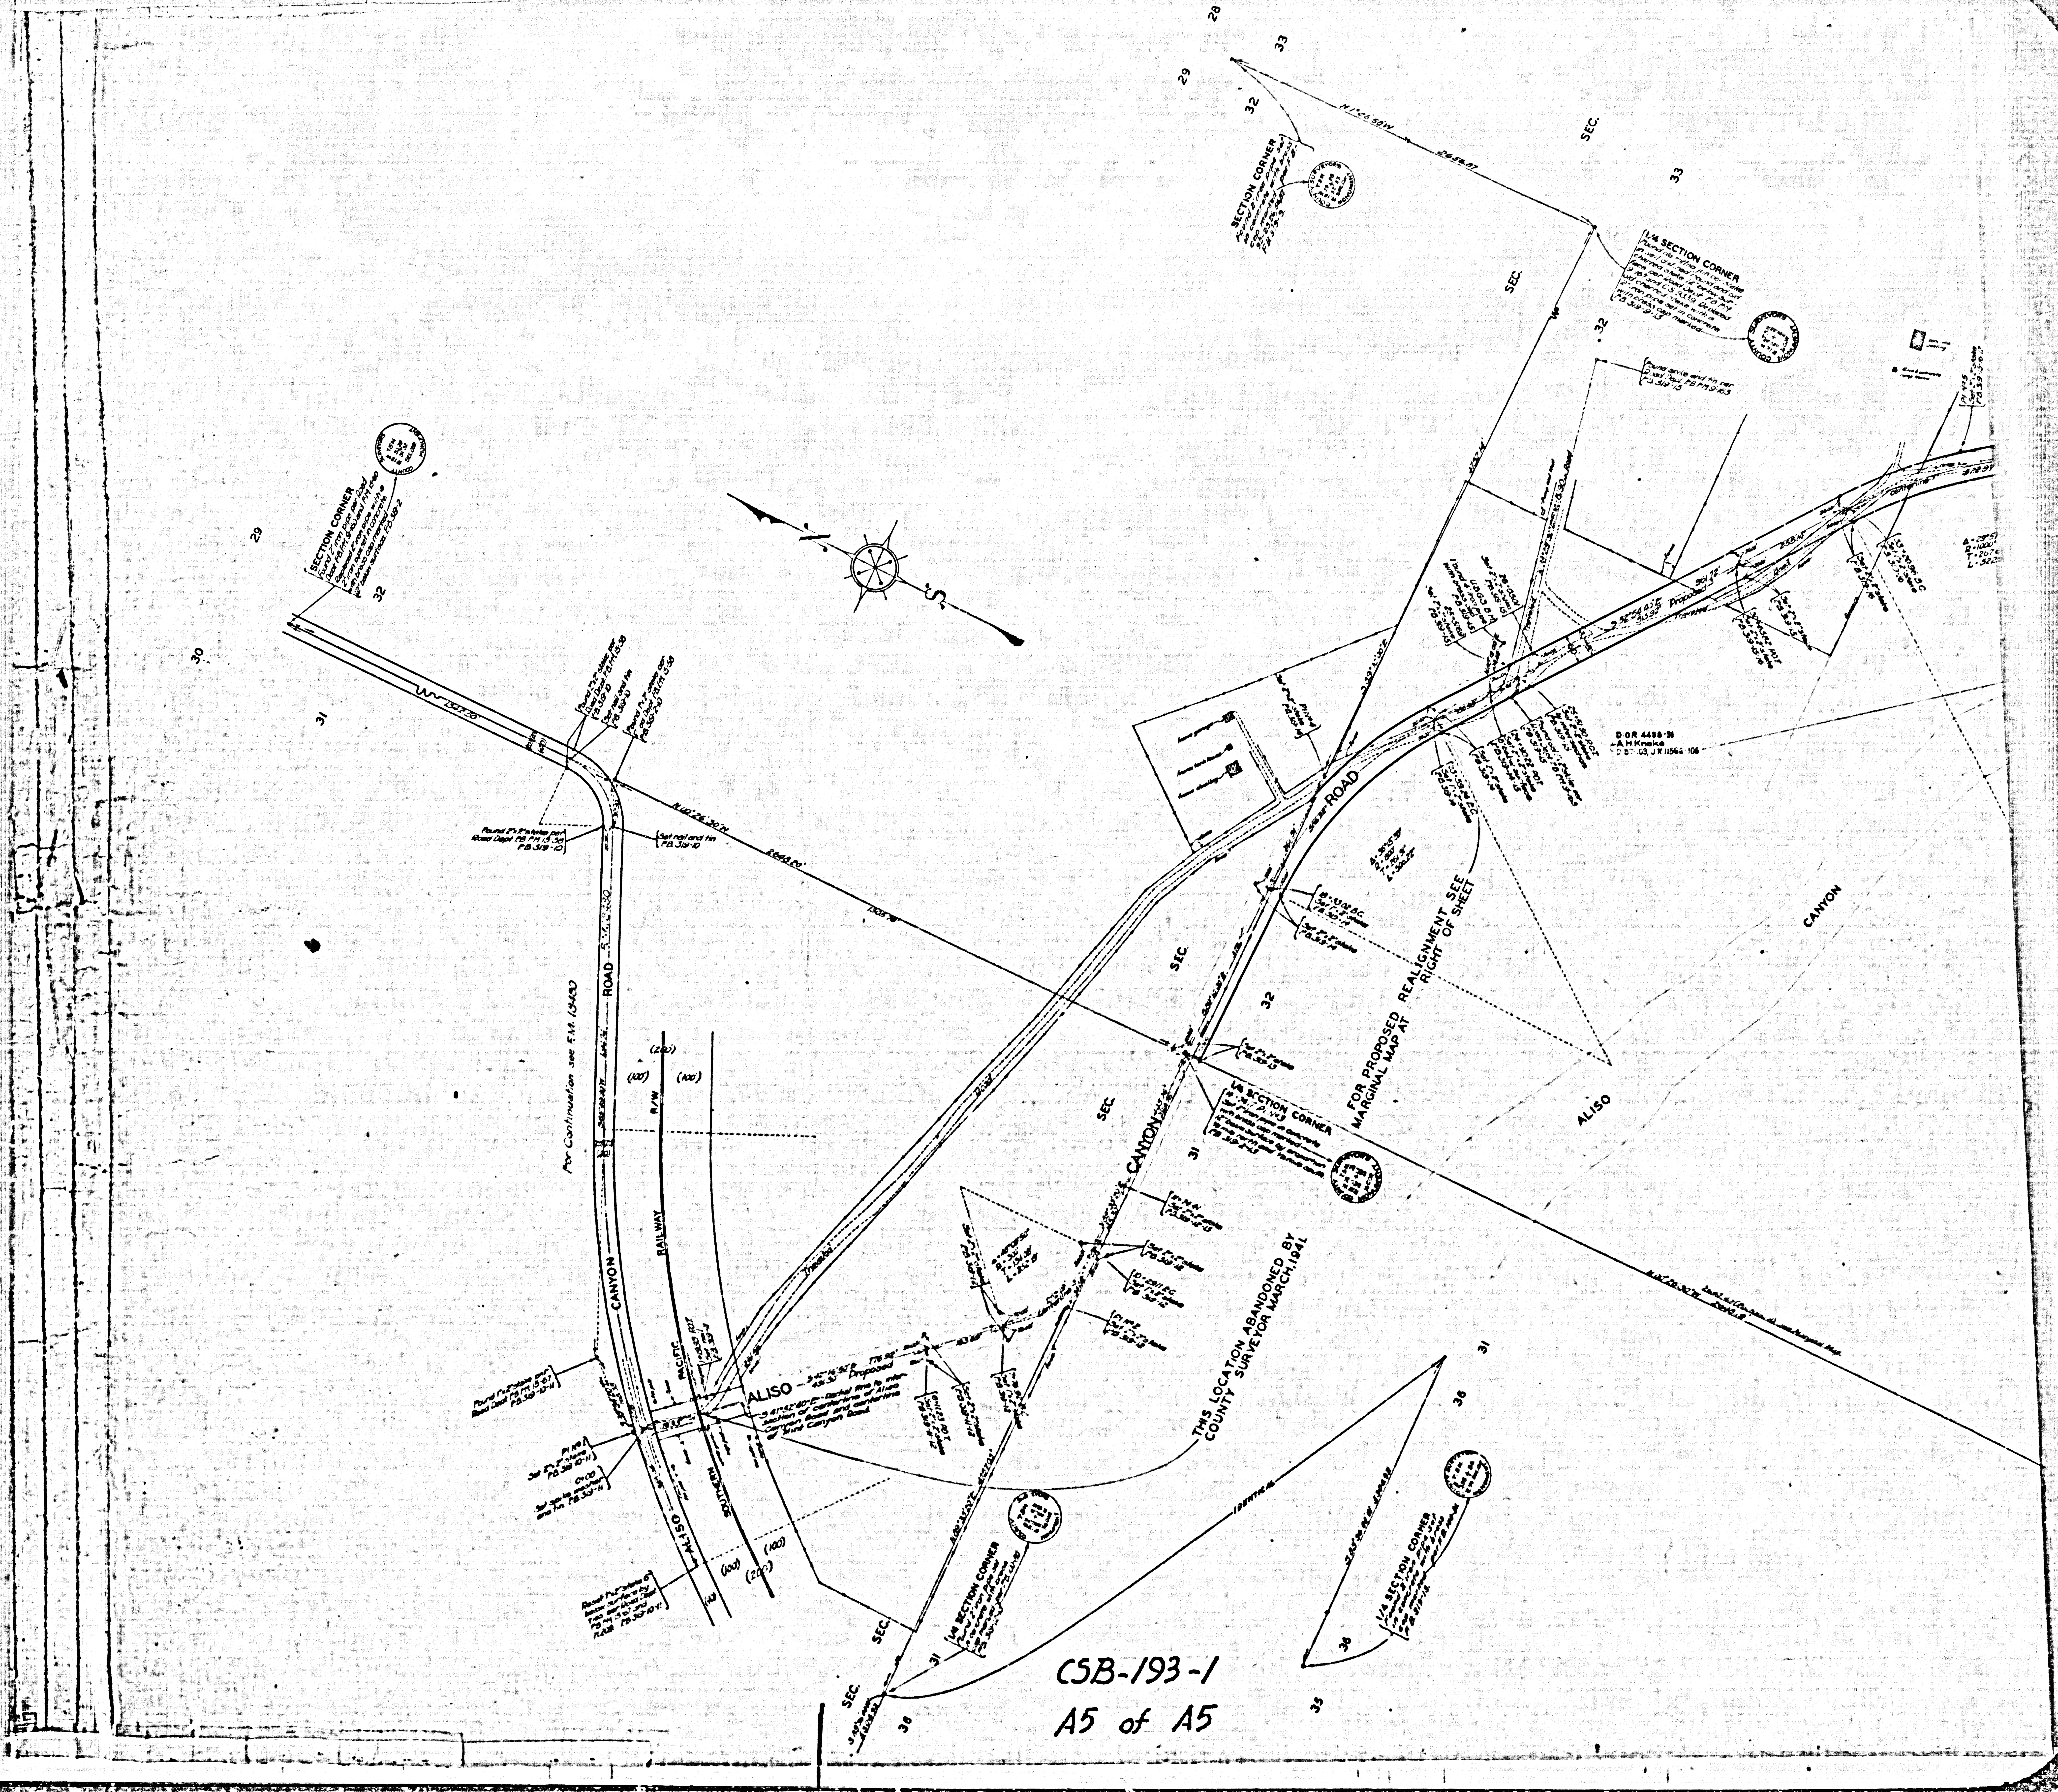FIELD WORK BY E.A. ROSECRANS

THIS ALIGNMENT ABANDONED BY COUNTY SURVEYOR OCT. 1945 FOR LATER SURVEY SEE MARGINAL MAP AT RIGHT

(ALISO CANYON RD.)
RD.
ALISO
CANYON
SOLEDAD
CANYON
ROAD
SOUTHERN
PACIFIC
R.R.
R/W
CANYON
ALISO
CANYON
ROAD
CREEK
ALISO
CANYON
SECTION CORNER
1/4 SECTION CORNER
WITNESS CORNER
1/4 Section Line
EQUATION
ANGLE POINT
DETAIL NOT TO SCALE
Proposed
4
5
8
9

CSB-193-1
A2 of A5