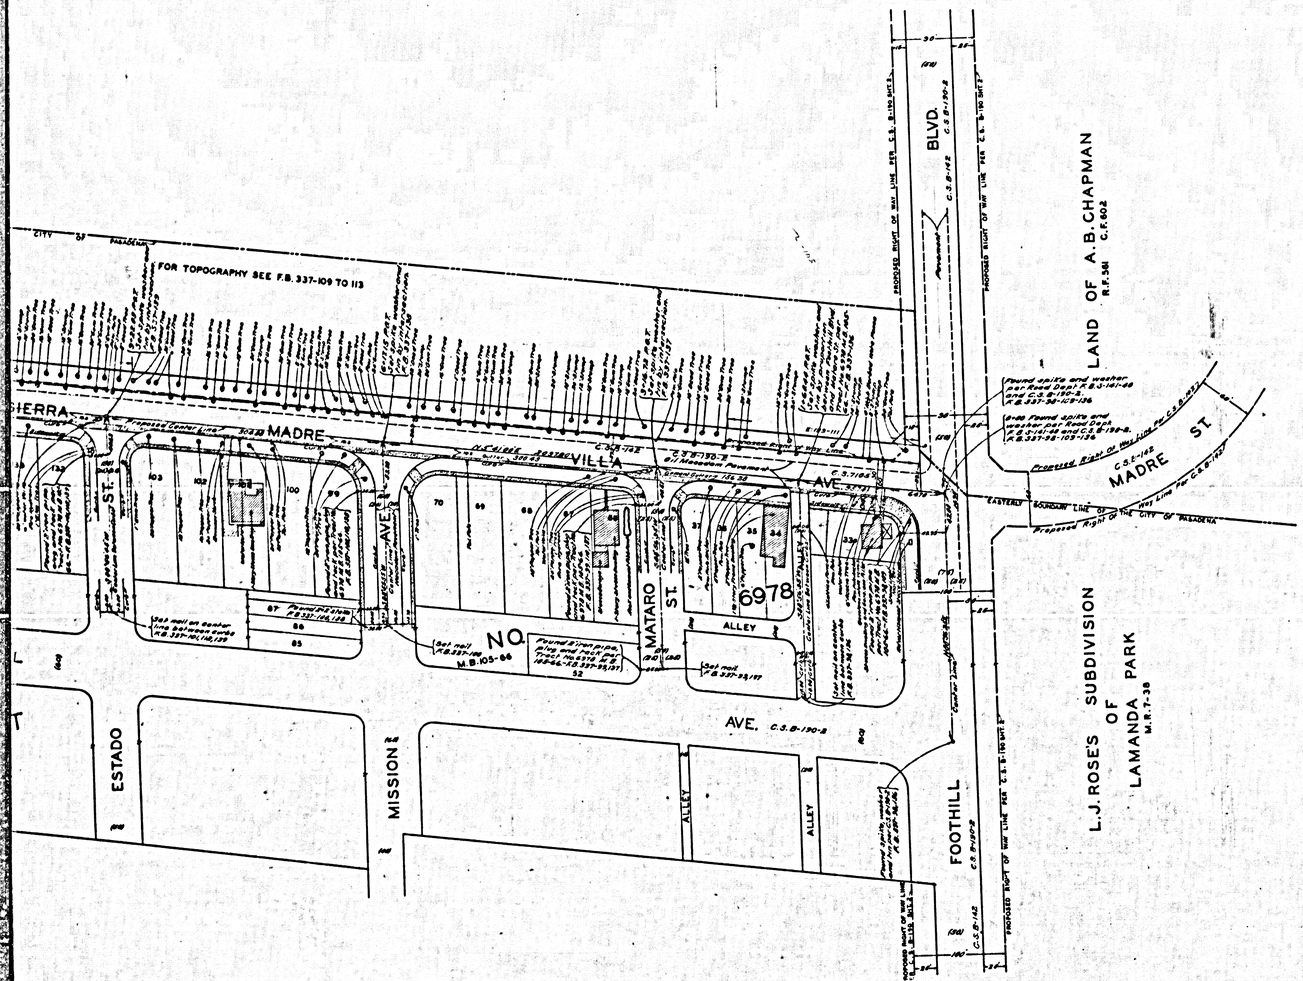


MAP OF

SIERRA MADRE VILLA AVENUE

FROM

FOOTHILL BOULEVARD

TO

ROSEMEAD BOULEVARD

COUNTY SURVEYORS MAP NO. B-541

SHEET NO. 1 OF 2 SHEETS

SCALE - 1 INCH = 50 FT.

WORK ORDER NO. 956

J.E. ROCKHOLD - COUNTY SURVEYOR

SURVEYED SEPTEMBER 1929 TO OCTOBER 1929

SURVEYED UNDER INSTRUCTIONS OF THE BOARD OF SUPERVISORS PER ORDER DATED AUGUST 12, 1929

BEARINGS ARE BASED ON THE BEARING OF FOOTHILL BOULEVARD AS SHOWN ON C.S. B-190 SHEET 2

F.B. 337-97-142

FIELD WORK BY A.E. SVENSON

OFFICE WORK BY BERT McATEE
CHECKED BY D.M. FINLEY

Shf 44.

Revised May 1944. R.W. McAllister.
Revised July 1953. C.E. Drown

CSB-541-1
A1 OF A3

COUNTY OF LOS ANGELES
SURVEYOR'S OFFICE
SHEET 1 OF 2 SHEETS

A. B. CHAPMAN

BLVD.

(now) ROSEMEAD

VACATED

FOR TOPOGRAPHY SEE F.B. 337-115 TO 117 AND 130 TO 131

LOT 2

FOR TOPOGRAPHY SEE F.B. 337-113 TO 119 AND 129 TO 130

EASTERLY BOUNDARY LINE OF THE CITY OF PASADENA

FOR TOPOGRAPHY SEE F.B. 337-109 TO 113

UE

NO. 16190

M. B. 369-24-25

EAST ORANGE GROVE AVE.

TRACT

HERMANOS

NO.

M. B. 285-22-24

M.R. 55-9
M.R. 18-56
S.C.C. 31473

LAS LUNAS ST.

14027

CENTRAL AVE.

DEL VINA ST.

5439

NO. M.B. 136-9

TRACT NO. 13763

M. B. 286-19-21

M.R. 55-9

SIERRA MADRE BLVD.

ST.

AVE.

J. F. TOWELL'S REPLAT
M.B. 9-105

ALAMEDA ST.

C.S.B.-139-2 CENTRAL

TRACT

ESTADO

MISSION

159


NORTHERLY LINE OF TRACT NO. 5439 M.B. 136-9

SOUTHERLY LINE OF TRACT NO. 5439 M.B. 136-9

PARCEL

MARGINAL MAP
NOT TO SCALE

CSB-541-1
A2 OF A3

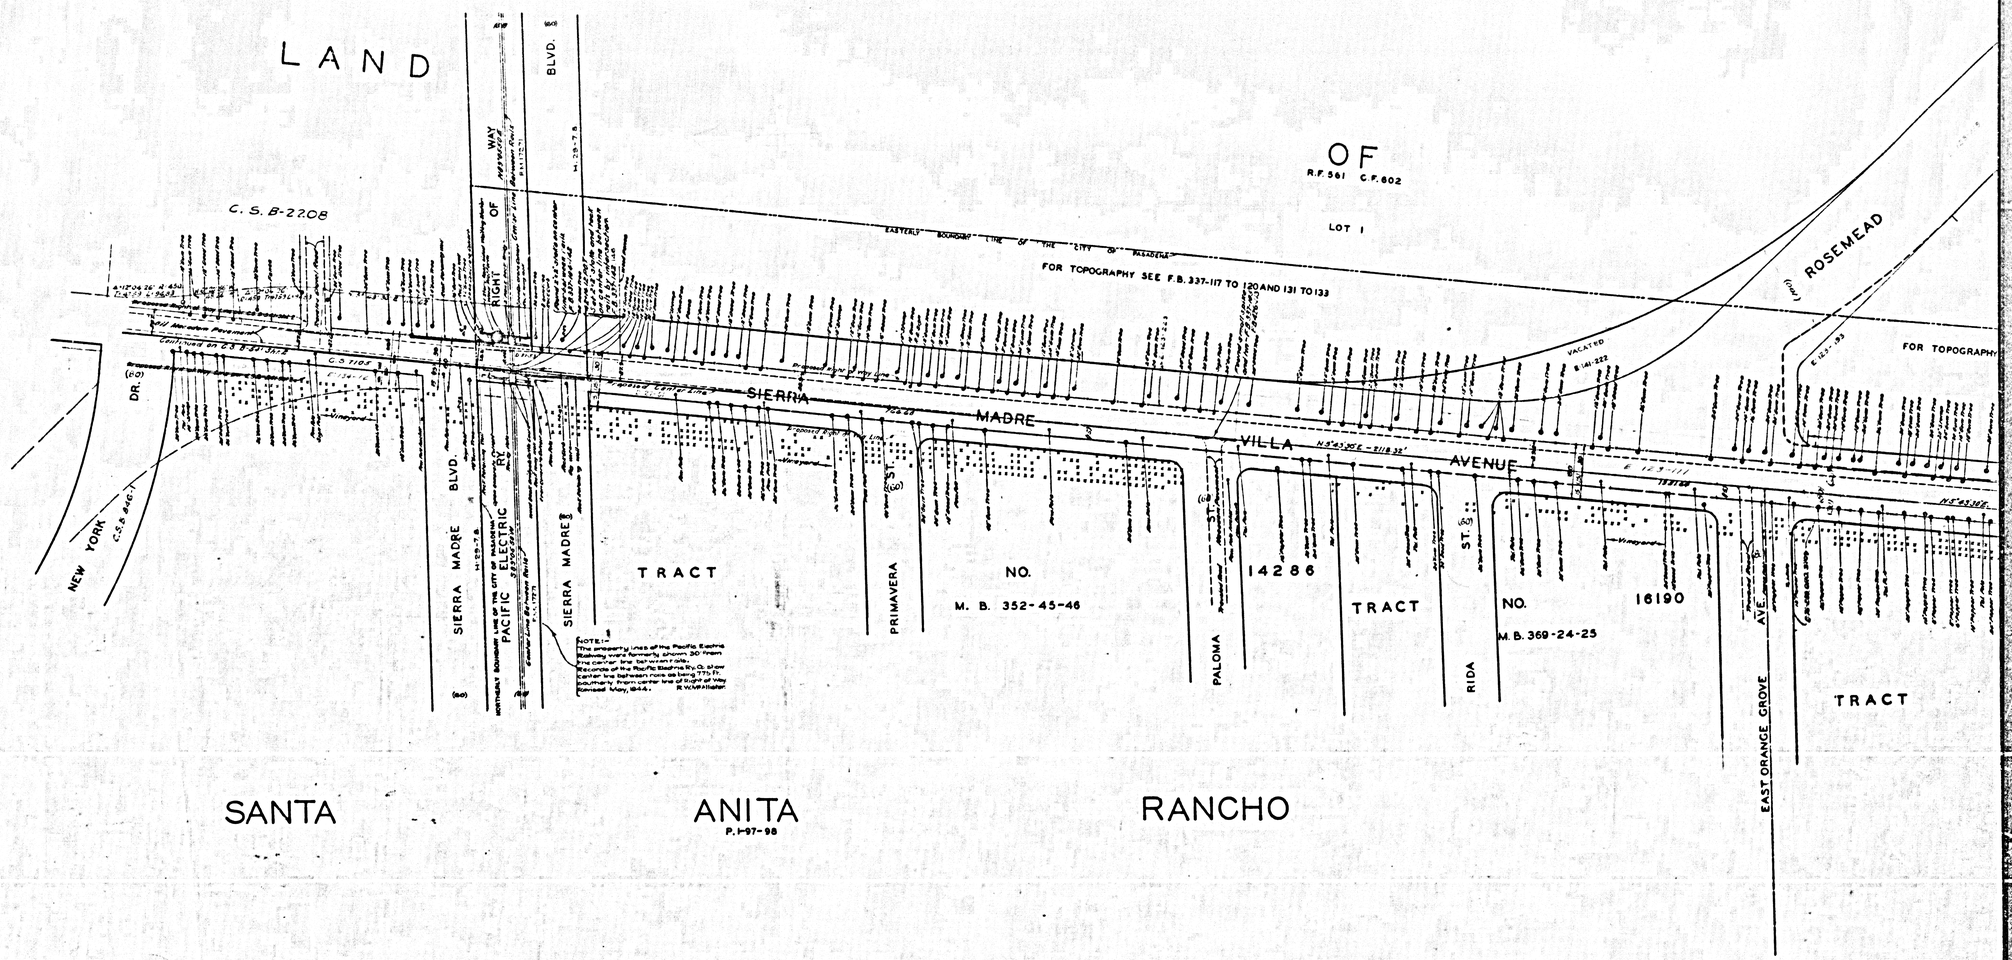

CSB-541-1
A3 OF A3