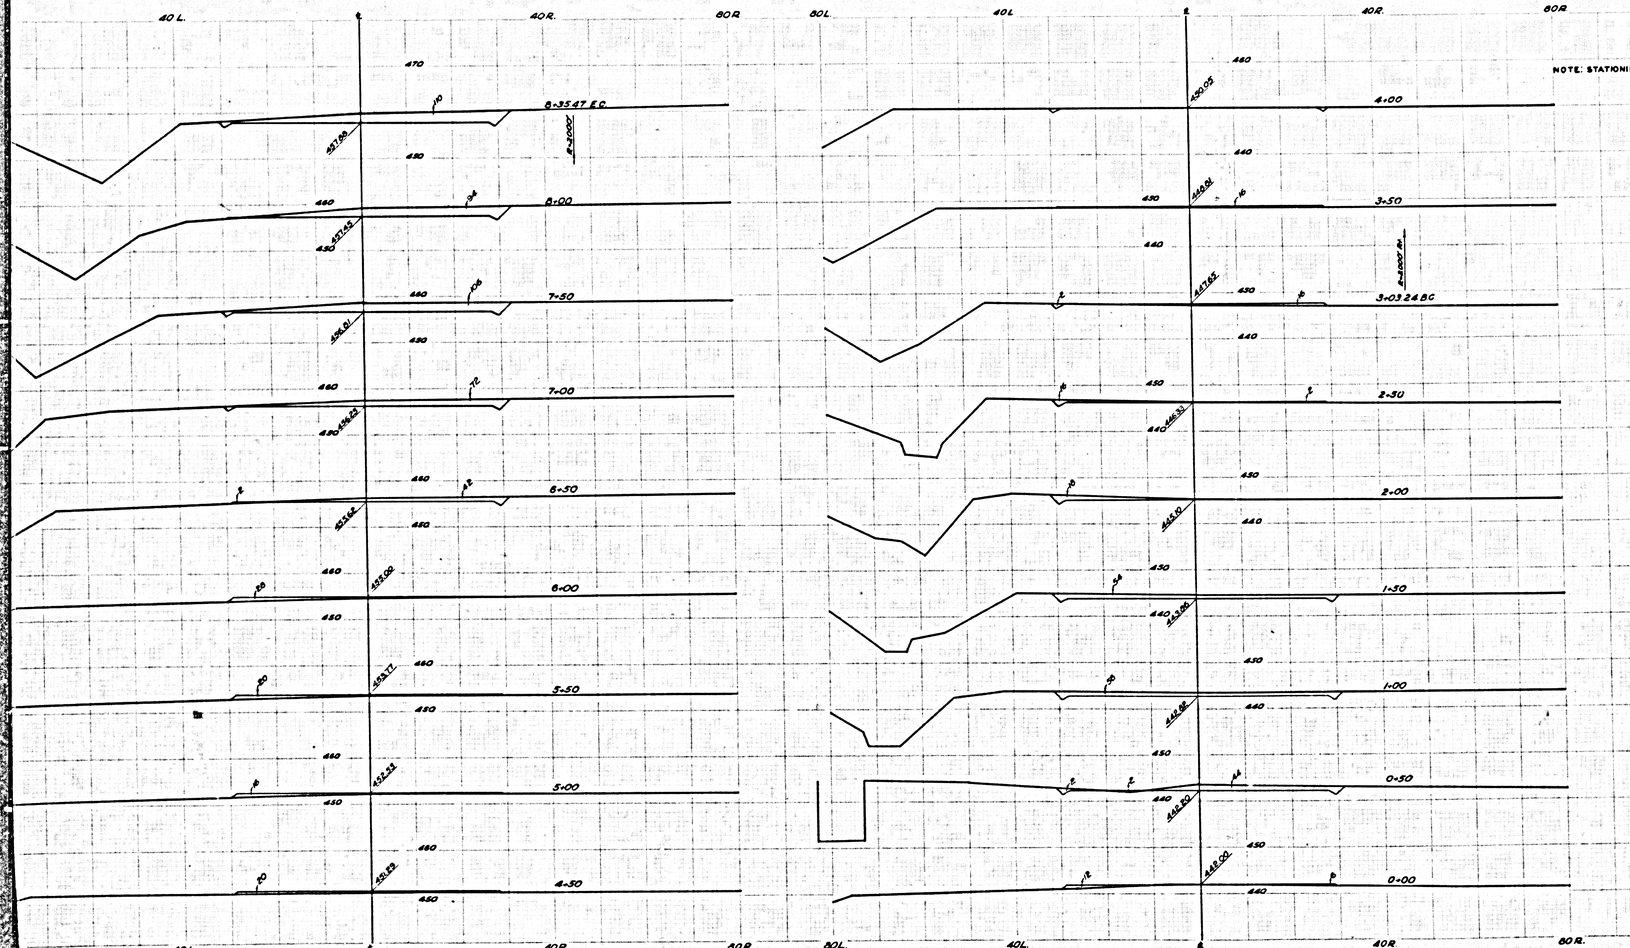


NOTE: STATIONING IS SHOWN AT RIGHT OF SECTION

SHEET 1 Vis S OF 2 SHEETS

CROSS SECTIONS OF

AZUSA AVENUE

FROM

PASS AND COVINA ROAD

TO

FRANCISQUITO AVENUE

COUNTY SURVEYORS MAP Nº B-708

SHEET 2 OF 9 SHEETS

SCALE:— HORIZONTAL - 1 INCH = 10 FT.
VERTICAL - 1 INCH = 10 FT.

WORK ORDER Nº 7081

J.E. ROCKHOLD - COUNTY SURVEYOR

SURVEYED JULY — AUGUST 1931

SURVEYED UNDER INSTRUCTIONS OF THE BOARD OF SUPERVISORS PER ORDER DATED JULY 11, 1931

L.S. 635 - 150-170

FIELD WORK BY	L.D. MOORE H.S. JOHNSON
OFFICE WORK BY	P.T. DUNLAP L.G. CALKINS R.S. BRUMMETT
CHECKED BY	P.T. DUNLAP C.J. TERRY

FOR ALIGNMENT SEE C.S. B-707

FOR PROFILE SEE C.S. B-708 SHEET 1

CONSTRUCTION STANDARDS

CALIFORNIA STATE HIGHWAY SECTION
WIDTH OF ROADBED — 56 FEET
CUT SLOPES 1 TO 1 FILL SLOPES 1 1/2 TO 1
EXCESS OF CUT OVER FILL 10%

THIS SHEET ENGINEERS STATIONING 0+00 TO 24+00


CSB-708-2
A1 OF A3

COUNTY SURVEYORS MAP B-IN C.S.B-708
SHEET 2 OF 2 SHEETS

NOTE: STATIONING IS SHOWN AT RIGHT OF SECTION


CONTINUED ON C.S.B-708 SHEET NO.3

FOR ALIGNMENT SEE C.S.B-707
FOR PROFILE SEE C.S.B-708 SHEET 1.

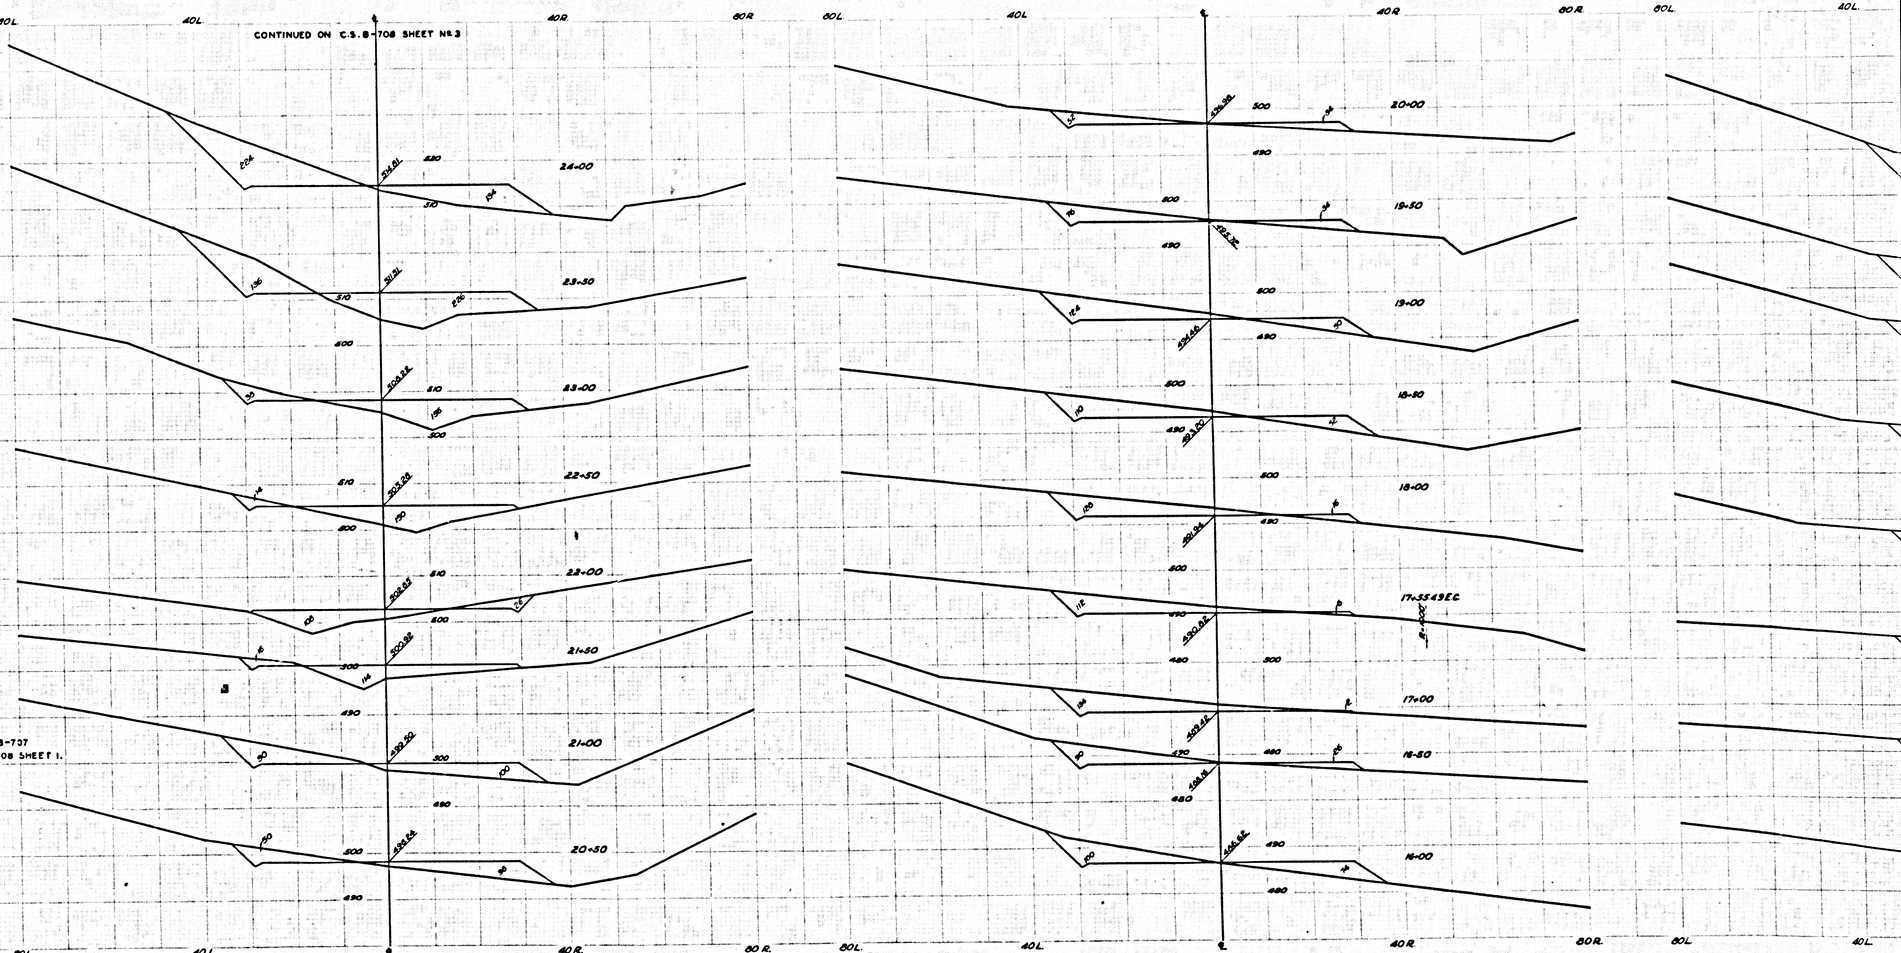

COUNTY SURVEYORS MAP B-IN C.S.B-708

CSB-708-2
A3 OF A3

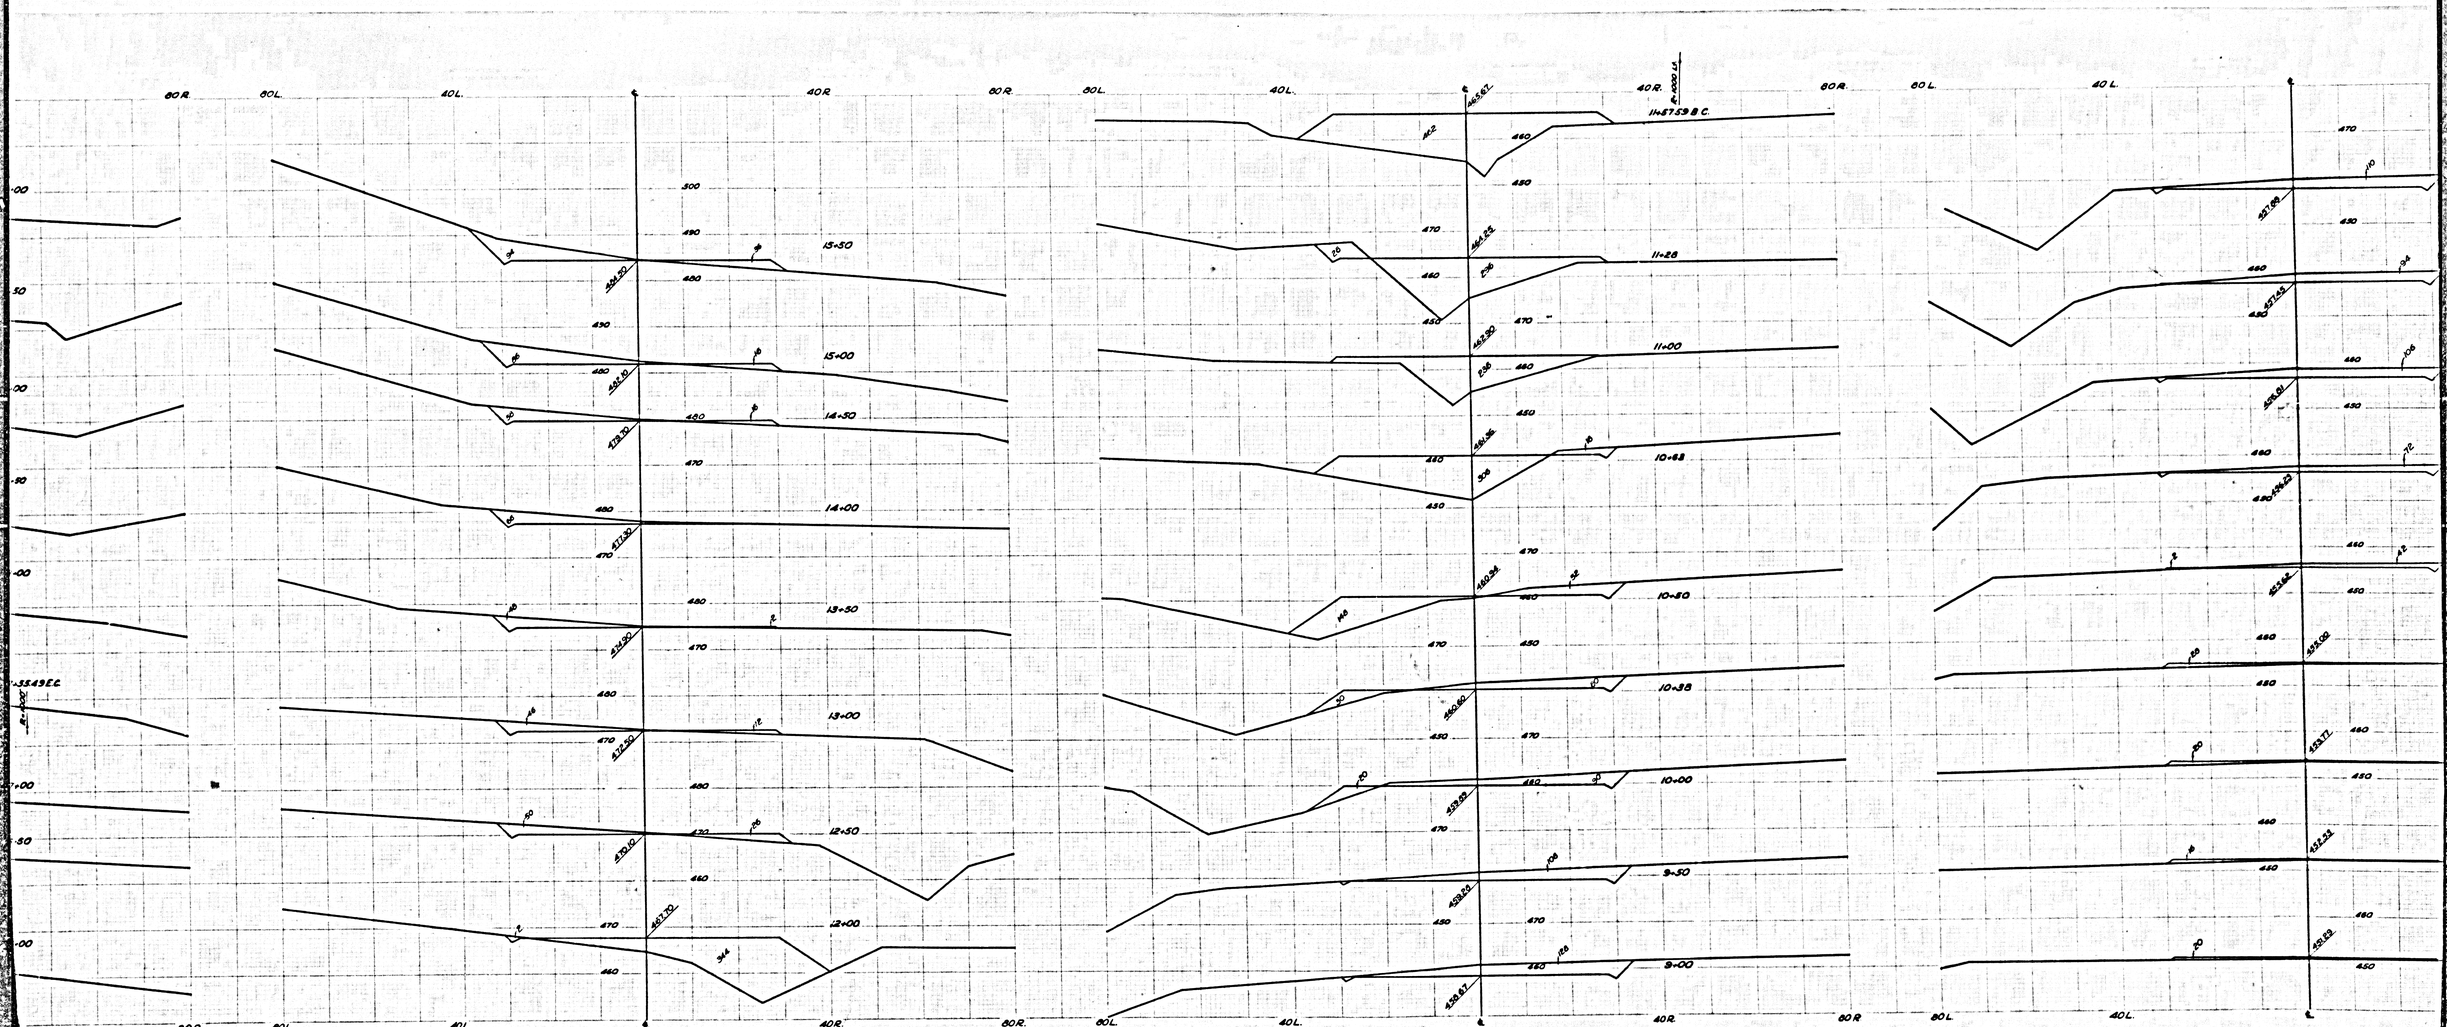

CSB-708-2
A2 OF A3