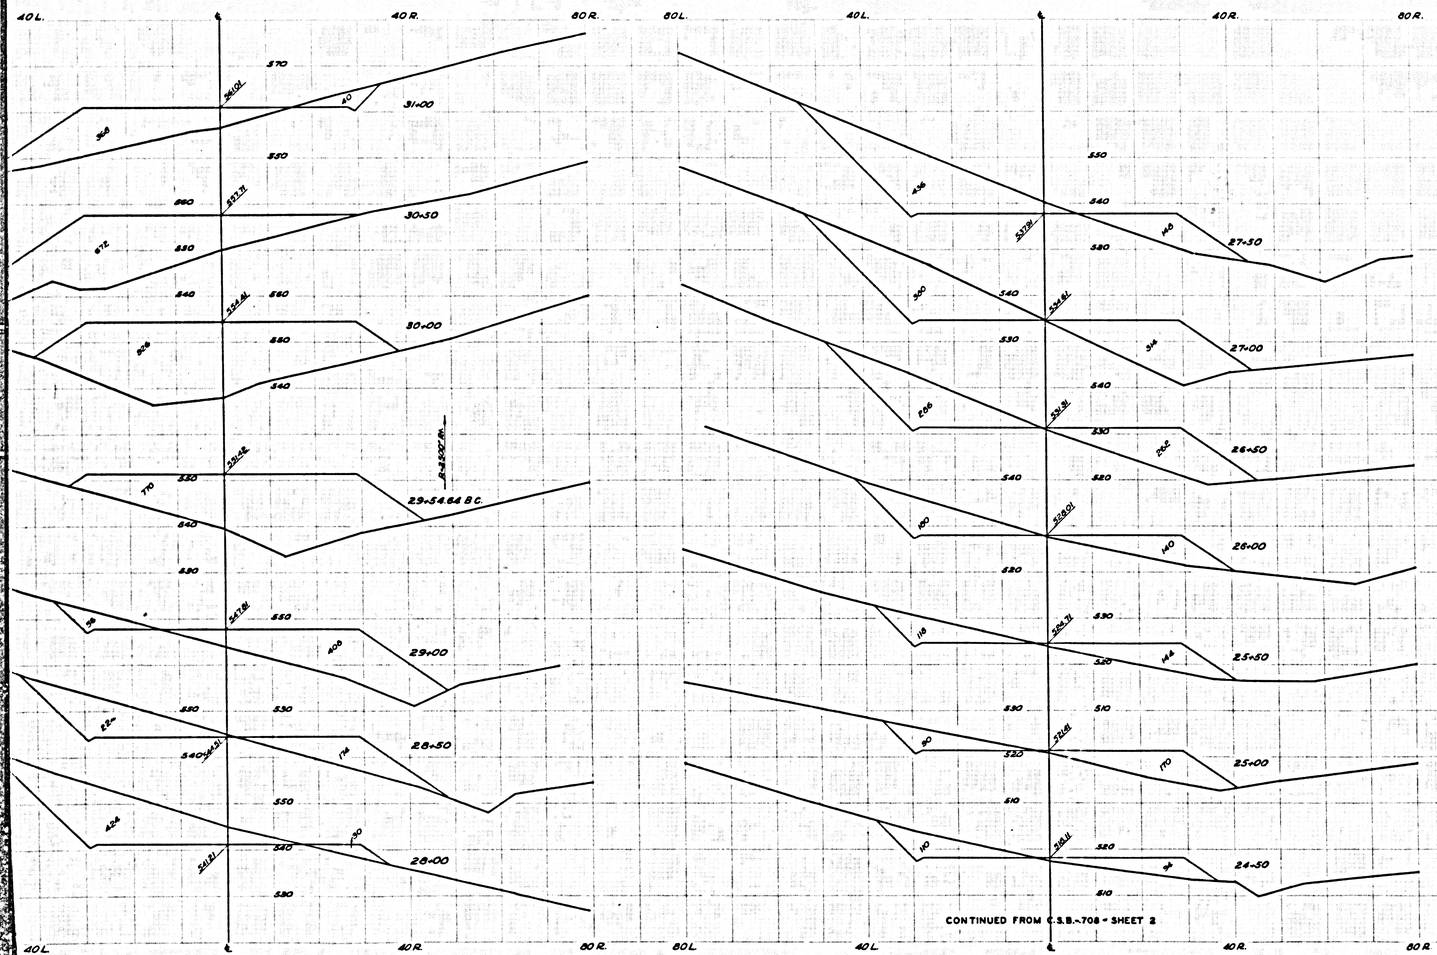


NOTE: STATIONING IS SHOWN AT RIGHT OF SECTION

CROSS SECTIONS OF

AZUSA AVENUE

FROM

PASS AND COVINA ROAD

TO

FRANCISQUITO AVENUE

COUNTY SURVEYORS MAP Nº B-708

SHEET 3 OF 5 SHEETS

SCALE:— HORIZONTAL = 1 INCH = 10 FT.
VERTICAL = 1 INCH = 10 FT.

WORK ORDER Nº 7081

J.E. ROCKHOLD - COUNTY SURVEYOR

SURVEYED JULY —— AUGUST 1931

SURVEYED UNDER INSTRUCTIONS OF THE BOARD OF SUPERVISORS PER ORDER DATED JULY 11, 1931

L.B. 635-172-200

FIELD WORK BY	L.D. MOORE M.S. JOHNSON P.T. DUNLAP
OFFICE WORK BY	L.G. CALKINS R.S. BRUMMETT
CHECKED BY	P.T. DUNLAP C.J. TERRY

FOR ALIGNMENT SEE C.S.B.-707

FOR PROFILE SEE C.S.B. 708 SHEET 1


CONSTRUCTION STANDARDS


CALIFORNIA STATE HIGHWAY SECTION
WIDTH OF ROADBED 86 FEET
CUT SLOPE 1 TO 1 FILL SLOPE 1½ TO 1
EXCESS OF CUT OVER FILL 10%


THIS SHEET ENGINEERS STATIONING 24+80 TO 41+80

SURVEY OF AZUSA AVENUE FROM PASS AND COVINA ROAD TO FRANCISQUITO AVENUE COUNTY SURVEYORS MAP NO. B-708 SHEET NO. 3 OF 5 SHEETS

CSB-708-3
A1 OF A3

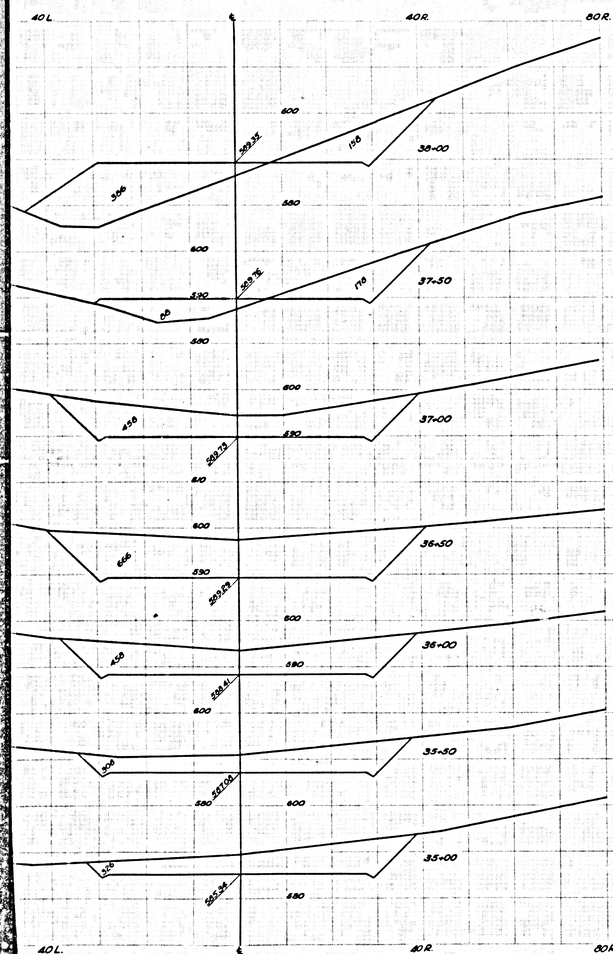

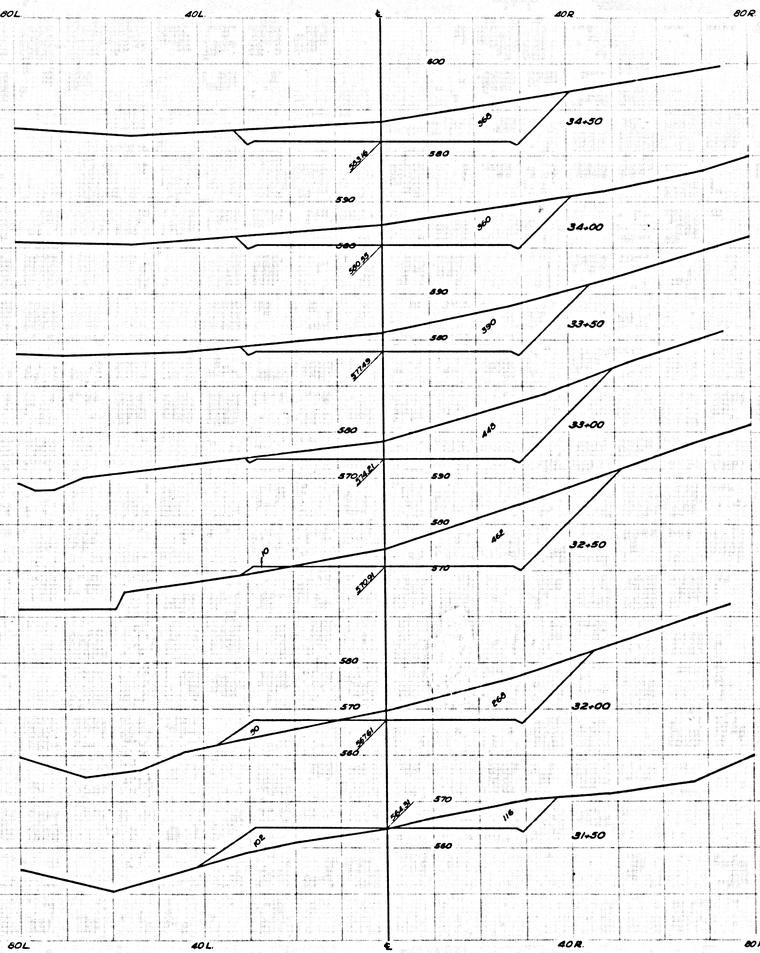


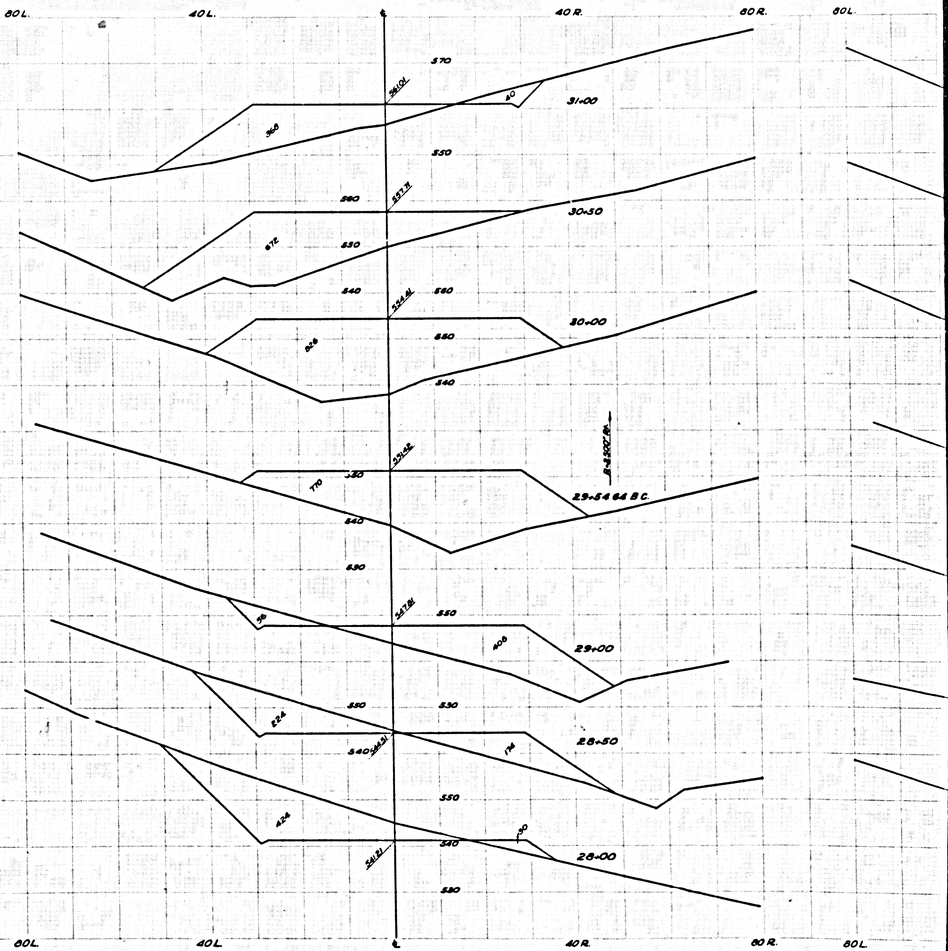

CSB-709-3
A2 of A3

CONTINUED ON C.S.B.-708-SHEET 4

NOTE: STATIONING IS SHOWN AT RIGHT OF SECTION

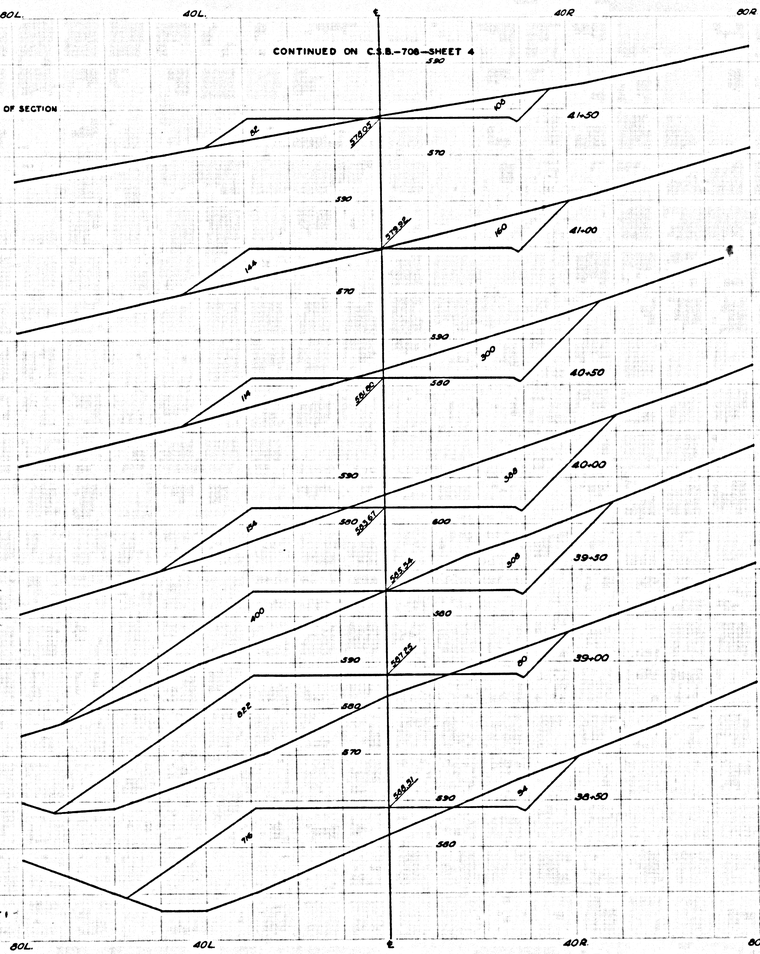

FOR ALIGNMENT SEE C.S.B.-707
FOR PROFILE SEE C.S.B.-708-SHEET 1

CONTINUED FROM C.S.B.-708-SHEET 2

CONTINUED ON C.S.B.-708-SHEET 3

CONTINUED FROM C.S.B.-708-SHEET 3

PLEASE SEE INDEX MAP ON C.S.B.-708-SHEET 2 OF 3 SHEETS

COUNTY SUPERVISORS

CSB-708-3
A3 OF A3