
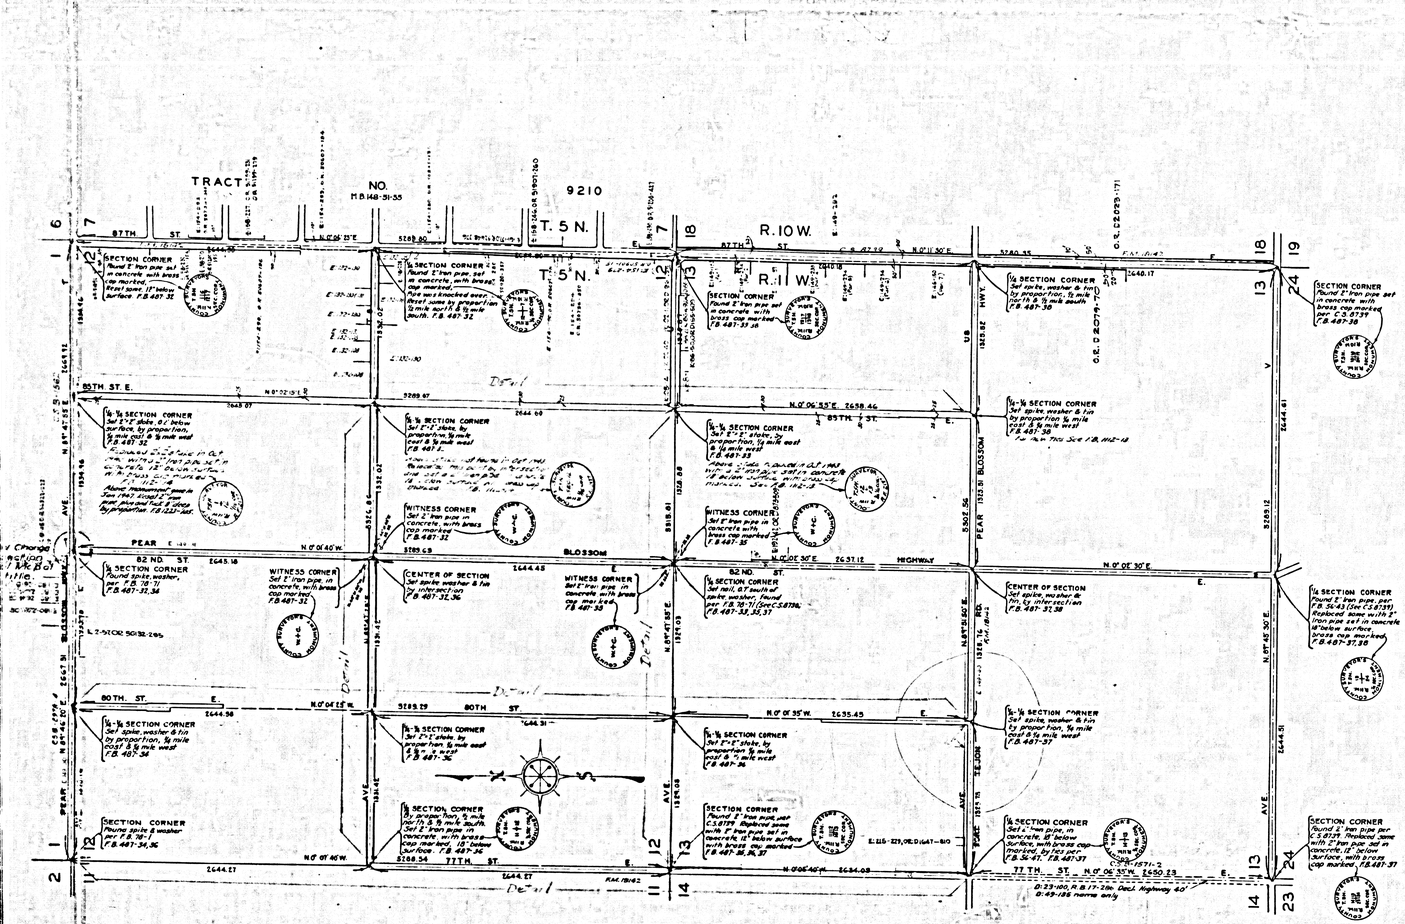


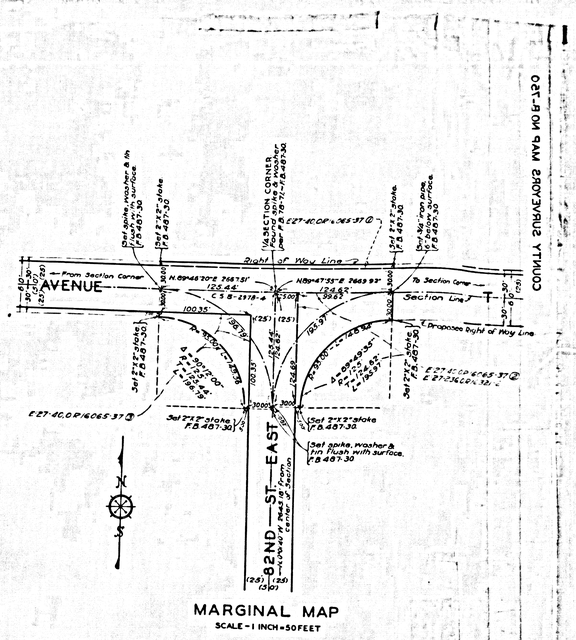

MAP OF STREETS IN SECTIONS 12 & 13 T.5N.-R.11W. S.B.M.

SHOWING

LOCATION OF IMPROVEMENTS

COUNTY SURVEYORS MAP NO. B-750

SCALE-1 INCH= 50 FT.

WORK ORDER NO. 107.

J.E. ROCKHOLD - COUNTY SURVEYOR.

SURVEYED - JANUARY , 1932.

BEARINGS ARE BASED ON THE BEARING OF EAST LINE SECTION 13 T.5N.-R.11W.S.B.M. PER C.S.B739.


F.B. 467-31

FIELD WORK BY	D. BOYER
OFFICE WORK BY	A. WOOD.
CHECKED BY	H.H. DREW.
	SHT. 66
	SHT. 65

NOTE- Portions of existing standard streets shown colored blue, are to be vacated

FOR PROFILE OF 85TH STREET EAST SEE C.S.B-1848

FOR CROSS SECTION OF 85TH STREET EAST SEE C.S.B-1848

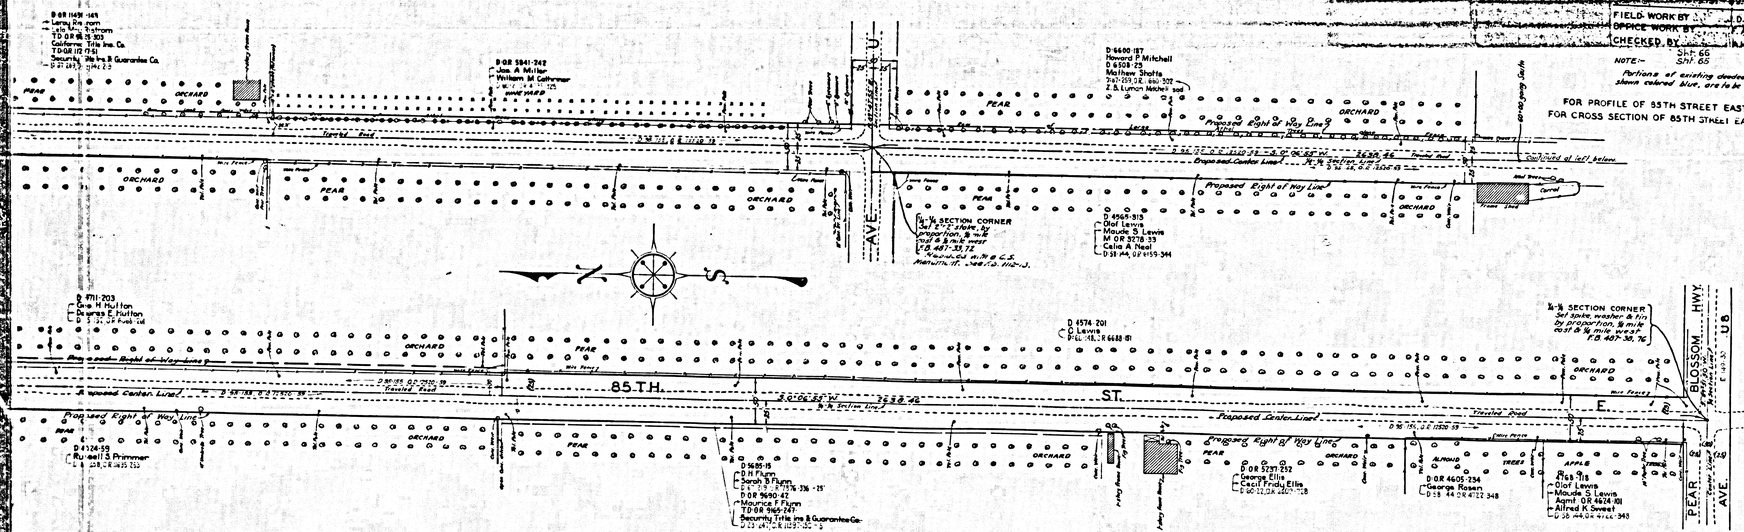

CS B-750

A1 OF A4

CS B-750
A3 OF A4

COUNTY SURVEYORS MAP NO B-750

80 TH. ST. E.

77 TH. ST. E.

85 TH. ST. E.

AVE. U

PEAR BLOSSOM HWY.

Proposed Center Line

Proposed Right of Way Line

Section Line

ORCHARD

PEAR

CS B-750
A4 OF A4

80 TH. ST. E

77 TH. ST. E

85 TH. ST.

PEAR AVE.

ORCHARD

FORT TEJON HWY U8

PEARBLOSSOM HWY U8

T. 5 N.

T. 6

T. 8

TRACT NO. M B 148-51-55

MARGINA

SCALE-1 INCH PER

CS B-750
A2 OF A4