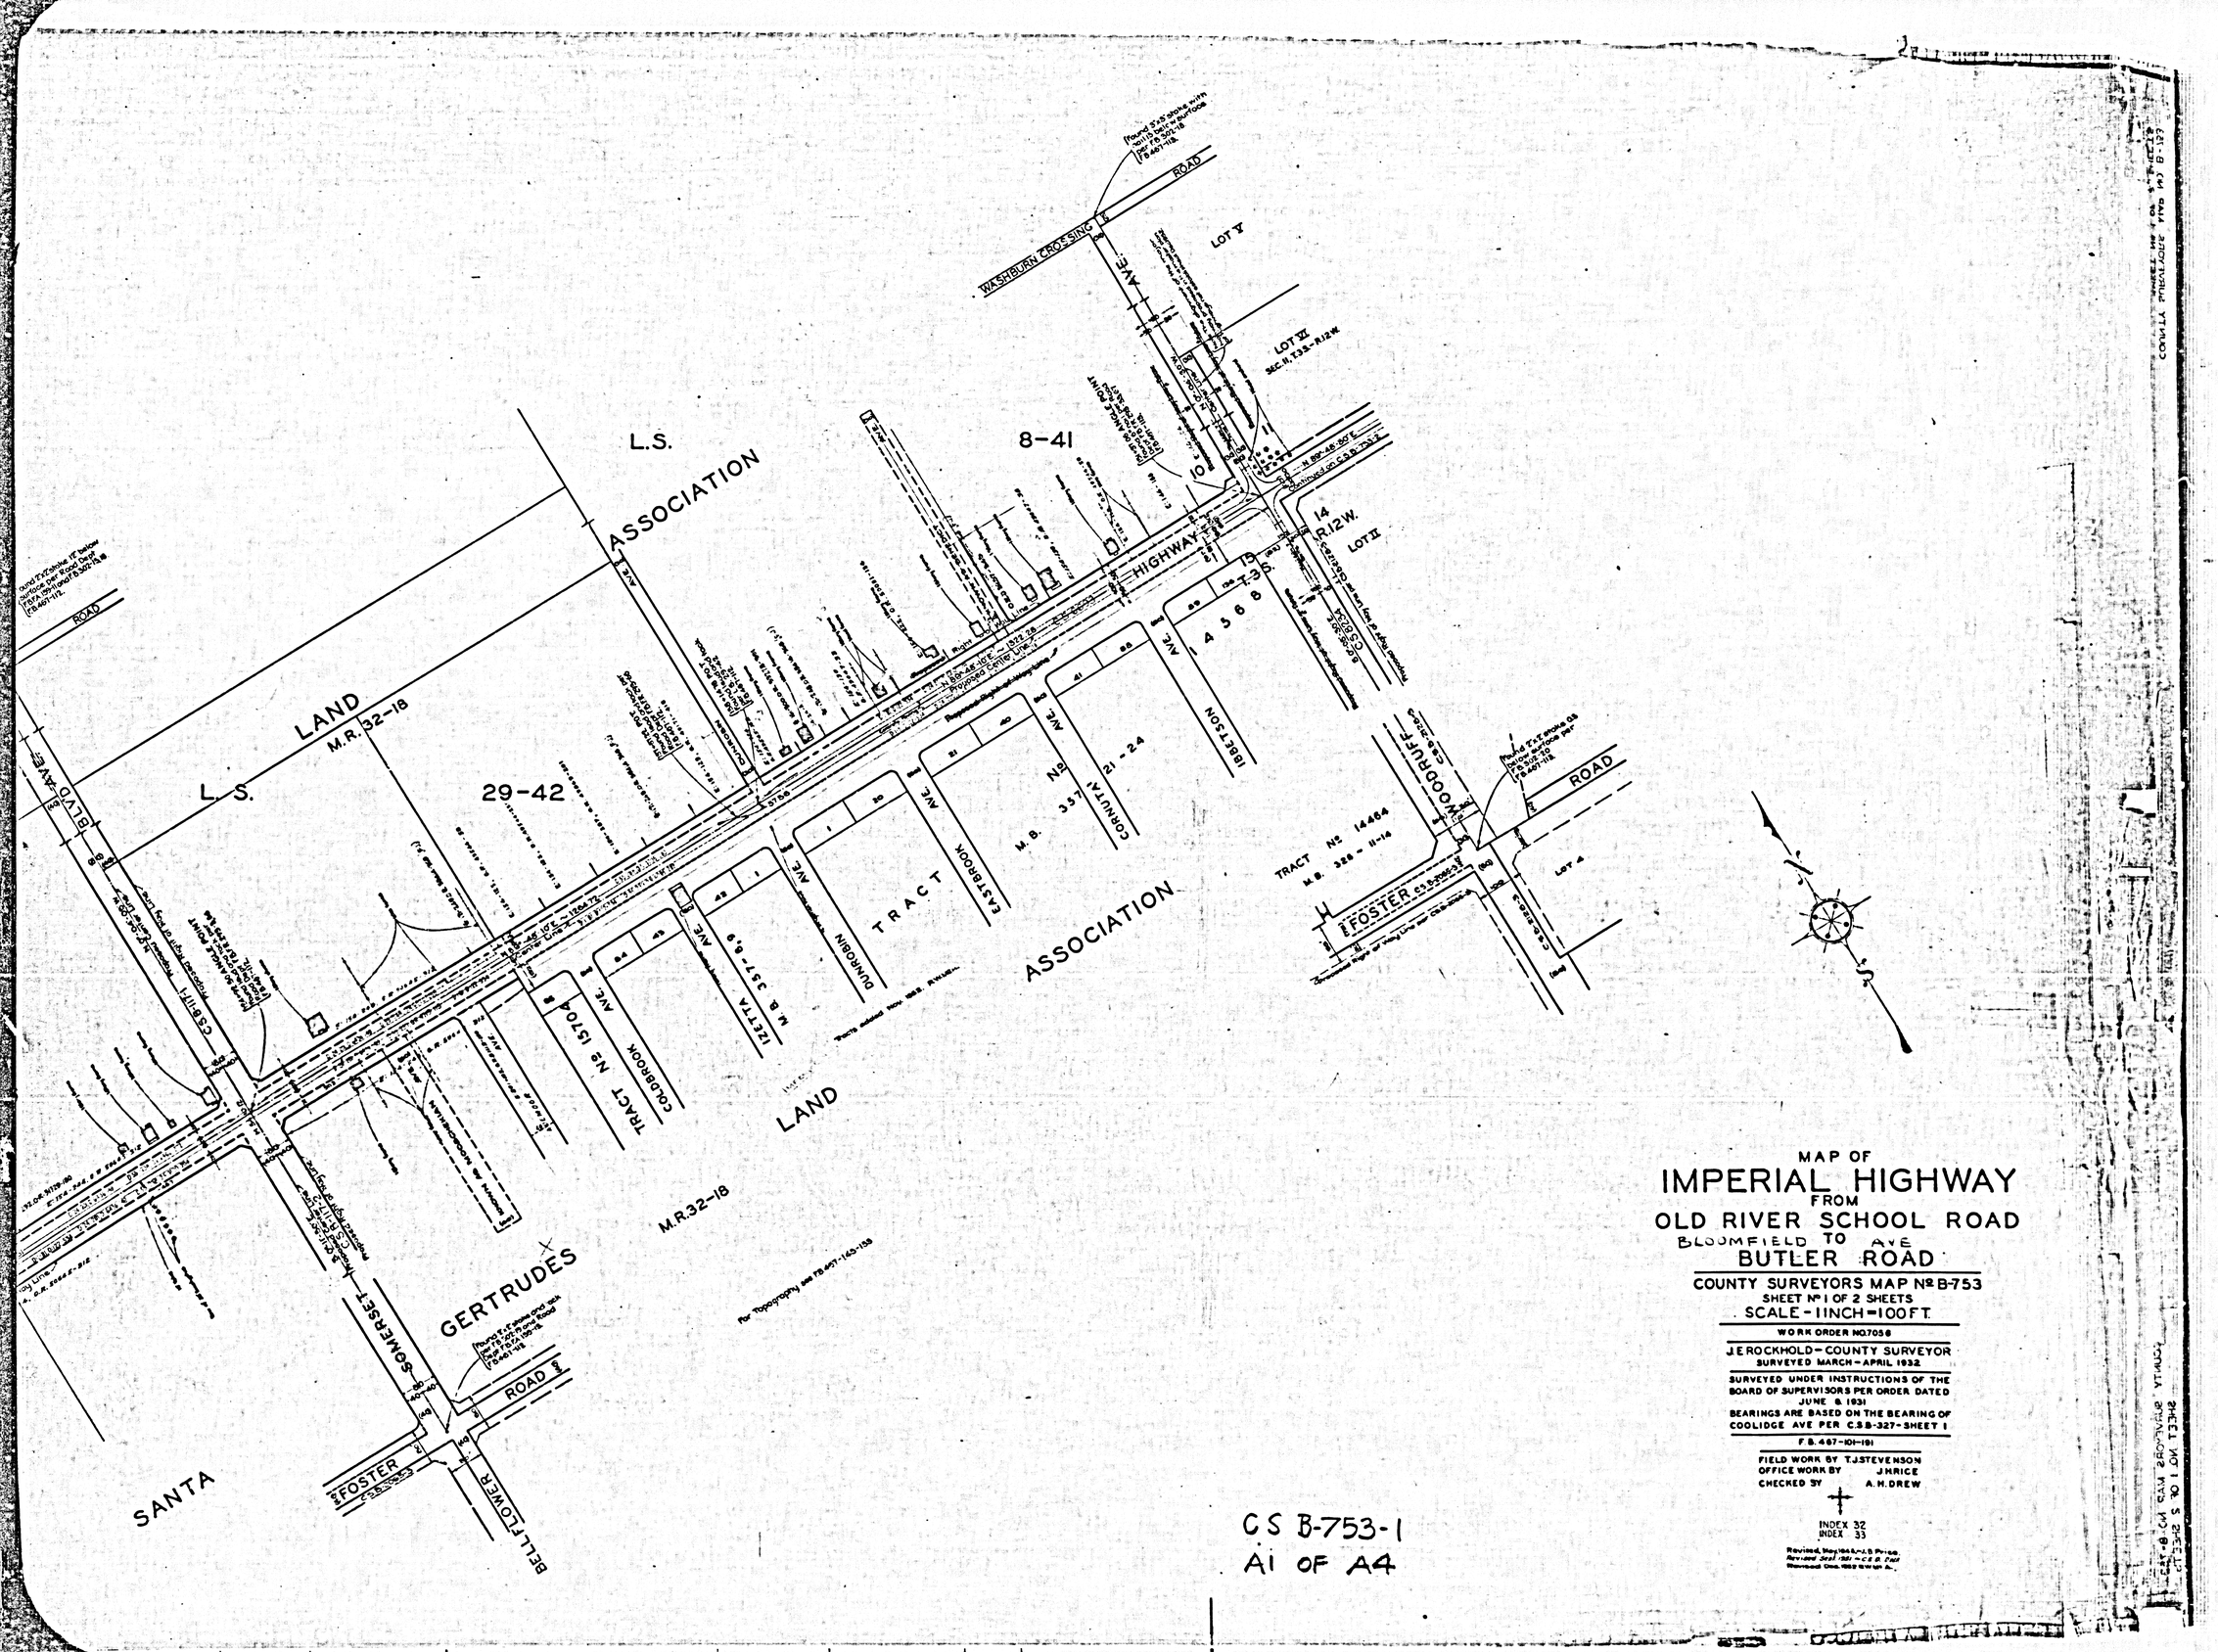


MAP OF
IMPERIAL HIGHWAY
FROM
OLD RIVER SCHOOL ROAD
BLOOMFIELD TO AVE
BUTLER ROAD

COUNTY SURVEYORS MAP No B-753
SHEET No 1 OF 2 SHEETS
SCALE - 1 INCH = 100 FT.

WORK ORDER NO. 7058

J.E. ROCKHOLD - COUNTY SURVEYOR
SURVEYED MARCH - APRIL 1932

SURVEYED UNDER INSTRUCTIONS OF THE BOARD OF SUPERVISORS PER ORDER DATED JUNE 8, 1931
BEARINGS ARE BASED ON THE BEARING OF COOLIDGE AVE PER C.S.B-327-SHEET 1

F.B. 467-101-191

FIELD WORK BY T.J. STEVENSON
OFFICE WORK BY J.H. RICE
CHECKED BY A.H. DREW

INDEX 32
INDEX 33

Revised, May 1934 - A.S. Price
Revised April 1937 - C.E.D. Fair
Revised Dec. 1952 to show sta. &c.

CS B-753-1
A1 OF A4

COMPILATION MAP 1" = 400'
SHEET 1 OF 2 SHEETS

ALAMEDA ST.

DRIVE

QUOIT

PARROT AVE.

ST

BLVD.

AVE.

LAND

ASSOCIATION

LANKIN ST

LOT F

LOT E

KNOWN AS LEEDS

EASTERLY BOUNDARY RANCHO LOS AMIGOS

KNOWN AS SMALLWOOD AVE

SUNDANCE POINT

HIGHWAY

IMPERIAL

C.S.7064

Proposed Right of Way Line

Proposed Center Line

S 88°-38'-25" E 1843.66

AMIGOS

ALLEY

LYNDORA ST.

TRACT

PARROT AVE.

BROCK

ORIZABA AVE.

LA REINA AVE.

GNEISS

GURLEY AVE.

DOWNEY AVE.

LOT H

LOT G

M.R. 32-18

PARAMOUNT

LYNN AVE.

DOLAN AVE.

BROOKSHIRE AVE.

VERDURA AVE.

LOT N

SANTA

RANCHO

PORTION

OF

NO.

M.B. 27-84

2723

P. 1-156

TRACT

MEADOW

BRICHDALE AVE

KNOWN AS

DRIVE

GREEN

L. R.

For Topography see F.B. 467-130-136

For Topography see F.B. 467-136-140

CS B-753-1
A3 OF A4

SANTA GERTRUDES

M.R. 32-18

LAND

QUILL ROAD

RANCHO

OLD RIVER — N. RIVERSIDE SCHOOL

RIVERSIDE AVE.

MEADOW ROAD

BEAR AVE.

N AVE.

LOT C

LOT E

LOT G

LOS AMIGOS

IMPERIAL HIGHWAY

LEEDS ST.

ALLEY

CASSINA LANE

AMERY LANE

HORTON LANE

TRACT 1205

M.B. 17-176

M.B. 444-50

EASTERLY BOUNDARY

DETAIL NOT TO SCALE

ADOPTED BY COUNTY SURVEYOR NOV. 1952

Resolution declaring a public highway D.45-160 RB 32-108
Resolution rescinded ~ RB 33-227

Found 4 crosses on rim of manhole 6ft punch mark, by mtr section. F.B. 467-105

Found lead and tack per F.B. 140-35 F.B. 467-107

Found County Surveyor's brass cap monument flush with surface per F.B. 140-43 F.B. 153-11

Found cut spike, tin and washer per F.B. 140-49, 77. F.B. 467-106.

For Topography see F.B. 467-124-125.

For Topography see F.B. 467-125-130

CS B-753-1
A4 OF A4

SANTA GERTRUDES LAND ASSOCIATION
M.R. 32-18
SUBDIVISION OF THE SW¼ SW¼ SEC. 10 T.3S-R12W
M.R. 30-34
27-6
GERTRUDES
SANTA
TRACT Nº 16193
M.B. 382-36
C.S. 8247
L.R. 274-10
MEADOW ROAD
BRICHDALE AVE
DONJUAN ST.
TRACT NO. 16175
M.B. 368-33-37
NO. M.B. 66-22
DRIVE BLVD.
HIGHWAY
ARDIS AVE
IMPERIAL
TRACT
LYNDORA ST.
TRACT NO. 14134
M.B. 431-34-37
FOSTER
ROAD
WASHBURN CROSSING
SAWYER
SOMERSET
P. 1-156
2723
6200
353-10
LOT N
VERDURA AVE
ST.
KNOWN AS LYNDORA ST.
CURTIN RD.
HIGHWAY
Proposed Right of Way Line
Proposed Center Line
C.S. 7064
ABANDONED BY COUNTY SURVEYOR NOV 1962
LOT 1
Sec. 16, T.3S-R.12W.
TRACT NO. 14134
M.B. 431-34-37
FOSTER
C.S. B-753-1
PRISCILLA ST.
TRACT NO. 11547
M.B. 231-44
FARLOW
LAKEWOOD
CURTIN & BACON RD.
GARDENDALE STREET
C.S. B-317-1
Proposed Right of Way Line per C.S. B-317-1
For Topography see F.B. 467-156-140
For Topography see F.B. 467-141-146
Found 2" iron pipe per F.B. 293-10 and Road Dept. F.B. FR 29, F.B. 467-110.
Found 1" iron pipe on concrete 1ft. below surface per F.B. 82-15 & F.B. 461-110.
Found 2"x2" stake on line per F.B. 299-10 and Road F.B. 299-23, F.B. 467-110.
Found 1" iron pipe on concrete 1ft. below surface per F.B. 82-15 & F.B. 461