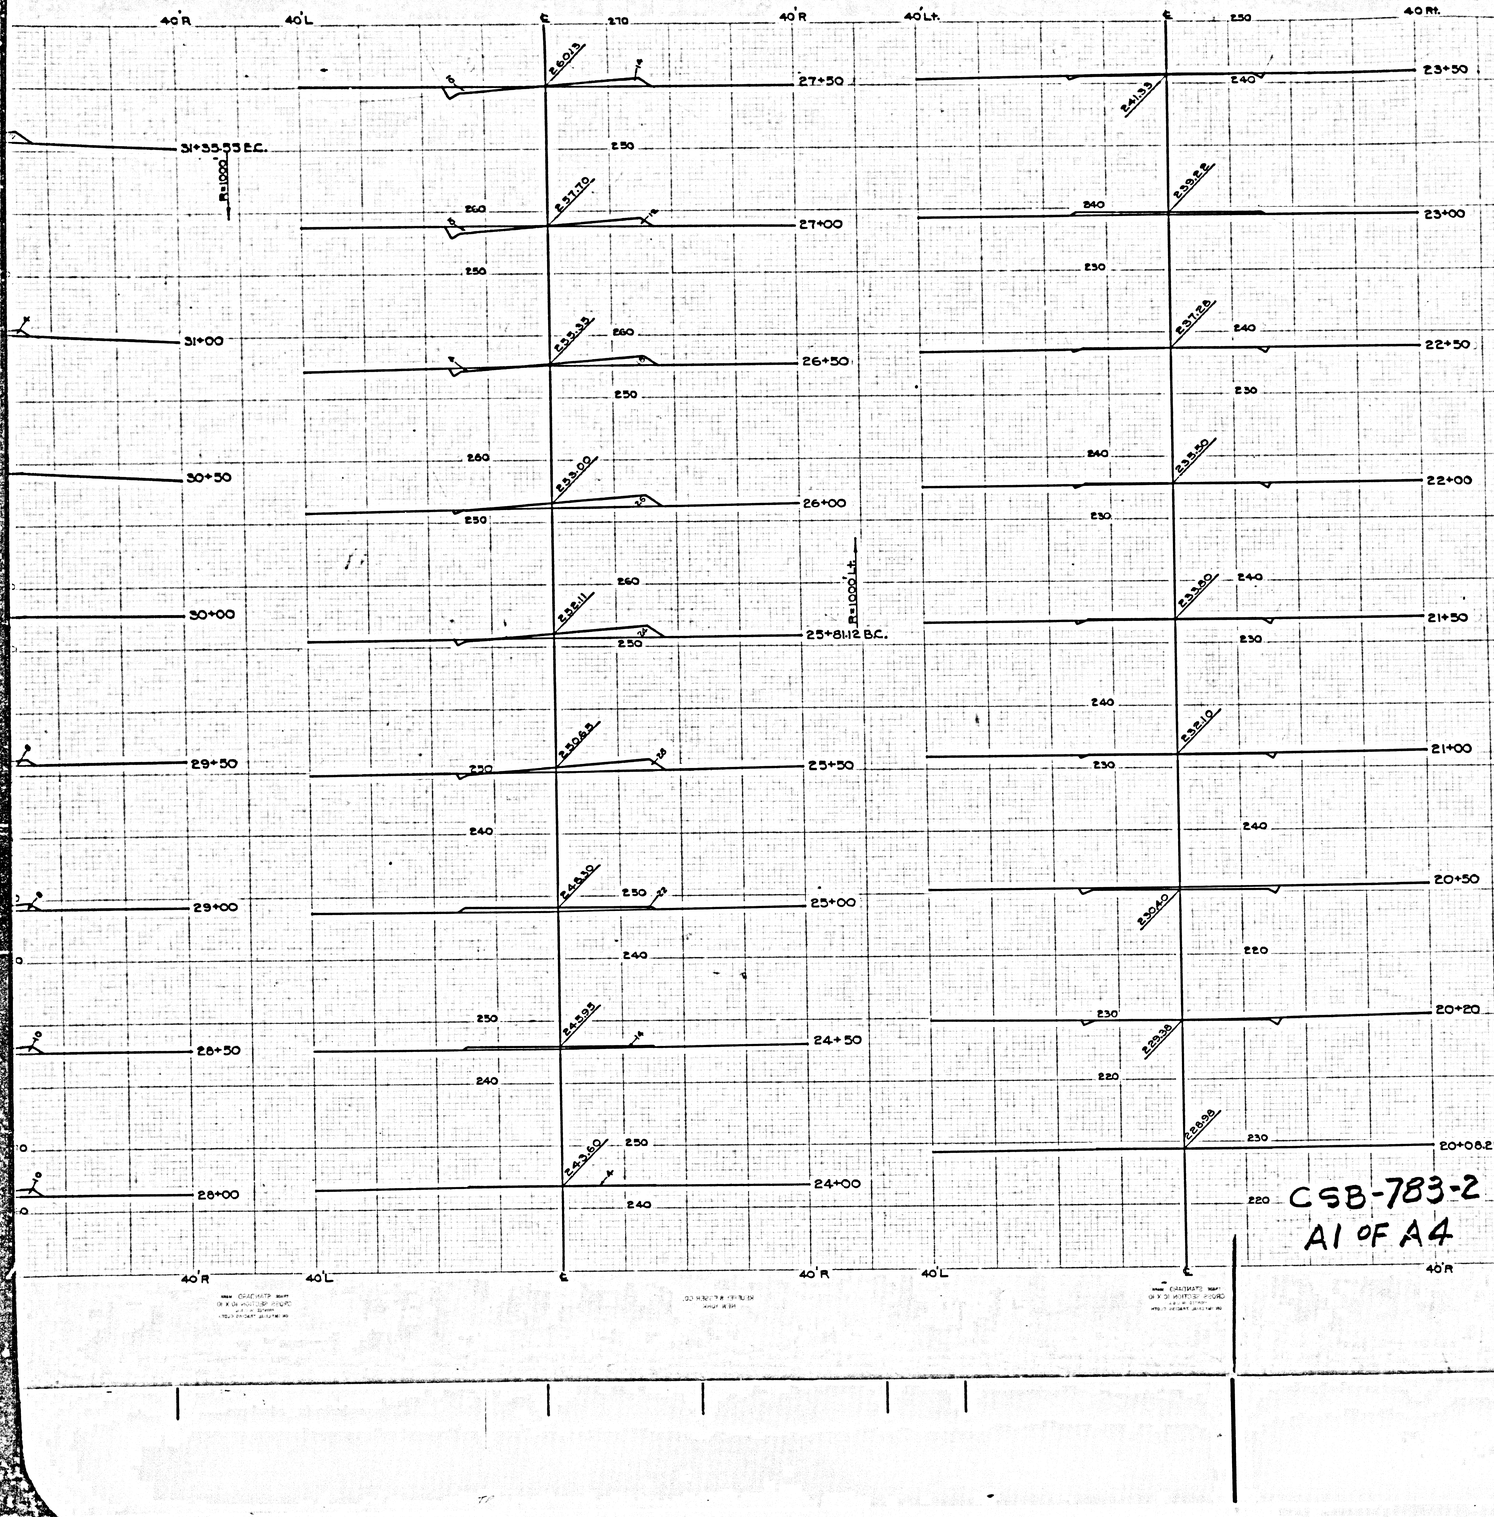


CROSS SECTIONS OF

GREENWOOD AVENUE

FROM

CLEVELAND AVENUE

TO

MESA DRIVE

COUNTY SURVEYORS MAP Nº B-783

SHEET 2 OF 3 SHEETS

SCALE:- HORIZONTAL 1 INCH = 10 FT.
VERTICAL 1 INCH = 10 FT.

WORK ORDER Nº 7008

J.E. ROCKHOLD - COUNTY SURVEYOR

SURVEYED MAR. 1931 - JUNE 1933

SURVEYED UNDER INSTRUCTIONS OF THE BOARD OF SUPERVISORS PER ORDER DATED DEC. 1, 1930

L.B. 642-98-107 & P.T. 32

FIELD WORK BY W.I. GILCHRIST
G. BROCK
F. GREENWOOD

OFFICE WORK BY C.J. TERRY

CHECKED BY M.D. DARLING

FOR ALIGNMENT SEE C.S. B-746

FOR PROFILE SEE C.S. B-783 SHEET 1

CONSTRUCTION STANDARDS

CALIFORNIA STATE HIGHWAY SECTION


WIDTH OF ROADBED 28 FEET

CUT SLOPE 3/4 TO 1 - FILL SLOPE 1 1/2 TO 1

EXCESS OF CUT OVER FILL 10%

THIS SHEET ENGINEERS STATIONING 20+08.21 TO 66+50

C.S.B-783-2
A1 OF A4

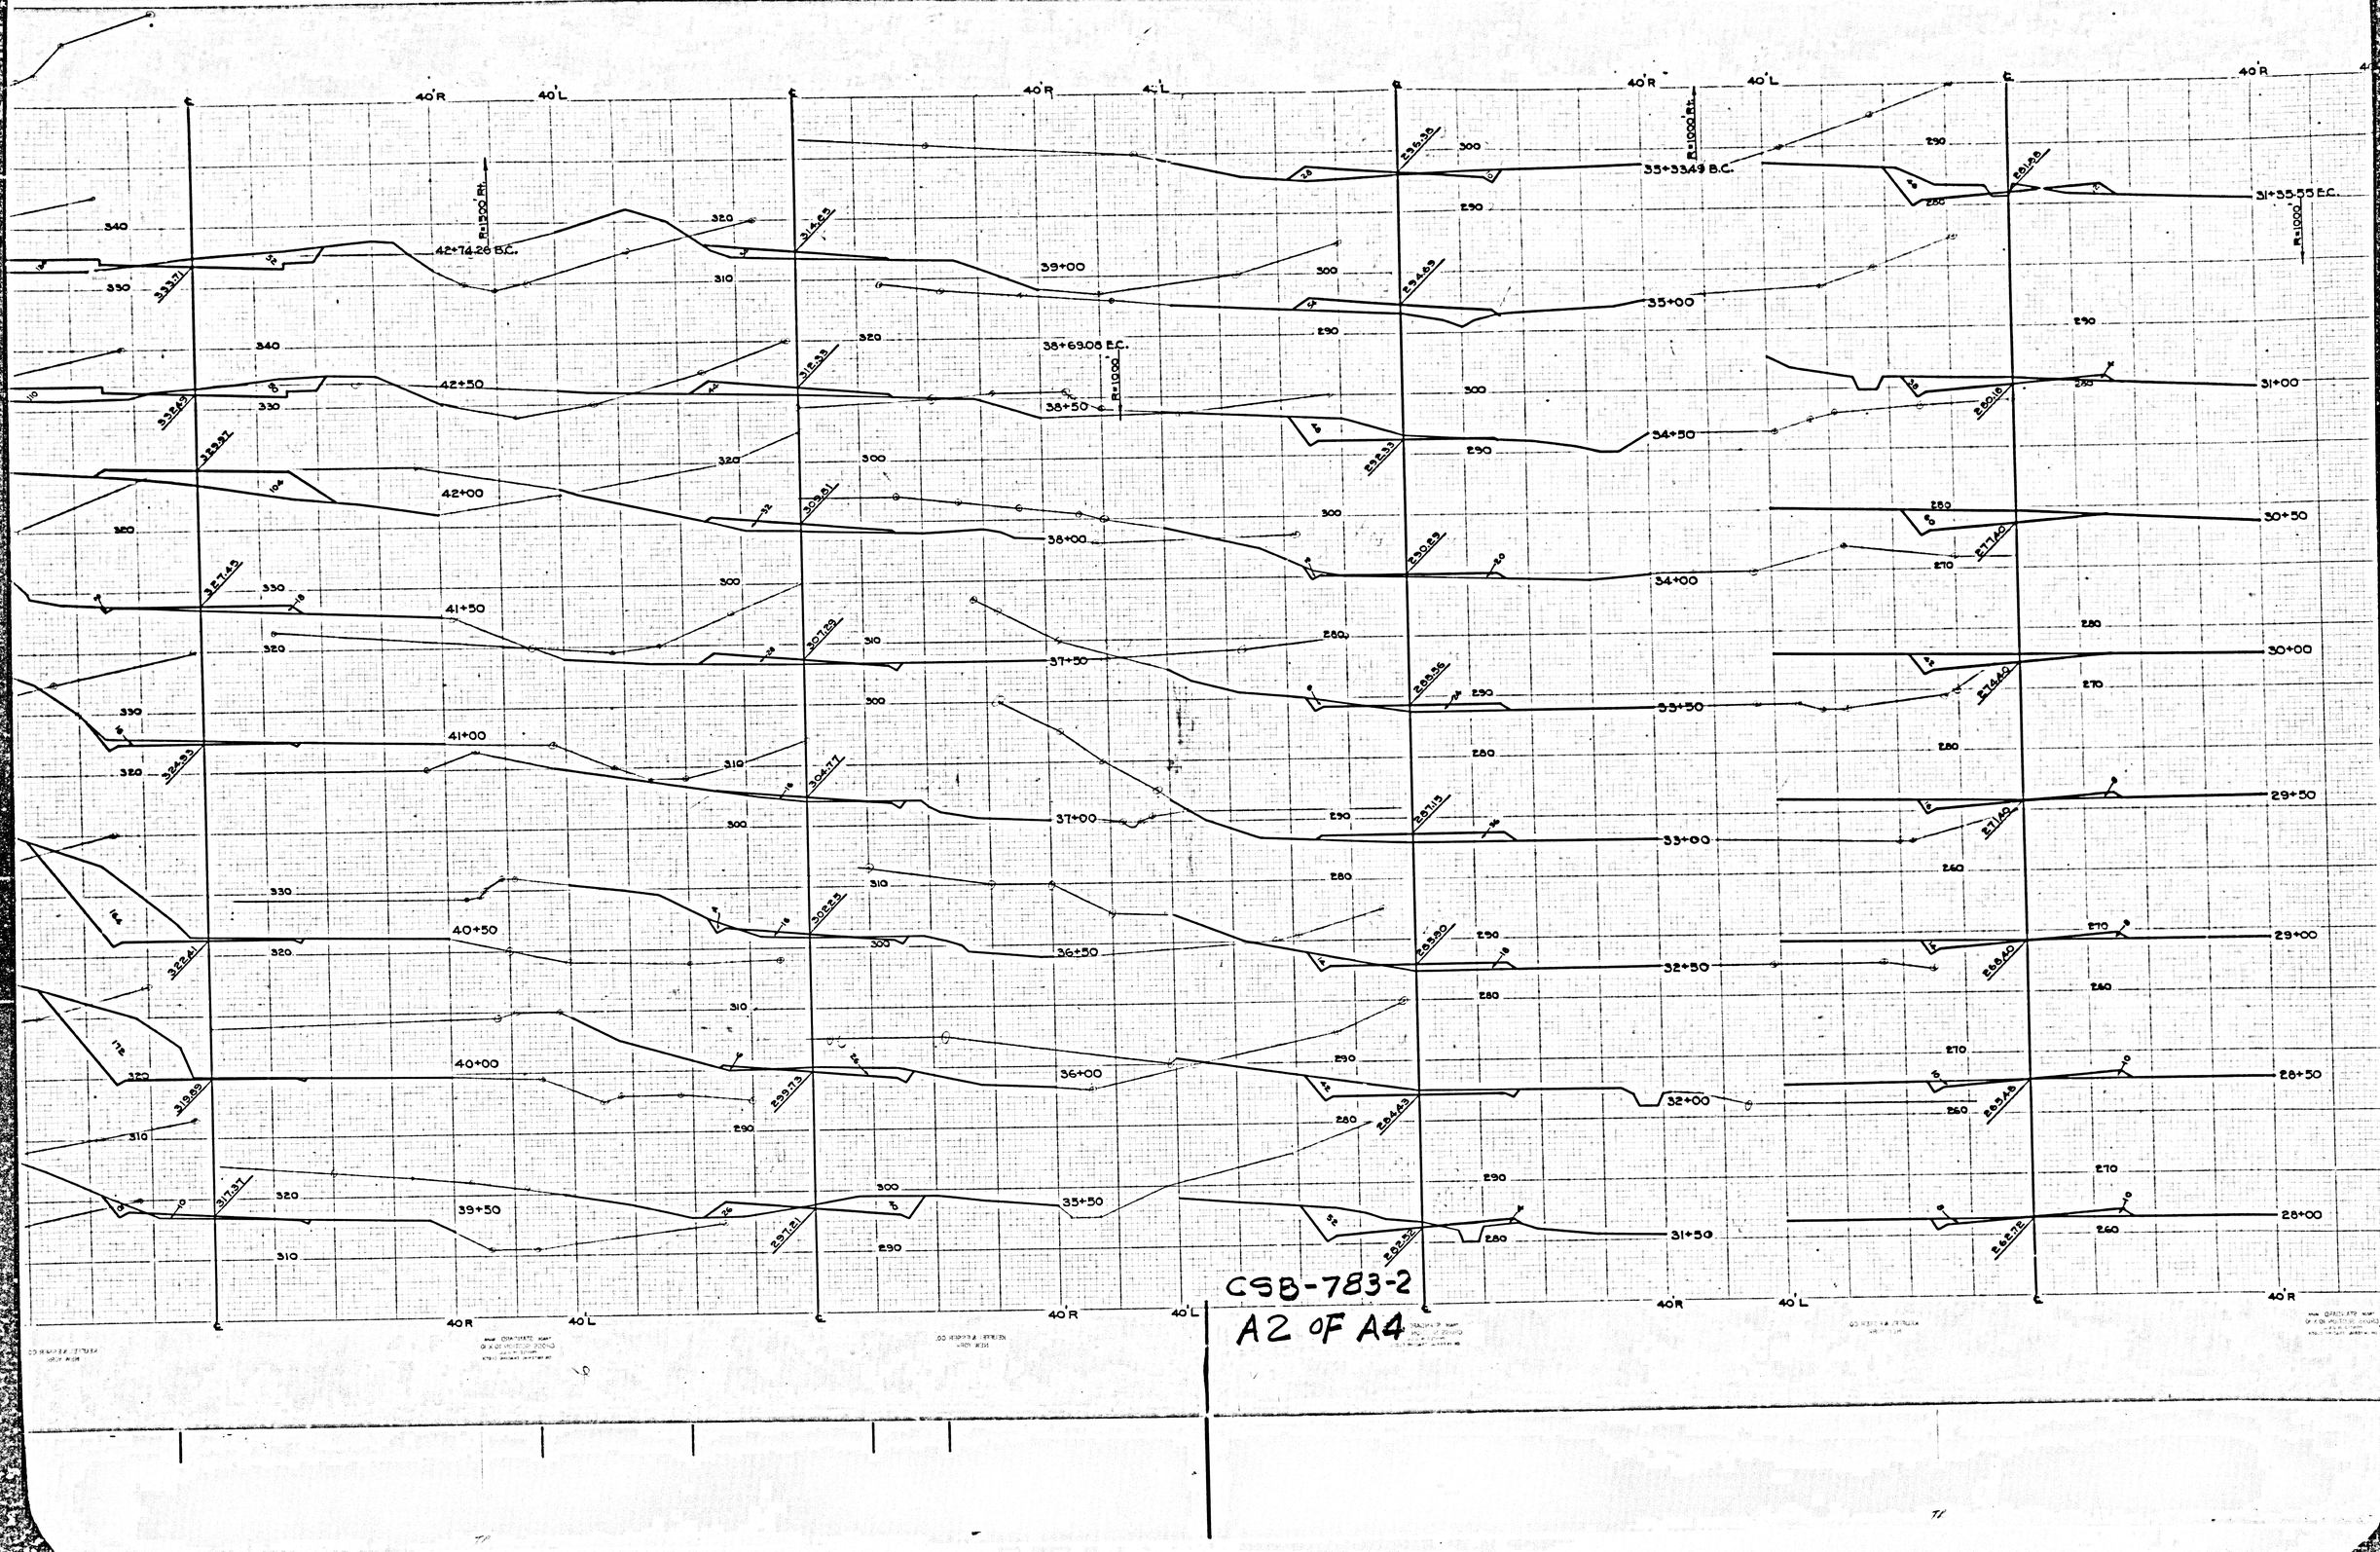

CSB-783-2
A2 OF A4

CSB-783-2
A3 OF A4

CONTINUED ON C.S. B-783 SHEET 3

NOTE: STATIONING IS SHOWN AT RIGHT OF SECTION

FOR ALIGNMENT SEE C.S. B-746
FOR PROFILE SEE C.S. B-783 SHEET 1

CSB-783-2
A4 OF A4