


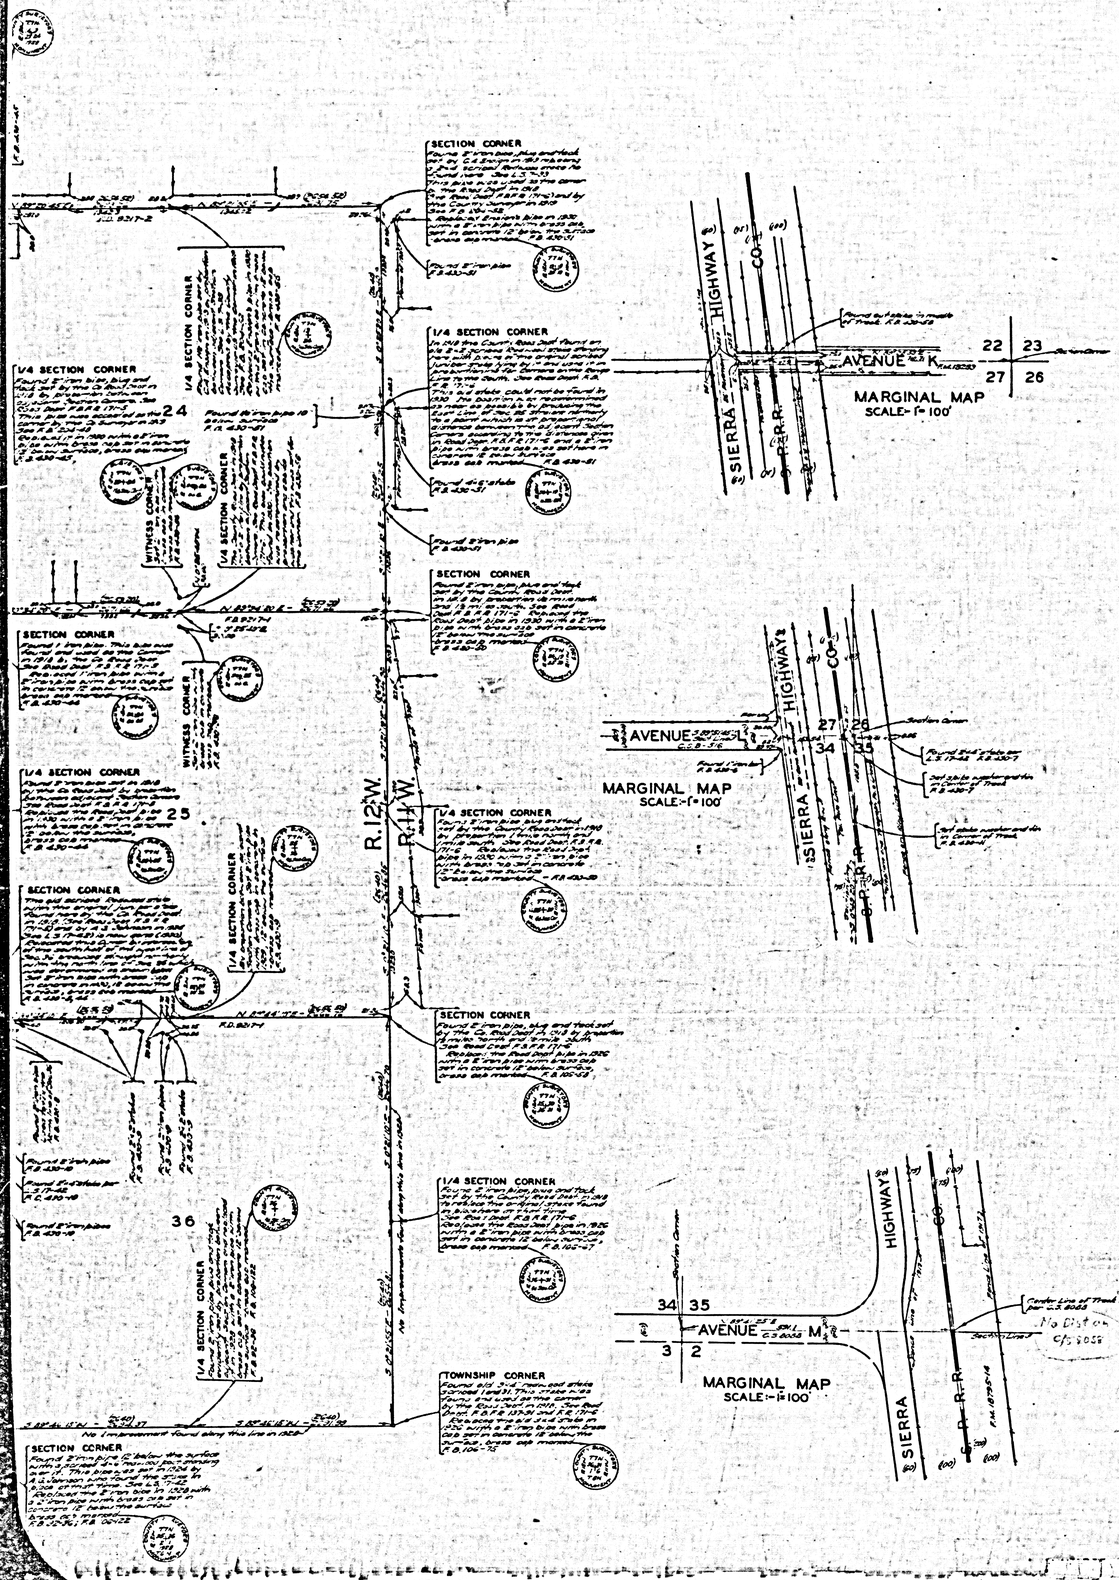

MAP OF
SECTION LINES AND CORNERS
ESTABLISHED BY THE COUNTY SURVEYOR
IN
T. 7 N. R. 12 & 13 W. S.B.M.

COUNTY SURVEYORS MAP Nº B-831
SHEET Nº 2 OF 4 SHEETS
SCALE: 1 INCH = 600 FT.
(OFFSETS ARE EXAGGERATED)

JOB NUMBER 4999

ALFRED JONES - COUNTY SURVEYOR
COMPILED FROM SURVEYS MADE BY THE COUNTY SURVEYOR BETWEEN 1910 AND 1936

BEARINGS ARE BASED ON TRUE BEARINGS OBTAINED BY TIE TO U.S.G.S. TRIANGULATION SYSTEM SEE F.B. 209-146

FIELD BOOKS AS SHOWN ON MAP

FIELD WORK BY . . . E.A. ROSECRANS, J.D. BOYER
OFFICE WORK BY . . . H.R. Mc PHERSON, C.W. COX
CHECKED BY . . . . H. R. Mc PHERSON

INDEX 70-71
N.S.G. 683-2

CSB-831-2
A1 OF A4

FOR BLUE PRINTING
WIDTH OF MAP = 36 INCHES
LENGTH OF MAP = 13.5 FEET
AREA/FOOT LENGTH = 3'
TOTAL AREA OF MAP = 40.5 ft²

SECTIONS TO THE NORTH SEE C.S.B.-831-SHEET 1

T.7N.

T.6N.

R.13W.

R.12W.

CSB-831-2
A 30FA4

FOR SECTIONS TO THE NORTH SEE C.S.B.-831-SHEET 1

FOR SECTIONS IN T.7 N., R.14 W. SEE C.S.B. 1073-2

R.14 W.

R.13W.

T.7N.

T.6N.

19 20 21

30 29 28

31 32 33

SECTION CORNER

1/4 SECTION CORNER

TOWNSHIP CORNER

CONNELL SURVEY MAP NO. B-831
SHEET 1 OF 4 SHEETS

CSB-831-2
A4 OF A4

FOR SECTIONS TO THE NORTH SEE C.S.B-831-SHEET 1

R.12W.

R.11W.

T.7N.

T.6N.

C.P.R.R.

R/W

CSB-831-2
A2OFA4