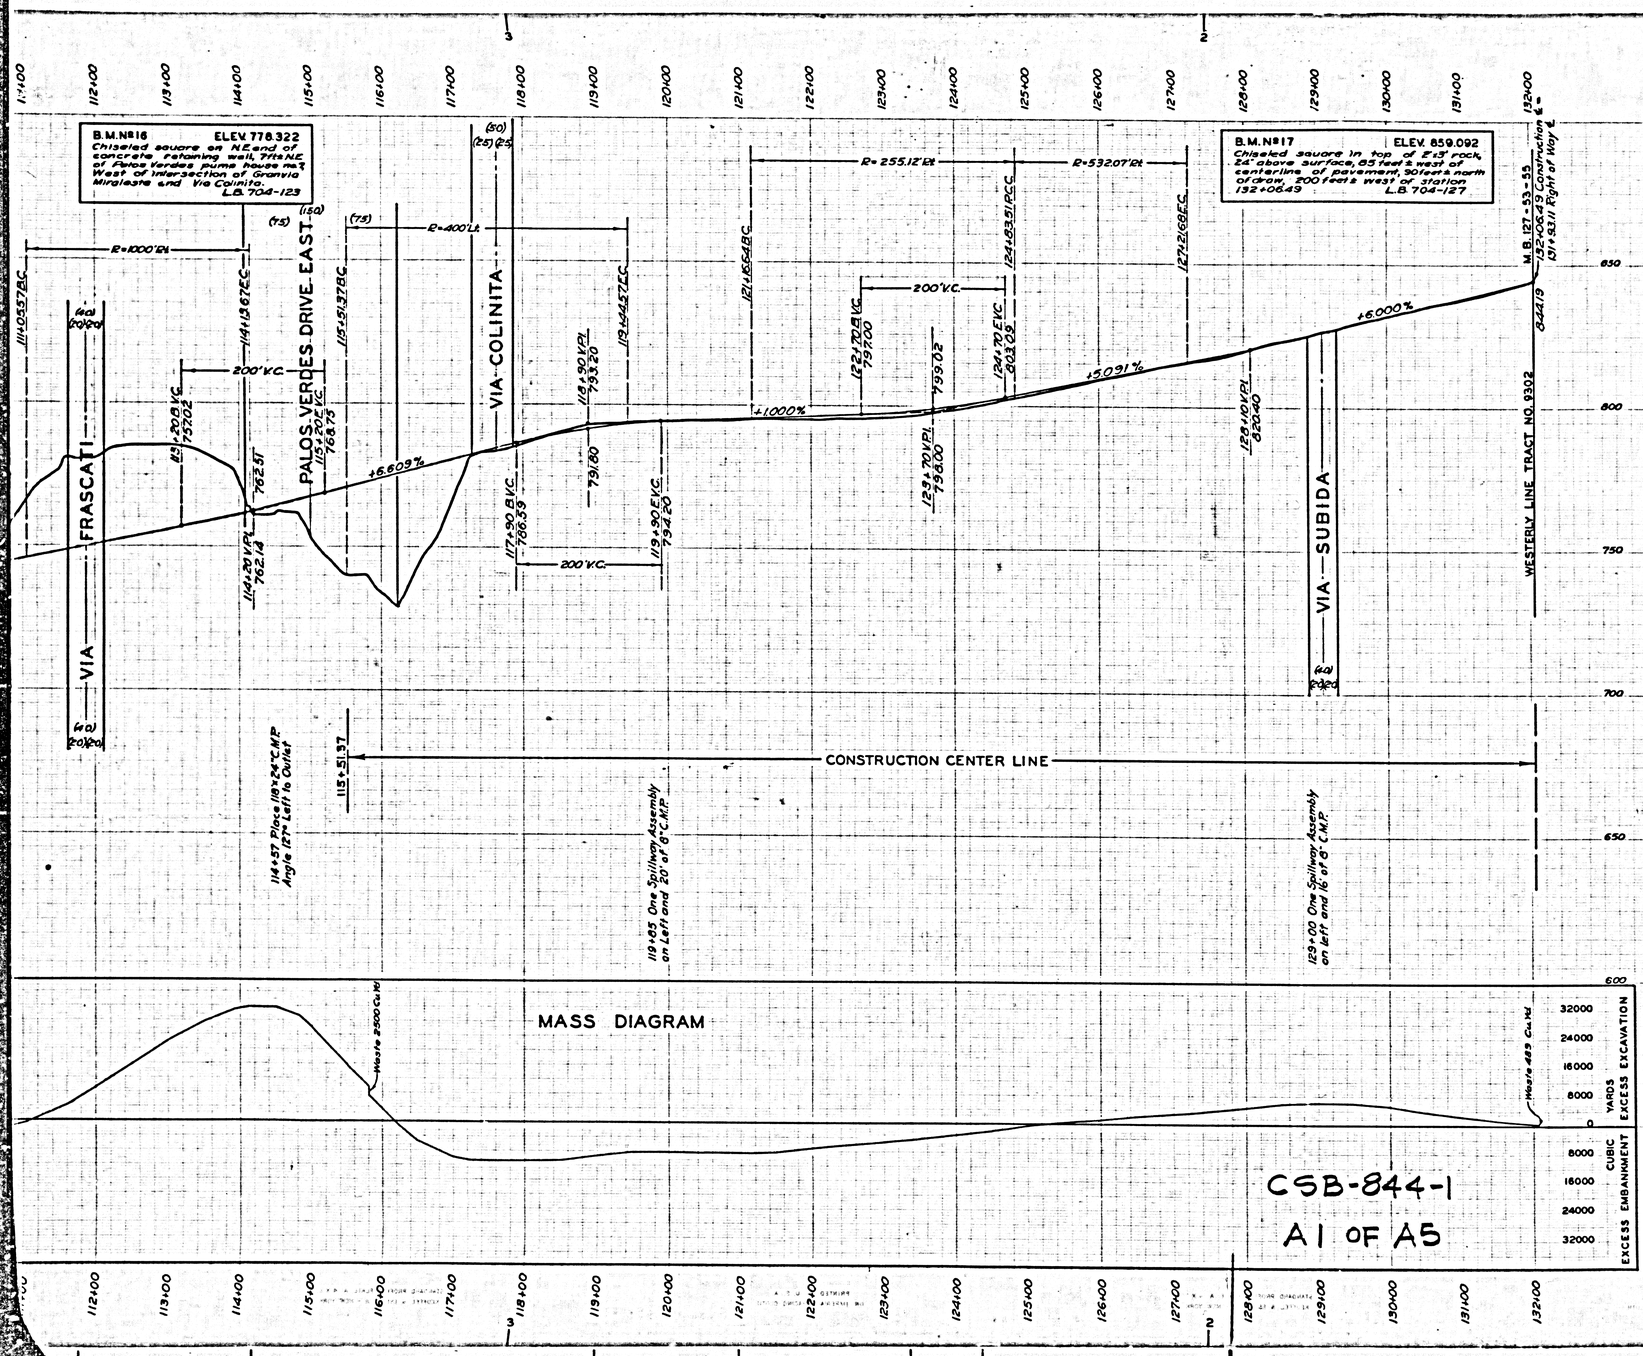

PROFILE OF

PALOS VERDES DRIVE EAST

AND

NARBONNE AVENUE

FROM

262ND STREET

TO

WEST LINE TRACT No 9302 M.B. 127-53-55

COUNTY SURVEYORS MAP No B-844
SHEET 1 OF 2 SHEETS

SCALE:- HORIZONTAL - 1 INCH = 80 FT.
VERTICAL - 1 INCH = 20 FT.

JOB No 7155

ALFRED JONES - COUNTY SURVEYOR
SURVEYED - JULY 1933 - AUGUST 1934

SURVEYED UNDER INSTRUCTIONS OF THE BOARD OF SUPERVISORS PER ORDER DATED JUNE 13, 1932.

L.B. 704-252-260, 264-305

FIELD WORK BY	T. J. STEVENSON
OFFICE WORK BY	L. D. MOORE M. H. CURTIS L. K. FREEMAN
CHECKED BY	M. D. DARLING C. J. TERRY

FOR ALIGNMENT SEE C. S. B-843 SHEET 1
FOR CROSS SECTIONS SEE C.S. B-845 SHEETS 1-10

DATUM - U. S. G. S
BENCH MARK ELEVATIONS SHOWN HEREON ESTABLISHED FROM U.S.B.M. NOS. 1068, 1078, 1095 AND 1286, PER U.S.G.S. RECORDS OF ELEVATIONS BASED UPON SOUTHERN CALIFORNIA FINAL ADJUSTMENT OF 1928.

B.M. № 11 ELEV. 620.757
Chiseled square in top of 2'X3' rock, 12" above surface, near north edge of spur, 170 feet ± left of station 53+70. Chiseled "B.M. 11" on west face of rock. L.B. 704-115

B.M. № 12 ELEV. 706.541
Chiseled square in top of 4'X5' rock, 6" above surface, 10 feet ± S.E. of edge of cultivated area, 105 feet ± right of station 67+25. Chiseled "B.M. 12" on east face of rock. L.B. 704-119

B.M. № 13 ELEV. 768.830
Chiseled square in top of 3'X3' rock, 18" above surface, 10 feet ± N.W. of edge of cultivated area, 185 feet ± right of station 76+90. Chiseled "B.M. 13" on N.E. face of rock L.B. 704-119

B.M. № 14 ELE
Chiseled cross in top of
3" iron pipe at intersec
Western Avenue and Pic
per Tract № 8471 M.B. 99
left of station 87+65.
L.B. 7

R=500'Rt.
R=500'Lt.
+6.000%
+6.987%
+5.200%
R=750'Lt
Identical
Level
100' V.C.

53+23.39 P.C.
53+73.39 P.T.
56+39.76 P.C.
57+14 Place 2'5"x 24" C.M.P. Angle 78° Left to Outlet
58+50 One Spillway Assembly on Right and 22° of 8" C.M.P.
63+09.73 P.C.
63+59.73 P.T.
65+70 Place 177"x24" C.M.P. Angle 86° Left to Outlet
63+94.59 P.C.
66+50 One Spillway Assembly on Left and 34° of 8" C.M.P.
69+00 V.P.I. 679.28
71+00 One Spillway Assembly on Left and 18° of 8" C.M.P.
73+24 Place 353'+36" C.M.P. Angle 133° Left to Outlet
73+39.99 P.C.
76+00 Place 175"x24" C.M.P. Angle 102° Left to Outlet
76+40 One Spillway Assembly on Right and 18° of 8" C.M.P.
80+00 One Spillway Assembly on Left and 26° of 8" C.M.P.
83+72 Place 74"x18" C.M.P. Angle 90° Left to Outlet
83+00 V.P.I. 777.60
83+50 P.C.V.C. 779.60
83+50 P.C.V.C. 777.10
84+20 P.T.V.C. 777.20
84+70 P.C.V.C. 777.23
85+70 P.T.V.C. 777.73
87+20 P.T.V.C.

DRIVE-EAST
PALOS-VERDES

MASS DIAGRAM

CSB-844-1
A3 OF A5

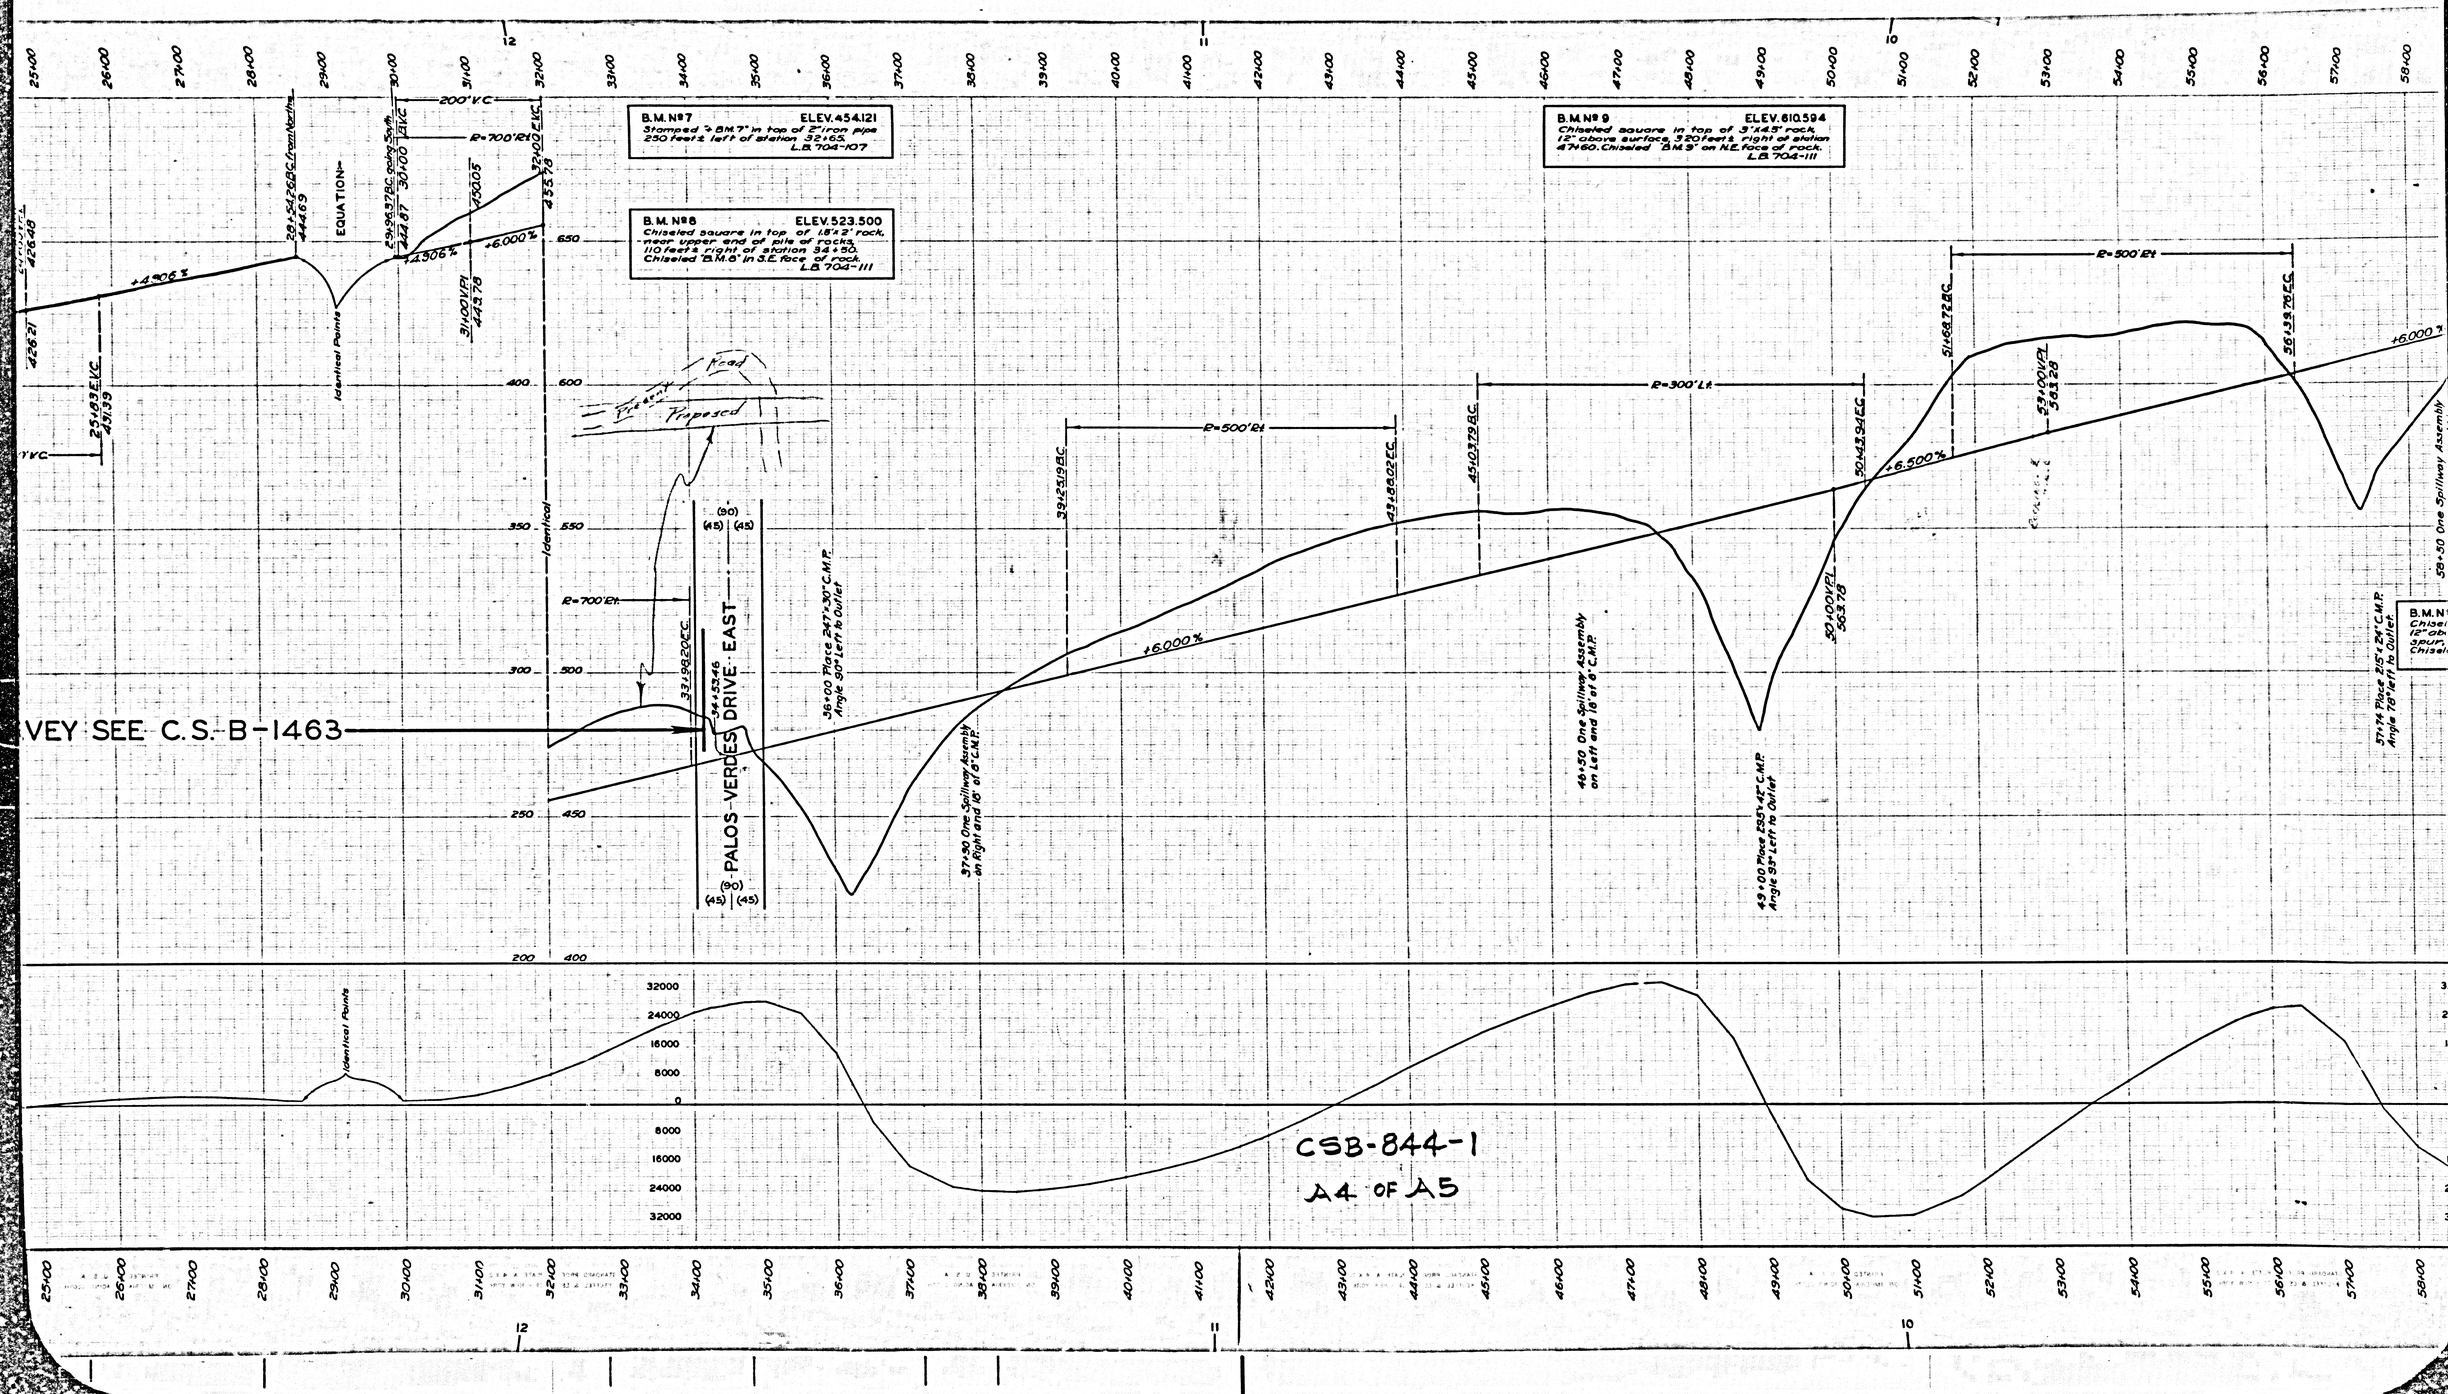

B.M. No 7 ELEV. 454.121
Stamped "+ B.M. 7" in top of 2" iron pipe 250 feet ± left of station 32+65. L.B. 704-107
B.M. No 8 ELEV. 523.500
Chiseled square in top of 1.5'x2' rock, near upper end of pile of rocks, 110 feet ± right of station 34+50. Chiseled "B.M. 8" in S.E. face of rock. L.B. 704-111
B.M. No 9 ELEV. 610.594
Chiseled square in top of 3'x4.5' rock, 12" above surface, 320 feet ± right of station 47+60. Chiseled "B.M. 9" on N.E. face of rock. L.B. 704-111
EQUATION
Identical Points
Present Road
Proposed
PALOS VERDES DRIVE EAST
VEY SEE C.S. B-1463
36+00 Place 247'x30" C.M.P. Angle 90° Left to Outlet
37+90 One Spillway Assembly on Right and 18' of 8" C.M.P.
46+50 One Spillway Assembly on Left and 18' of 8" C.M.P.
49+00 Place 295'x42" C.M.P. Angle 93° Left to Outlet
57+74 Place 215'x24" C.M.P. Angle 78° left to Outlet
58+50 One Spillway Assembly
CSB-844-1
A4 OF A5

B.M. №14 ELEV. 767.576
Chiseled cross in top of N.W. rim of 2" iron pipe at intersection of Western Avenue and Picardis Road per Tract № 8471, M.B. 99-5, 260 ft. left of station 67+69.
L.B. 704-123

B.M. №15 ELEV. 715.812
Chiseled "B.M. 15" in curb return on N.E. side of Granvia Miraleste, S.E. of intersection of Western Avenue.
L.B. 704-123

B.M. №16 ELEV. 778.322
Chiseled square on N.E. end of concrete retaining wall, 7 ft. N.E. of Palos Verdes pump house no. 7 West of intersection of Granvia Miraleste and Via Colinita.
L.B. 704-123

PALOS VERDES DRIVE-EAST

NORTHERLY LINE OF PALOS VERDES DRIVE EAST

SOUTHERLY LINE OF PALOS VERDES DRIVE EAST

WESTERLY LINE TRACT NO. 7145 M.B. 96-19-22

MIRALESTE DRIVE

MIRALESTE PLAZA

FRASCATI

VIA

ALLEY

CONSTRUCTION CENTER LINE

CSB-844-1
A2 OF A5