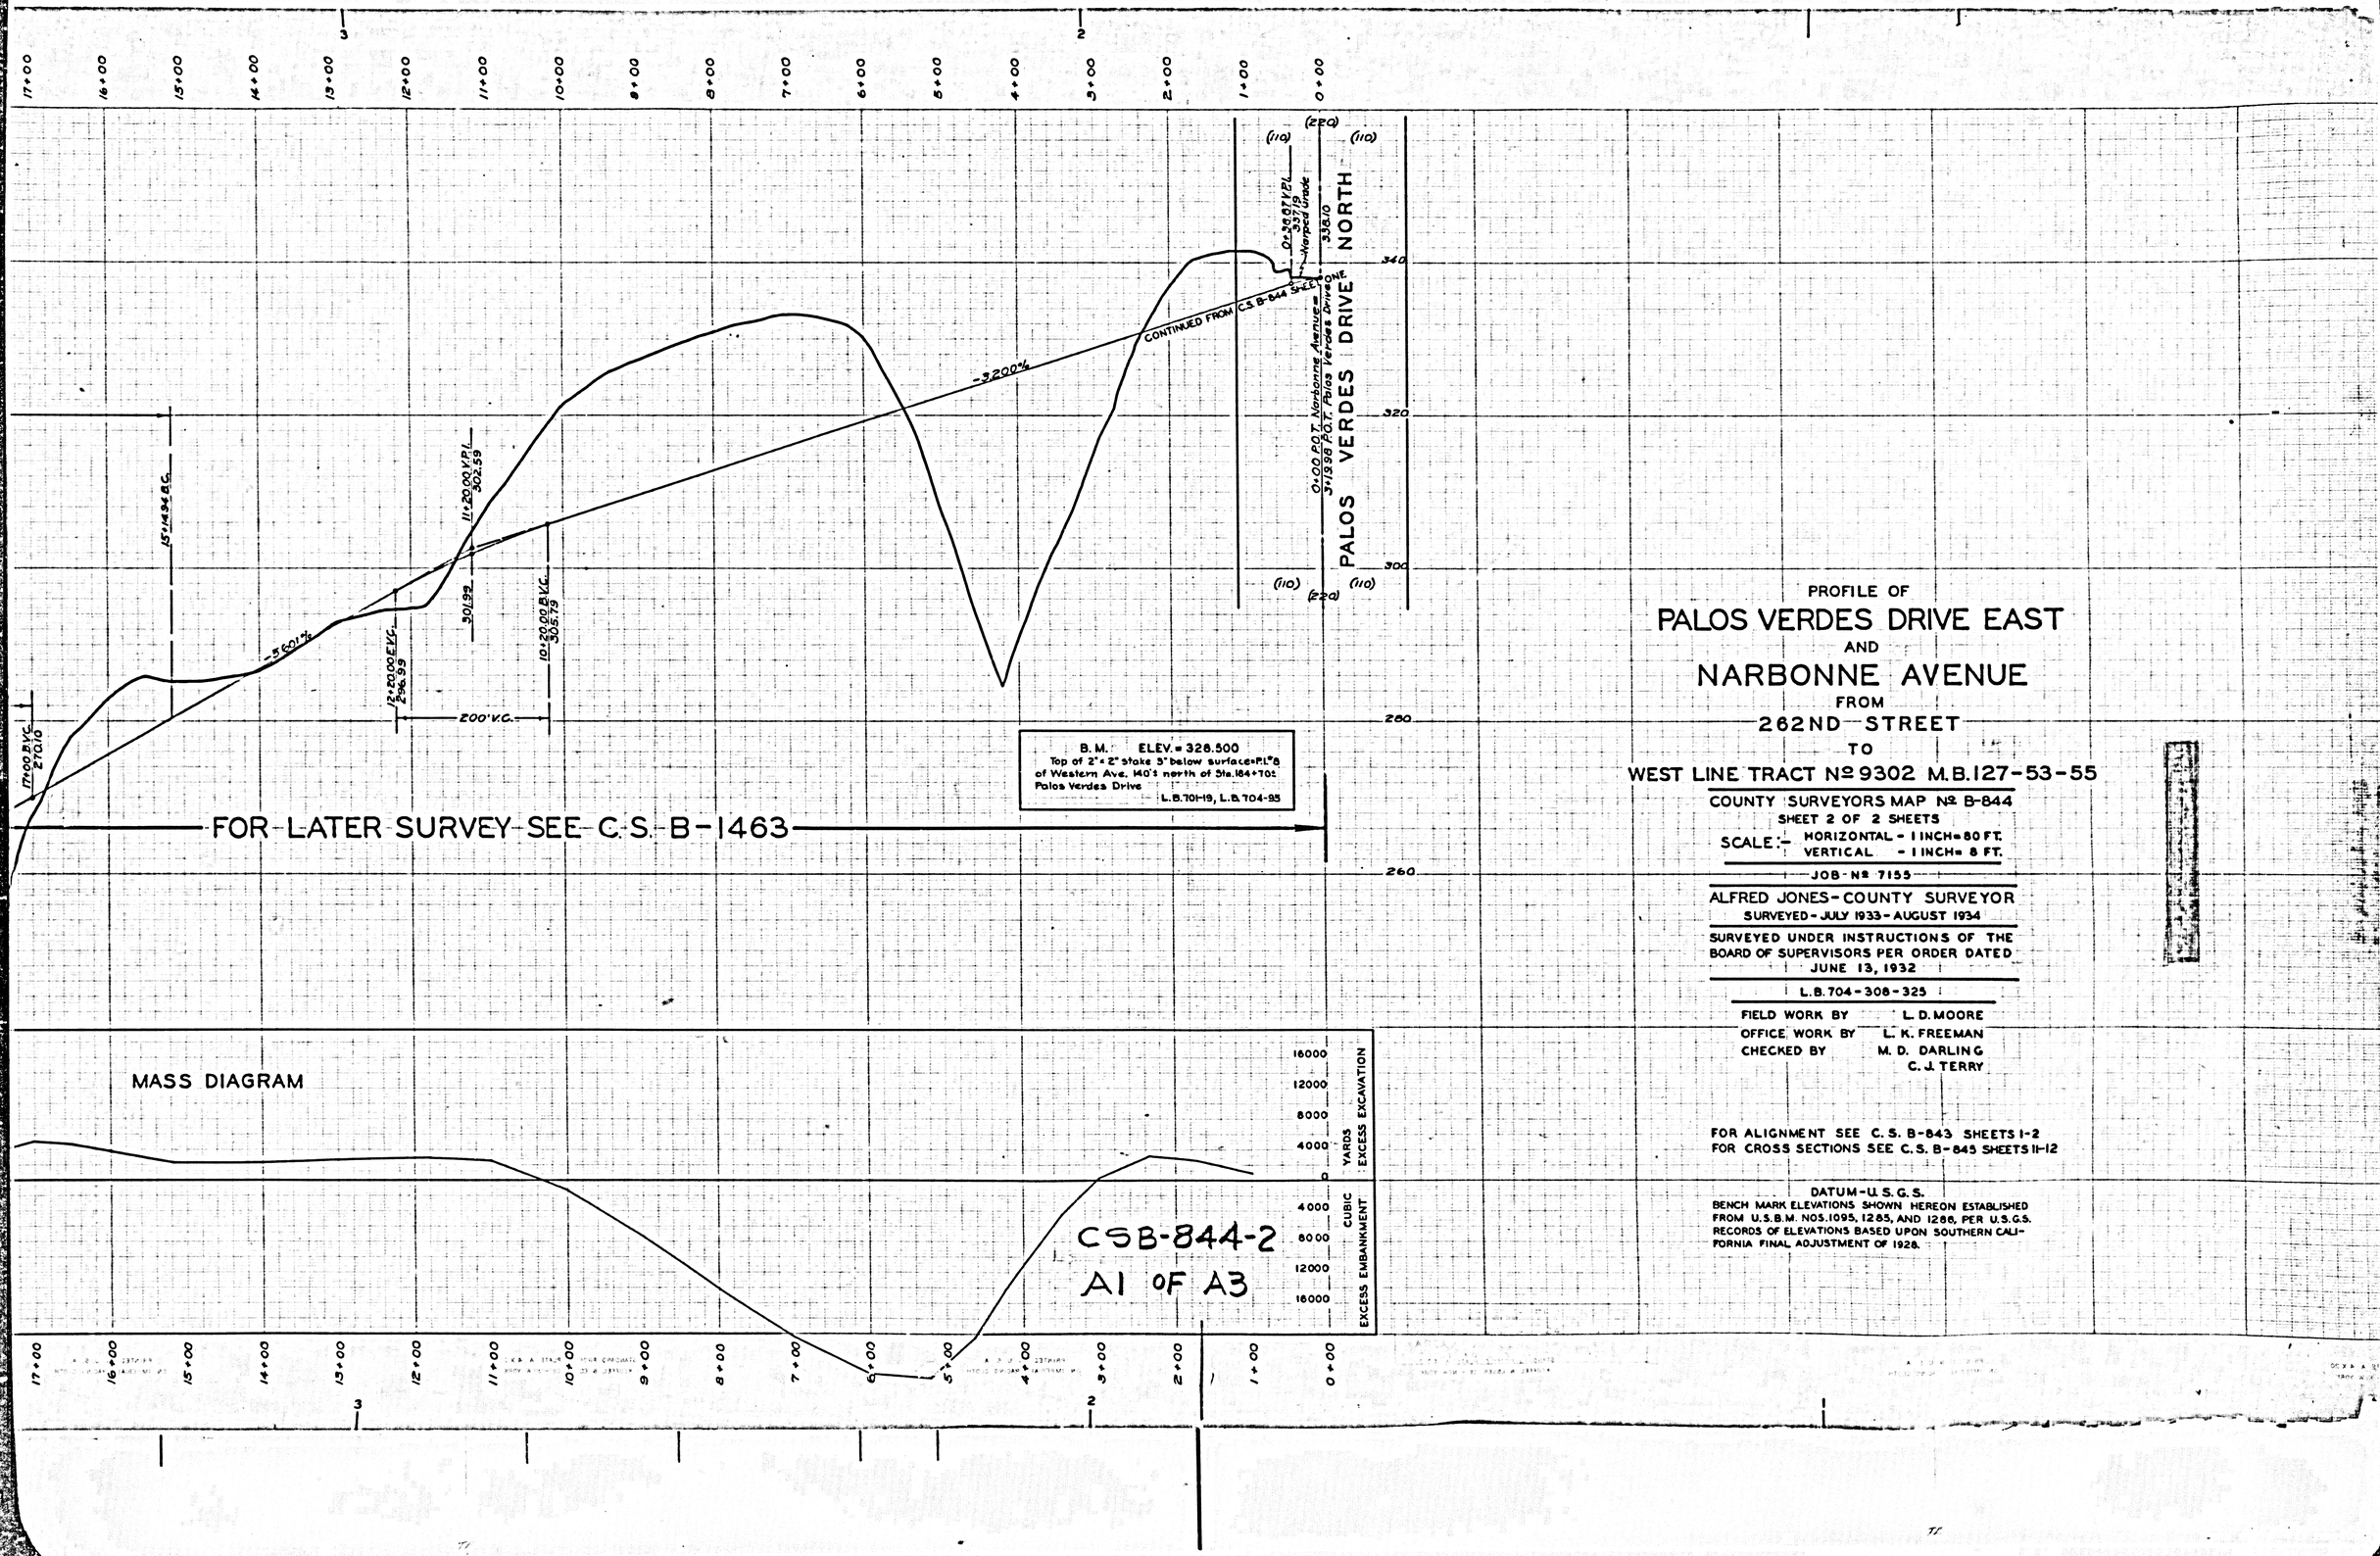


PROFILE OF

PALOS VERDES DRIVE EAST

AND

NARBONNE AVENUE

FROM

262ND STREET

TO

WEST LINE TRACT Nº 9302 M.B. 127-53-55

COUNTY SURVEYORS MAP Nº B-844

SHEET 2 OF 2 SHEETS

SCALE:- HORIZONTAL - 1 INCH = 80 FT.
VERTICAL - 1 INCH = 8 FT.

JOB Nº 7155

ALFRED JONES - COUNTY SURVEYOR

SURVEYED - JULY 1933 - AUGUST 1934

SURVEYED UNDER INSTRUCTIONS OF THE BOARD OF SUPERVISORS PER ORDER DATED JUNE 13, 1932

L.B. 704-308-325

FIELD WORK BY L. D. MOORE
OFFICE WORK BY L. K. FREEMAN
CHECKED BY M. D. DARLING
C. J. TERRY

FOR ALIGNMENT SEE C. S. B-843 SHEETS 1-2
FOR CROSS SECTIONS SEE C. S. B-845 SHEETS 11-12

DATUM - U. S. G. S.
BENCH MARK ELEVATIONS SHOWN HEREON ESTABLISHED FROM U.S.B.M. NOS. 1095, 1285, AND 1286, PER U.S.G.S. RECORDS OF ELEVATIONS BASED UPON SOUTHERN CALIFORNIA FINAL ADJUSTMENT OF 1928.

B.M. ELEV. = 207.13
U.S.C. & G.S. standard bronze tablet set in concrete and stamped "G 168 – 1933" 2.9' left of Sta. 37+50
L.B. 704-317

B.M.4 ELEV. = 248.892
Cross in top of 2" I.P. stamped "B.M. 8A" 70'± southwest of west end of Culvert, 110'± S. 30° W. of P.I. #3 Western Ave. and 136'± right of Sta. 18+93
L.B. 704-95

NARBONNE AVE.

APPIAN WAY

THIS LOCATION ABANDONED BY COUNTY SURVEYOR OCT. 1938 — FOR LAT

B.M. ELEV. = 196.95
Cut spike in P. Pole #161781E. 24'± left of Sta. 40+95.
L.B. 704-317

MASS DIAGRAM

Borrow 5000 Cu. Yds. from Main Line

17,630 Cu. Yds. Embankment

Sta. 39+00 to Sta. 43+00 on Main Line and Sta. 40+98.04 to Sta. 42+70 on Appian Way connection calculated by Contour Method.

Waste 5000 Cu. Yds. for Appian Way Connection

CSB-844-2
A2 OF A3

COUNTY SURVEYORS MAP NO. B-844
SHEET NO. 2 OF 2 SHEETS

COUNTY SURVEYORS MAP NO. B-844
SHEET NO. 1 OF 2 SHEETS

B.M. 2 ELEV.=156.843
Galvanized iron boat spike in east curb, southeast corner 262nd St and Eshelman Ave. opposite power pole *A-27292T L.B. 704-99

T.B.M. ELEV.= 173.361
Cut Spike on east side of P. Pole *30905-E 1 foot above ground - 28'± left of Sta. 50+17 L.B. 704-321

B.M. ELEV.= 196.95
Cut spike in P. Pole *161781E. 24'± left of Sta. 40+95. L.B. 704-317

FOR ALIGNMENT SEE C.S. B-843 SHEETS 1-2
FOR CROSS SECTIONS SEE C.S. B-845 SHEETS 11-12

APPIAN WAY CONNECTION

MASS DIAGRAM

CSB-844-2
A3 OF A3