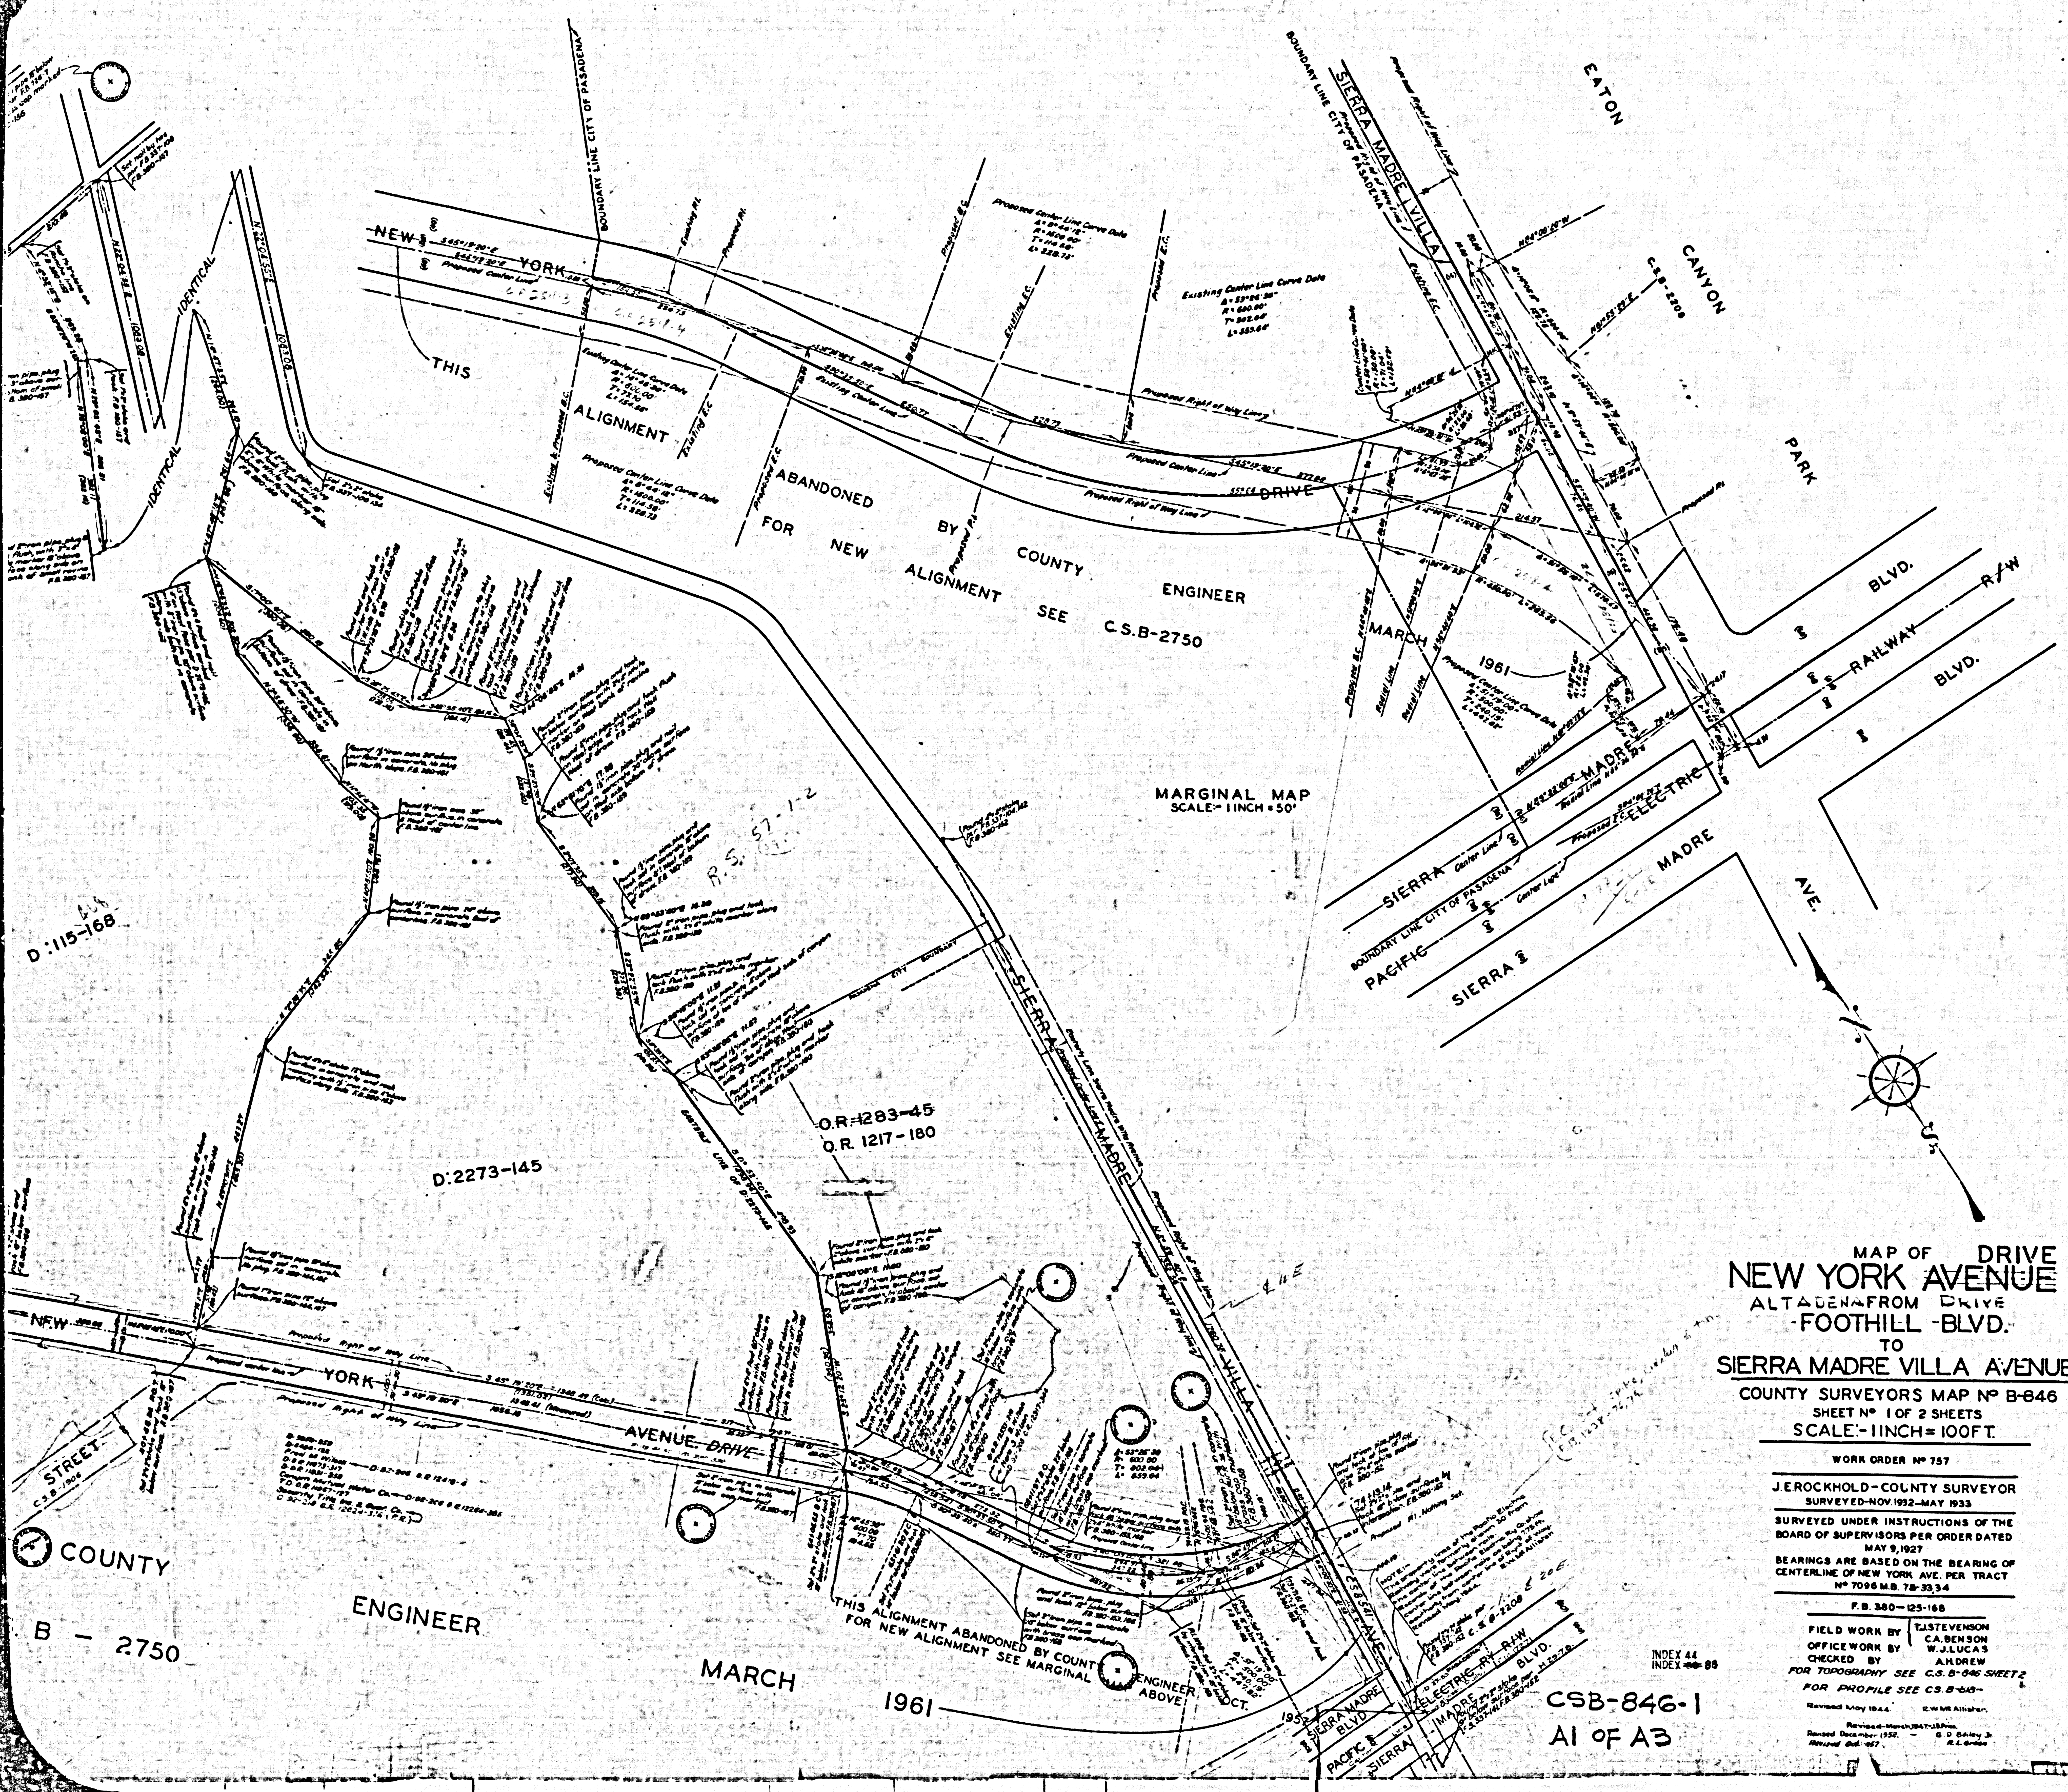

MAP OF ~~NEW YORK AVENUE~~ DRIVE

NEW YORK ~~AVENUE~~

ALTADENA FROM DRIVE

~~FOOTHILL BLVD.~~

TO

SIERRA MADRE VILLA AVENUE

COUNTY SURVEYORS MAP Nº B-846

SHEET Nº 1 OF 2 SHEETS

SCALE:- 1 INCH = 100 FT.

WORK ORDER Nº 757

J.E.ROCKHOLD - COUNTY SURVEYOR

SURVEYED-NOV.1932-MAY 1933

SURVEYED UNDER INSTRUCTIONS OF THE BOARD OF SUPERVISORS PER ORDER DATED MAY 9, 1927

BEARINGS ARE BASED ON THE BEARING OF CENTERLINE OF NEW YORK AVE. PER TRACT Nº 7096 M.B. 78-33,34

F.B. 380-125-168

FIELD WORK BY T.J.STEVENSON, C.A.BENSON

OFFICE WORK BY W.J.LUCAS

CHECKED BY A.H.DREW

FOR TOPOGRAPHY SEE C.S. B-846 SHEET 2

FOR PROFILE SEE C.S. B-613-

Revised May 1944. R.W. McAllister.

Revised-March, 1947-J.B.Price.

Revised December 1952. - G.D. Bailey Jr.

Revised Oct. 1957 R.L. Green

INDEX 44

INDEX ~~40~~ 88

CSB-846-1

A1 OF A3

COUNTY SURVEYORS MAP Nº B-846 SHEET Nº 1 OF 2 SHEETS

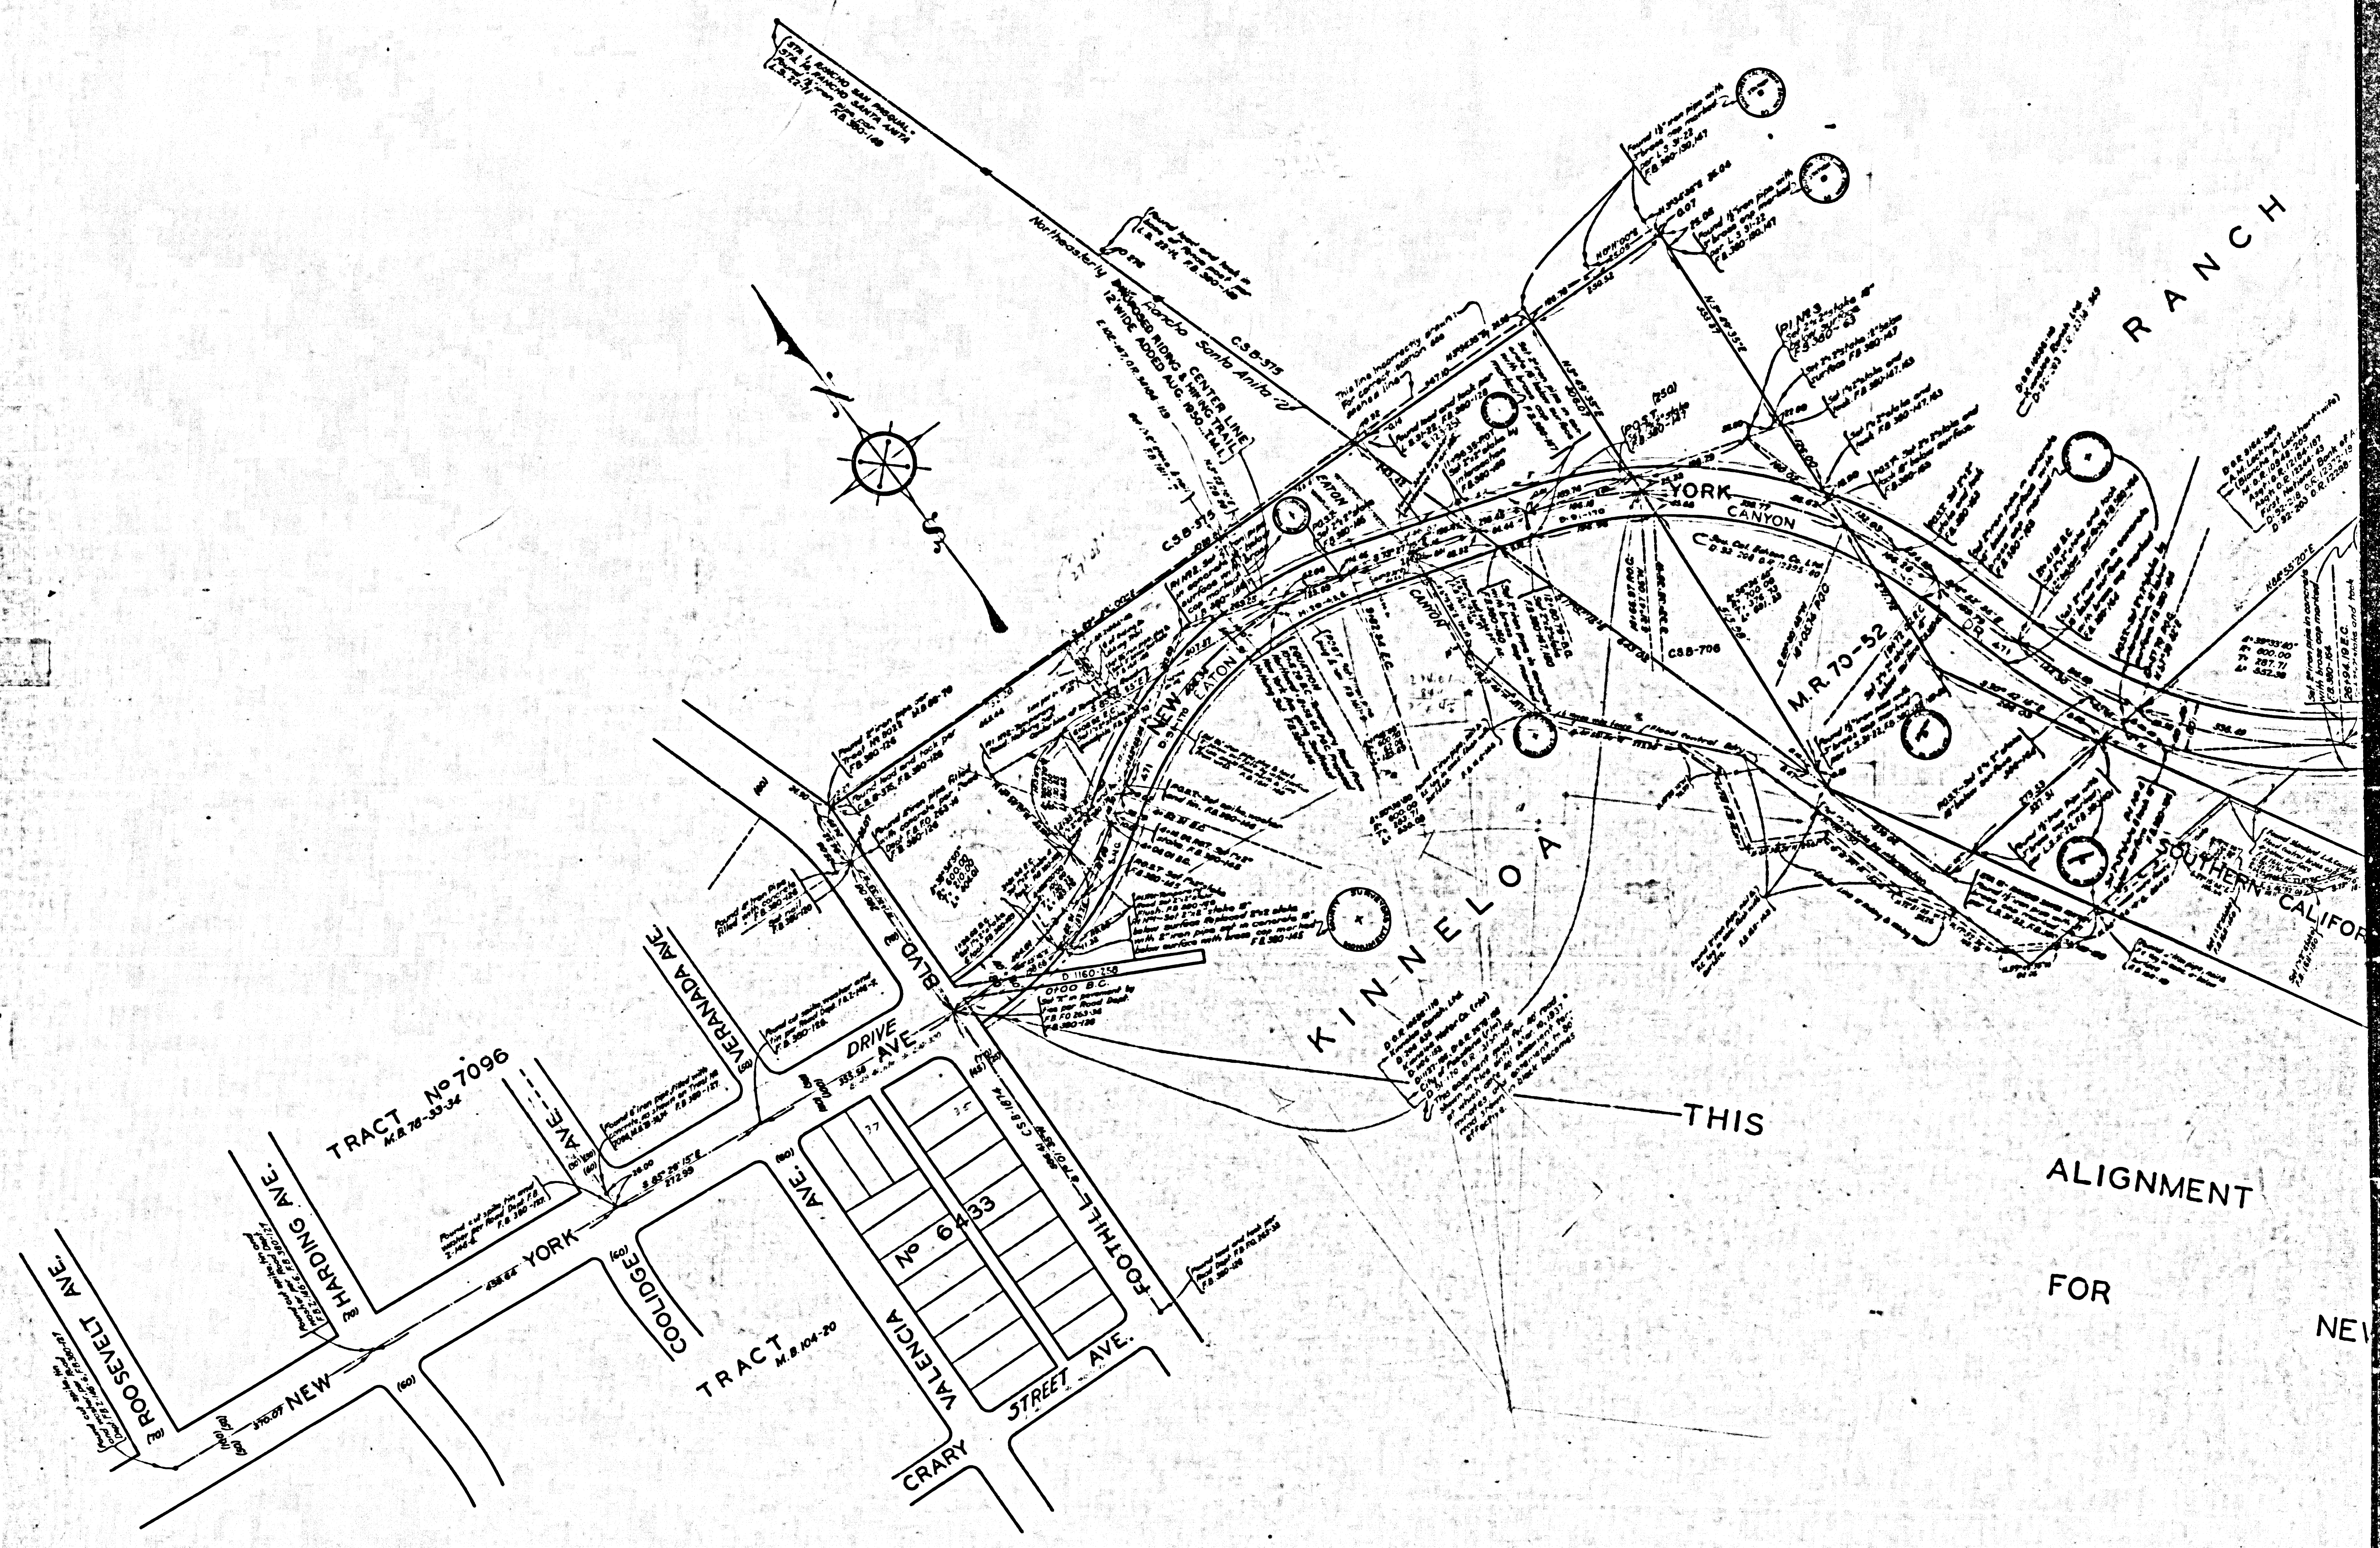

CSB-846-1
A3 OF A3

CSB-846-1
A2 OF A3