MAP OF STUDEBAKER ROAD FROM SEVENTH STREET TO STATE STREET

COUNTY SURVEYORS MAP Nº B-911
SHEET Nº 2. OF 3 SHEETS.
SCALE 1" = 1 INCH = 100 FT

JOB NUMBER = 7022.

J.E. ROCKHOLD - COUNTY SURVEYOR.
SURVEYED JAN. 1932 TO MAY 1934.

SURVEYED UNDER INSTRUCTIONS OF THE BOARD OF SUPERVISORS PER ORDER DATED JAN. 19 - 1931
BEARINGS ARE BASED ON THE BEARING OF LOS CERRITOS DIAGONAL PER C.S. MAP B-636


P.B. 451 - 85-150.


FIELD WORK BY... L.D. MOORE.
" " " ... H.P. EVANS.
OFFICE WORK BY.... D.A. WHITE.
CHECKED BY... W.H. BLACKMER.

INDEX 31

Revised, Sept. 1943 - C.W. Cox
Revised June 1952 - C.W. Cox

CSB-911-2
A1 OF A3

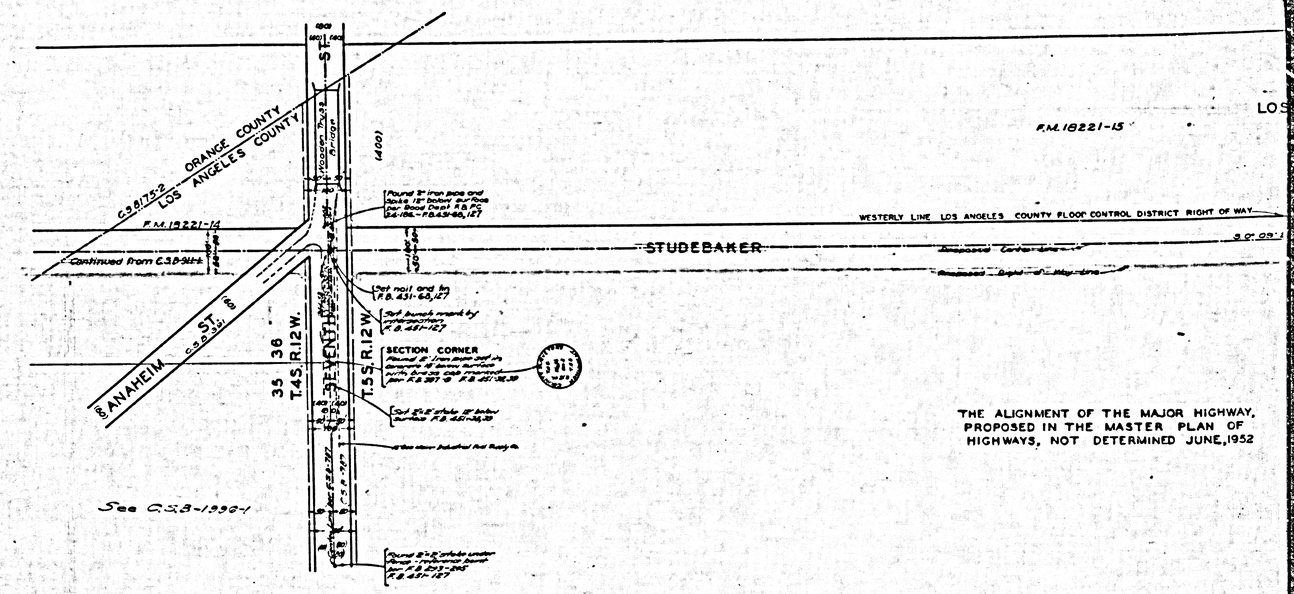

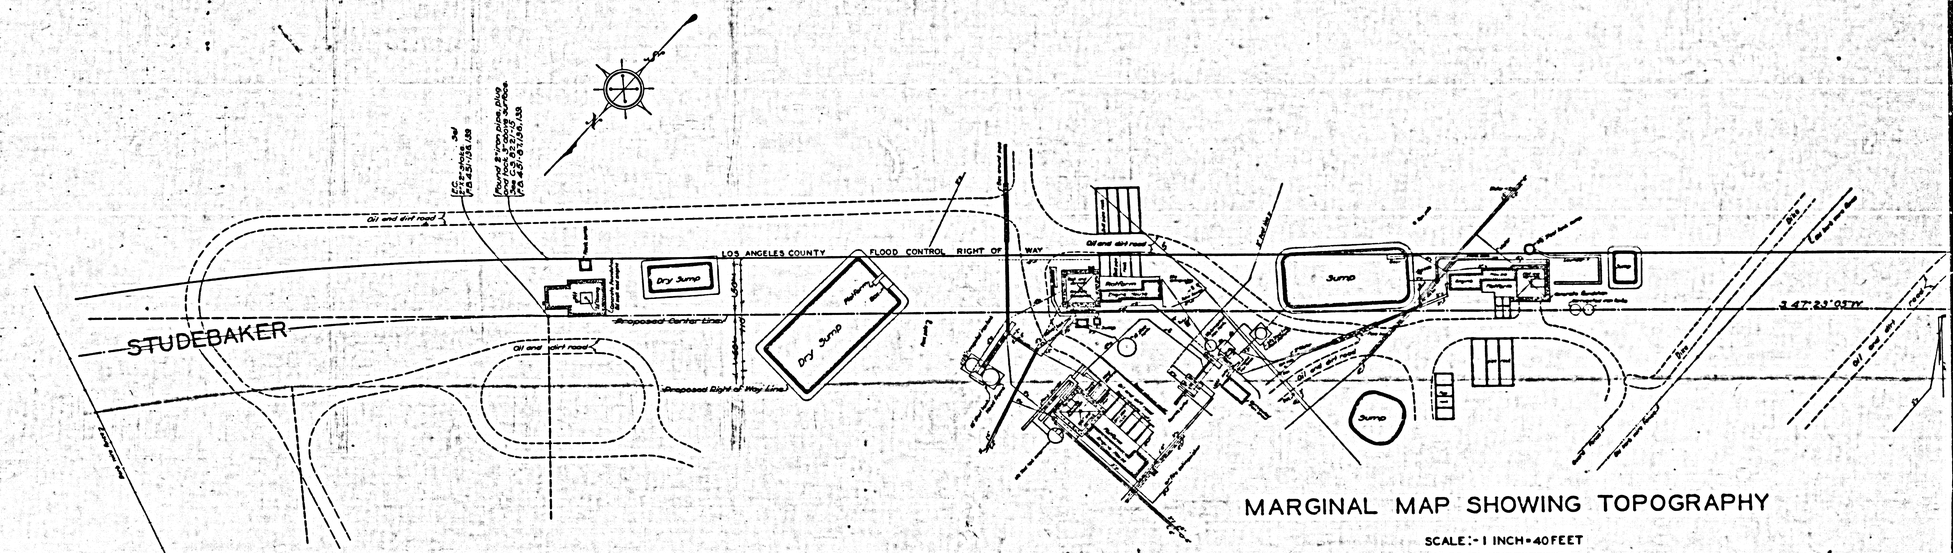

MARGINAL MAP SHOWING TOPOGRAPHY

SCALE:- 1 INCH = 40 FEET

F.B. 451 - 148 TO 150 INCLUSIVE.

CSB-911-2
A3 OF A3

F.M. 18221-15

LOS ANGELES COUNTY FLOOD CONTROL DISTRICT RIGHT OF WAY

SAN GABRIEL RIVER

WESTERLY LINE LOS ANGELES COUNTY FLOOD CONTROL DISTRICT RIGHT OF WAY

ROAD

FOR ALTERNATE LOCATION

SEE C.S. B911-SHT.3.

THE ALIGNMENT OF THE MAJOR HIGHWAY, PROPOSED IN THE MASTER PLAN OF HIGHWAYS, NOT DETERMINED JUNE, 1952

SHOWING TOPOGRAPHY

E:- 1 INCH = 40 FEET

), 451 - 142 TO 150 INCLUSIVE.

ROAD

STATE ST.

WESTMINSTER AVE.

SECTION CORNER

SOUTHWESTERLY BOUNDARY CITY OF CSB-350-B LONG BEACH

NORTHEASTERLY BOUNDARY

Proposed Right of Way Line

CSB-911-2
A2 OF A3