PUENTE

CITRUS

TEMPLE AVE.

Continued from C.S.B-918-1

HIGHWAYS SEE AMENDMENT

JAN. 1935

CSB-918-2
A1 OF A3

MAP OF
CITRUS AVENUE
FROM
POMONA BLVD.
TO
VINE AVE.

COUNTY SURVEYORS MAP Nº B-918
SHEET Nº 2 OF 2 SHEETS
SCALE:-1 INCH = 100 FT.

JOB Nº 7184

J.E. ROCKHOLD - COUNTY SURVEYOR
SURVEYED - JUNE - NOV. - 1933

SURVEYED AT REQUEST OF THE ROAD COMMISSIONER - DATED APRIL, 1933
BEARINGS ARE BASED ON THE BEARING OF TEMPLE AVE. PER C.S. B-505-3

F.B. 526 - 1 - 65

FIELD WORK BY C.E. BRUNTY
OFFICE WORK BY K.V. MORIN
CHECKED BY A.A. ROESER

INDEX 38-47

REVISED MAY, 1960 - J.S.
Under Job No. 0076 50

FOR PROFILE SEE C.S.B-919
FOR CROSS-SECTIONS SEE C.S.B-920

2371

No
M.B. 23-98,99

TRACT

892

THIS ALIGNMENT CHANGED BY MASTER PLAN OF HIGHWAYS

PUENTE

LA
P.I-43
R.F. 566

SEE

MAY

1960

ENGINEER

COUNTY

CITRUS

RANCHO

IDENTICAL

BY

CITY OF WEST COVINA BOUNDARY

CITY OF WALNUT BOUNDARY

WESTERLY LINE LOT 3 D.M. 1280-183

WESTERLY BOUNDARY LOT 2-D.M. 1280-183

Found mound of rock per D.M. 1280-183 See C.S.B-508-S

Found 4" casing filled with concrete with nail in center — F.B. 326-30


Found 4" casing filled with concrete with nail in center — F.B. 326-29

Found 4" casing filled with concrete with nail in center — F.B. 326-64

Found 4" casing filled with concrete with nail in center — F.B. 326-65

Found 3/4" iron pipe per Tract 21932 — N 51°17'34" W See C.S.B-707 F.B. 326-65

CSB-918-2
A 2 OF A 3

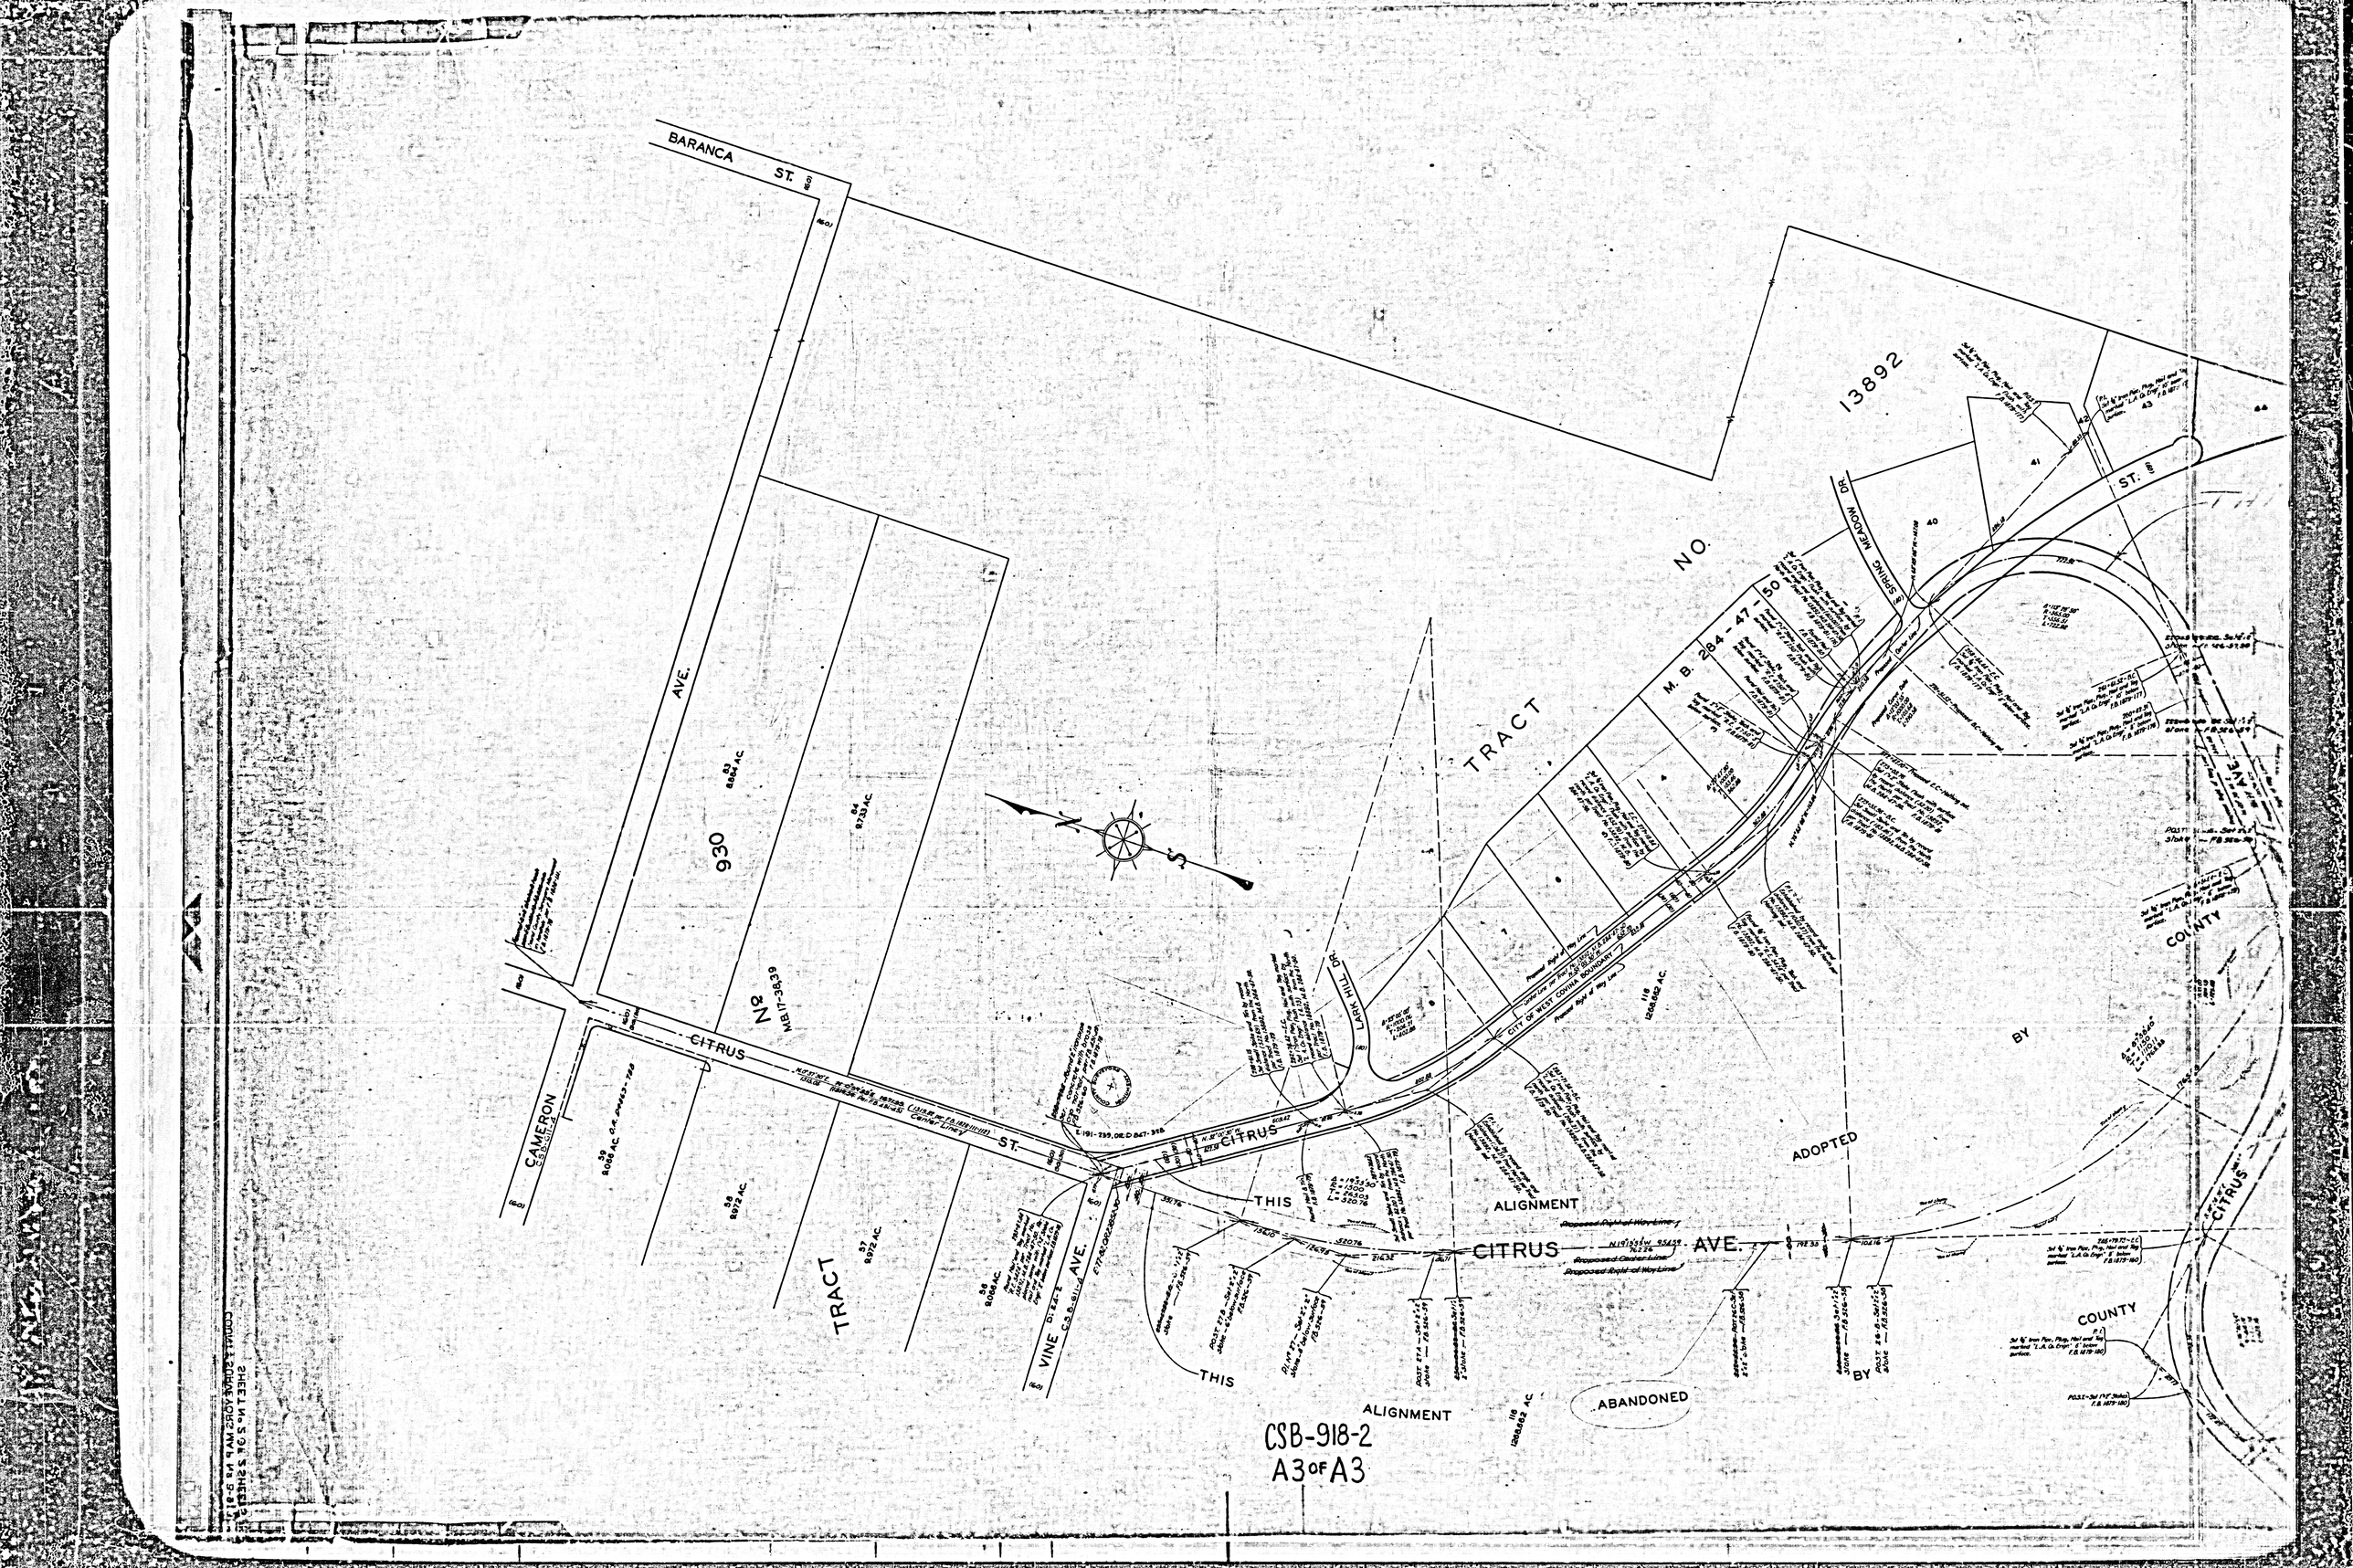

CSB-918-2
A3 OF A3