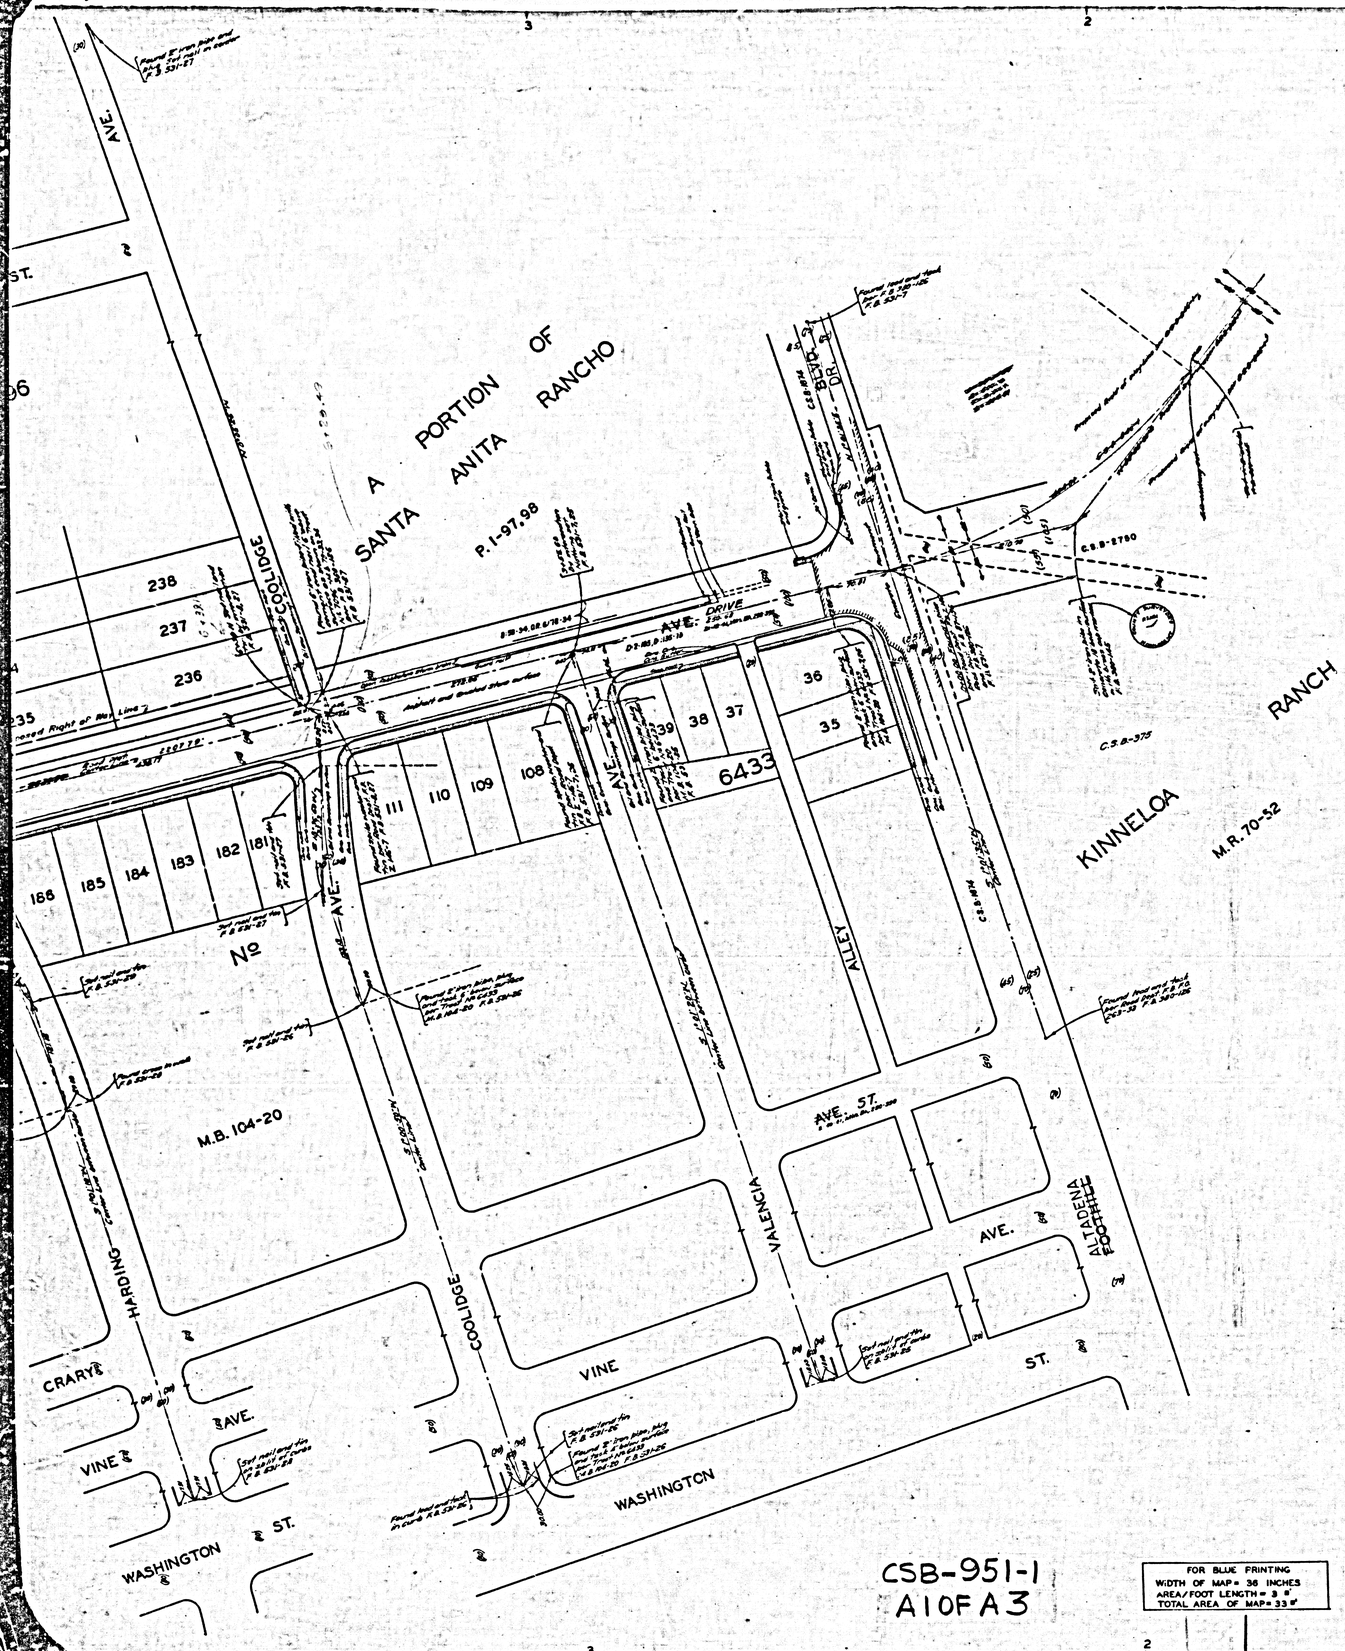


MAP OF DRIVE
NEW YORK ~~AVENUE~~
ALTADENA FROM DRIVE
~~FOOTHILL BOULEVARD~~
TO
WOODBURY ROAD

COUNTY SURVEYORS MAP Nº B-951
SHEET Nº 1 OF 2 SHEETS
SCALE :- 1 INCH = 50 FT.

JOB NUMBER 7110

ALFRED JONES — COUNTY SURVEYOR
SURVEYED - AUG - OCT. 1933

SURVEYED UNDER INSTRUCTIONS OF THE BOARD OF SUPERVISORS PER ORDER DATED MARCH 21, 1932
BEARINGS ARE BASED ON THE BEARING OF FOOTHILL BOULEVARD PER C.S.B. 848-1

F. B. 831 - 1 - 107

FIELD WORK BY... W.A. MILLER
W.J. LUCAS
OFFICE WORK BY... C.W. COX
CHECKED BY..... A.H. DREW

INDEX 44 ~~50~~
" 88

CSB-951-1
A1OFA3

FOR BLUE PRINTING
WIDTH OF MAP = 36 INCHES
AREA/FOOT LENGTH = 3 "
TOTAL AREA OF MAP = 33 #

SHEET Nº 1 OF 2 SHEETS
SURVEYORS OFFICE
COUNTY OF LOS ANGELES

ENGINEER JULY 1969

A PORTION OF SAN PASQUAL RANCHO

TRACT

TRACT No 875

M.B. 16-102,103

TRACT No 8418

M.B. 124-59,60

TRACT No 6972

M.B. 77-93

M.B. 78-33,34

M.B. 104-20

7096

BERENDO AVE.

PEPPER DR.

CRAIG AVE.

GRAND OAKS AVE.

ROOSEVELT AVE.

HARDING AVE.

COOLIDGE AVE.

SANTA ANITA

ST.

OAKWOOD

CRARY AVE.

VINE ST.

WASHINGTON ST.

NEW YORK

CSB-951-1
A 2 OF A 3

TRACT

THIS ALIGNMENT ABANDONED BY COUNTY ENGINEER JULY 1969

THIS ALIGNMENT ESTABLISHED BY COUNTY ENGINEER JULY 1969

TRACT

CSB-951-1
A3 OF A3