MAP AND PROFILE OF
BOX CANYON MOTORWAY
IN
RANCHO SIMI, VENTURA COUNTY.

COUNTY SURVEYORS MAP NO. B-1230.
SCALE - SEE PLAN AND PROFILE.

JOB NUMBER 8121.

ALFRED JONES - COUNTY SURVEYOR.
SURVEYED - JAN. - MAY, 1936.

BEARINGS ARE BASED ON THE BEARING OF THE LOS ANGELES & VENTURA CO. BOUNDARY LINE AS SHOWN ON C. S. B - 711, SHEET 2.

F. B. 628 - 3 TO 112.

FIELD WORK BY... L.S. HAMMOND.
OFFICE WORK BY... J. D. PRICE.
CHECKED BY ..... D. M. FINLEY.

INDEX 61

MARGINAL INDEX MAP.
SCALE:- 1 INCH = 1000 FEET.

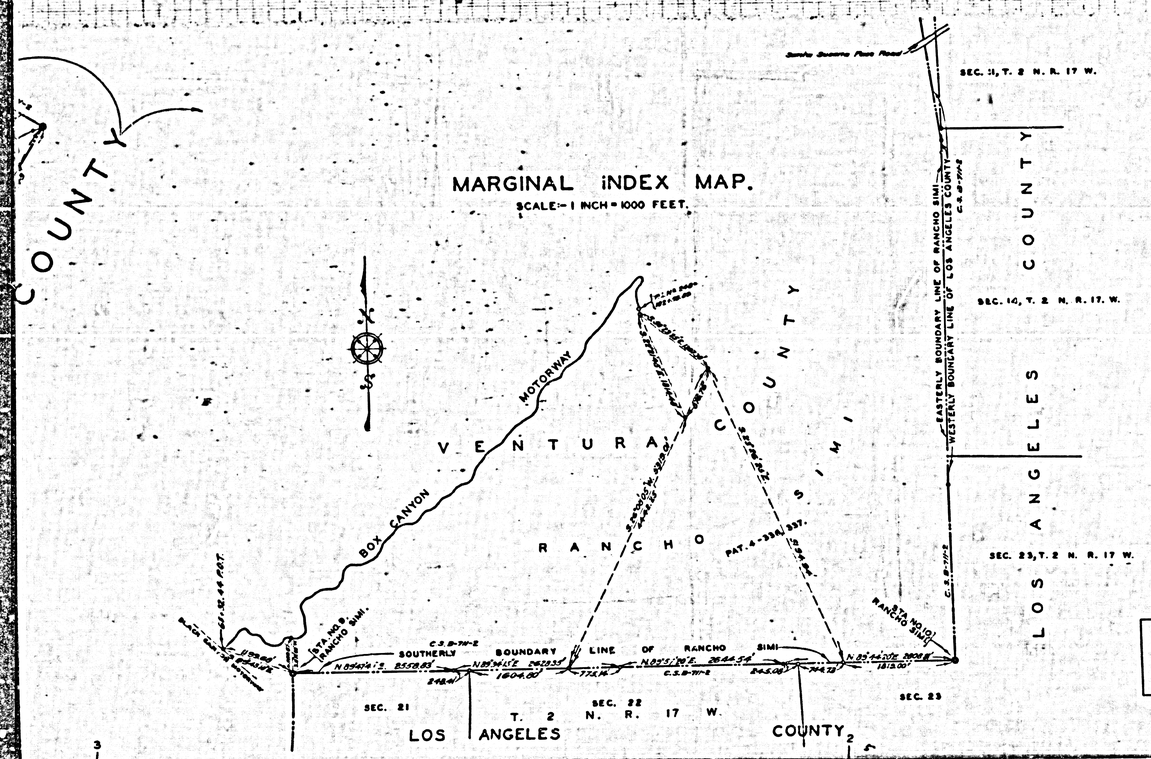

FOR BLUE PRINTING.
WIDTH OF MAP = .. 24 .... INCHES.
LENGTH OF MAP = ... 21.54 .. FEET.
AREA / FOOT LENGTH = ... 2 .... 0'
TOTAL AREA OF MAP = .. 43 ... 0'

CSB-1230
A1 OF A8

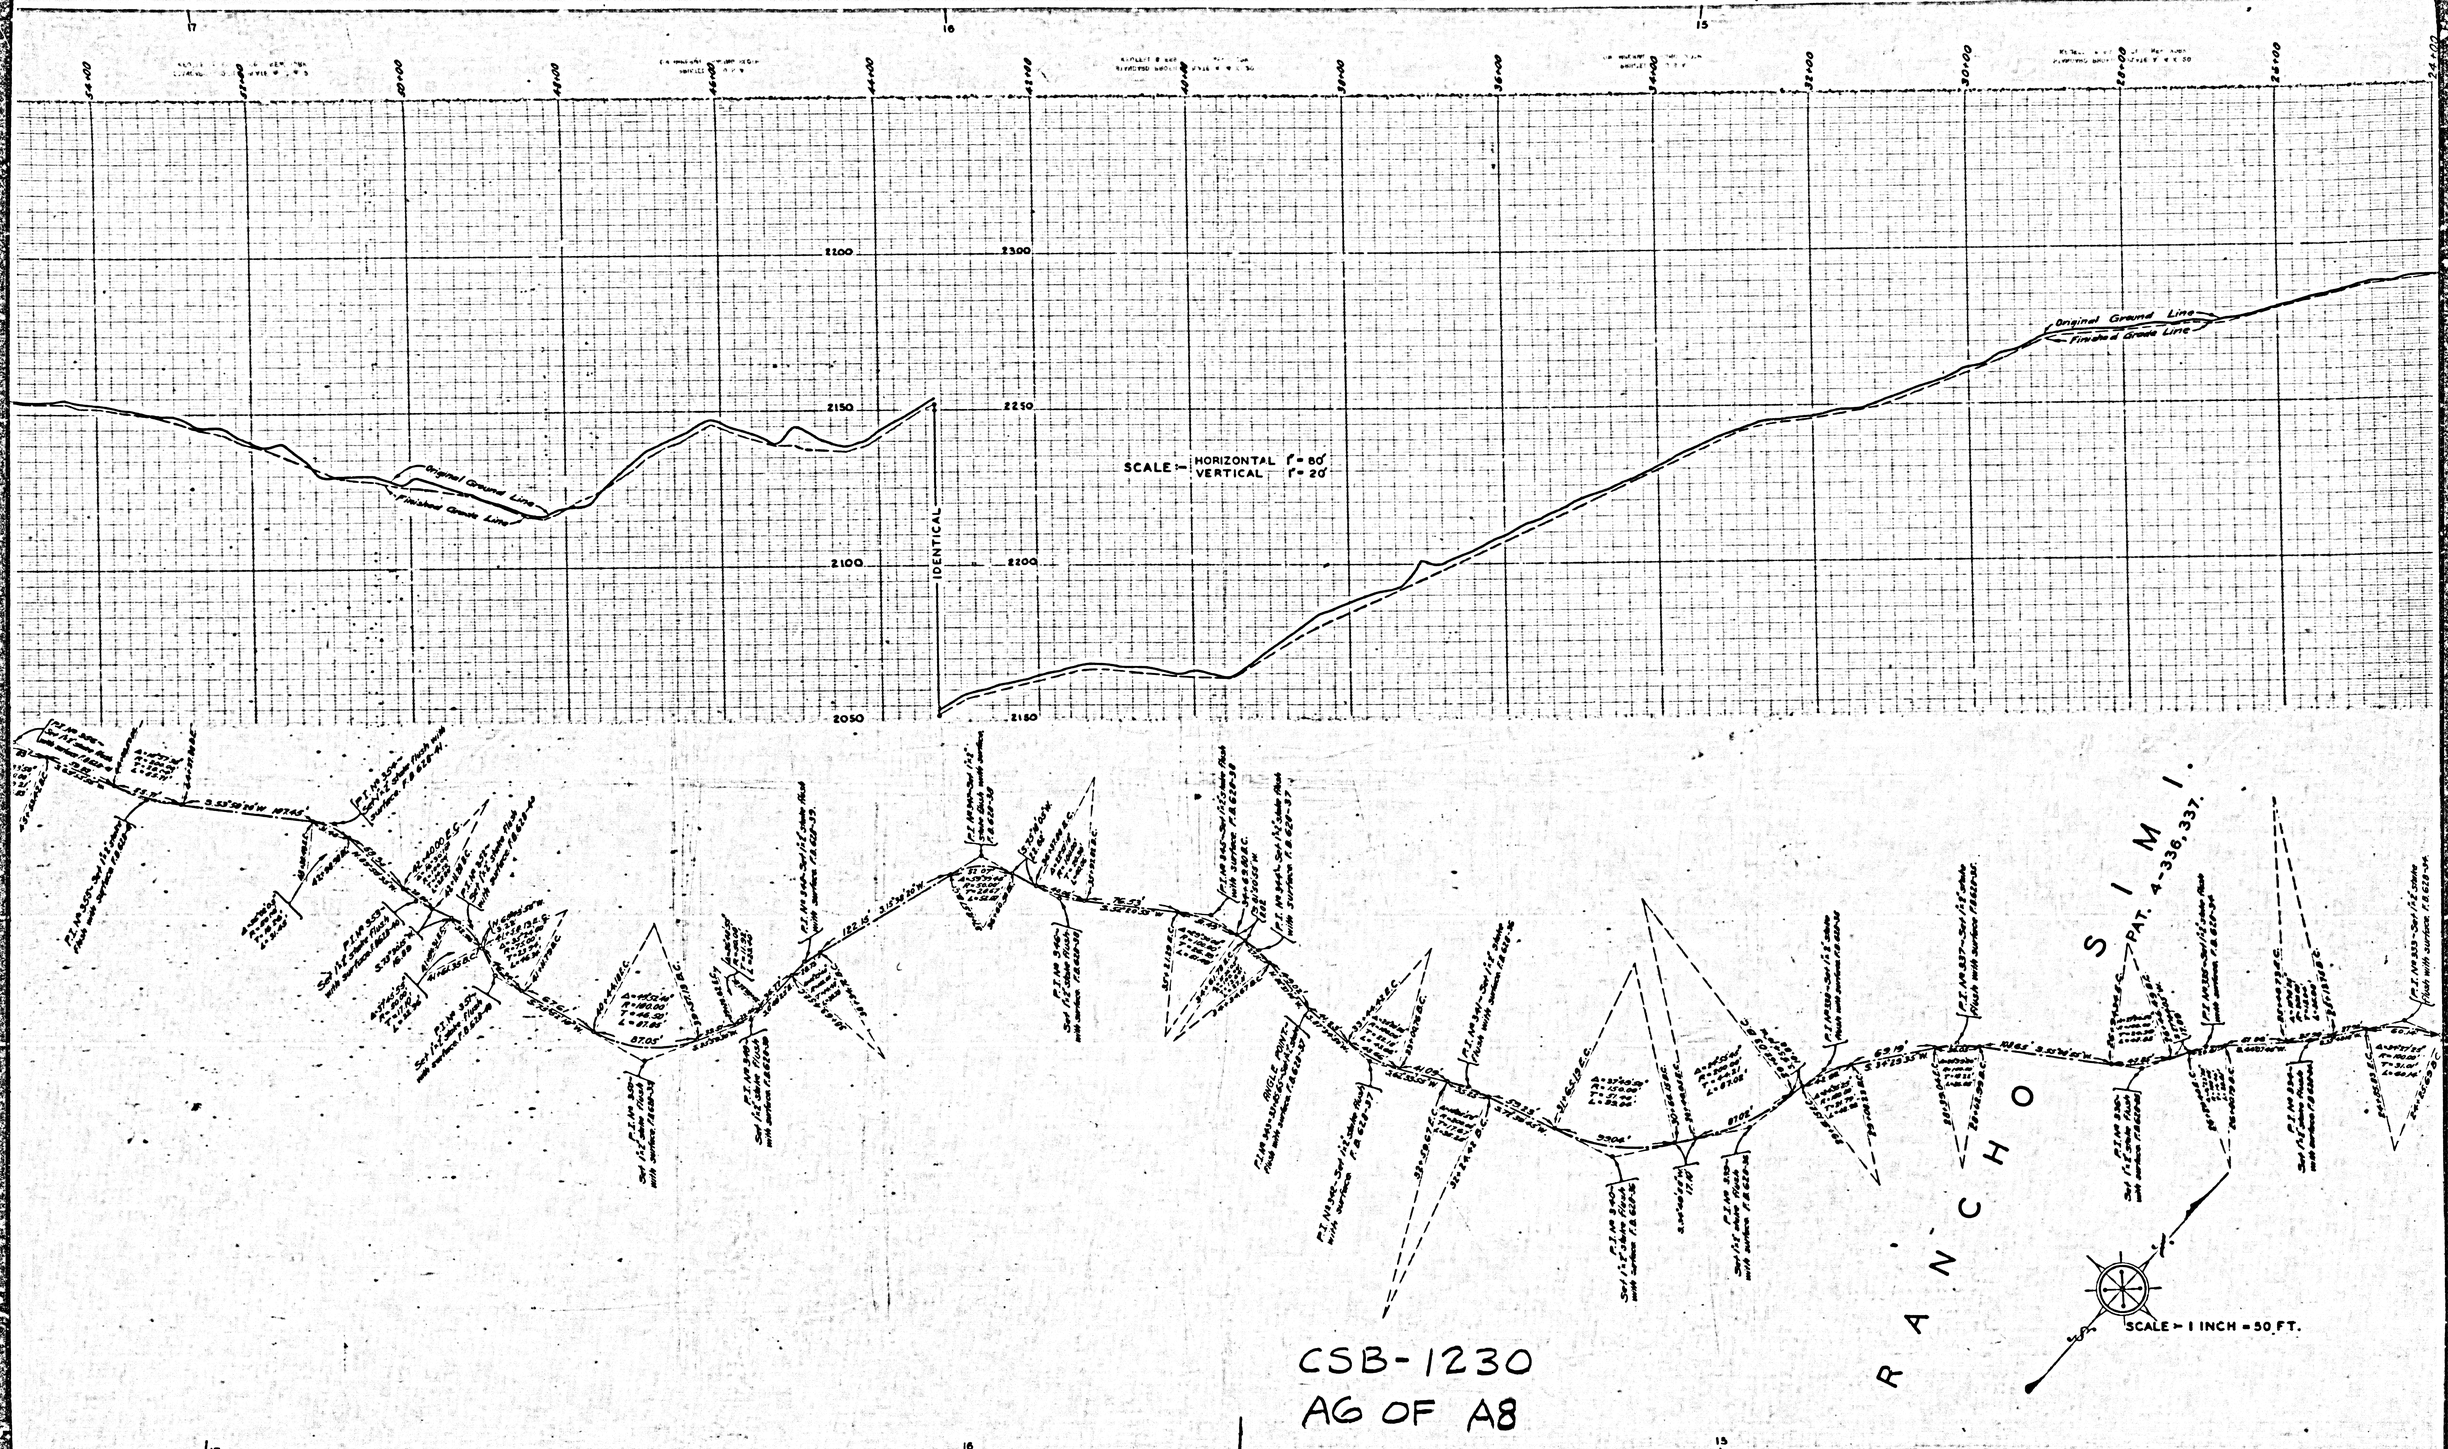
17
16
15
2100
2150
2050
2200
2250
2300
IDENTICAL
Original Ground Line
Finished Grade Line
SCALE – HORIZONTAL 1" = 80'
VERTICAL 1" = 20'
RANCHO SIMI
PAT. 4-336,337.
SCALE – 1 INCH = 50 FT.
CSB-1230
AG OF A8

20 19 18 17

60+00 62+00 64+00 62+00 60+00 58+00 56+00 54+00 52+00

2200 2150 2100

Original Ground Line

Finished Grade Line

SCALE — HORIZONTAL 1" = 80'
VERTICAL 1" = 20'

IDENTICAL

IDENTICAL

IDENTICAL

IDENTICAL

P.I. No 373 — Set I"ø Stake Flush with surface. F.B. 628-47.

P.I. No 372 — Set I"ø Stake Flush with surface. F.B. 628-47.

P.I. No 371 — Set I"ø Stake Flush with surface. F.B. 628-47.

P.I. No 370 — Set I"ø Stake Flush with surface. F.B. 628-46.

P.I. No 369 — Set I"ø Stake Flush with surface. F.B. 628-46.

P.I. No 368 — Set I"ø Stake Flush with surface. F.B. 628-46.

P.I. No 367 — Set I"ø Stake Flush with surface. F.B. 628-45.

P.I. No 366 — Set I"ø Stake Flush with surface. F.B. 628-45.

SCALE — 1 INCH = 50 FT.

I INCH = 50 FT.

RANCHO PAT. 4 - 336, 337

S 0°18'00" W, 589.61' to Sta. M.S. Rancho Simi, Thence Line Coincident with Marginal Tracks Map of right of way of Calif.

CSB-1230
A7 OF A8

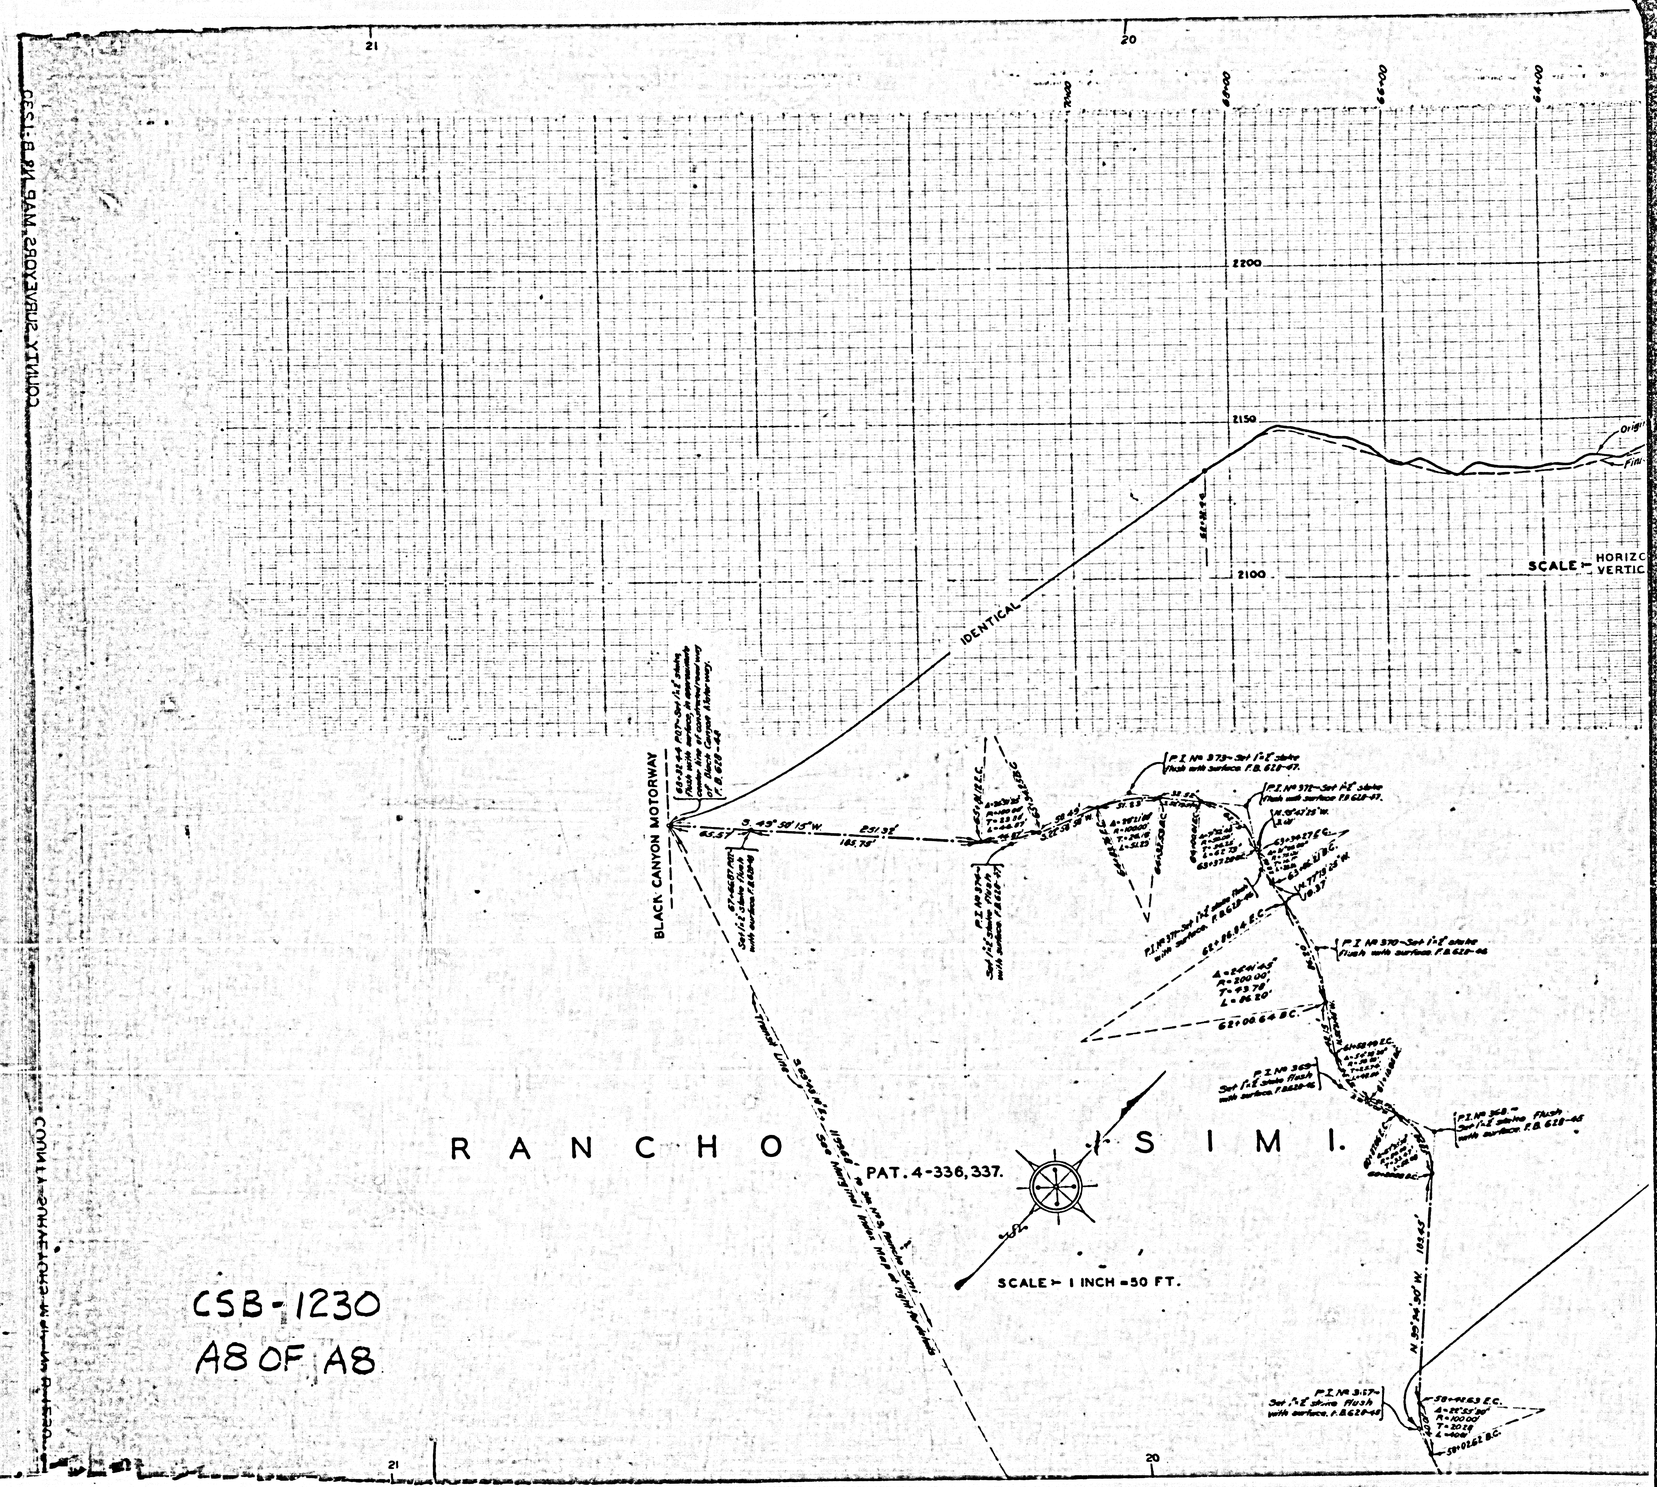
21
20
2200
2150
2100
IDENTICAL
SCALE
BLACK CANYON MOTORWAY
RANCHO
SIMI.
PAT. 4-336, 337.
SCALE ⊢ 1 INCH = 50 FT.
COUNTY SURVEYOR'S OFFICE
CSB-1230
A8 OF A8

RANCHO SIMI
PAT. 4-313, 837.

VENTURA COUNTY
LOS ANGELES COUNTY

SCALE — 1 INCH = 50 FT.

IDENTICAL

CSB-1230
A2 OF A8

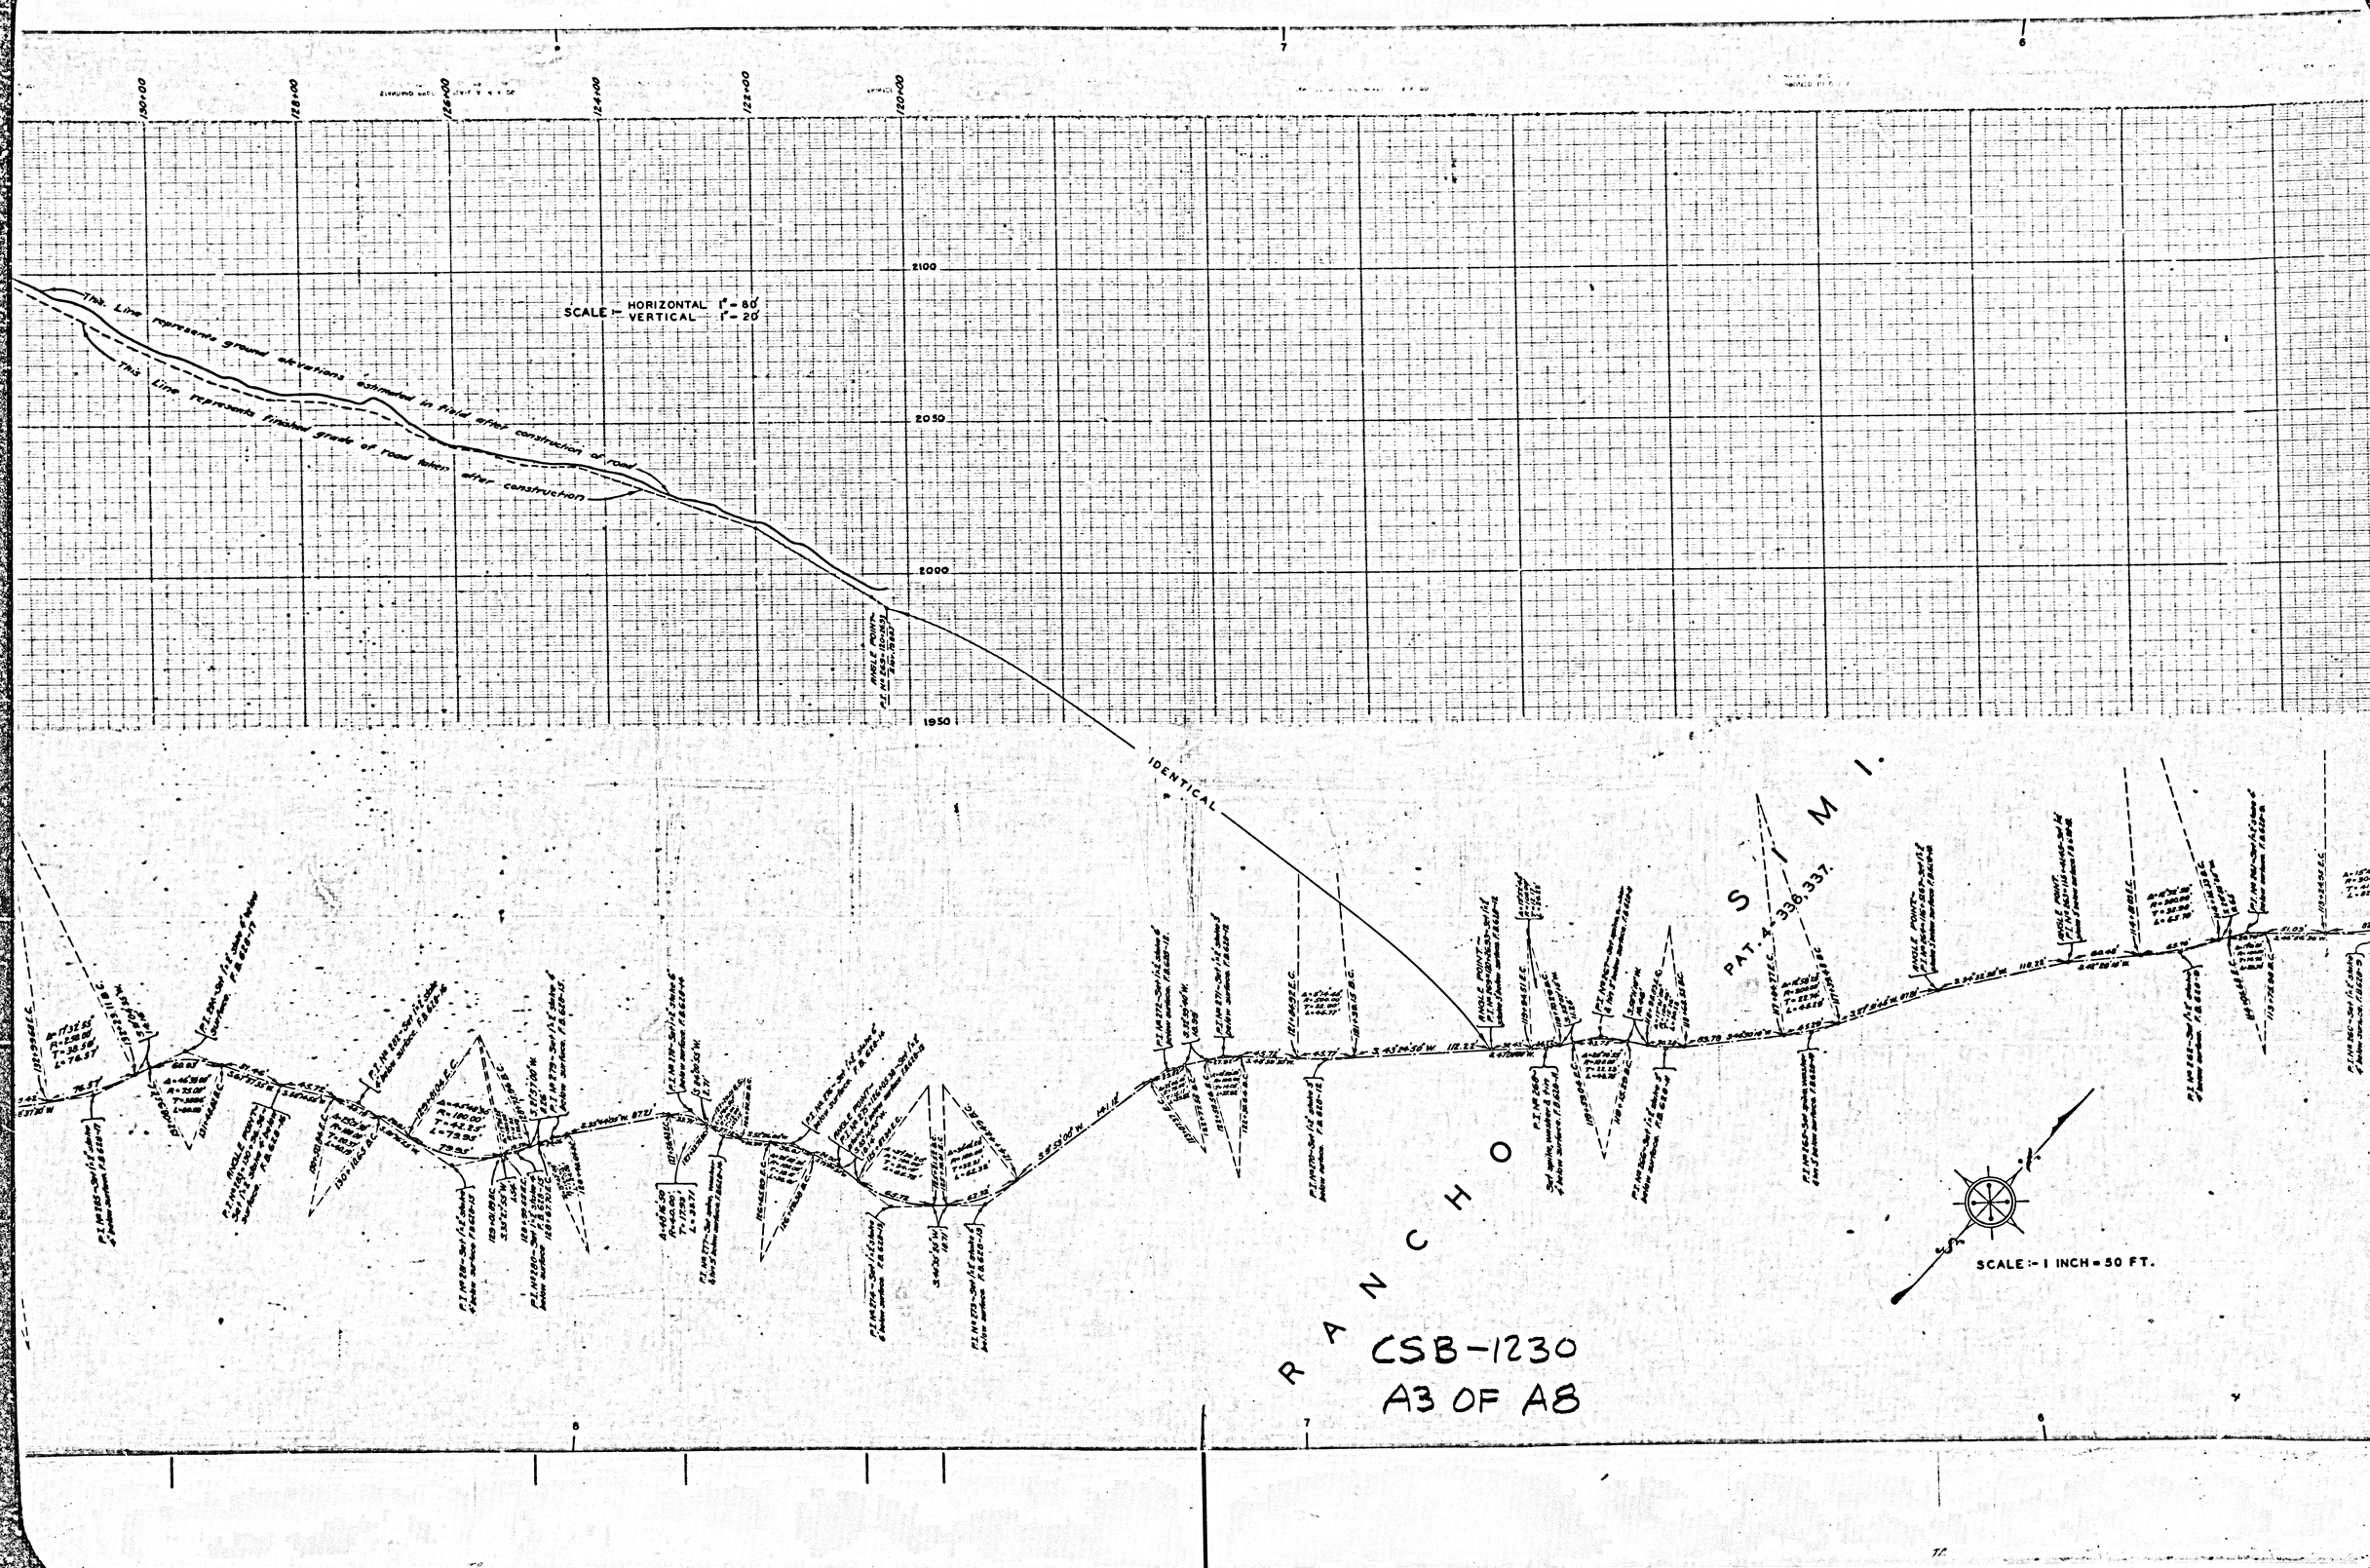

130+00
128+00
126+00
124+00
122+00
120+00
2100
2050
2000
1950
SCALE :- HORIZONTAL 1" = 80'
VERTICAL 1" = 20'
This Line represents ground elevations estimated in field after construction of road
This Line represents finished grade of road taken after construction
IDENTICAL
RANCHO SIMI.
PAT. 4-336,337.
SCALE :- 1 INCH = 50 FT.
CSB-1230
A3 OF A8

SCALE:- 1 INCH = 50 FT.

RANCHO SIMI.

PAT. 4-336,337.

IDENTICAL

IDENTICAL

IDENTICAL

IDENTICAL

This Line represents ground elevations estimated in field after construction of road.

This Line represents finished grade of road after construction

This Line represents ground elevations

This Line represents finished grade

CSB-1230
A4 OF A8

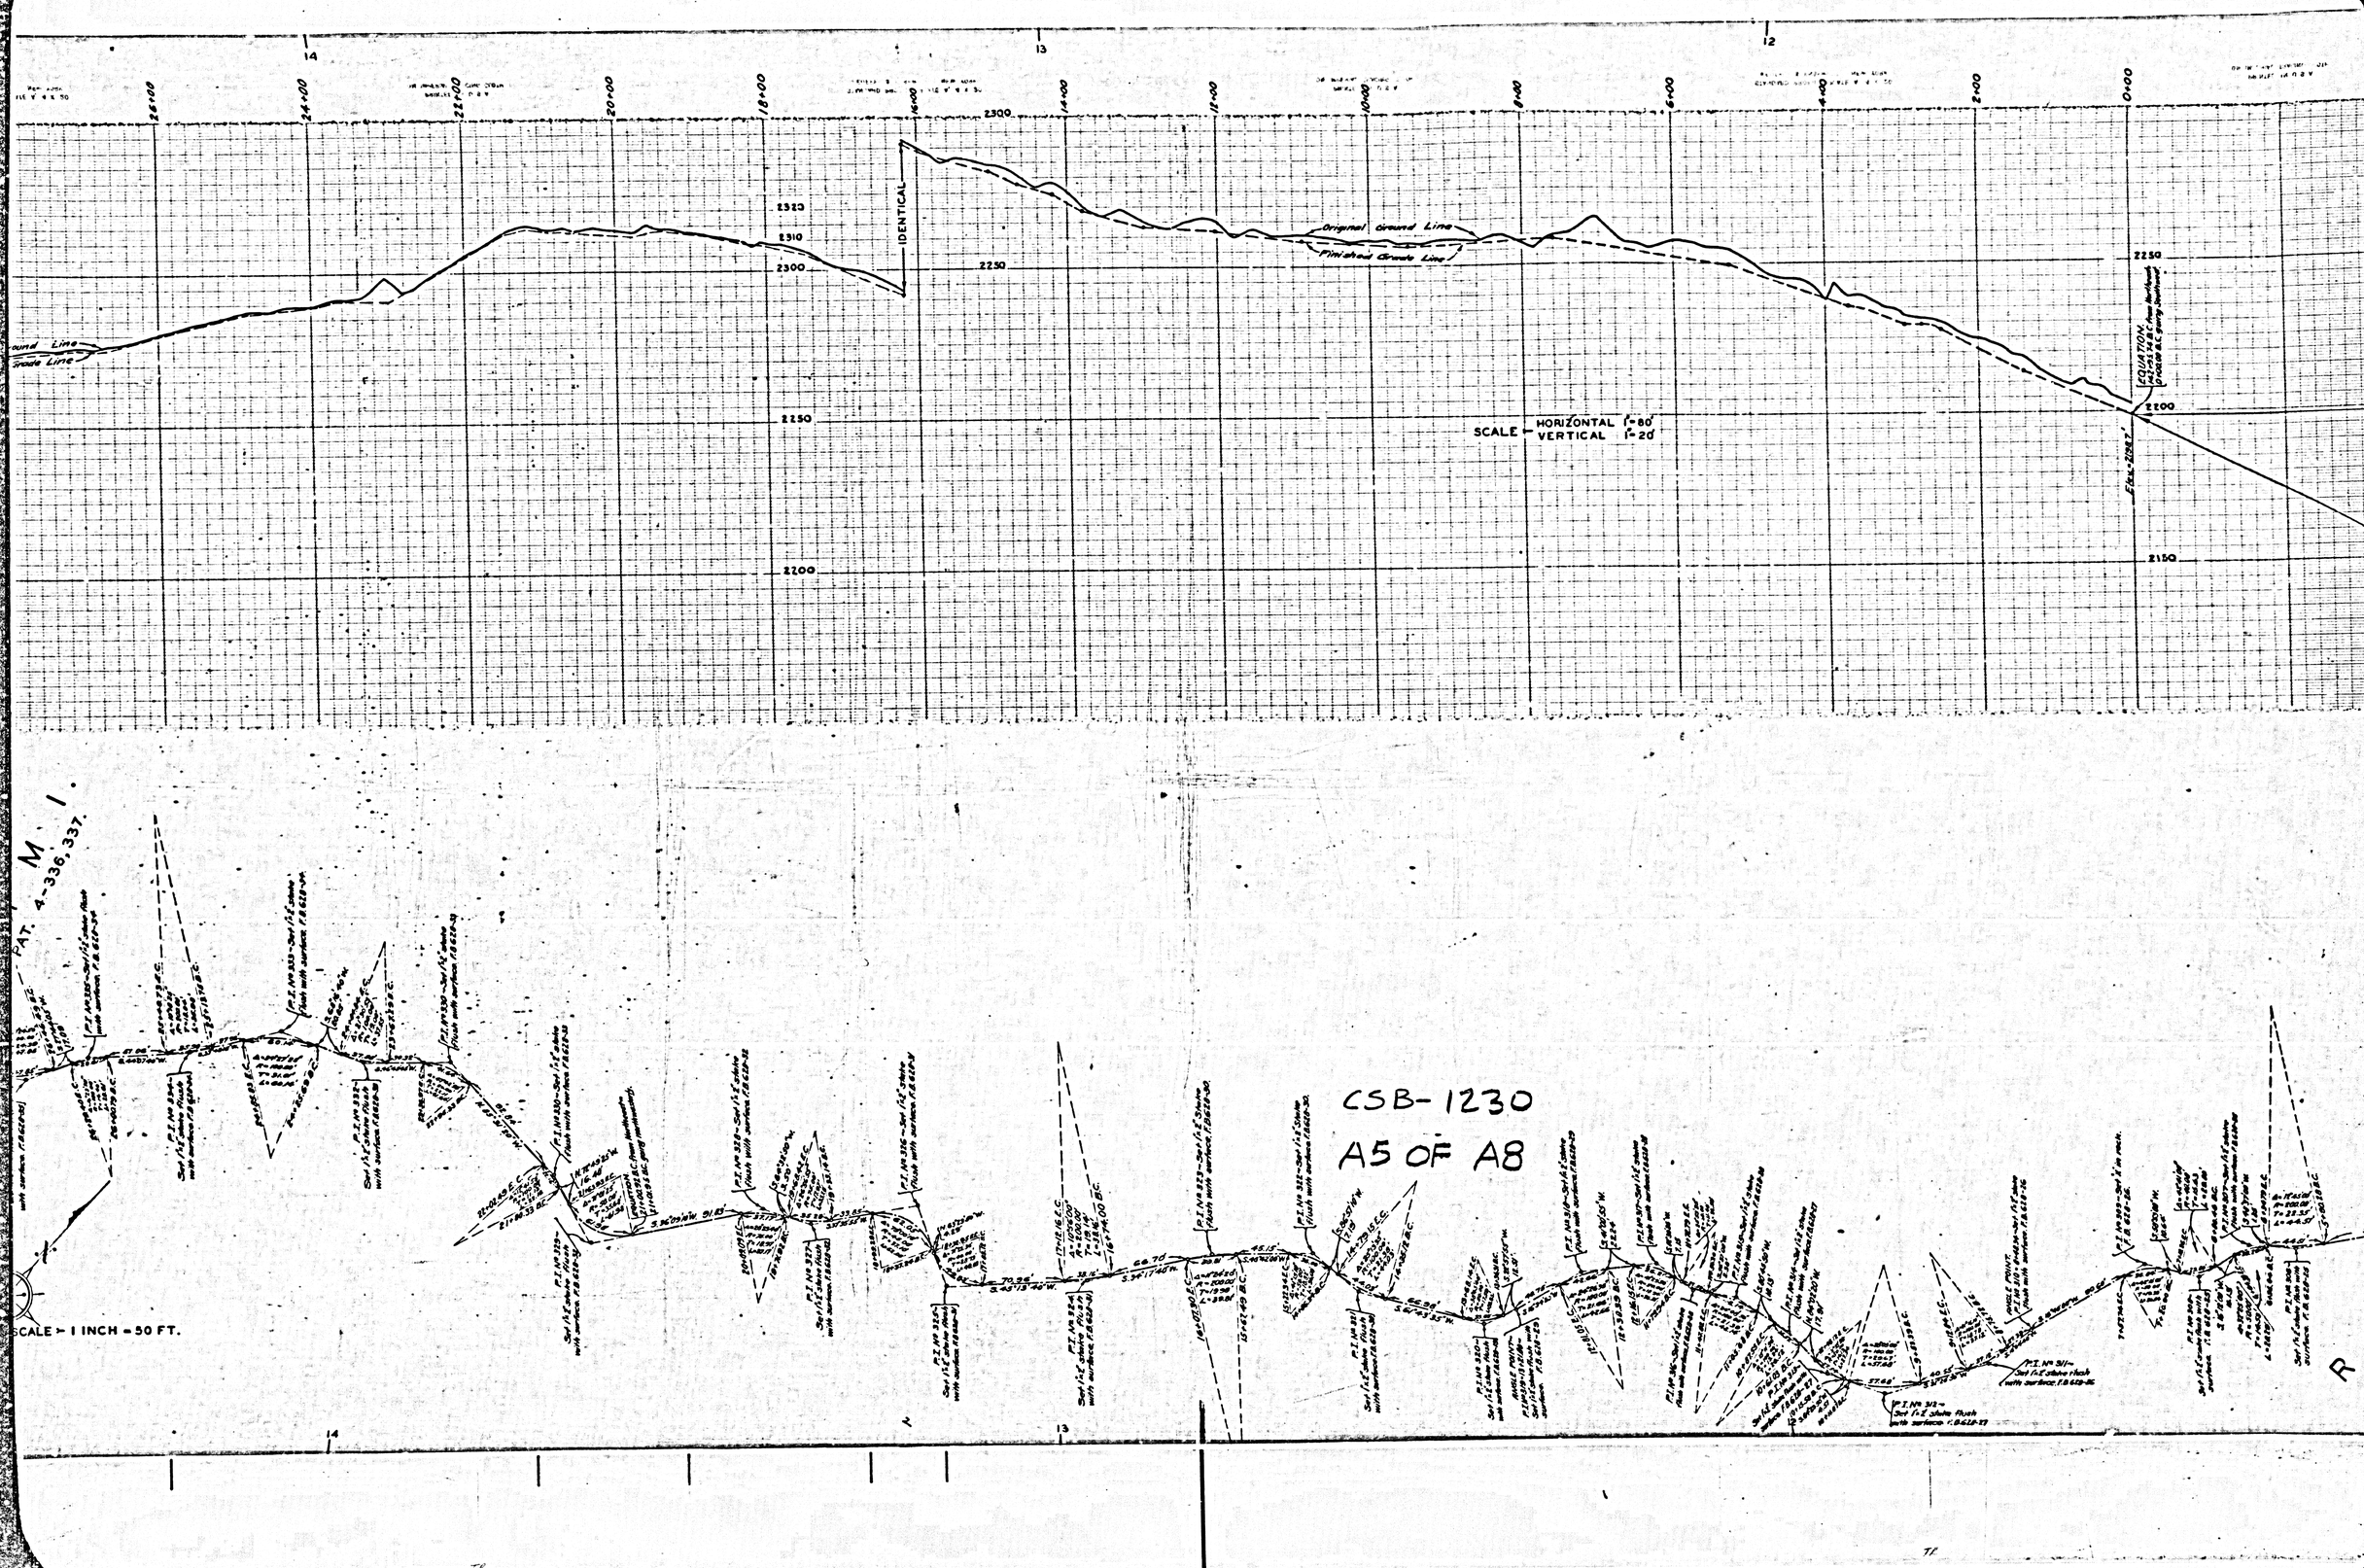

14
13
12
26+00
24+00
22+00
20+00
18+00
16+00
14+00
12+00
10+00
8+00
6+00
4+00
2+00
0+00
2300
2320
2310
2300
2250
2250
2200
2200
2150
IDENTICAL
Original Ground Line
Finished Grade Line
Ground Line
Grade Line
SCALE - HORIZONTAL 1"=80'
VERTICAL 1"=20'
EQUATION
PAT. 4-336,337.
M. 1.
SCALE - 1 INCH = 50 FT.
CSB-1230
A5 OF A8