SANTA ANITA AVENUE
MAP OF
DOUBLE DRIVE
FROM
LOWER AZUSA ROAD
TO
FREER STREET.

COUNTY SURVEYORS MAP Nº B-1323.
SCALE-1 INCH = 50 FEET.

JOB NUMBER 8159.

ALFRED JONES,- COUNTY SURVEYOR.
SURVEYED,- DEC, 1936 — JUNE, 1959.

SURVEYED UNDER INSTRUCTIONS OF THE BOARD OF SUPERVISORS PER ORDER DATED JUNE 16, 1936.
BEARINGS ARE BASED ON THE BEARING OF TYLER AVENUE PER C.S. 8-395.

F.B. 685 — 1-37.

FIELD WORK BY .... C. E. BRUNTY, R. B. EMMOTT, H. F. EVANS.
OFFICE WORK BY .... J. D. PRICE.
CHECKED BY .... A. H. DREW.

INDEX Nº 46

Revised May 1960. R.W. McAllister
Revised Nov. 1958. C.E.D.
Revised May 1958 S.S.
Name change, See SNC 524. 4/K/49

Note: Double Drive changed from 80' wide to conform with Master Plan of Highways.

CSB-1323
A1 OF A3

COUNTY SURVEYOR'S MAP NO. B-1323

TRACT No M.B. 213-2&3.

FREER TRACT M.B. 3-23.

RIO HONDO

RANCHO SAN FRANCISQUITO

STYLER AVE.

FLORINDA AVE.

WEST HONDO PARKWAY

TYLER AVENUE

DOUBLE ANITA DRIVE

GRAND AVENUE

SANTA ANITA DRIVE

BRIDLE TRAIL WAY

EL MONTE

E. J. BALDWINS

(PORTION OF) LOT 7

(PORTION OF) LOT 6.

(PORTION OF) LOT 5

(PORTION OF) LOT 3

(PORTION OF) LOT 8.

LOT 19

LOT 18

LOT 30

LOT 31

IDENTICAL

THIS ALIGNMENT ADOPTED BY COUNTY ENGINEER NOV. 1955

This Alignment abandoned by County Engineer

THIS ALIGNMENT ABANDONED BY CO. ENGR. MAY, 1958

ADOPTED BY COUNTY ENGINEER MAY, 1958

WESTERN TWO THIRDS RANCHO SAN FRANCISQUITO.


M.R. 42-93&94.

C.S. 2078; C.S. 2080; C.S. 2299.

CSB-1323

A2OFA3

COUNTY SURVEYORS MAP No 3-1323

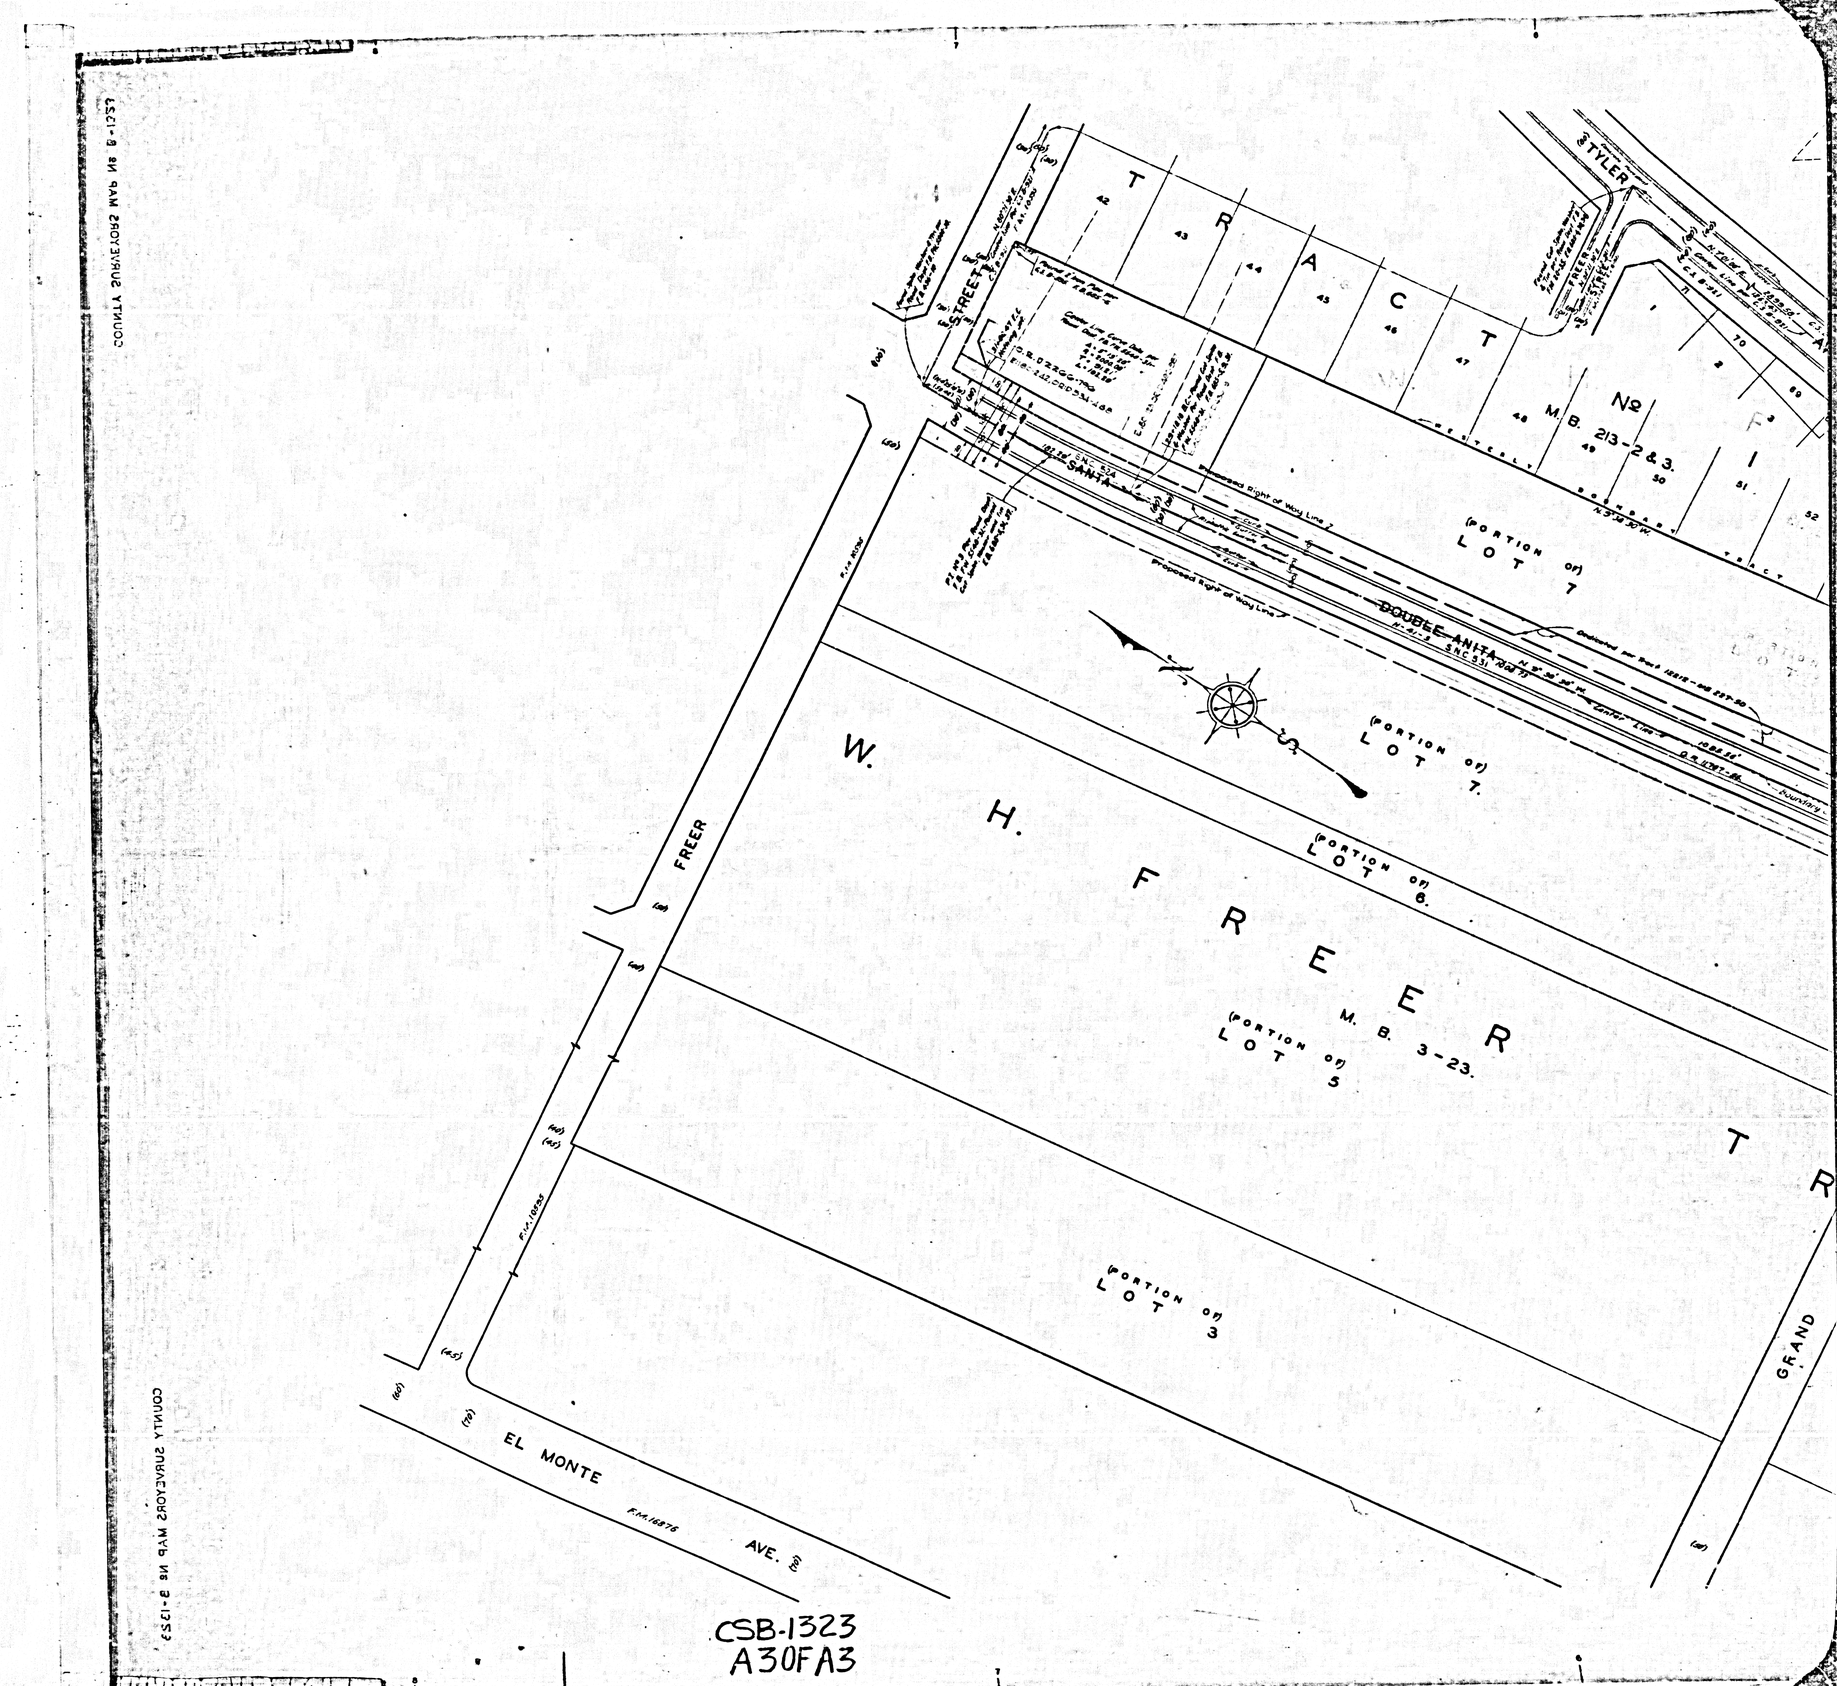

CSB-1323
A30FA3