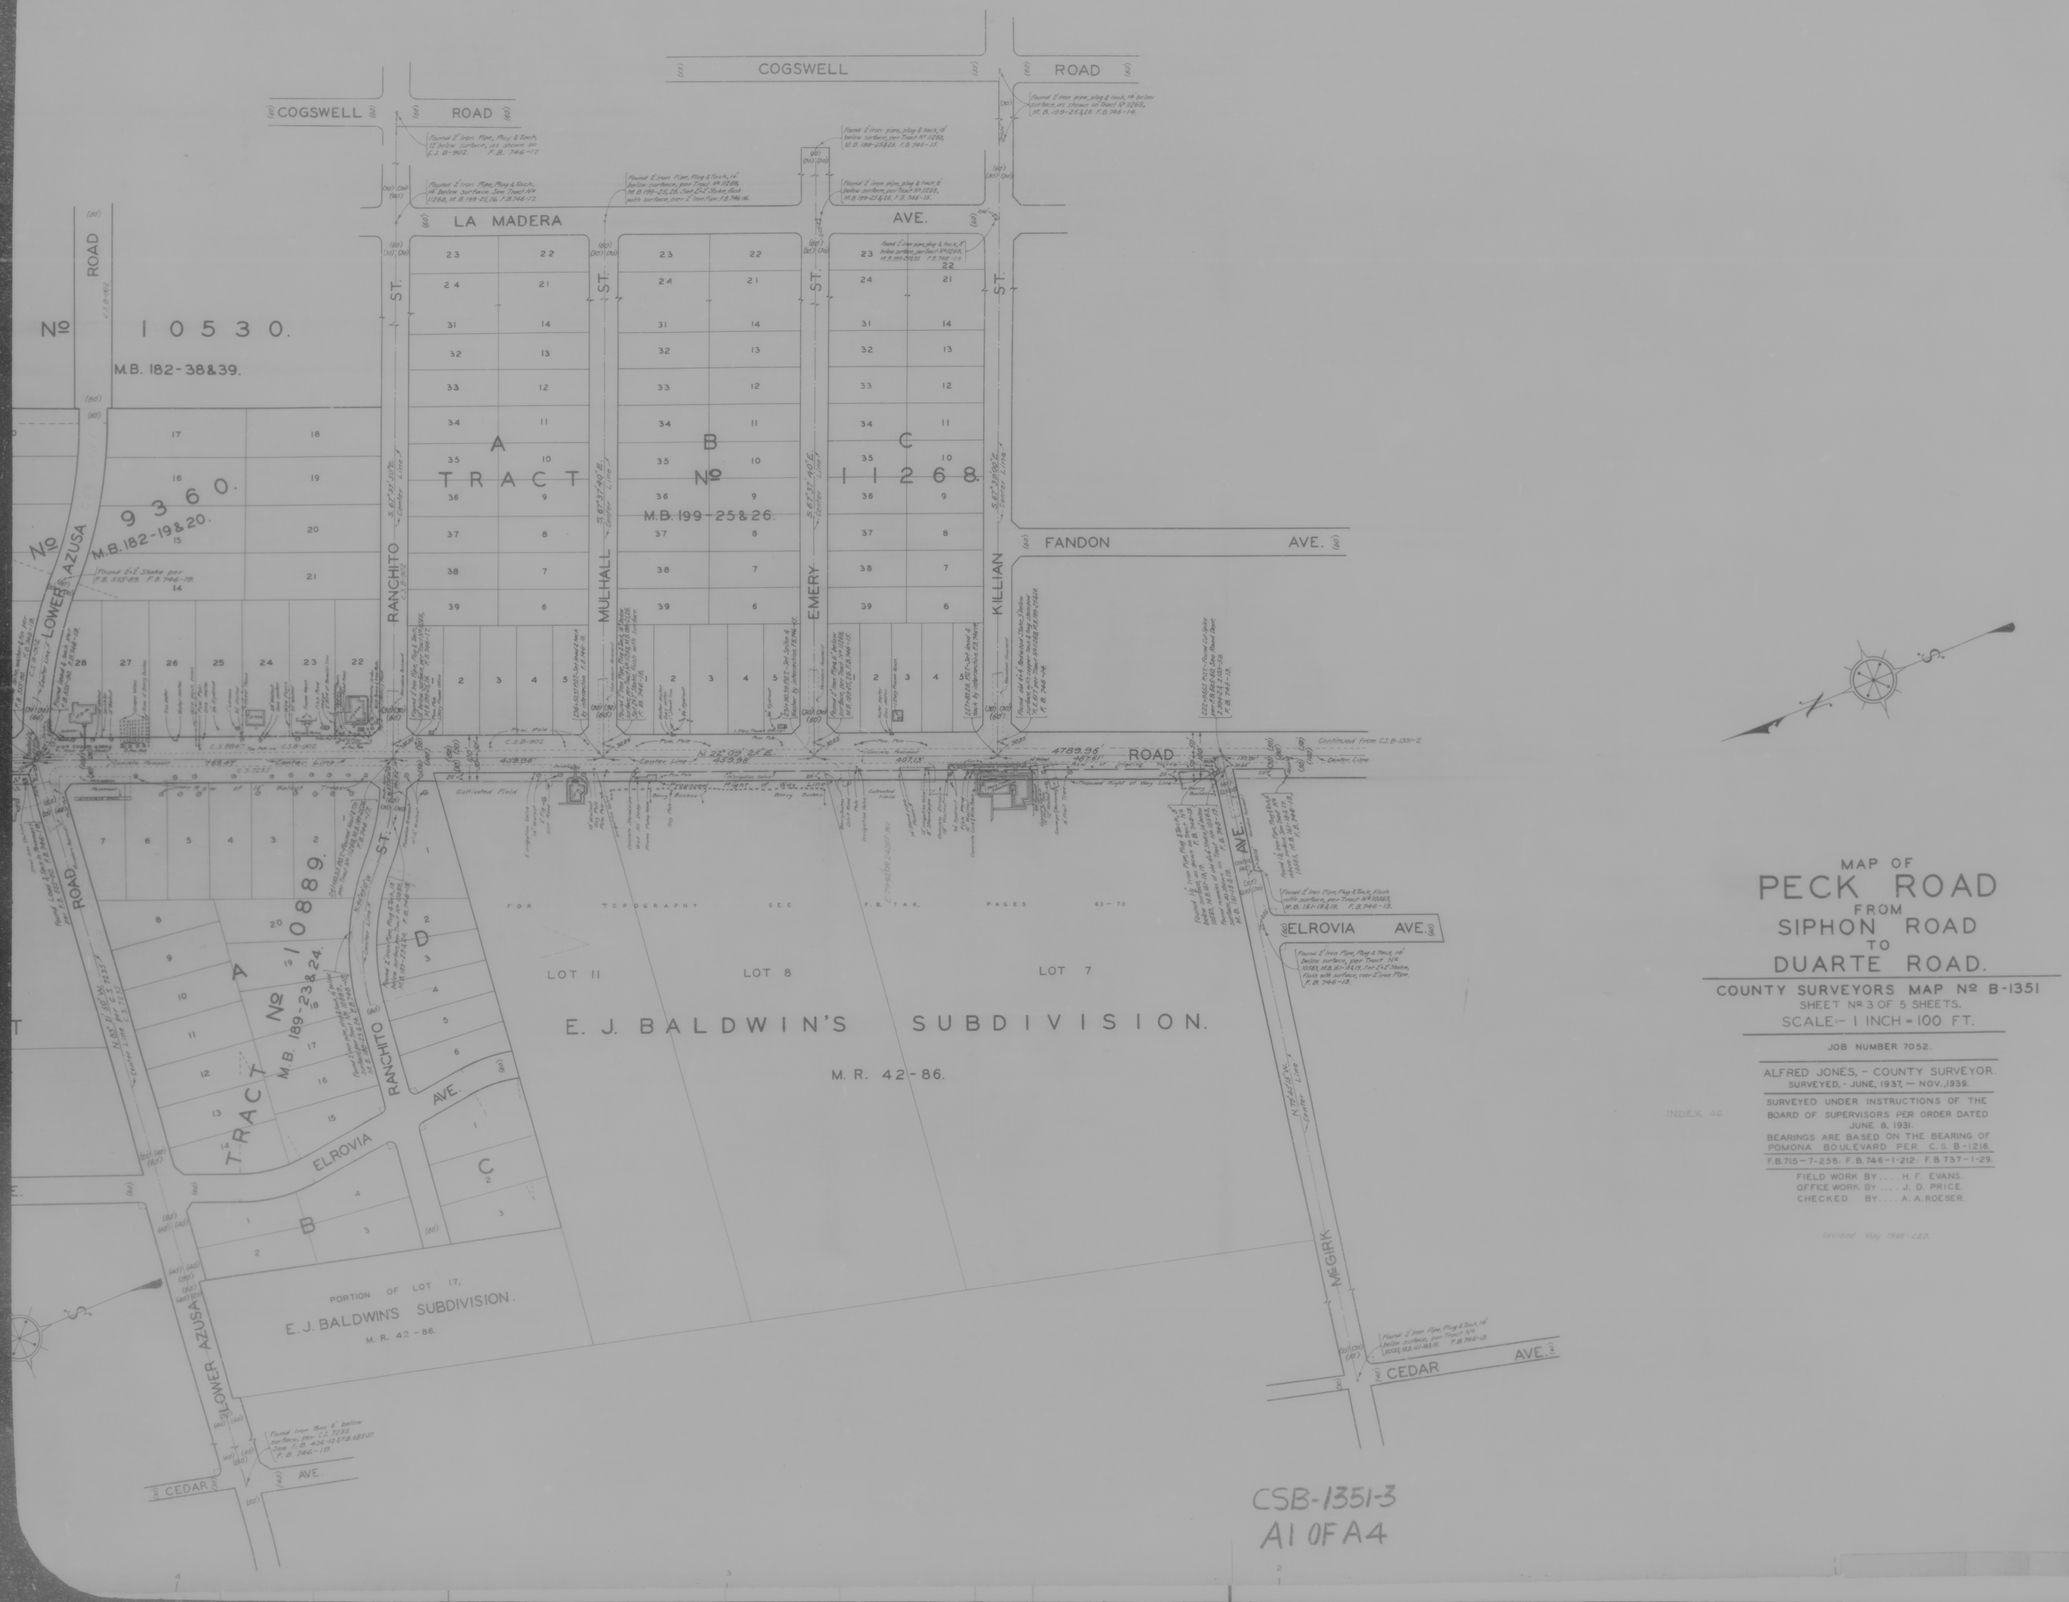


MAP OF

PECK ROAD

FROM

SIPHON ROAD

TO

DUARTE ROAD.

COUNTY SURVEYORS MAP No B-1351

SHEET No 3 OF 5 SHEETS.

SCALE:- 1 INCH = 100 FT.

JOB NUMBER 7052.

ALFRED JONES, - COUNTY SURVEYOR.
SURVEYED, - JUNE, 1937, — NOV., 1939.

SURVEYED UNDER INSTRUCTIONS OF THE BOARD OF SUPERVISORS PER ORDER DATED JUNE 8, 1931.

BEARINGS ARE BASED ON THE BEARING OF POMONA BOULEVARD PER C.S. B-1218.
F.B. 715-7-256. F. B. 746-1-212. F. B. 737-1-29.

FIELD WORK BY..... H. F. EVANS.
OFFICE WORK BY..... J. D. PRICE.
CHECKED BY..... A. A. ROESER.

Revised May 1941 - J.D.P.

INDEX. 46

CSB-1351-3
A1 OF A4

COFFIN & ARMSTRONG TRACT.
M.B. 2-39
LOT 1
LOT 2.
BRIDLE TRAIL
EL MONTE
DURFEE AVE.
COGSWELL ROAD
D
LA MADERA AVE.
C
10906
10823
C
BUFFINGTON ROAD
B
No
M.B. 190-3&4
No
M.B. 187-31
B
HAMMILL ROAD
A TRACT
TRACT A
HEMLOCK ST.
PORTION OF LOT 4
COFFIN & ARMSTRONG TRACT.
M.B. 2-39
TRACT No 11019.
M.B. 192-29.
CHERRYLEE DRIVE
EL MONTE
HALLWOOD DRIVE
BUFFINGTON ROAD
RURBAN HOMES.
M.B. 187-1-3.
C.S. B-1006-1&2.
ROSEGLEN ST.
TRACT No 10530.
M.B. 182-38&39.
TRACT No 9360.
M.B. 182-19&20.
LOWER AZUSA ROAD
RANCHITO ST.
LA MADERA AVE.
A TRACT
MULHALL ST.
B No
M.B. 199-2
PECK ROAD
EAST HONDO
PROPOSED RIGHT OF WAY LINE PER C.S. B-912
PROPOSED RIGHT OF WAY LINE PER C.S. B-912 & C.S. B-1067
EL MONTE BRIDLE TRAIL PARKWAY
E. J. BALDWIN'S SUBDIVISION.
M.R. 42-86
LOT 22
TO.
No 10746.
M.B. 183-5
TRACT
HALLWOOD DRIVE
ELROVIA TRACT
M.B. 22-18&19.
TOPOGRAPHY
SEE F.B. 746, PAGES 70-77
ELROVIA AVE.
FAIRVIEW AVE.
LOWER AZUSA ROAD
CEDAR AVE.
TRACT No 10889.
M.B. 189-23&24
RANCHITO ST.
ELROVIA AVE.
C
B
D
PORTION OF LOT 17.
E. J. BALDWINS SUBDIVISION.
M.R. 42-86.
LOT 11
E. J. BAL
SEE F.B. 746, PAGES 78-82.
TOPOGRAPHY
CSB-1351-3
A2OFA4

RANCHO SAN FRANCISQUITO.

PAT. 1-31 & 32.
R. F. 559.

PORTION OF LOT 1, R. F. 509.

L. S. 18-44.
R. F. 509.

MICHIGAN AVE.

CHICAGO PARK

M. R. 30-100.

STATE ST.

DEARBORN ST.

CLARK ST.

LA SALLE ST.

RANDOLPH ST.

LA MADERA AVE.

COGSWELL ROAD

LA MADERA AVE.

BUFFINGTON ROAD

HAMMILL ROAD

COFFIN & ARMSTRONG TRACT.
M.B. 2-39

LOT 1

LOT 2

BRIDLE TRAIL

EL MONTE

TRACT A

TRACT A

C 10906

C 10823

B No M.B. 190-3&4

No B M.B. 187-31.

D

SAN PIT WASH - F.M. 11886-7

PECK ROAD

Proposed Right of Way Line

FOR TOPOGRAPHY SEE F.B. 745, PAGES 82 — 85

LOT 14

LOT 15

WESTERN TWO THIRDS RANCHO SAN FRANCISQUITO.

M.R. 42 - 93 & 94.
C.S. 2078. C.S. 2080. C.S. 2299.

E. J. BALDWIN'S SUB

M.R. 42-86

LOT 22

EAST HONDO

LOT 13

MISSION ROAD

AVENUE

TENTH AVE.

CENTER ST.

BROADWAY

CSB-1351-3
A3 OF A4

LOT 9

LOT 10

1888

LOT 7

LOT 7

LOT A

LOT 8

CALIFORNIA AVE.

LIVE OAK

LOT 6

LOT 5

TRACT No

M.B. 21-183.

LIVE OAK AVE.

LOT 4

LOT 3

RANCHO SAN FRANCISQUITO

PAT. 1-31 & 32.

R.F. 559.

PORTION OF LOT 1, R.F. 509.

L. S.

R. F.

LONGDEN AVENUE

FOR TOPOGRAPHY SEE F.B. 746, PAGES 175 & 189.

LOT 2

THIS LOCATION GRAVEL PIT (Abandoned)

LOT ADOPTED BY

COUNTY SURVEYOR MAY 1948

SAWPIT WASH - FM 11887-7

PECK ROAD

THIS LOCATION ABANDONED BY COUNTY PAT. 1-31,32 R.F. 559.

SURVEYOR MAY 1948

FOR TOPOGRAPHY SEE F.B. 746, PA

LOT 14

WESTERN TWO THI

PORTION OF SECTION 2, T. 1 S. R. 11 W.

RANCHO SAN FRANCISQUITO.

PAT. 1-31,32 R.F. 559.

LIVE OAK

MISSION ROAD

ARCADIA ACREAGE TRACT.

M.B. 10-18.

LONGDEN AVE.

TENTH AVE.

AVENUE

CENTER ST.

CSB-1351-3

A4 OF A4