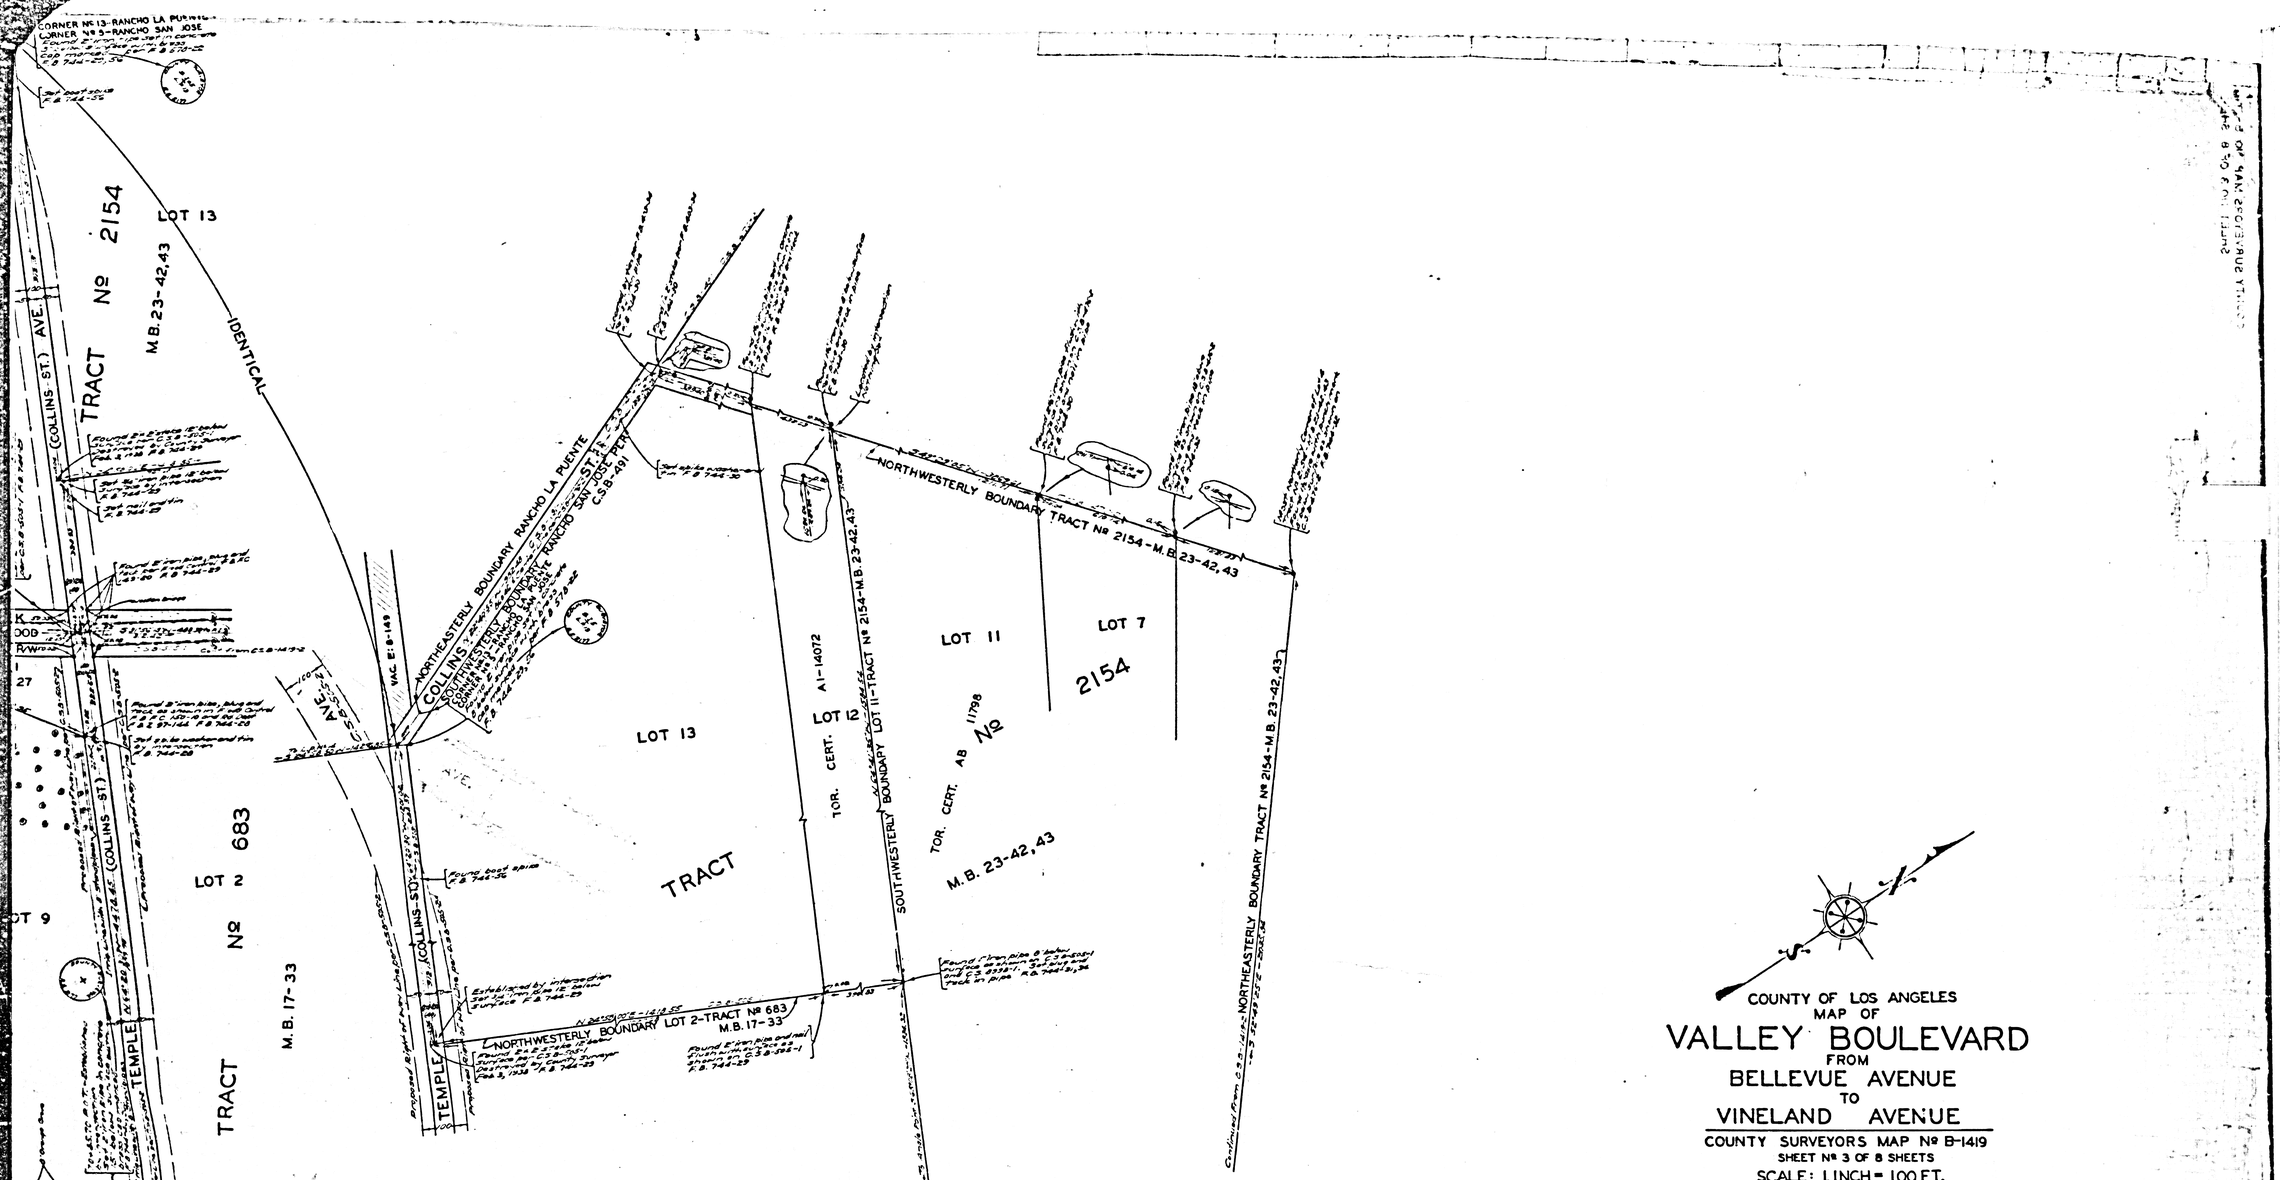



COUNTY OF LOS ANGELES
MAP OF
# VALLEY BOULEVARD
FROM
BELLEVUE AVENUE
TO
VINELAND AVENUE

COUNTY SURVEYORS MAP No B-1419
SHEET No 3 OF 8 SHEETS
SCALE: 1 INCH = 100 FT.

JOB NUMBER 8199

ALFRED JONES-COUNTY SURVEYOR
SURVEYED JAN. 1938-MAY 1945; JUNE 1949
JUNE 1950
SURVEYED UNDER INSTRUCTIONS OF THE BOARD OF SUPERVISORS PER ORDER DATED OCTOBER 6, 1937
BEARINGS ARE BASED ON THE BEARING OF SOUTHWESTERLY LINE RANCHO SAN JOSE PER C.S.B-1353.
F.B. 744-1-280; F.B. 783-13-168

FIELD WORK BY. . . . A.N. HELLSTROM
OFFICE WORK BY. . . . C.W. COX
CHECKED BY. . . . . D.M. FINLEY

INDEX-39
I.M. 114-337

THIS MAP FILED FEB. 1951
C.E. ARNOLD-COUNTY SURVEYOR

Revised 6/25/52 - C.W. Cox
Revised July 1955 C.E.D.
Revised March, 1956 G.D.B.
Revised, July, 1963 S.M.B.

COUNTY SURVEYORS MAP No B-1419
SHEET No 3 OF 8 SHEETS

THIS ALIGNMENT ABANDONED BY COUNTY ENGINEER APRIL 1971
FOR NEW ALIGNMENT SEE C. S. B - 5117 - 1 - 5

1971

MARGINAL MAP
NO SCALE

IDENTICAL

ADOPTED BY COUNTY ENGINEER MARCH 1956

T. I S.

SECTION 33

LOT 5

LOT 3

LOT 6

LOT 4

THIS LOCATION

C. M. WRIGHT TRACT

M.B. 5-75

SEE MARGINAL MAP ABOVE

LOT 4

EXISTING R=1467'

VACATED 9-46-234

SEC. 33 - T 1 S R 9 W W

LOT 5

LOT 4

LOT 6

LOT 5

LOT 4

1860.70

NOGALES

RANCHO LOS NOGALES

MARCH 1956

THIS LOCATION ABANDONED BY COUNTY ENGINEER MARCH 1956

TENTATIVE R/W LINE PER L.A.C.F.C.D. FILE NO. 2015-2025

SAN JOSE VALLEY SOUTHERN PACIFIC

BLVD.

COMPANY

R/W

M.R. 6-248, 249
P. 3-164, 165

M.R. 6-248, 249
P. 3-164, 165

CSB-1419-3
A3 OF A5

T. 2 S.

T. 1 S.

SAME LINE

L. A. S. L. R. R. CO. R/W

STATION No 2

STATION No 3

STATION No 4

STATION No 5

SECTION LINE PER C.S.B.-1309-2

SECTION CORNER

1/4 SECTION CORNER

LOS ANGELES

NT ABANDONED BY COUNTY ENGINEER APRIL 1971

R NEW ALIGNMENT SEE C. S. B - 5117 - TRACT 1 - 5

SUBDIVISION LOT 5

ROWLANDS

LOT 17

M.R. 42-79, 80

PUENTE RD.

GRAND AVE.

THIS LOCATION ABANDONED BY COUNTY ENGINEER JULY, 1963

LOT 4 C. M. WRIGHT TRACT M.B. 5-75

LOT 18

LOT 8 M.B. 5-75

LOT 8

SAN JOSE CREEK

LOT 19

THIS LOCATION ADOPTED BY COUNTY ENGINEER JULY, 1963

SOUTHEASTERLY BOUNDARY RANCHO LA PUENTE PER C.S.B-491

LOT 8

LOT 6

VALLEY BLVD.

THIS

LOT 9

R. 9 W.

LOT 7

SOUTHERN PACIFIC

LOCATION

ABANDONED BY COUNTY

T. 2 S.

LOT 10

LOT 6

LOT 4

ENGINEER MARCH, 1956

RANCHO LOS NOGALES

LOT 5

BLVD.

COMPANY

RAILROAD

LOT 7

M.R. 6-248, 249 P. 3-164, 165

LOT 3

SECTION 4

CENTER OF SECTION 4 T2S R9W

CSB-1419-3
A4 OF A5

THIS ALIGNMENT ABANDONED BY

FOR NEW ALIGNMENT

SUBDIVISION

LOT 17

W. P. ROWLAND'S

M. R. 42-79, 80

LOT 22

LOT 20

LOT 19

LOT 10

VALLEY

SAN JOSE CREEK

SOUTHERLY BOUNDARY RANCHO LA PUENTE PER C.S.8953 & C.S.B-177

SOUTHEASTERLY BOUNDARY RANCHO LA PUENTE PER C.S.B-491

ANAHEIM

SPADRA

BLVD.

SOUTHERN

PORTION OF RANCHO LA PUENTE
LOT 3
M.R. 7-6,7

IDENTICAL

CLOSING CORNER

CORNER No 14
RANCHO LA PUENTE

T.2S R.9W.

S.B.M.

CSB-1419-3
A5 OF A5

SOUTHEASTERLY BOUNDARY RANCHO LA PUENTE PER C.S.B.-491-7

CORNER No 13-RANCHO LA PUENTE
CORNER No 5-RANCHO SAN JOSE

LOT 1

LOT 1

LOT 1

LOT 13

TRACT No 2154

M.B. 23-42,43

IDENTICAL

28 33 27 34

LOT 8

NEER

MARCH

IDENTICAL

T. 1 S.

1956

LOT 2

NOTE:
THE WESTERLY LINE OF RANCHO LOS NOGALES BETWEEN POMONA BLVD. AND COLLINS ST. IS NOT ESTABLISHED.

MARGINAL MAP
NO SCALE

SAN JOSE CREEK

LOS ANGELES COUNTY FLOOD CONTROL DISTRICT R/W

LOT 1
SEC. 27

2155

LOT 4

MAP ABOVE

LOT 7

LOT 8

LOT 9

LOT 2

No 683

M.B. 17-33

TRACT

LOS NOGALES

RANCHO

M.R. 6-248, 249

TRACT

M.B. 22-60

TEMPLE

ANGLE POINT

COLLINS ST.

NORTHEASTERLY BOUNDARY RANCHO LA PUENTE PER C.S.B.-491-7

COUNTY ENGINEER MARCH 1956

BLVD.

VALLEY

BLVD.

RAILROAD COMPANY

PACIFIC

POMONA

LOT 6

LOT 5

LOT 4

LOT 3

TRACT No 2155

M.B. 22-60

105.43 AC

LOT 2

C. M. WRIGHT TRACT

M.B. 5-75

LOS ANGELES AND SALT LAKE R.R. CO.

LOT 1 — M.B. 5-75

SOUTHWESTERLY BOUNDARY OF C.M. WRIGHT TRACT M.B. 5-75

CSB-1419-3
A2 OF A5

CORNER No 4
RANCHO SAN JOSE

SAN JOSE CREEK