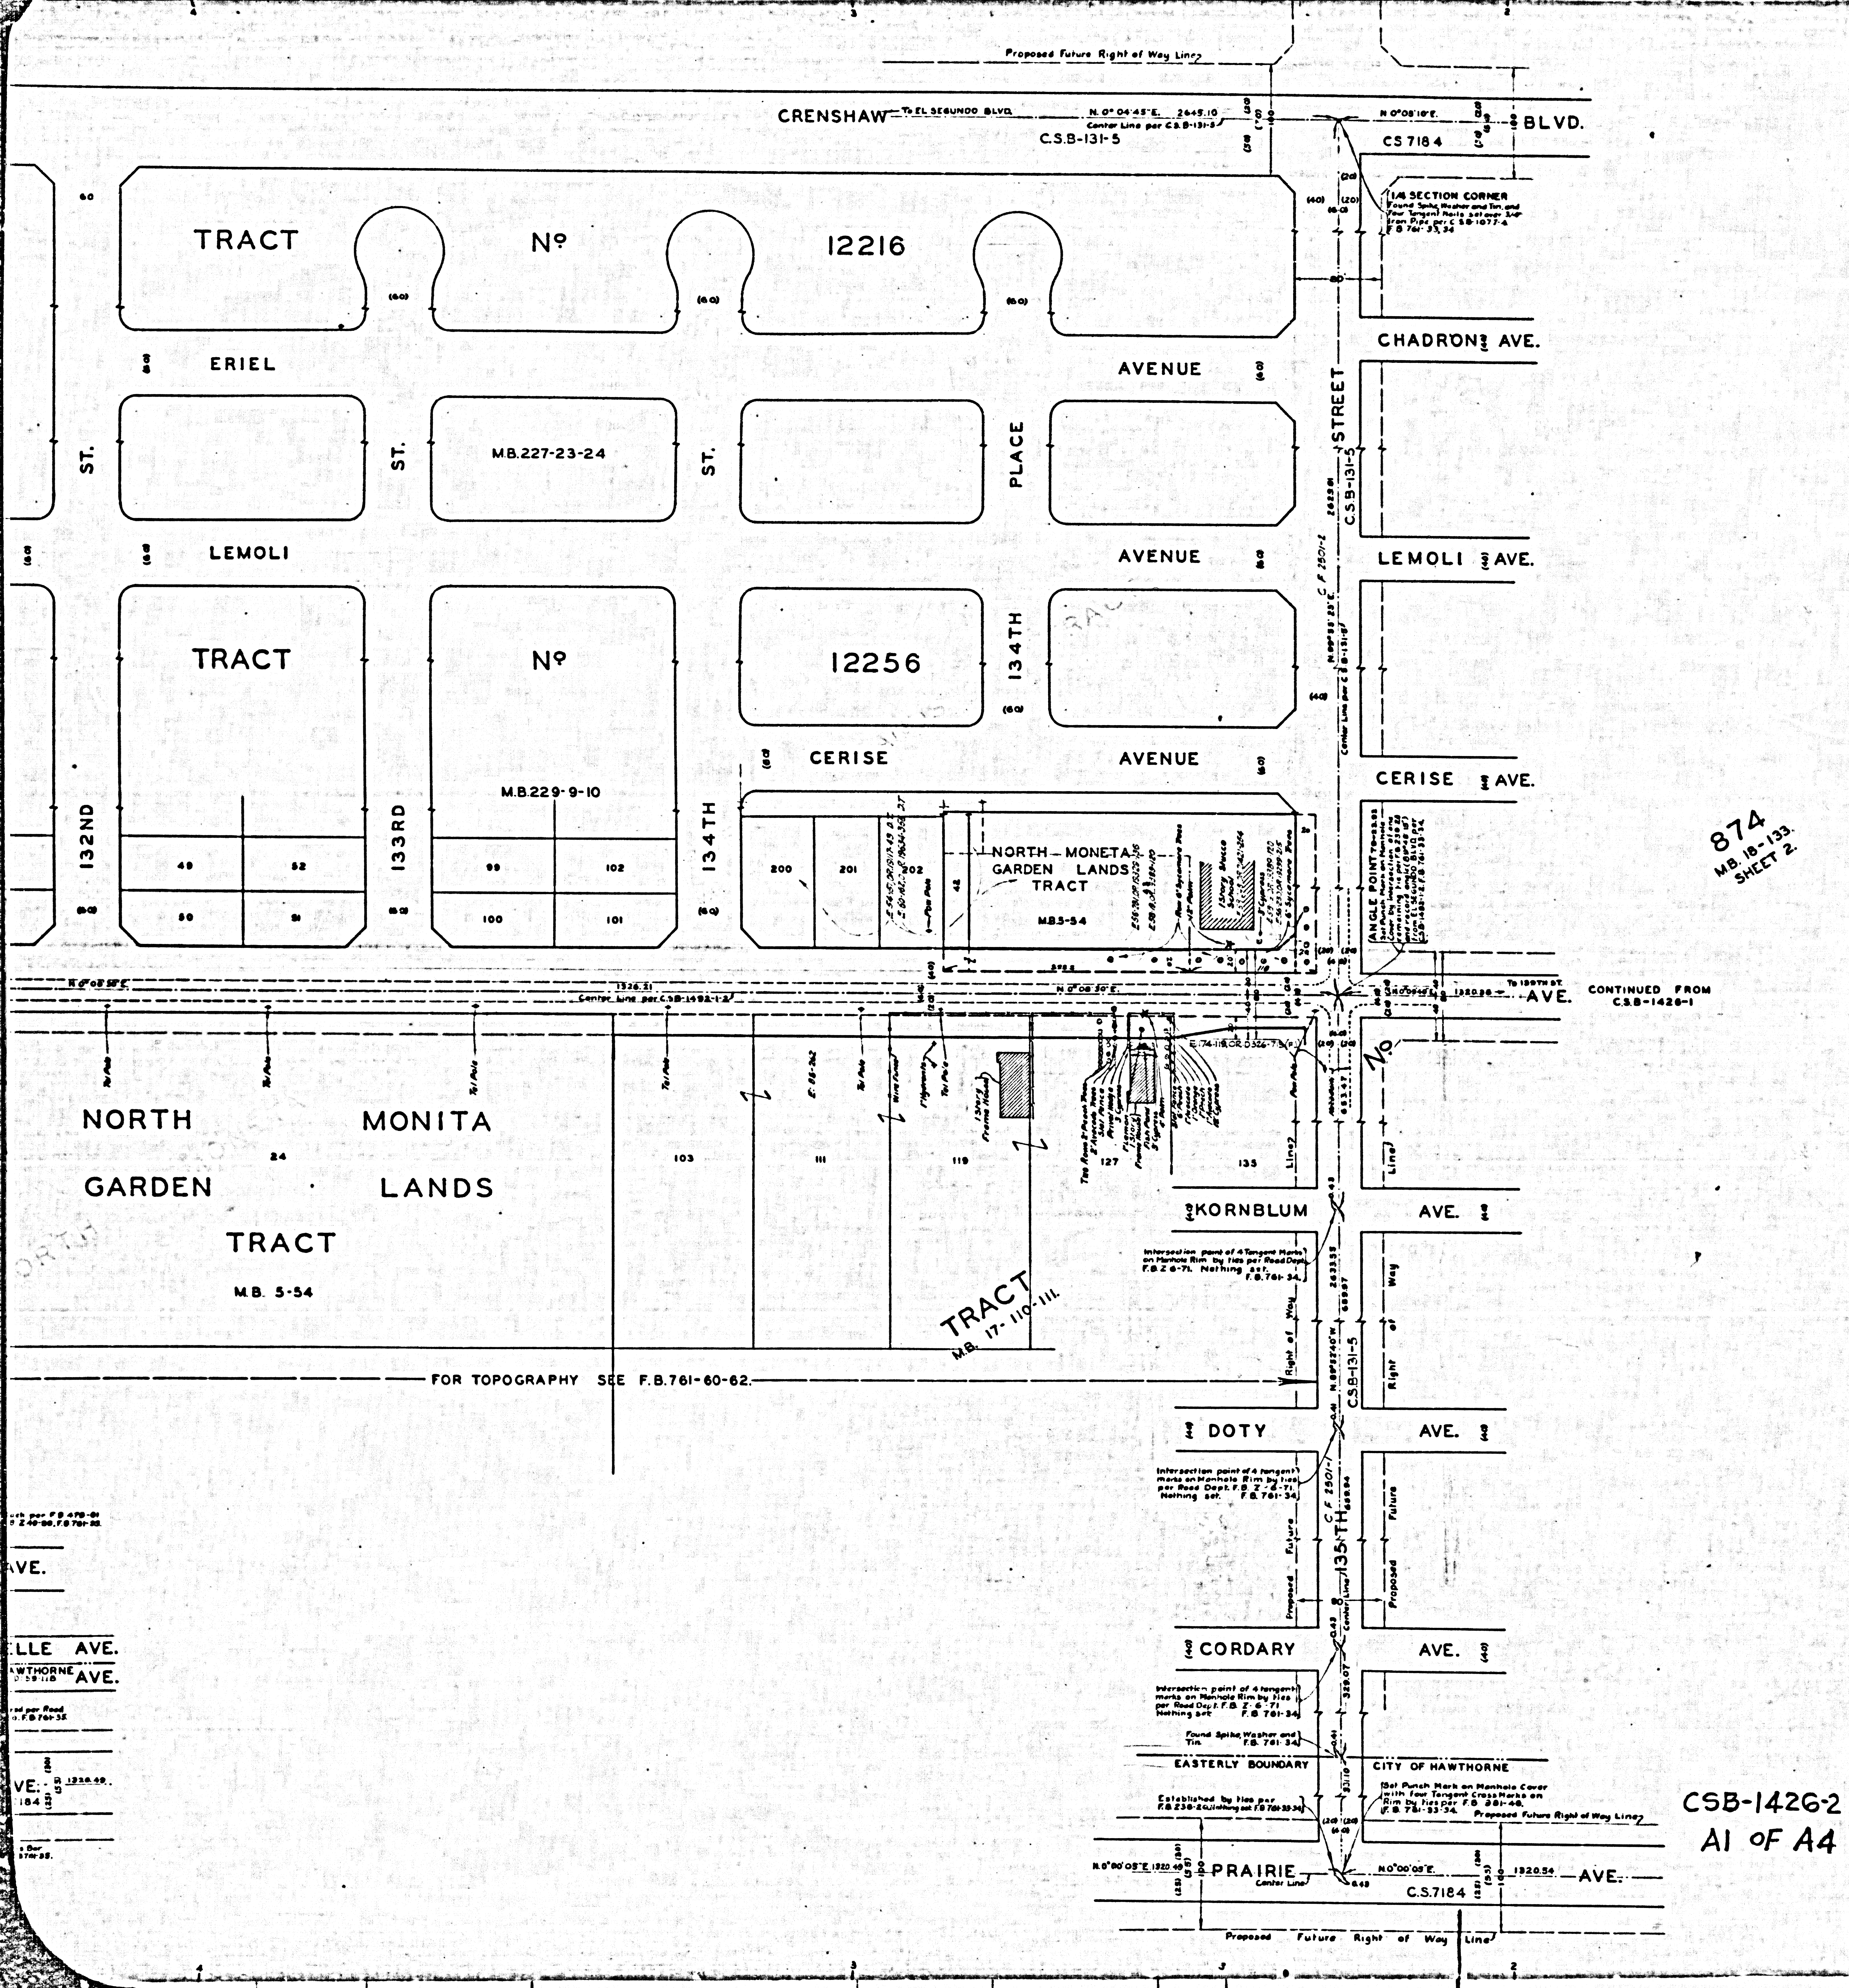

CSB-1426-2
A1 OF A4

MAP OF
# YUKON AVENUE
FROM
MANHATTAN BEACH BOULEVARD
TO
CENTURY BOULEVARD

COUNTY SURVEYORS MAP Nº B-1426.
SHEET Nº 2 OF 3 SHEETS
SCALE:- 1 INCH = 50 FT.

JOB NUMBER 8225

INDEX 25

ALFRED JONES COUNTY SURVEYOR
SURVEYED JULY 1938 TO JUNE 1939

SURVEYED UNDER INSTRUCTIONS OF THE BOARD OF SUPERVISORS PER ORDER DATED JUNE 1, 1938.
BEARINGS ARE BASED ON THE BEARING OF CENTURY BOULEVARD AS SHOWN ON C.S.B-131-6.

F.B. 761 - 3 - 83.

FIELD WORK BY...... L.D. MOORE.
OFFICE WORK BY... H.U.M. HIGGINS.
H.M. HALL.
CHECKED BY......... D.M. FINLEY.

FOR INDEX MAP SEE C.S.B-1426-1.

CSB-1426-2
A3 OF A4

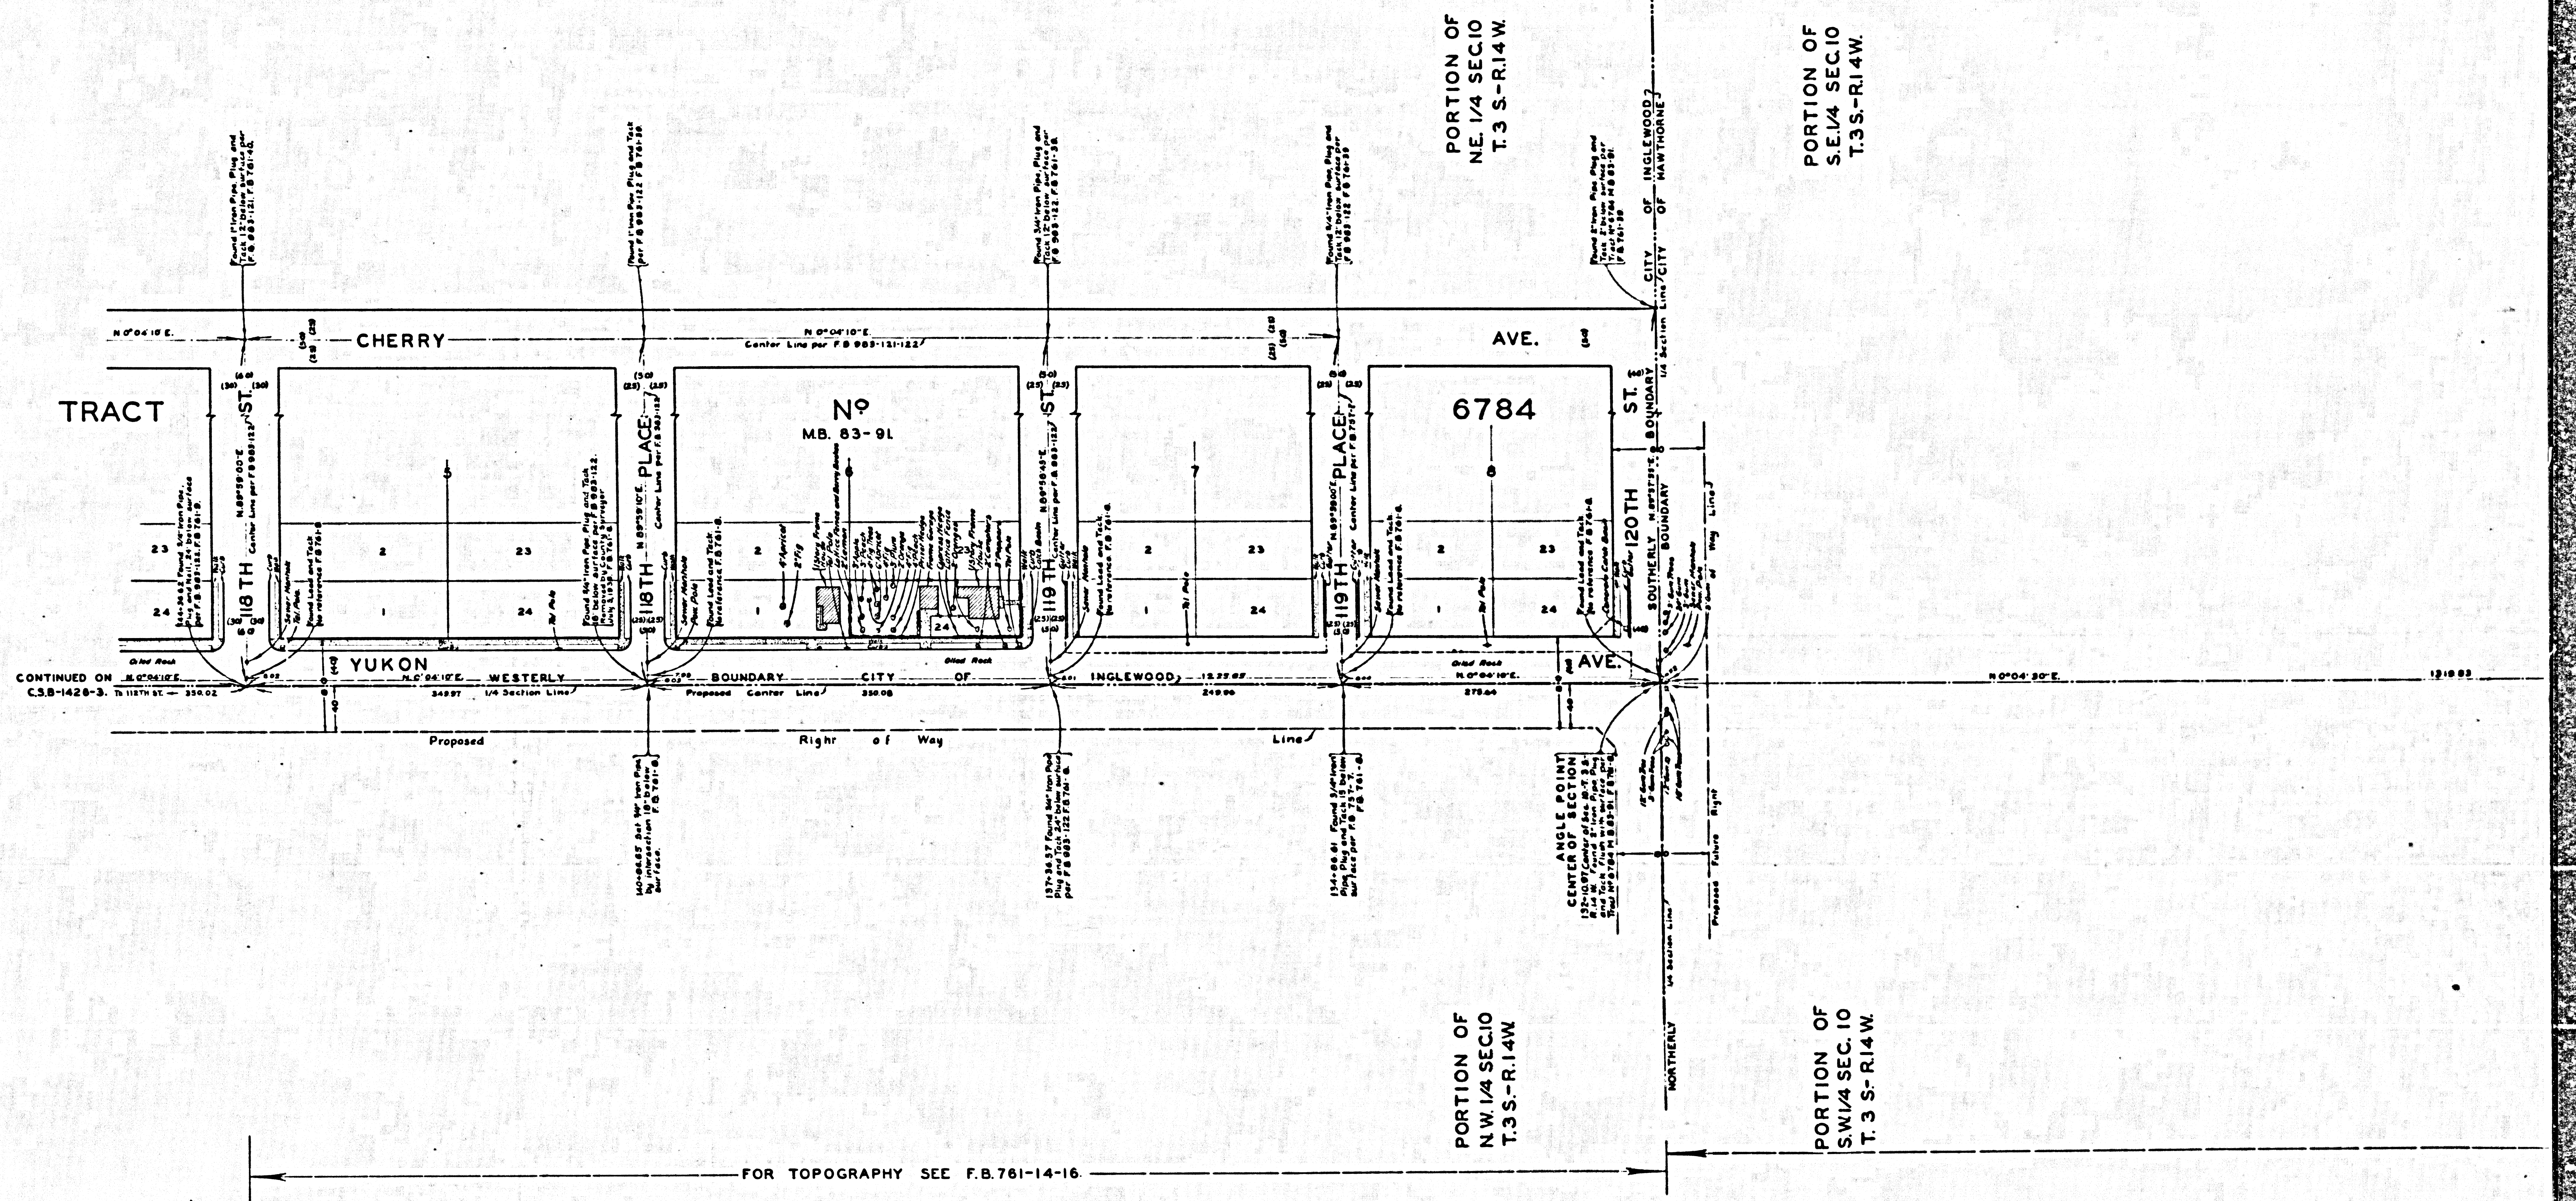
TRACT
Nº
MB. 83-91
6784
CHERRY
AVE.
YUKON
AVE.
118TH ST.
118TH PLACE
119TH ST.
119TH PLACE
120TH ST.
WESTERLY 1/4 Section Line
BOUNDARY CITY OF INGLEWOOD
Proposed Center Line
Proposed Right of Way Line
CONTINUED ON C.S.B-1426-3
CITY OF INGLEWOOD
CITY OF HAWTHORNE
SOUTHERLY BOUNDARY
NORTHERLY 1/4 Section Line
ANGLE POINT CENTER OF SECTION
Center Line per F.B. 983-131-132
PORTION OF NE. 1/4 SEC.10 T.3 S.-R.14 W.
PORTION OF S.E.1/4 SEC.10 T.3 S.-R.14 W.
PORTION OF N.W. 1/4 SEC.10 T.3 S.-R.14 W.
PORTION OF S.W.1/4 SEC. 10 T.3 S.-R.14 W.
FOR TOPOGRAPHY SEE F.B. 761-14-16.
1
2
23
24
N.0°04'10"E.
N.0°04'30"E.

CSB-1426-2
A4 OF A4

CSB-1426-2
A2 OF A4