


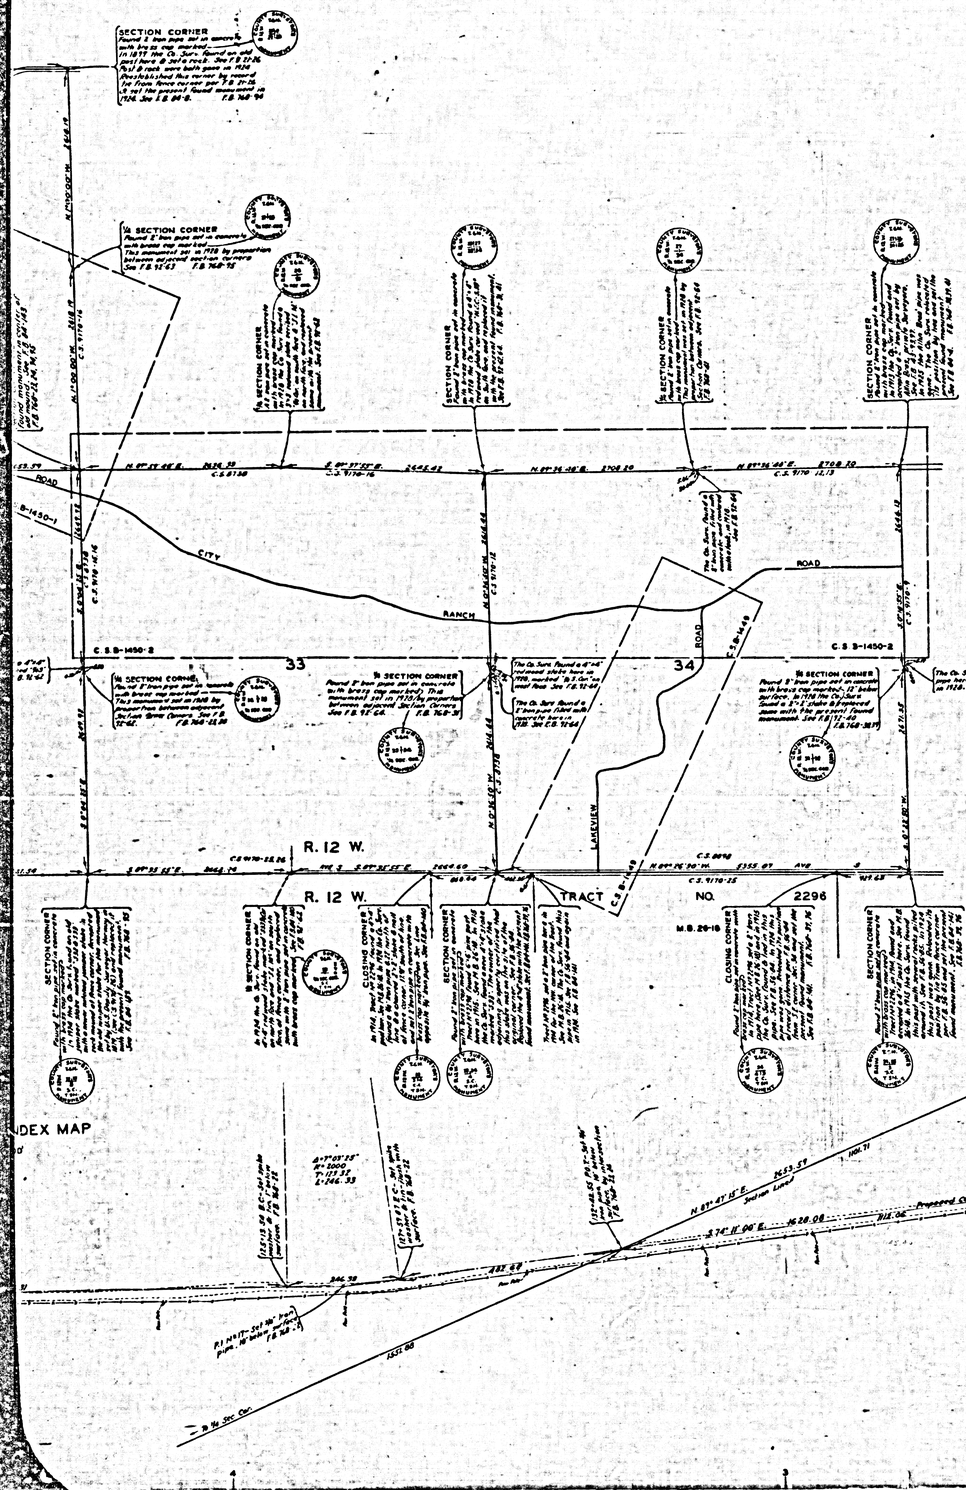

MAP OF

CITY RANCH ROAD

IN

SECTIONS 29.30.32.33 & 34-T.6N-R12W. S.B.M.

COUNTY SURVEYORS MAP Nº B-1450

SHEET Nº 1 OF 2 SHEETS

SCALE-1 INCH=100 FT.

JOB NUMBER 8242

ALFRED JONES-COUNTY SURVEYOR

SURVEYED - AUG. & SEPT. 1938.

BEARINGS ARE BASED ON THE BEARING OF ELIZABETH LAKE-PINE CN. RD. PER C.S. 8750-3.

F.B. 768-5-66

FIELD WORK BY...E.A. ROSECRANS.
OFFICE WORK BY...K.R. McPHERSON.
F.A. WOOD.
CHECKED BY.....K.R. McPHERSON.
INDEX 64

CSB-1450-1
A1 OF A3

MARGINAL INDEX MAP

SCALE-1"=600'

CSB-1450-1

A2 OF A3

ELIZABETH LAKE PINE CANYON ROAD

AVE.

Q-6

RANCH

CITY

19

20

29

30

CSB-1450-1

A3 OF A3