

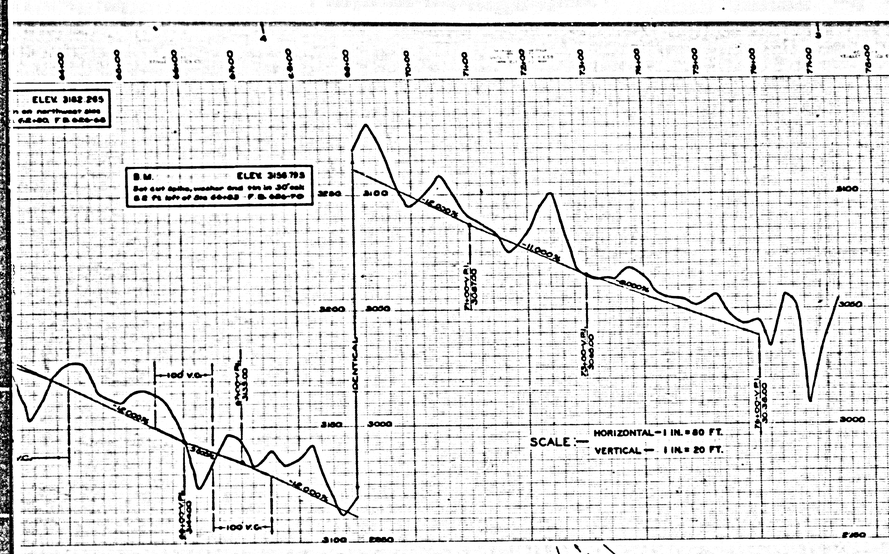


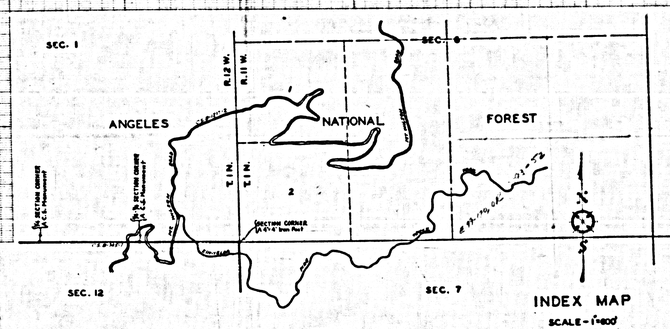

INDEX MAP
SCALE - 1"=800'

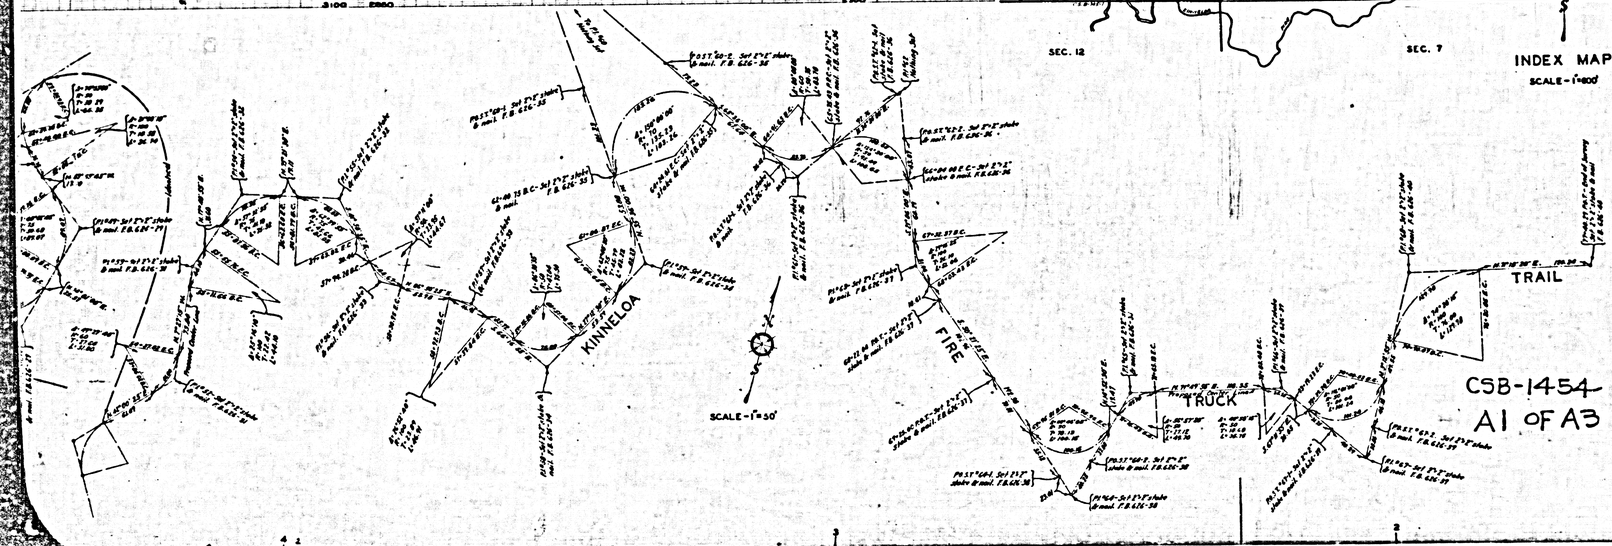

MAP AND PROFILE OF KINNELOA FIRE TRUCK TRAIL

FROM
MT. WILSON ROAD
TO
SE 1/4 SECTION 6, T.1N.-R.11W. S.B.M.

COUNTY SURVEYORS MAP Nº B-1454.
SCALES- AS SHOWN

JOB NUMBER 6083

ALFRED JONES - COUNTY SURVEYOR
SURVEYED - JAN. TO MAR. 1936.

SURVEYED UPON REQUEST OF DEPT. OF FORESTER AND FIRE WARDEN PER RULE 21, ORD. 929, BY LETTER DATED FEB. 25, 1935. BEARINGS ARE BASED ON THE BEARING OF MT. WILSON RD. PER C.S. B-1217-2.

F.B. 626-3-75.

FIELD WORK BY.... P.T. DUNLAP.
OFFICE WORK BY..... F.A. WOOD.
C.L. KEAGLE.
CHECKED BY..... A.M. DREW.
M.D. DARLING.

INDEX 50 - 45

CSB-1454
A1 OF A3

B. M. ELEV. 2803.02
Cut stone, weather and fin in east side of 30" pine 100 ft. north of intersection of Mt. Wilson Toll Road and Kinneloa Fire Truck Trail. F.B. 626-4 E

B.M. ELEV. 2968.65
Set 1"x3" stake 6ft. right of Sta 16+6.52
F.B. 626-1 61

B.M. ELEV. 3140.36
Set C+S in small stone 20 ft. left of Sta. 21+00 F.B. 626-1 66

SCALE:— HORIZONTAL—1 IN. = 60 FT.
VERTICAL — 1 IN. = 20 FT.

SCALE — 1" = 50'

KINNELOA

MT. WILSON ROAD

FIRE TRUCK TRAIL

SEC. 1 - T. 1 N. - R. 12 W.

SEC. 12 - T. 1 N. - R. 12 W.

SOUTHERLY BOUNDARY ANGELES NATIONAL FOREST

CSB-1454
A3 OF A3

COUNTY SURVEYOR'S MAP NO. B-1-424

B. M. ELEV. 3162.86
Set cut spike and tin near powder house in root of 36" pine. 25 ft. left of Sta. 24+60 F. B. 620-38

B. M. ELEV. 3140.36
Set cut in wood stake 30 ft. left of Sta. 31+50 F.B. 620-38

B. M. ELEV. 3249.89
Set cut spike in west side of tree trunk 10 ft. right of Sta. 45+66. F.B.626-63

B. M. ELEV. 3236.32
Set cut spike, washer and tin in 30" fir 5 ft. right of Sta. 52+68. F.B.626-63

B. M. ELEV. 3162.265
Set cut spike, washer and tin on northwest side of 30" fir 5 ft right of Sta. 68+80. F.B. 620-66

B. M. ELEV. 3136.793
Set cut spike, washer and tin in 20" ash 0.8 ft. left of Sta. 66+83 F.B. 620-70

SCALE - 1"=50'

KINNELOA

TRAIL

FIRE

TRUCK

TRAIL

Approximate Section Line
SEC. 6 - T.1N.-R.11W.
SEC. 7 - T.1N.-R.11W.

CSB-1454
A2 OF A3