MAP OF
EL SEGUNDO BOULEVARD
FROM
WESTERN AVENUE
TO
INGLEWOOD REDONDO ROAD BLVD

COUNTY SURVEYORS MAP Nº B-1492
SHEET Nº 2 OF 3 SHEETS
SCALE - 1 INCH = 50 FT.

JOB NUMBER - 8207.

ALFRED JONES - COUNTY SURVEYOR.
SURVEYED : JAN. 1938 - SEPT. 1940.

SURVEYED UNDER INSTRUCTIONS OF THE BOARD OF SUPERVISORS PER ORDER DATED OCT. 6 - 1937.
BEARINGS ARE BASED ON THE BEARING OF CRENSHAW BOULEVARD PER C.S.B.-131 - 5.

F.B. 739 - 3 - 108.

FIELD WORK BY L.D. MOORE.
OFFICE WORK BY H.J.M. HIGGINS.
CHECKED BY D.M. FINLEY.

INDEX 25

CSB-1492-2
A1 OF A4

FOR SURVEYED LINES IN THE CITY OF HAWTHORNE, BETWEEN HAWTHORNE BOULEVARD AND PRAIRIE AVENUE, NORTH TO IMPERIAL HIGHWAY - SEE MARGINAL MAP TO THE LEFT OF THIS MAP

126TH ST.

PLAZA SQUARE

TRACT No 8641

FIRST ADDITION TO TOWN OF HAWTHORNE

M.B. 9-28.

BIRCH AVE. — CEDAR AVE. — FREEMAN AVE. — MENLO AVE. — OXFORD AVE. — YORK AVE.

ALLEY

BOULEVARD

HAWTHORNE BOULEVARD

WILLIAMS DRIVE

BURLEIGH

M.B. 13-116 118.

CITY TRACT No 1418

M.B. 16-147.

AVENUE

HAWTHORNE


ST.

E. 129TH STREET


WASHINGTON

JEFFERSON

CSB-1492-2
A3 OF A4

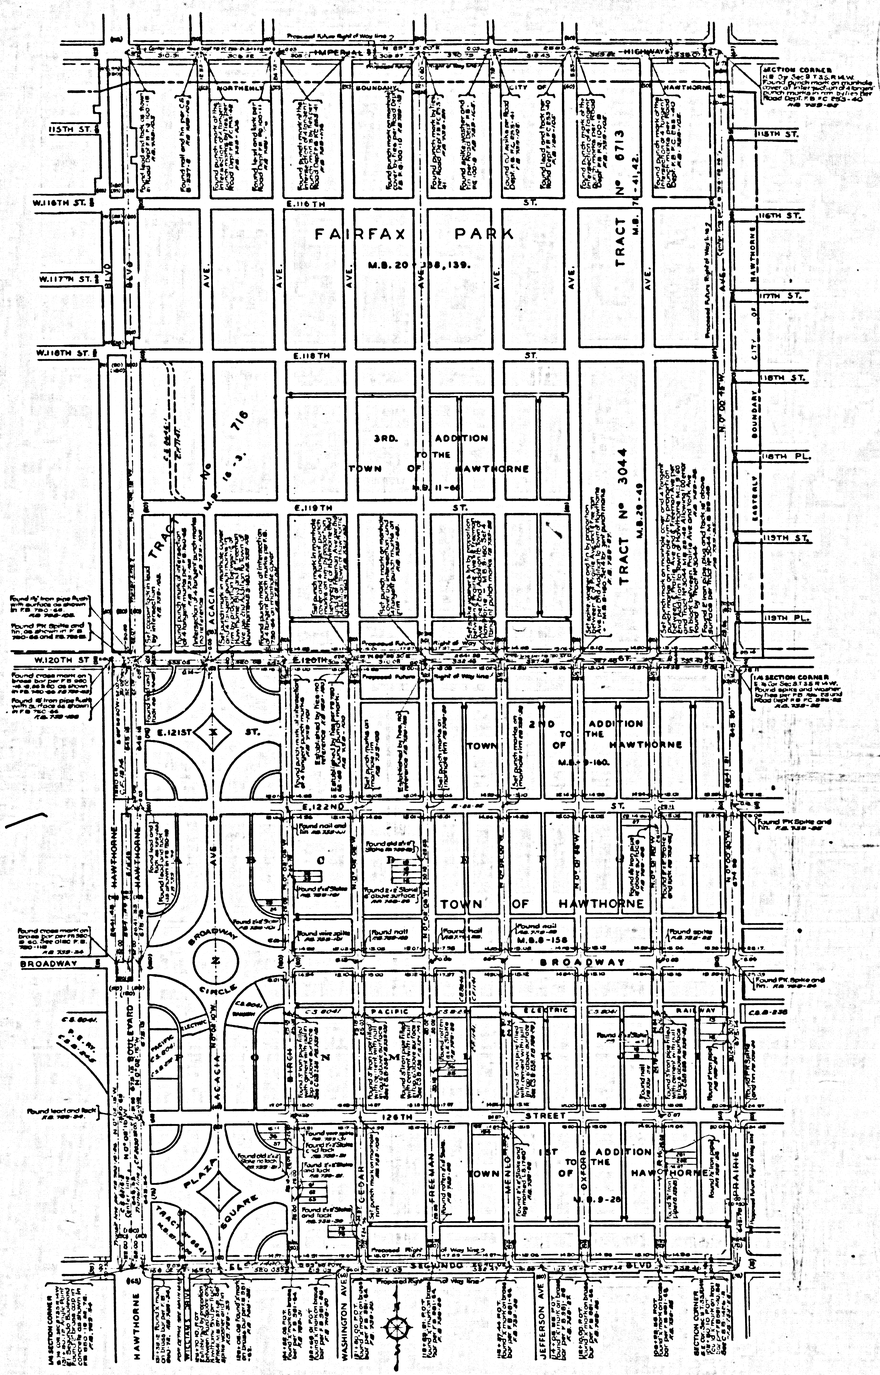

MARGINAL MAP
SHOWING
SURVEYED LINES IN THE CITY OF HAWTHORNE
SCALE: 1 INCH = 200 FT.

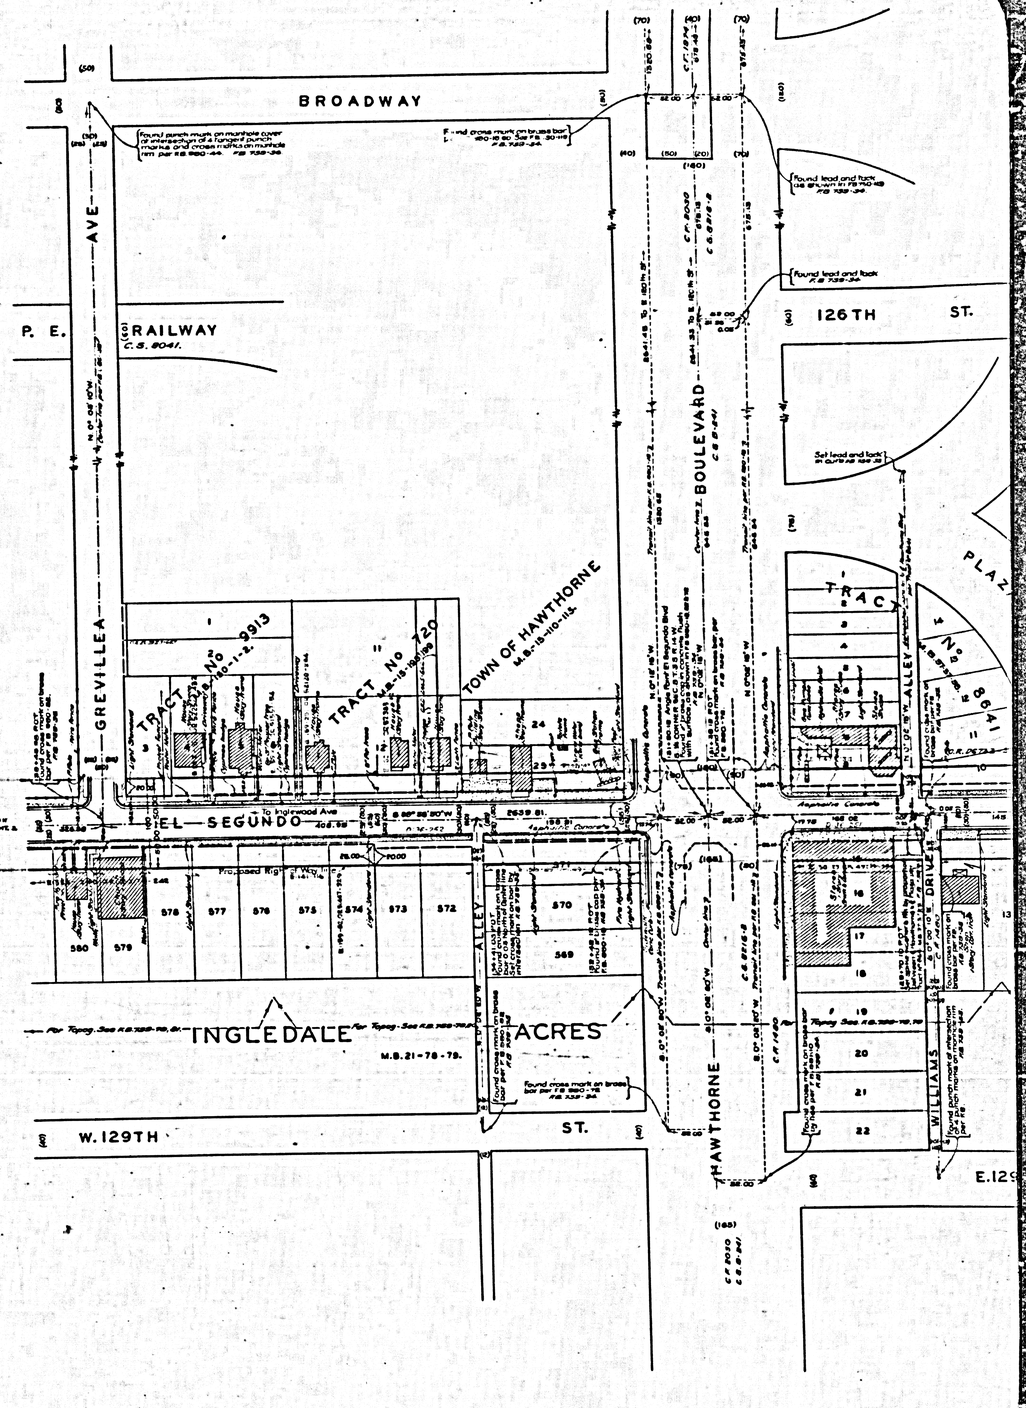

CSB-1492-2
A4 OF A4

INAL MAP TO THE LEFT OF THIS MAP

BROADWAY

ALLEY

126TH ST.

124 TH STREET

PACIFIC ELECTRIC RAILWAY

120TH ST.

SOUTHERLY BOUNDARY CITY OF HAWTHORNE

EASTERLY BOUNDARY CITY OF HAWTHORNE

OXFORD AVE.

YORK AVE.

HAWTHORNE TRACT

ROSELLE AVENUE

CORDARY AVENUE

FLORWOOD AVENUE

DOTY AVENUE

FONTHILL AVENUE

TRACT No 3543 M.B. 37-38

TRACT No 8271 M.B. 107-99, 100

TRACT No 8636

TRACT No 874 M.B. 17-110, 111

TRACT No M.B. 124-34-36

EL SEGUNDO

BOULEV

1418

E. 129TH. STREET

E. 130TH STREET

E. 132ND. ST.

132ND ST.

130TH ST

DETAIL

CONTINUED ON DETAIL ABOVE.

CSB-1492-2
A2 OF A4