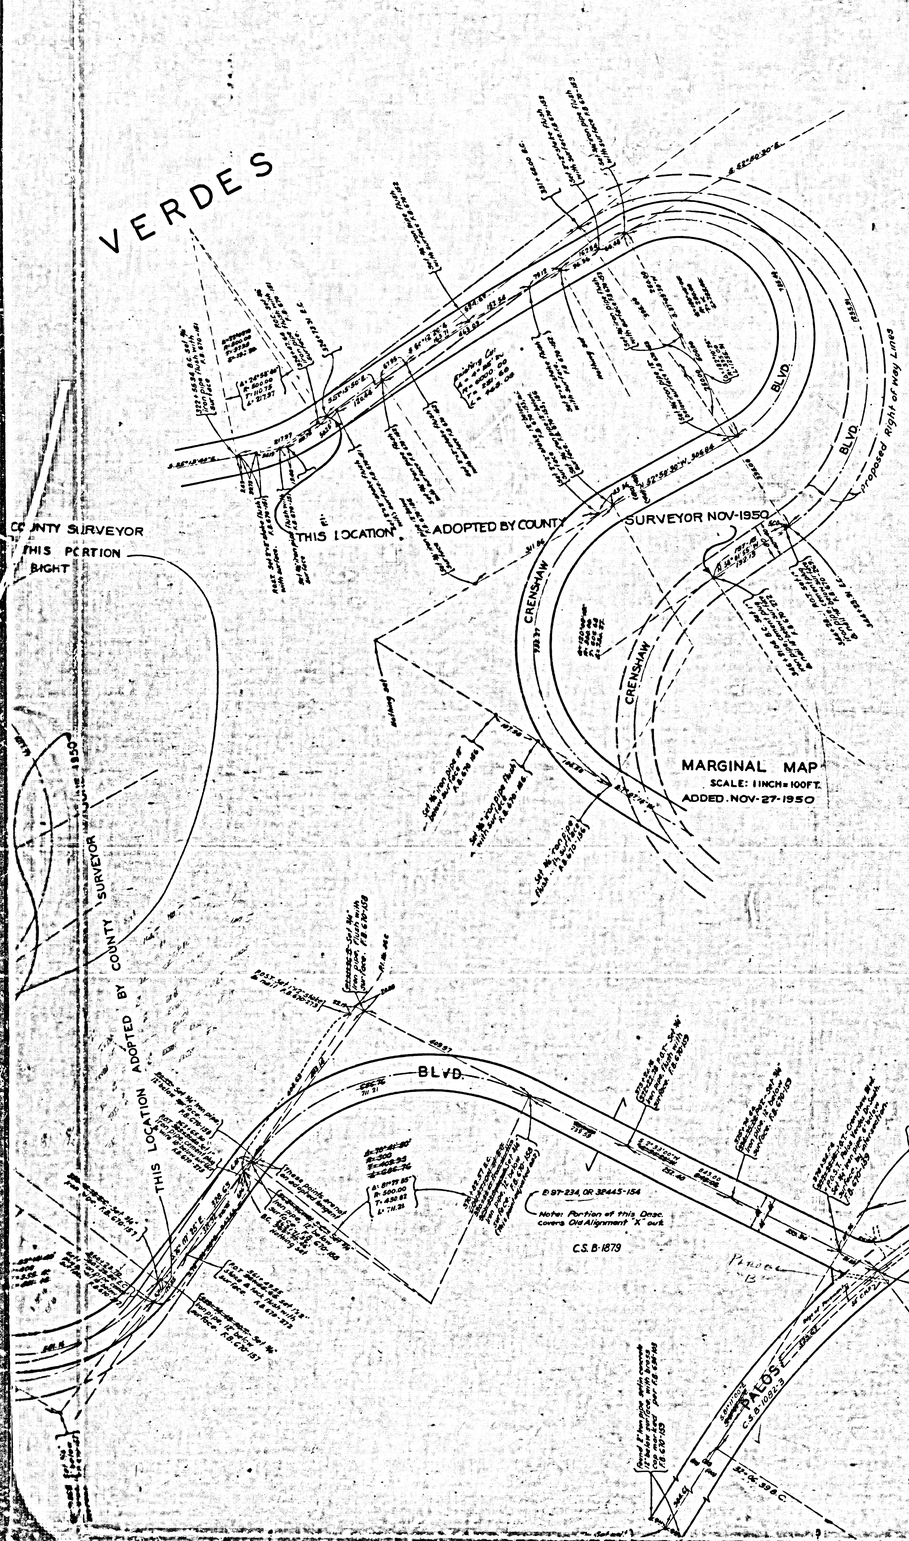

VERDES
BLVD.
CRENSHAW
SOUTH
DRIVE
PALOS VERDES
THIS LOCATION ADOPTED BY COUNTY SURVEYOR NOV-1950
COUNTY SURVEYOR THIS PORTION RIGHT
MARGINAL MAP
SCALE: 1 INCH = 100 FT.
ADDED NOV-27-1950
THIS LOCATION ADOPTED BY COUNTY SURVEYOR
proposed Right of way Lines
C.S.B-1879
B-97-234, OR 38445-154
Note: Portion of this Desc. covers Old Alignment "X" out.
EQUATION 879+26.87 Crenshaw Blvd. = 0+00.00 Palos Verdes Dr. South (P.C.C. Palos Verdes Drive) F.B. 670-159
(P.I.) Palos Verdes Dr. South. Record 87 Tan. 440.00' Spiral 100.00' Spiral Angle 12°-30'-00" Tan. 87.17' Long 174.53' Short 174.07' Rad. 440.00' Delta 22°-43'-00" Ext. 8.31' Chord 173.38' N 11°-21'-30" E
(P.I.) Palos Verdes Dr. South. Record 87 Tan. 440.00' Spiral 100.00' Spiral Angle 12°-30'-00" Tan. 87.17' Long 174.53' Short 174.07' Rad. 440.00' Delta 22°-43'-00" Ext. 8.31' Chord 173.38' N 11°-21'-30" E

RANCHO

LOS

PALOS

VERDES

BLVD.

CRENSHAW

THIS LOCATION ADOPTED BY COUNTY SURVEYOR MAY 1953

THIS LOCATION ABANDONED BY COUNTY SURVEYOR DEC - 1949

THIS LOCATION ABANDONED BY THE COUNTY SURVEYOR DEC - 1949.

THIS LOCATION ABANDONED BY THE COUNTY SURVEYOR JUNE 1953

THIS LOCATION ABANDONED BY COUNTY SURVEYOR NOV - 1950

THIS LOCATION ADOPTED BY COUNTY SURVEYOR JUNE 1950

THIS LOCATION ABANDONED BY COUNTY SURVEYOR NOVEMBER-1950

THIS LOCATION ADOPTED BY COUNTY SURVEYOR JUNE 1950

THIS LOCATION ABANDONED BY COUNTY SURVEYOR NOV-1950 FOR NEW ALIGNMENT OF THIS PORTION SEE MARGINAL AT RIGHT

C.F. 41 P. 2 - 543 - 545 R.F. 506 C.S. 5360 C.S. 8608 C.S. 8134 C.S. B-1084 -1,2 C.S. B-1879

C.S. B-1879

Proposed Right of Way Line ADOPTED By Co. Sur. June 1953

Proposed Center Line

Proposed Right of Way Lines

D. 97-534, OR 304, 15-154

CSB-15042

A2 OF A4

PALOS VERDES

ADOPTED BY THE COUNTY ENGINEER DECEMBER 1954

ADOPTED BY COUNTY SURVEYOR MAY 1953

LOCATION ADOPTED BY THE COUNTY SURVEYOR

THIS LOCATION ABANDONED BY THE COUNTY SURVEYOR

THIS

THIS

BLVD

CRENSHAW ROAD

CREST

C.S. B-1679

C.S. 8134 R.F. 506 C.S. 5360 C.S. 8608 C.S. 8143 R.F. 545 C.S. B-1084-1,2

CSB-1504-2
A3 OF A4.

PALOS VERDES EQUESTRIAN PARK
C. S. B-2209
(Added December 1949)

PALOS VERDES DRIVE EAST

ROLLING HILLS ROAD

CRENSHAW

LOCATION ADOPTED BY THE COUNTY SURVEYOR DECEMBER 1949

THIS LOCATION ABANDONED BY THE COUNTY SURVEYOR DECEMBER 1949

THIS LOCATION ADOPTED BY THE COUNTY SURVEYOR DECEMBER 1949

VACATED

PALOS VERDES DRIVE EAST

CRESTRIDGE

RANCHO PALOS VERDES

LOCATION C.F. 41 R.F. 506 C.S. 5360 C.S. 8608 C.S. 8134 C.S. B-1084-1,2

ADOPTED P 2-545

CSB-15042
A4 OF A4