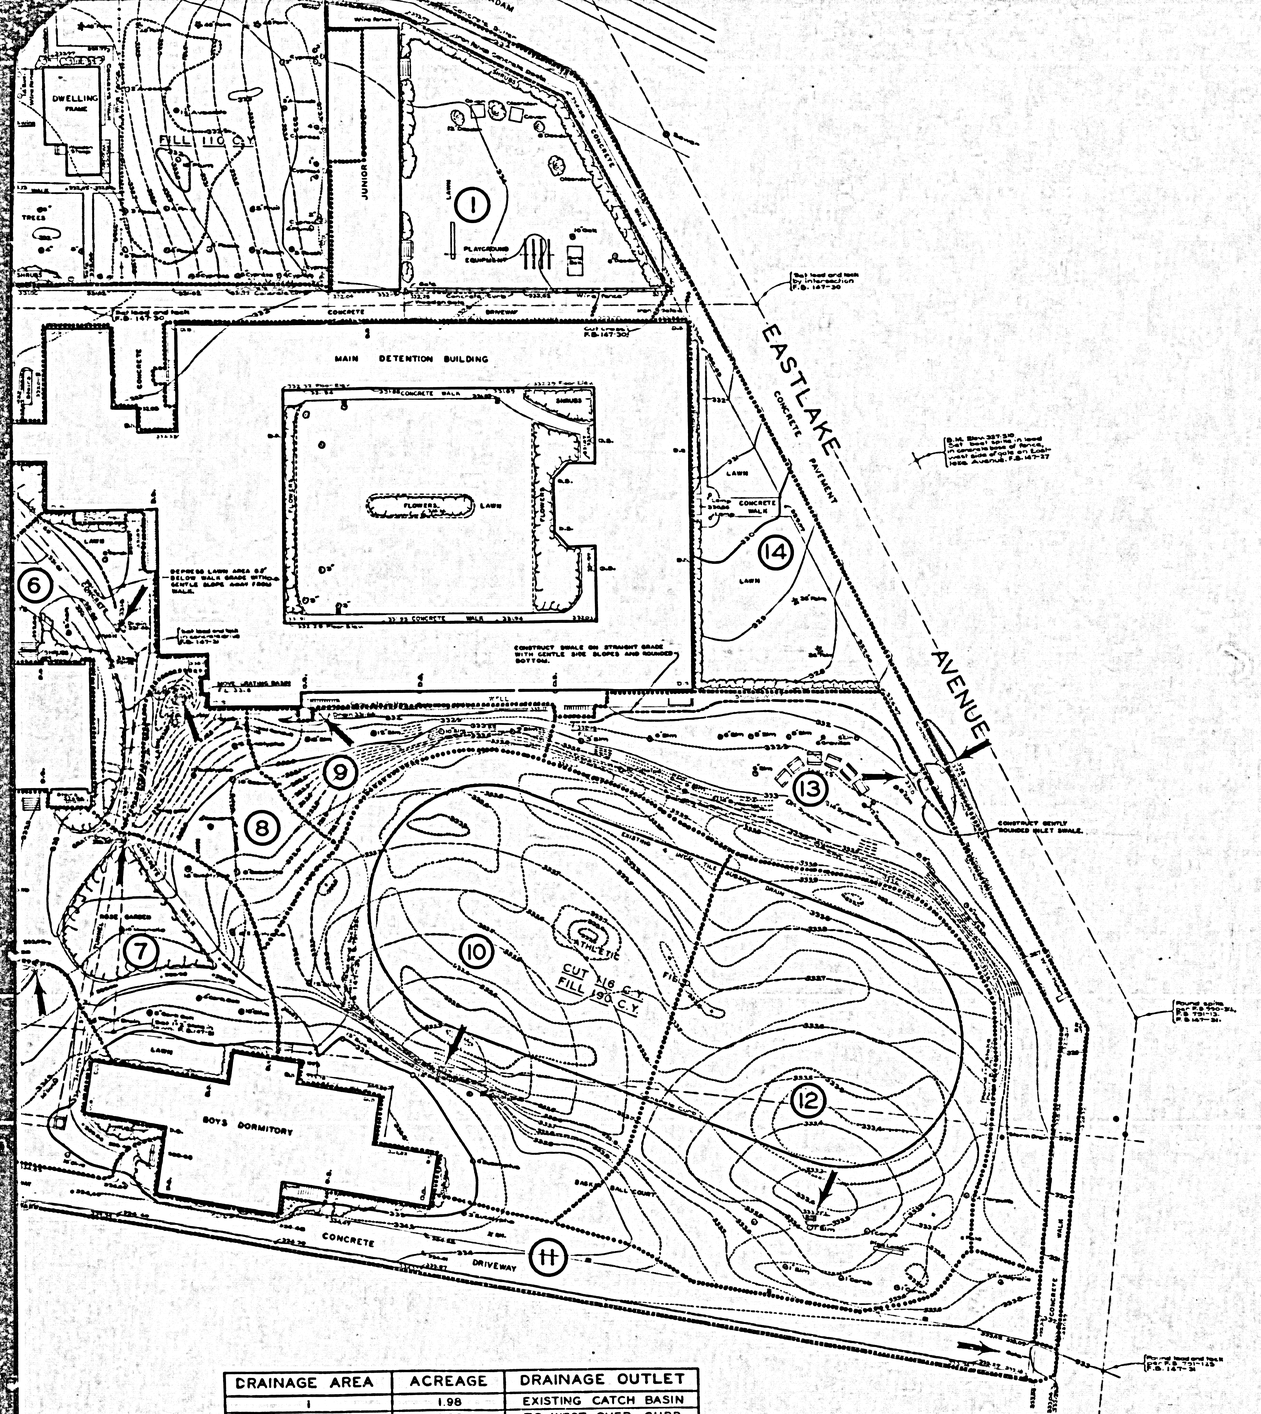

DRAINAGE AREA	ACREAGE	DRAINAGE OUTLET
1	1.98	EXISTING CATCH BASIN
2	1.22	TO WEST OVER CURB
3	1.33	NEW CATCH BASIN
4	0.43	TO SOUTH OVER CURB
5	0.30	NEW CATCH BASIN
6	0.15	EXISTING CATCH BASIN
7	0.25	EXISTING CATCH BASIN
8	0.12	SHIFT OLD CATCH BASIN
9	0.09	EXISTING CATCH BASIN
10	0.65	NEW CATCH BASIN
11	0.29	EAST END OF DRIVEWAY
12	0.59	NEW CATCH BASIN
13	0.35	NEW CATCH BASIN
14	0.34	TO NORTH OVER CURB

ARROW, ⟶, INDICATES DRAINAGE OUTLET.

GRADING PLAN
OF
JUVENILE HALL GROUNDS

COUNTY SURVEYORS MAP Nº B-1566.

SCALE: 1 INCH = 20 FT.

JOB NUMBER 6339

ALFRED JONES - COUNTY SURVEYOR

DESIGNED BY ..... J. H. SMITH.
OFFICE WORK BY ..... H. L. MARTIN.
CHECKED BY ..... J. H. SMITH.

DATUM

ELEVATIONS SHOWN HEREON ARE BASED ON THE 1929 U.S.C.&G.S. ADJUSTMENT OF U.S.G.S.B.M. R.S.-27-1924 (U.S.880)

FOR TOPOGRAPHIC MAP SEE C.S. B-1581.
"FOR STORM DRAIN PLANS SEE COUNTY HOSPITAL DRAINAGE SYSTEM JOB Nº6339."

CSB-1566
A1 OF A2

COUNTY SURVEYORS MAP No B-1566

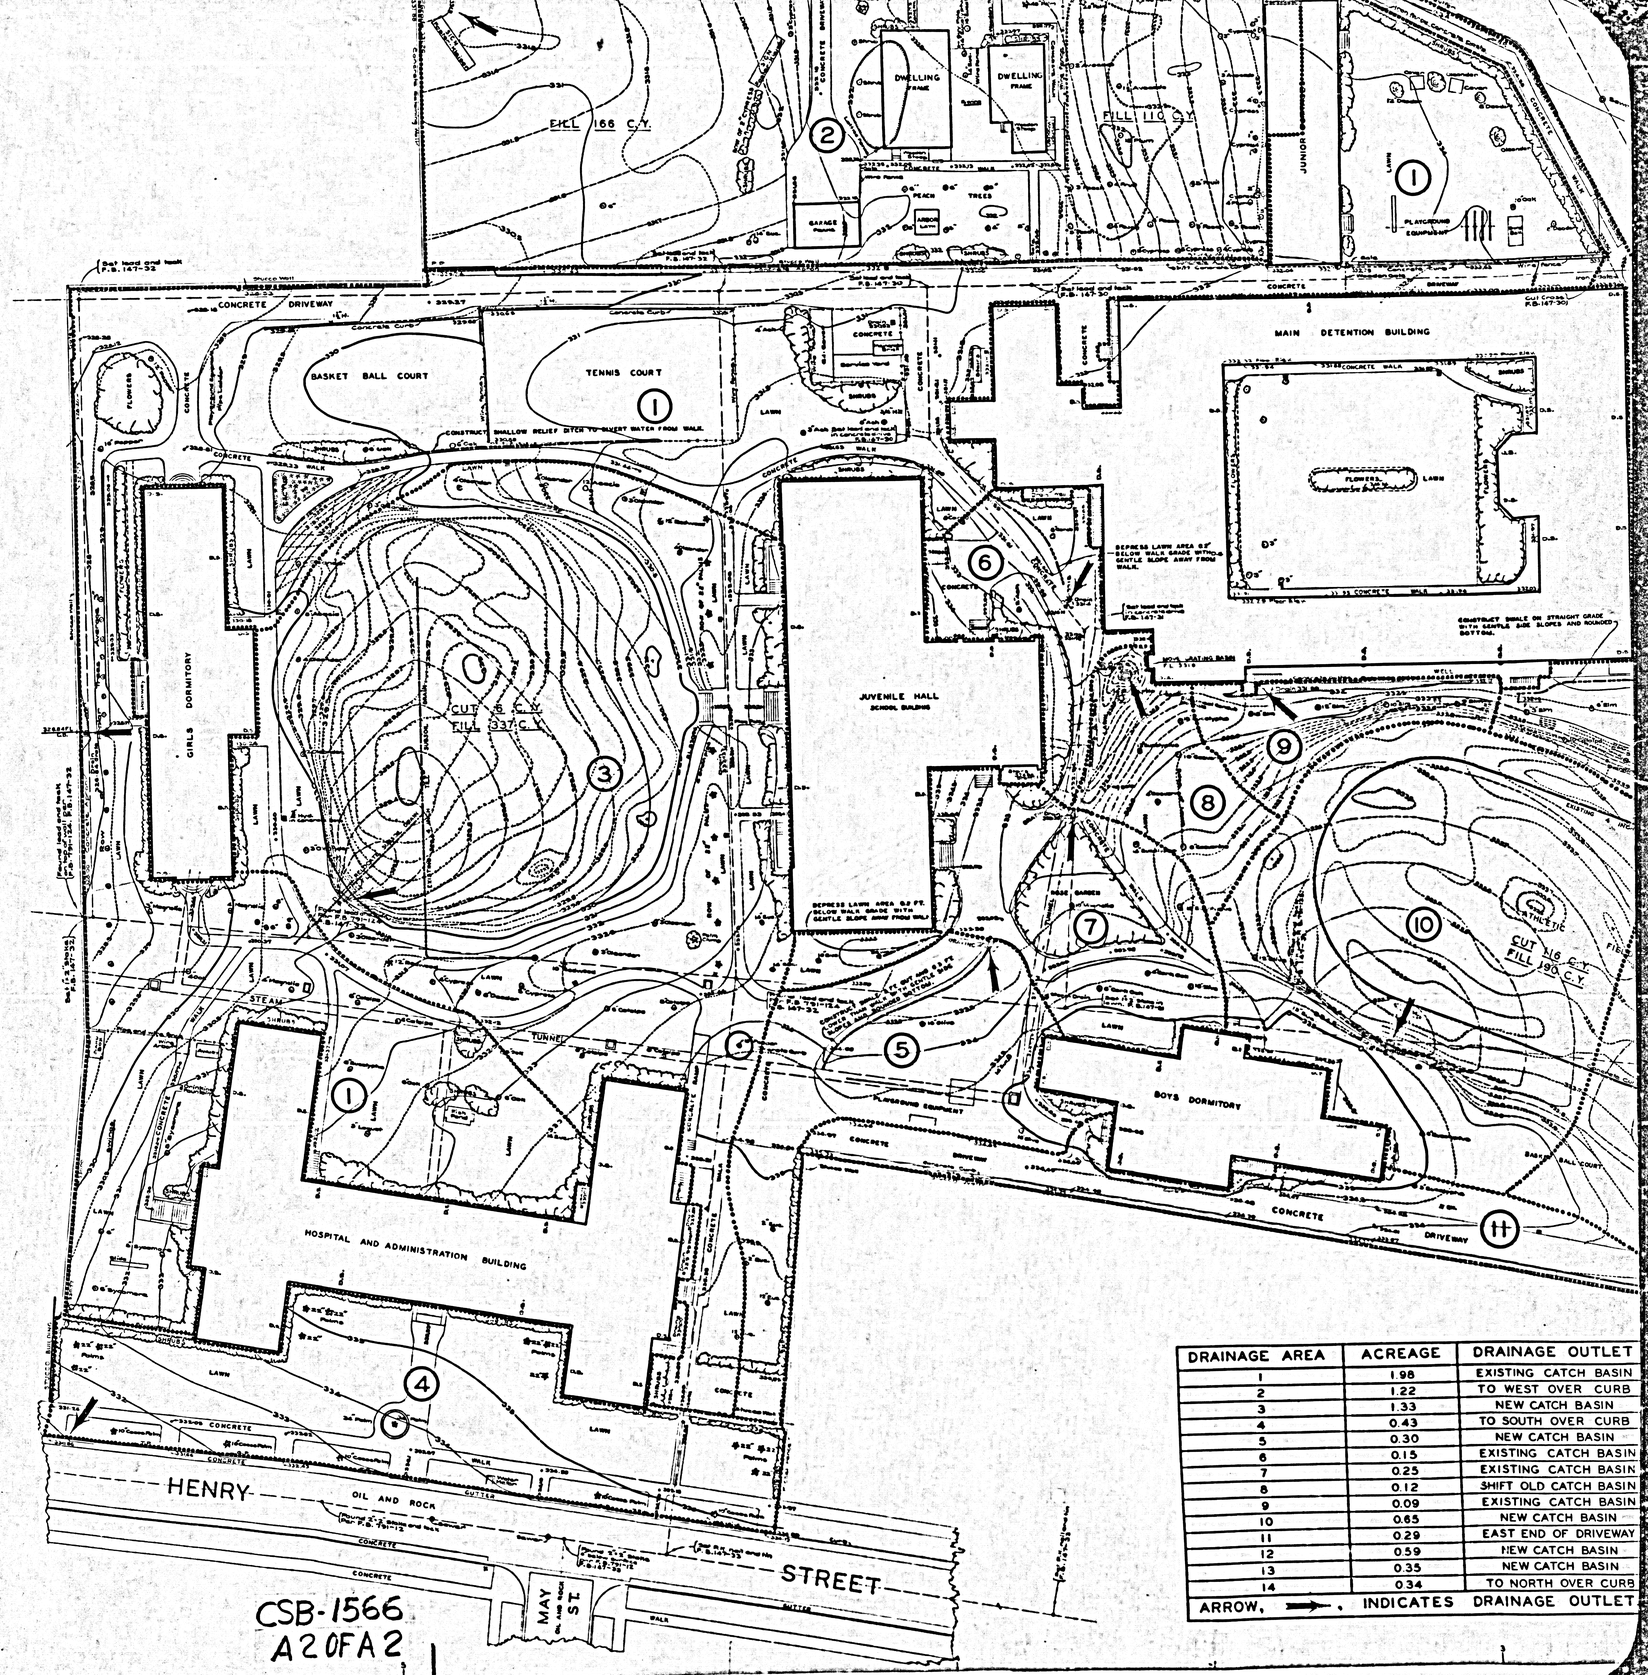

DRAINAGE AREA	ACREAGE	DRAINAGE OUTLET
1	1.98	EXISTING CATCH BASIN
2	1.22	TO WEST OVER CURB
3	1.33	NEW CATCH BASIN
4	0.43	TO SOUTH OVER CURB
5	0.30	NEW CATCH BASIN
6	0.15	EXISTING CATCH BASIN
7	0.25	EXISTING CATCH BASIN
8	0.12	SHIFT OLD CATCH BASIN
9	0.09	EXISTING CATCH BASIN
10	0.65	NEW CATCH BASIN
11	0.29	EAST END OF DRIVEWAY
12	0.59	NEW CATCH BASIN
13	0.35	NEW CATCH BASIN
14	0.34	TO NORTH OVER CURB

ARROW, ⟶, INDICATES DRAINAGE OUTLET

CSB-1566
A2OFA2