



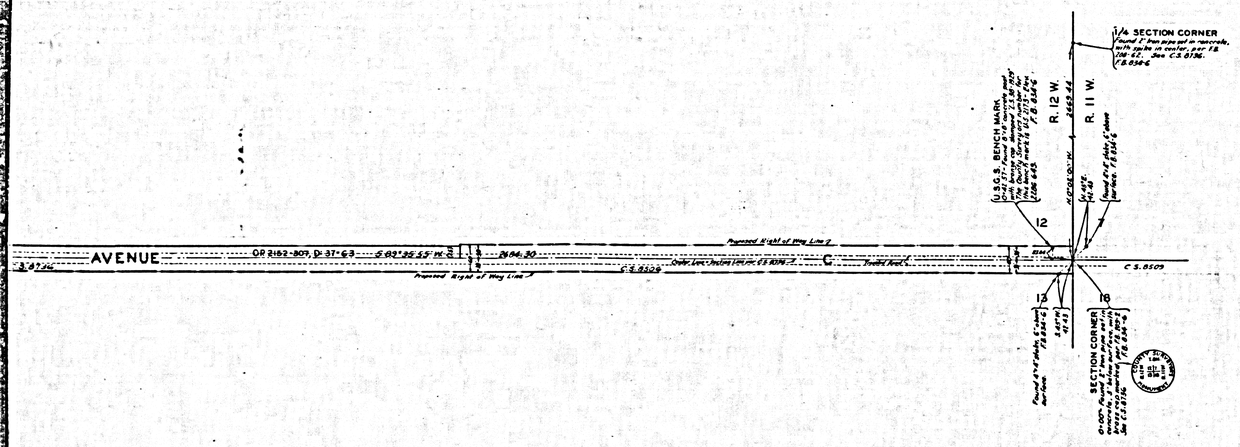

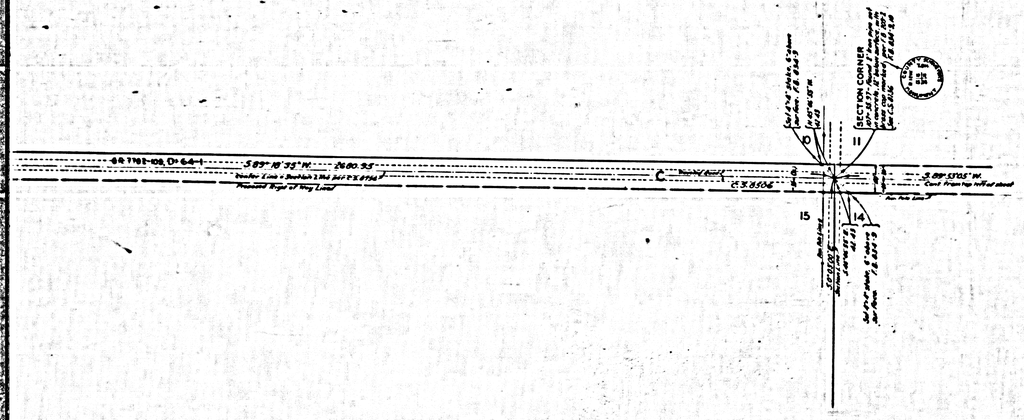

MAP OF

AVENUE C

FROM

NORTHEAST CORNER OF SECTION 13, T.8N.-R.12W., S.B.M.

TO

SIERRA HIGHWAY

COUNTY SURVEYORS MAP Nº B-1584

SCALE-1 INCH = 100 FT.

JOB NUMBER 5058.

ALFRED JONES - COUNTY SURVEYOR

SURVEYED - OCT. 1930 - FEB. 1940.

BEARINGS ARE BASED ON THE BEARING OF SECTION LINES AS SHOWN ON C.S. 8736.


F.B. 534 - 5 - 14.

FIELD WORK BY...E.A. ROSECRANS.
OFFICE WORK BY...R.R. McPHERSON.
P.A. WOOD.
CHECKED BY.....R. R. McPHERSON.

INDEX 70-71

COUNTY SURVEYOR'S MAP Nº B-1584

CSB-1584
A1 OF A4

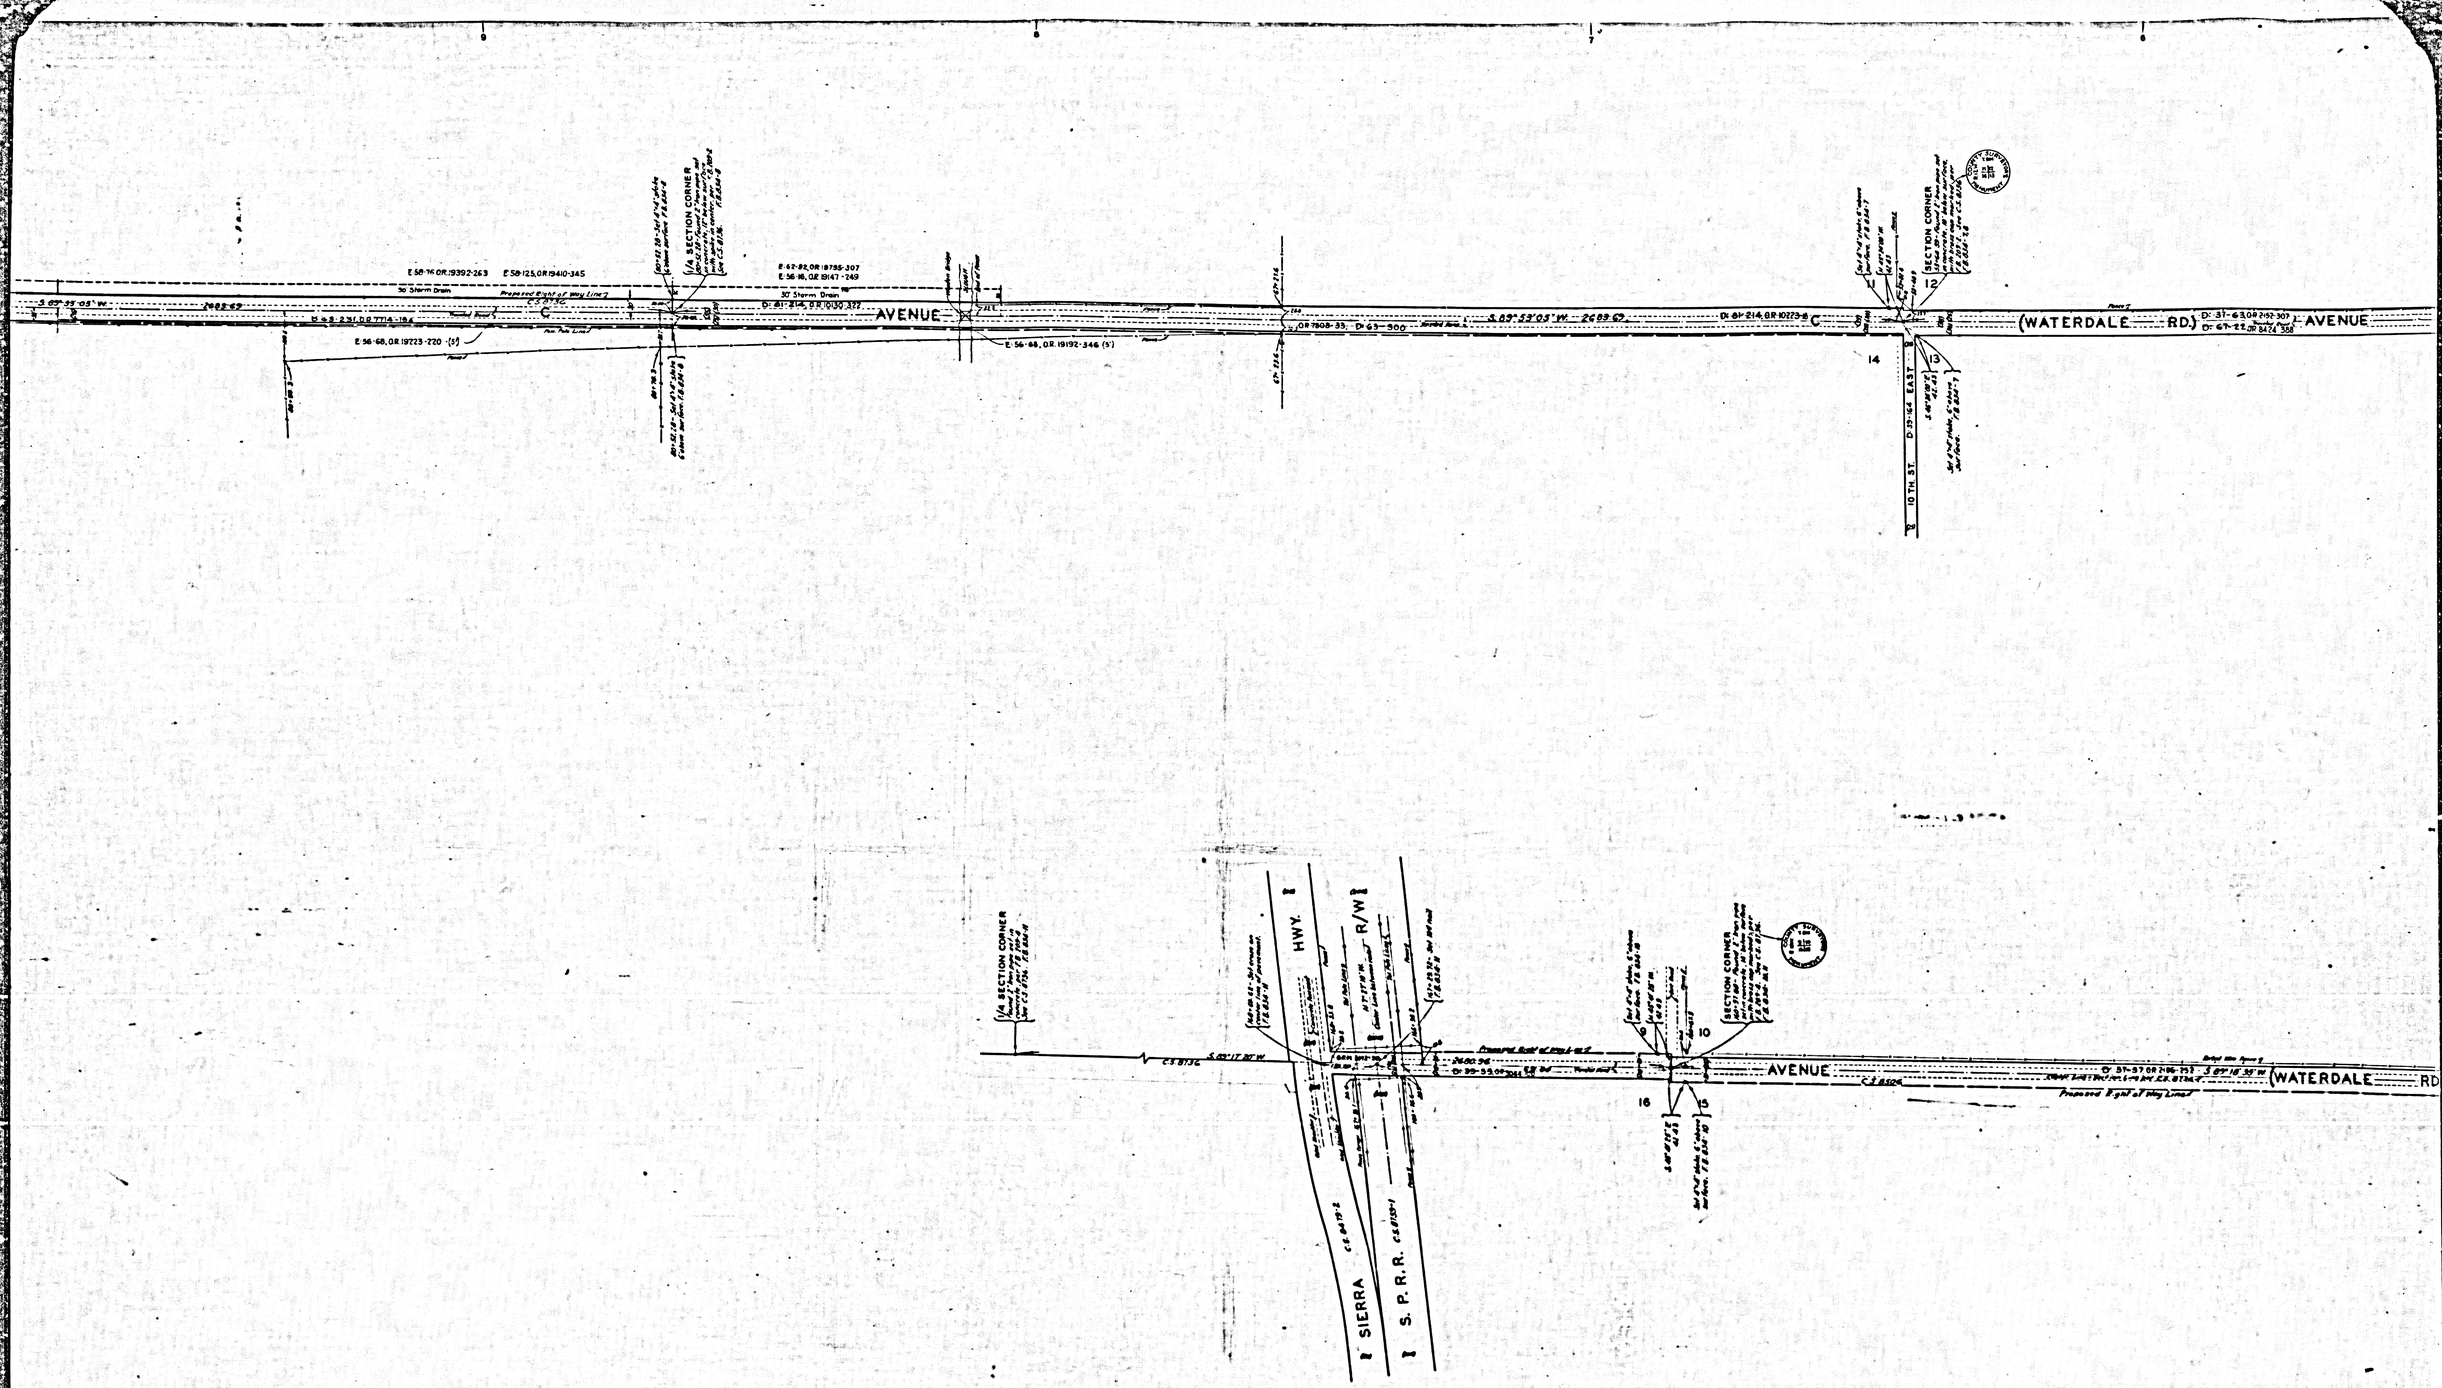

CS B-1584
A3 OF A4

COUNTY SURVEYOR'S MAP NO 8-1584

AVENUE

SECTION CORNER

SECTION CORNER

SECTION CORNER

1/4 SECTION CORNER

CSB-1584
A4 OF A4

(WATERDALE RD.)

AVENUE

10TH ST

SECTION CORNER

1/4 SECTION CORNER

CSB-1584
A20FA4