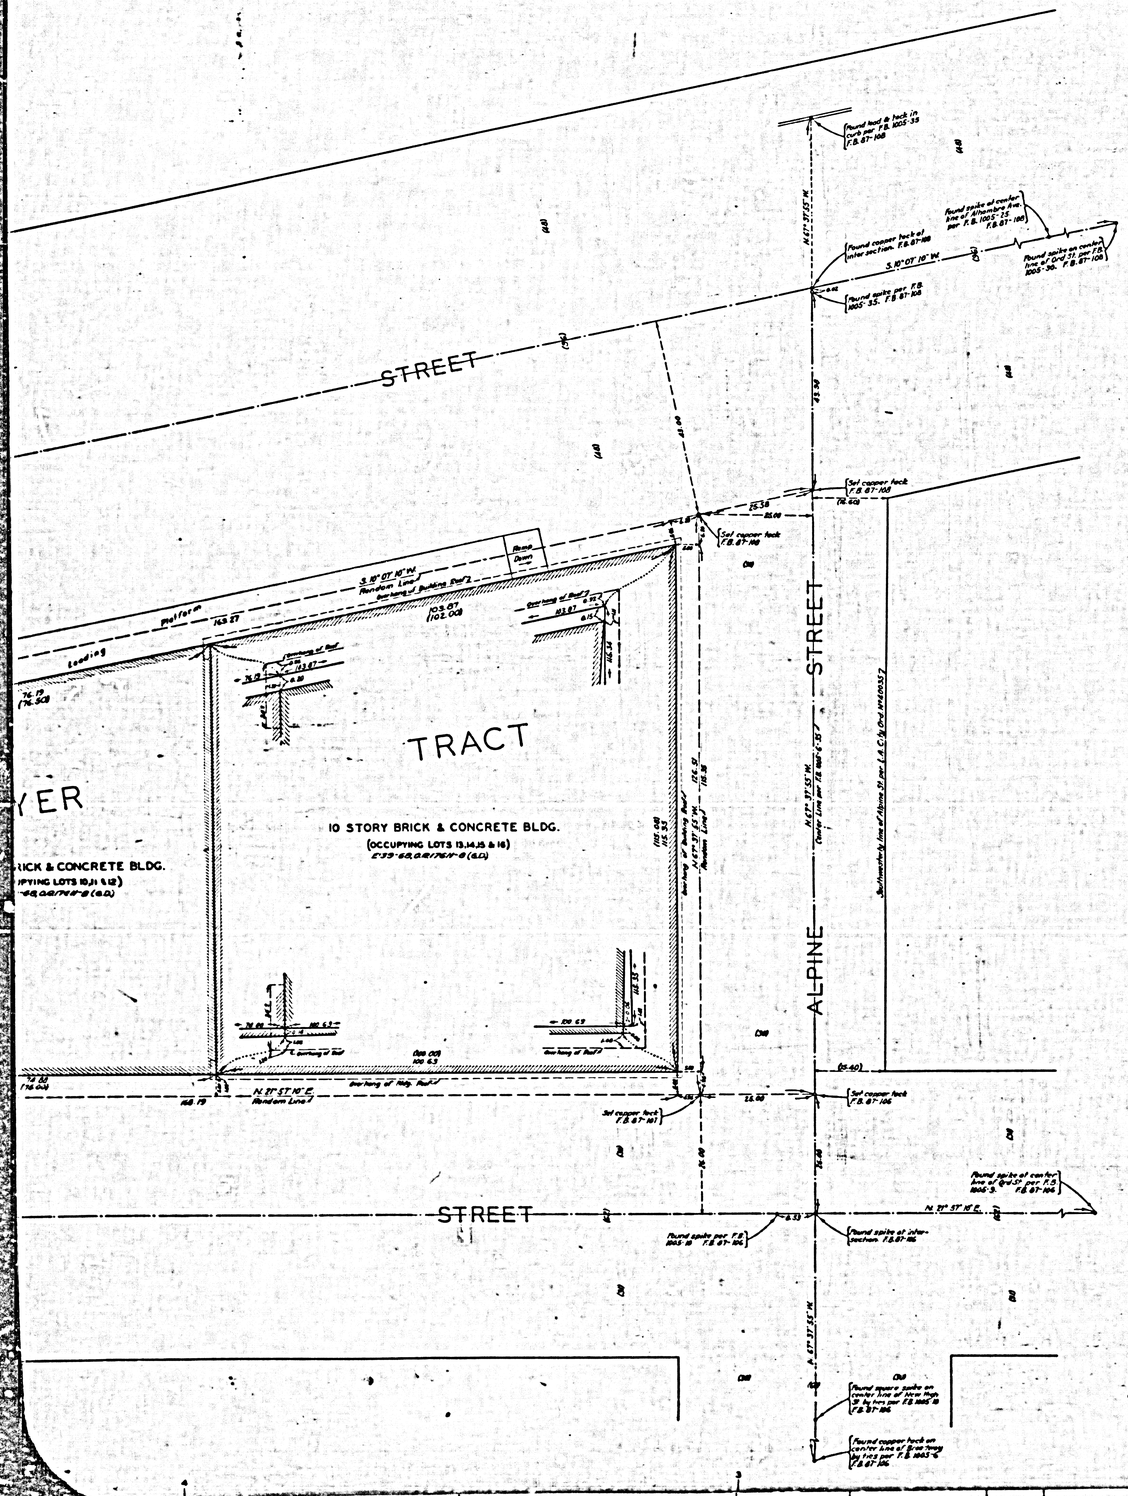

STREET
Found lead & tack in Curb per F.B. 1005-33 F.B. 87-108
Found copper tack at inter section. F.B. 87-108
Found spike at reverse line of Alhambra Ave. per F.B. 1005-33 F.B. 87-108
Found spike on reverse line of Ord 21 per F.B. 1005-36. F.B. 87-108
S. 89° 07' 10" W.
N 67° 57' 51" W.
Found spike per F.B. 1005-33. F.B. 87-108
Set copper tack F.B. 87-108
15.36
76.60
Set copper tack F.B. 87-108
Bronze Dome
S. 89° 07' 10" W. Random Line
Building Line
Face of Building
163.87
163.87
163.87
163.87
Landing
Face of Building
Face of Building
Face of Building

ST. BRUNO

STREET

ALAMEDA

MOONEY

AND

MEYER

TRACT

3 STORY BRICK BLDG.
(OCCUPYING LOTS 5,6,7,8 & 9)

7 STORY BRICK & CONCRETE BLDG.
(OCCUPYING LOTS 10,11 & 12)

10 STORY BRICK & CONCRETE BLDG.
(OCCUPYING LOTS 13,14,15 & 16)

M. R.

3 - 428

SPRING STREET

CSB-1585
A20FA4

& BRUNO ST.


AL-AMEDA

SPRING


COLLEGE AVE

CSB-1585
A30FA4

COUNTY SURVEYORS MAP No B-1585

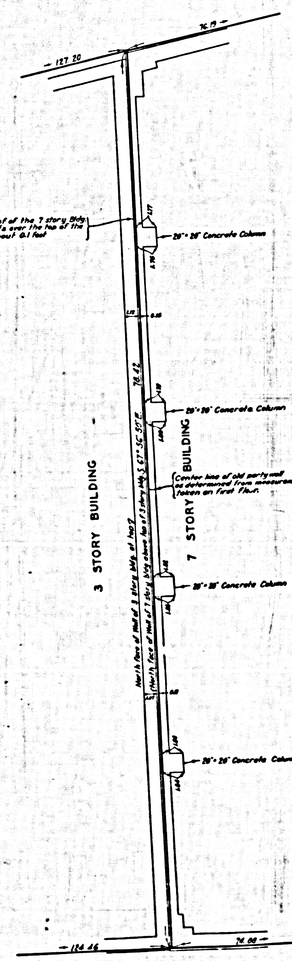

NORTH WALL OF 7 STORY BUILDING ABOVE TOP OF 3 STORY BUILDING, MEASURED ON 5th FLOOR OF 7 STORY BUILDING.
SCALE - 1" = 4'

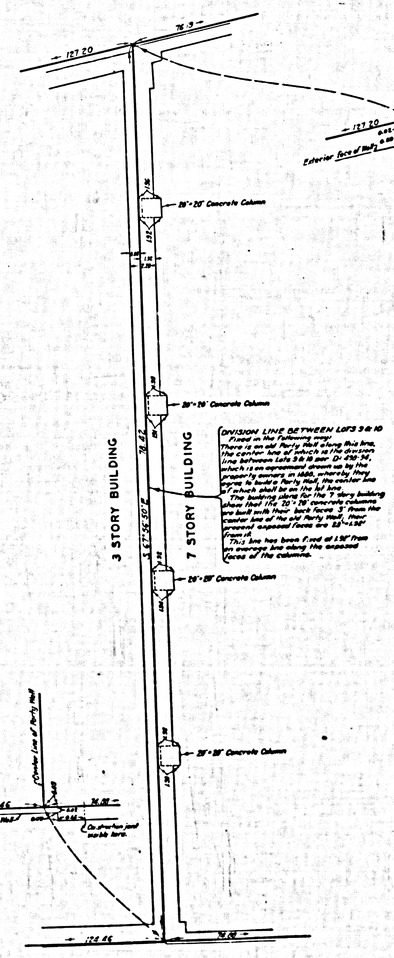

WALL BETWEEN 3 STORY AND 7 STORY BUILDINGS AS IT IS ON FIRST FLOOR OF THE 7 STORY BUILDING.
SCALE - 1" = 4'

MARGINAL MAP

SCALE - 1" = 4'

CSB-1585
A4OFA4