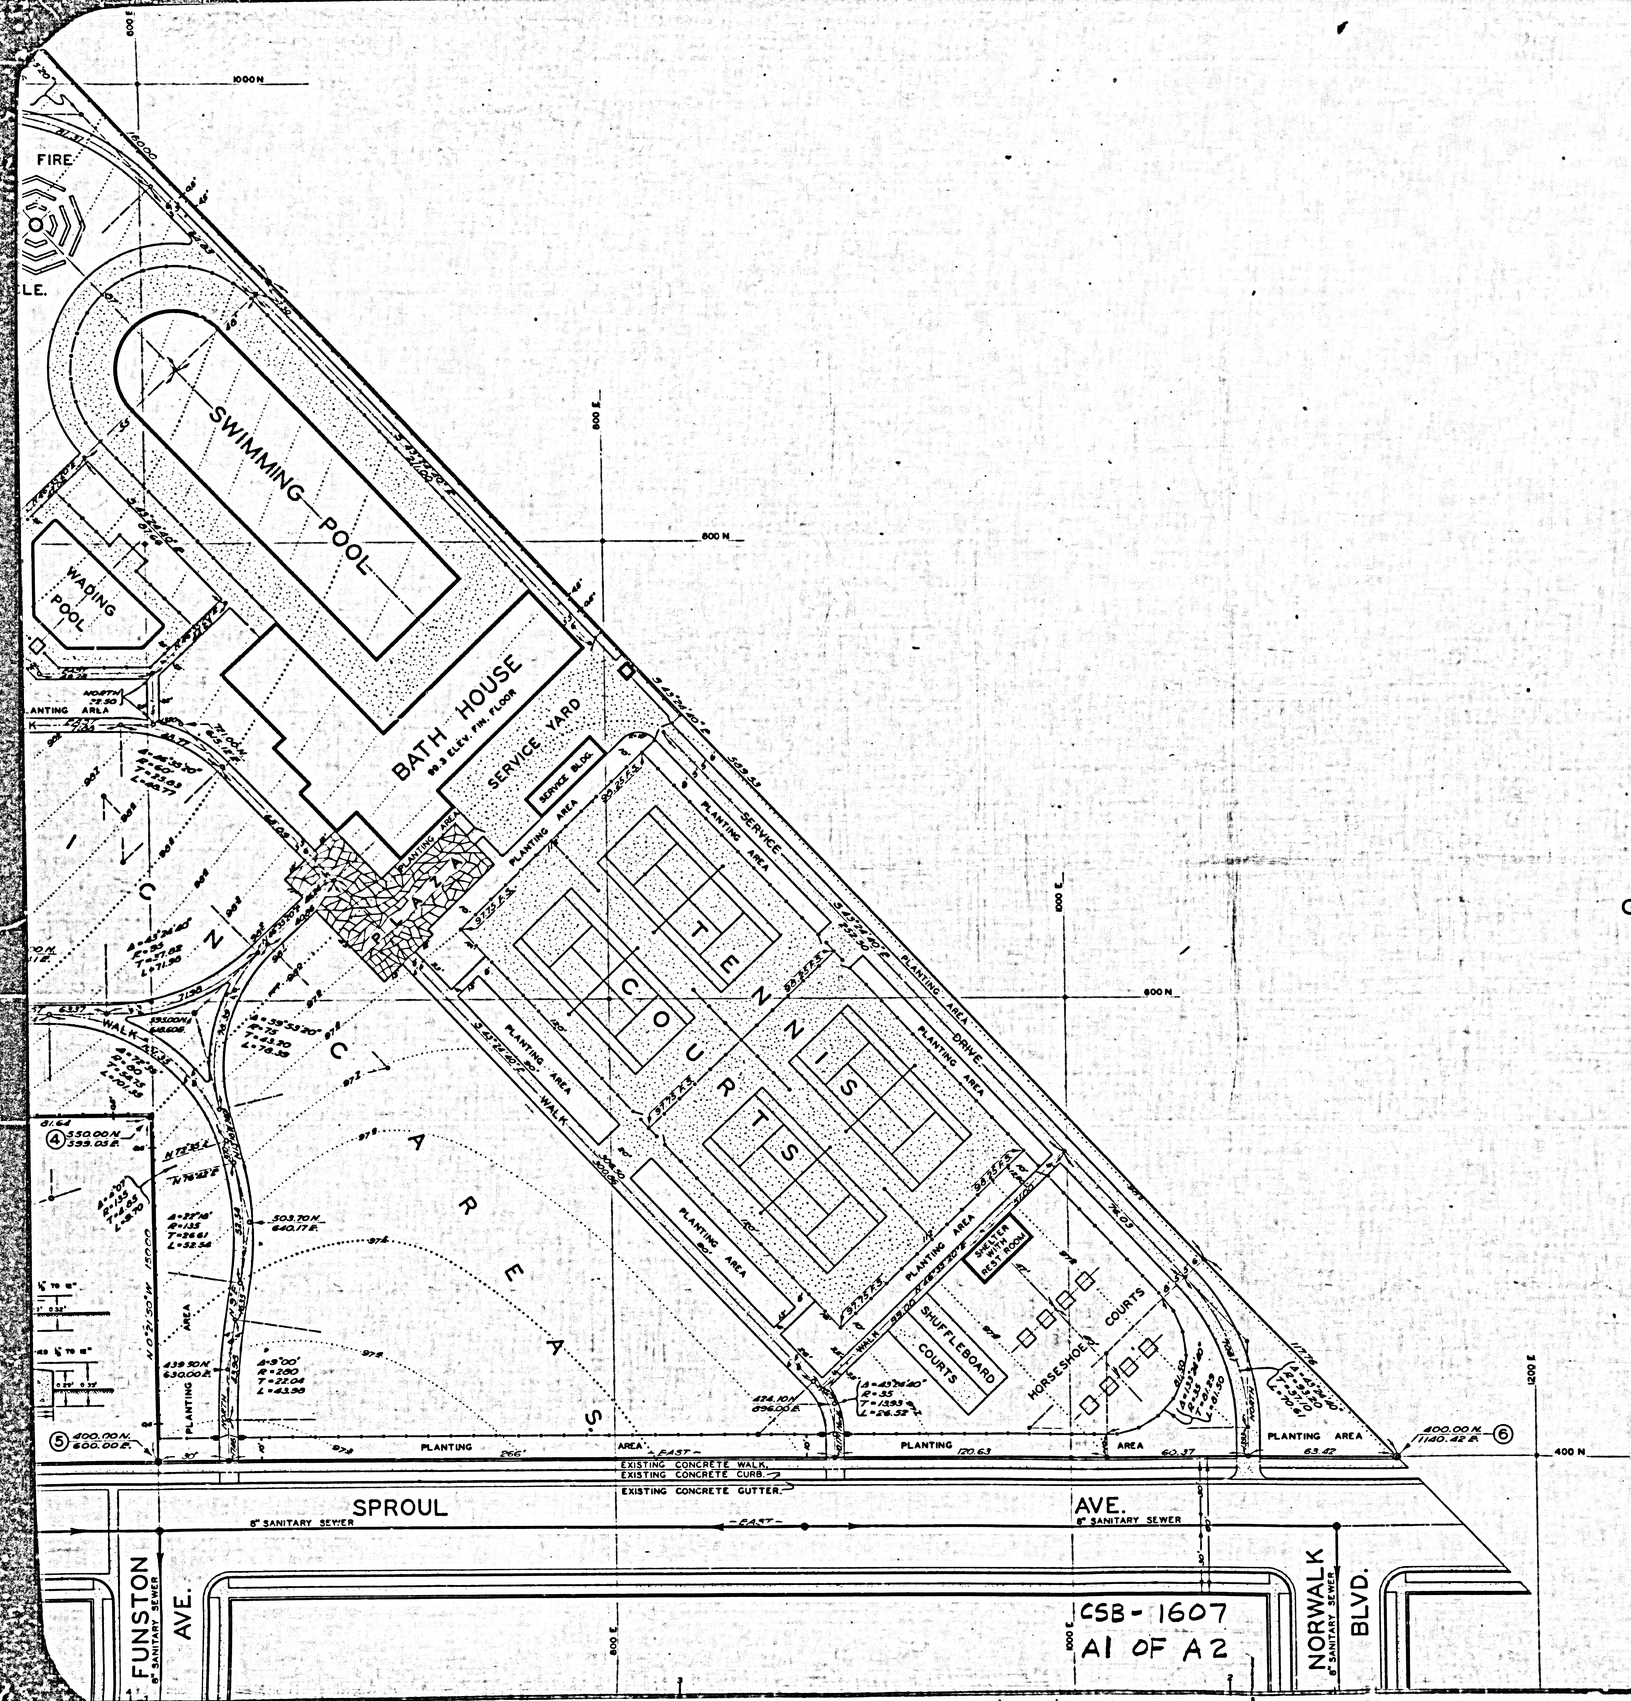
SWIMMING POOL
WADING POOL
BATH HOUSE
SERVICE YARD
SERVICE BLDG.
PLANTING AREA
PLAZA
TENNIS COURTS
SHUFFLEBOARD COURTS
HORSESHOE COURTS
SHELTER REST ROOM
PLANTING AREA
WALK
DRIVE
SERVICE
PLANTING AREA
PLANTING AREA
PLANTING AREA

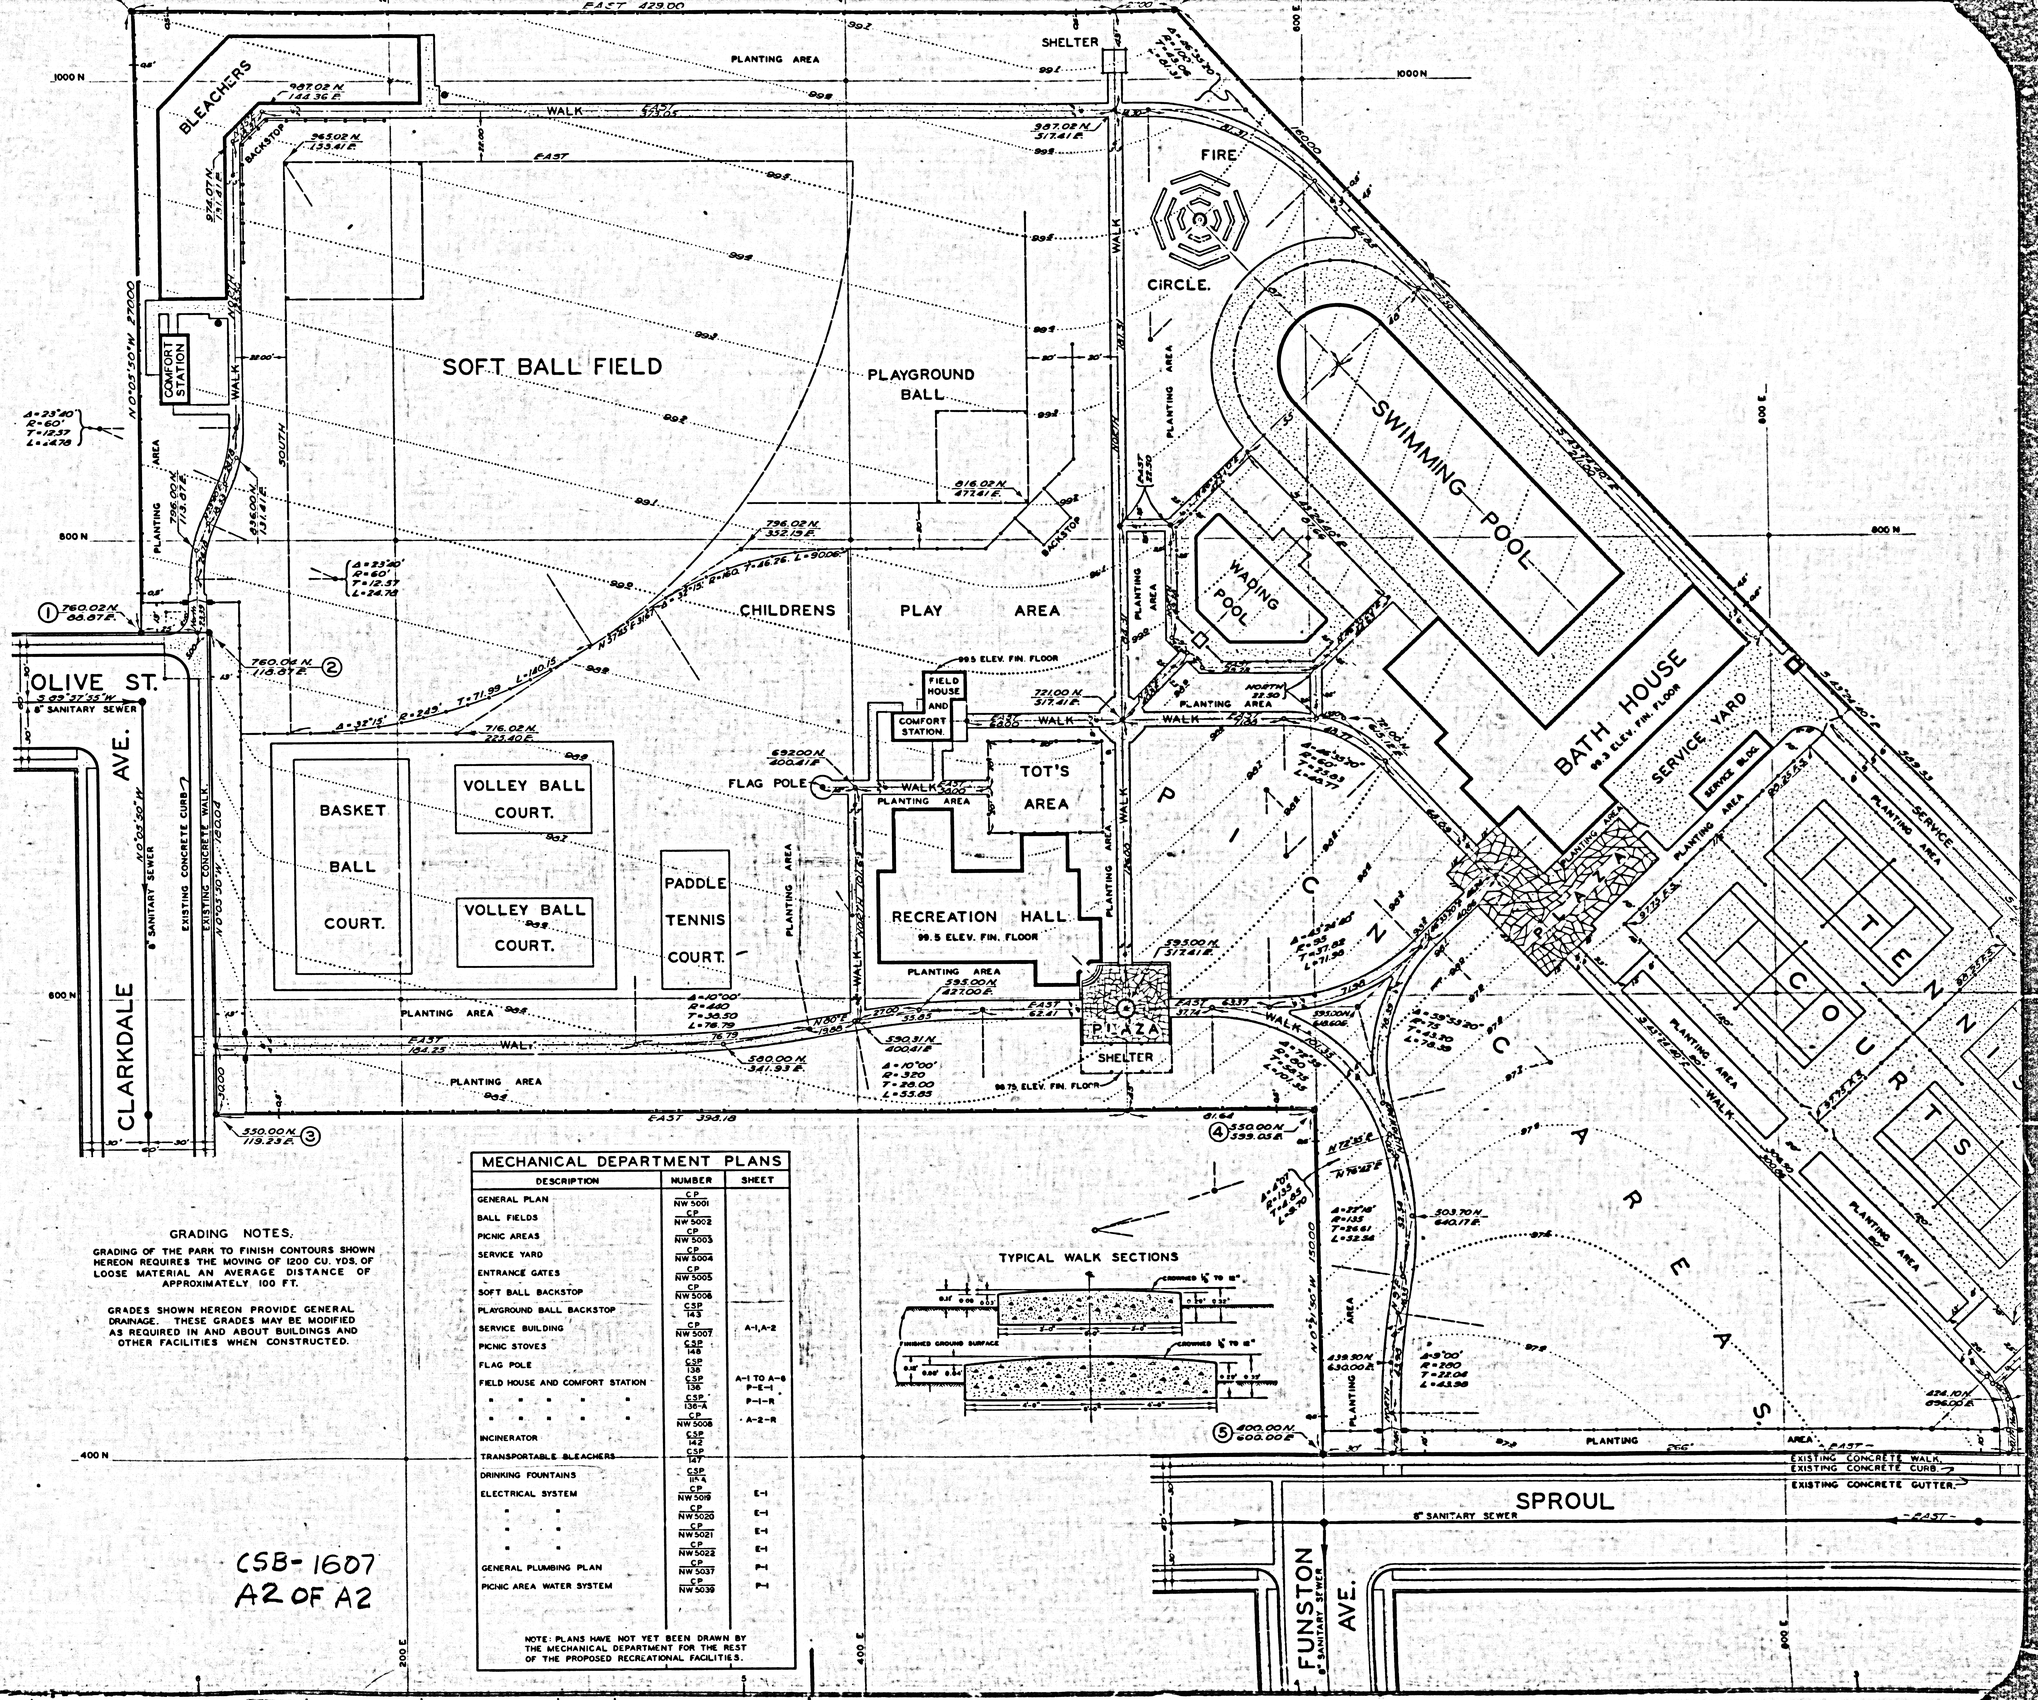

GRADING NOTES.

GRADING OF THE PARK TO FINISH CONTOURS SHOWN HEREON REQUIRES THE MOVING OF 1200 CU. YDS. OF LOOSE MATERIAL AN AVERAGE DISTANCE OF APPROXIMATELY 100 FT.

GRADES SHOWN HEREON PROVIDE GENERAL DRAINAGE. THESE GRADES MAY BE MODIFIED AS REQUIRED IN AND ABOUT BUILDINGS AND OTHER FACILITIES WHEN CONSTRUCTED.

MECHANICAL DEPARTMENT PLANS

DESCRIPTION	NUMBER	SHEET
GENERAL PLAN	CP NW 5001	
BALL FIELDS	CP NW 5002	
PICNIC AREAS	CP NW 5003	
SERVICE YARD	CP NW 5004	
ENTRANCE GATES	CP NW 5005	
SOFT BALL BACKSTOP	CP NW 5006	
PLAYGROUND BALL BACKSTOP	CSP 143	
SERVICE BUILDING	CP NW 5007	A-1, A-2
PICNIC STOVES	CSP 148	
FLAG POLE	CSP 136	
FIELD HOUSE AND COMFORT STATION	CSP 135	A-1 TO A-6 P-E-1
" " " " "	CSP 136-A	P-1-R
" " " " "	CP NW 5008	A-2-R
INCINERATOR	CSP 142	
TRANSPORTABLE BLEACHERS	CSP 147	
DRINKING FOUNTAINS	CSP 114 A	
ELECTRICAL SYSTEM	CP NW 5018	E-1
" "	CP NW 5020	E-1
" "	CP NW 5021	E-1
" "	CP NW 5022	E-1
GENERAL PLUMBING PLAN	CP NW 5037	P-1
PICNIC AREA WATER SYSTEM	CP NW 5039	P-1

NOTE: PLANS HAVE NOT YET BEEN DRAWN BY THE MECHANICAL DEPARTMENT FOR THE REST OF THE PROPOSED RECREATIONAL FACILITIES.

CSB-1607
A2 OF A2

COUNTY SURVEYOR'S MAP NO. B-1601