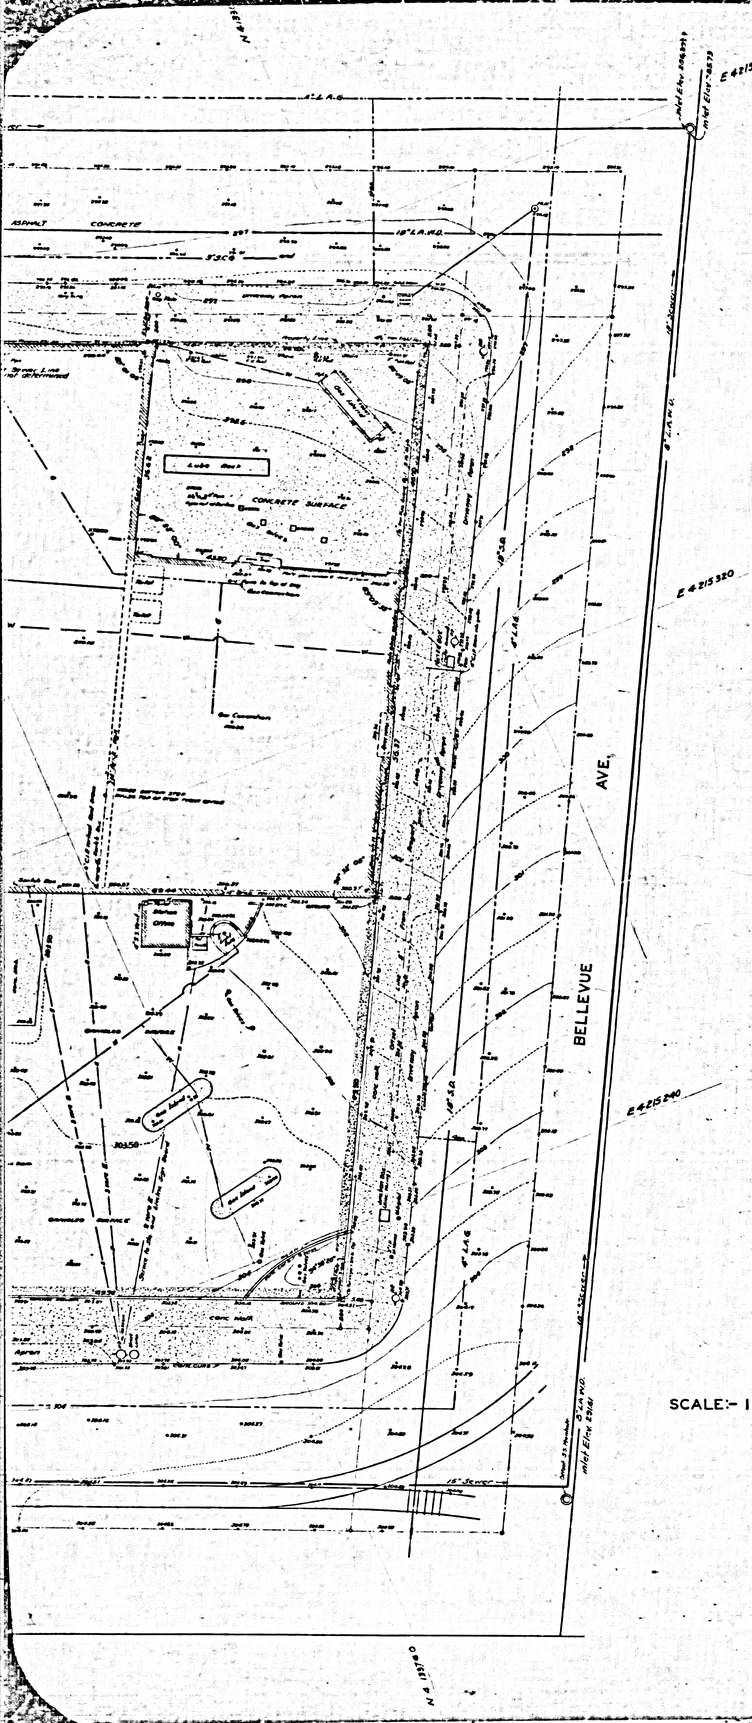

SCALE:- 1 INCH = 8FT.

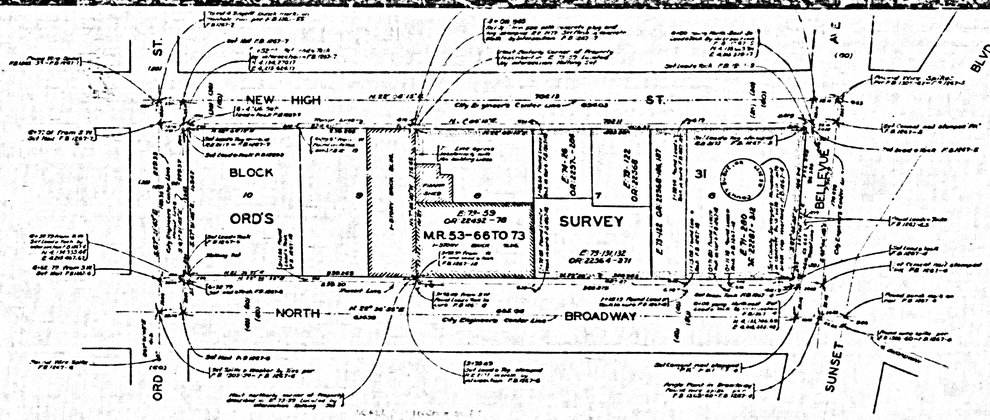

BOUNDARY MAP

SCALE - 1 INCH = 50FT.

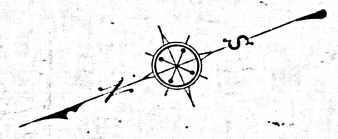

COUNTY OF LOS ANGELES
BOUNDARY & TOPOGRAPHIC MAP OF

LOTS 6,7 & 8 BLOCK 31
ORD'S SURVEY M.R. 53-66-73

AT

BROADWAY, BELLEVUE AVE. & NEW HIGH ST.

IN THE

CITY OF LOS ANGELES

COUNTY SURVEYORS MAP No. B 1987
SCALE :- AS SHOWN

JOB NUMBER 8455

ALFRED JONES COUNTY SURVEYOR
SURVEYED MARCH, 1947

SURVEYED UNDER INSTRUCTIONS OF THE BOARD OF SUPERVISORS PER ORDER DATED FEBRUARY 25, 1947

BEARINGS ARE BASED ON THE LOS ANGELES COUNTY COORDINATE SYSTEM; LAMBERT GRID CENTRAL MERIDIAN 118° 20' WEST SEE C.S. 942 3

PLANE TABLE SHEETS E-279 E-280 E-281
F.B. 1305-54-60 F.B. 1267-3-29

FIELD WORK BY ..... C.A. BENSON
W.E. BRADEN
THOS. H. MONCURE
OFFICE WORK BY ..... K.R. McPHERSON
L.C. McMILLAN
CHECKED BY ..... L.M. FREEMAN
K.R. McPHERSON
M.D. DARLING

DATUM - MEAN SEA LEVEL
ELEVATIONS SHOWN HEREON ARE BASED ON THE 1936 U.S.C. & G.S. ELEVATION OF U.S.G.S. B.M. "338" (U.S. 404)

NOTE:- Underground Utilities are shown on 1 Story Bl. & Building and adjacent corner plots fronting on Bellevue Ave. only. Location of Utilities on balance of Property not ascertained.

INDEX 2

CSB-1987
A1 OF A3

COUNTY SURVEYOR'S MAP No. B-1987

NEW HIGH STREET

1-STORY FRAME BLDG.

SHED

BLACK TOP PAVEMENT

1-STORY FRAME BLDG.

1-STORY BRICK BLDG.

1-STORY FRAME BLDG.

1-STORY FRAME BLDG.

TITLE

UNDER

NOTE

1 - STORY BRICK BLDG.

1 - STORY BRICK BLDG.

1 - STORY BRICK BLDG.

1 - STORY BRICK BLDG.

1-STORY BRICK BLDG.

1-STORY BRICK BLDG.

1-STORY BRICK BLDG.

BRICK BLDG.

BRICK BLDG.

SEE

BELLEVUE AVE.

NORTH BROADWAY

SCALE:- 1 INCH =

CSB-1987
A2 OF A3

COUNTY SURVEYOR'S MAP No B-1987

SCALE:- 1 INCH = 8 FT.

BRICK BLDG

1- STORY

1-STORY BRICK BLDG

1-STORY FRAME SHED

BLACK TOP PAVEMENT

SHED

1- STORY FRAME BLDG.

1-STORY FRAME BLDG.

1-STORY FRAME BLDG.

1-STORY FRAME BLDG.

UNDER

NOTE

1- STORY

1-STORY BRICK BLDG

LEAN TO

PORCH

PORCH

1- STORY

1-STORY BRICK BLDG.

1-STORY BRICK BLDG.

1-STORY

1-STORY BRICK BLDG.

1-STORY BRICK BLDG.

1-STORY

4" LAG

8" Sewer

18" L.A. M.D.

Top of Bank

Top of Bank

Gutter

Driveway Apron

Gutter

Driveway Apron

Gutter

Driveway Apron