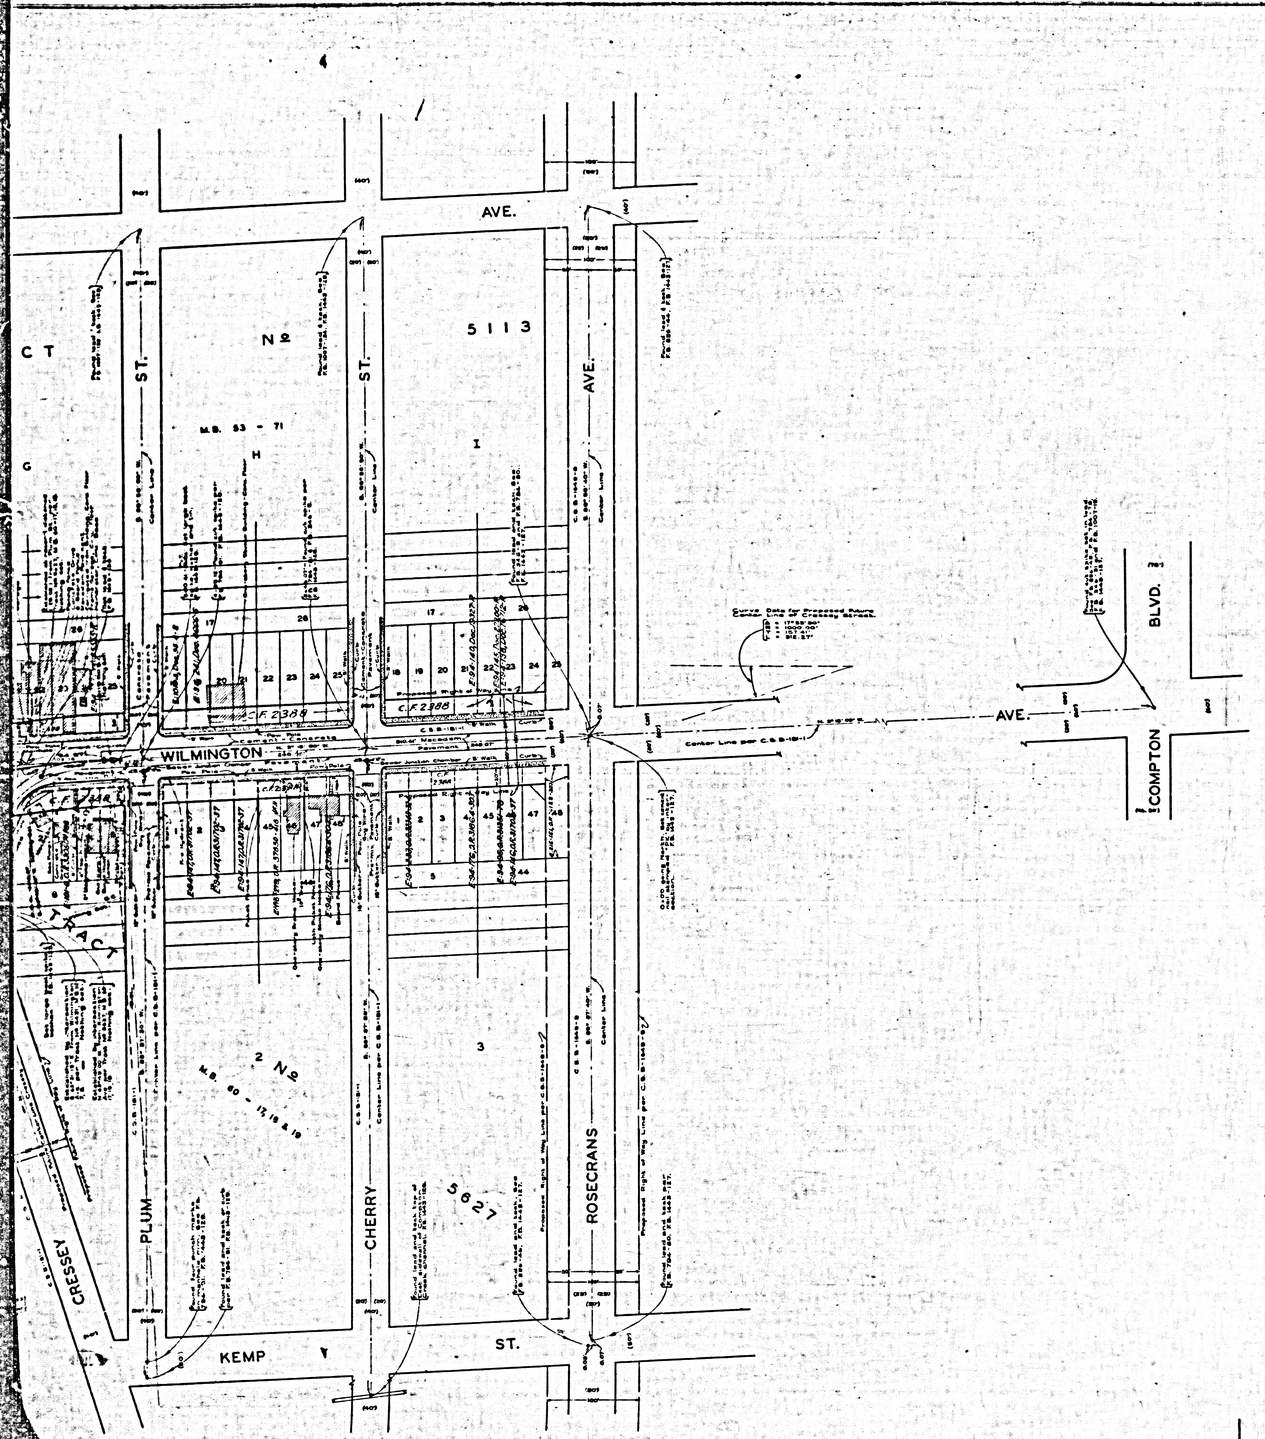


COUNTY OF LOS ANGELES
MAP OF
WILMINGTON AVENUE
FROM
ROSECRANS AVENUE
TO
STOCKWELL STREET

COUNTY SURVEYORS MAP Nº B-2105
SCALE: 1 INCH = 50 FT.

JOB NUMBER 8507

C. E. ARNOLD..... COUNTY SURVEYOR
SURVEYED..... APRIL, 1948

SURVEYED ON REQUEST OF THE CHIEF ENGINEER OF THE REGIONAL PLANNING COMMISSION UNDER SEC. 79, ORD. 4099, BY LETTER DATED JAN. 8, 1948, AND AS AUTHORIZED BY THE BOARD OF SUPERVISORS IN THEIR ORDER OF JUNE 1, 1938.

BEARINGS ARE BASED ON THE BEARING OF ROSECRANS AVE. AS SHOWN ON C.S.B-1849-9

F.B. 1443-125-134.

FIELD WORK BY..... E. C. WALLACE
OFFICE WORK BY..... R. L. RATZ
CHECKED BY..... A. A. ROESER

Revised June 1949. R. W. McALLISTER.

INDEX-26

CSB-2105
A1 OF A3

COUNTY SURVEYOR'S MAP NO. B-2105

JOS. MELLUS
18.71 ACRES
C.S. 96 & C.F. 63

PAULSEN TRACT

BLISS ST.
LORIS ST.
PEACH ST.
ST.
TRACT
Nº
AVE.
5113
9068
138TH
139TH
WILMINGTON
COMPTON
ALLEY

THIS LOCATION ABANDONED BY COUNTY SURVEYOR - JUNE 1940. FOR LATER SURVEY SEE BELOW.

Cultivated Field
Proposed Right of Way Line
C.F. 2388
Macadam Pavement
Proposed Center Line
Center Line of Roadway
PROPOSED SERVICE ROAD
Nº 3626
M.B. 40 - 96 & 97

1 3 6 4 5
CS9 2707
STOCKWELL ST.

7 8 7 4
245 246 247 248
ALLEY
134TH PL.
A PORTION OF M. KELLER
24899 ACRES
C.S. 96 & C.F. 63
O.R. 24080-122
O.R. 24389-244
O.R. 22117-274

ADELAIDA MELLUS
A PORTION OF
18.68 ACRES
C.S. 96 & C.F. 63

2 Nº
M.B. 60 - 11 & 12
3
3621

CRESSEY ST.
PLUM
CHERRY
ROSECRANS
KEMP
ST.

CSB-2105
A2 OF A3

COUNTY SURVEYOR'S MAP NO. B-2105

CSB-2105
A3 OF A3