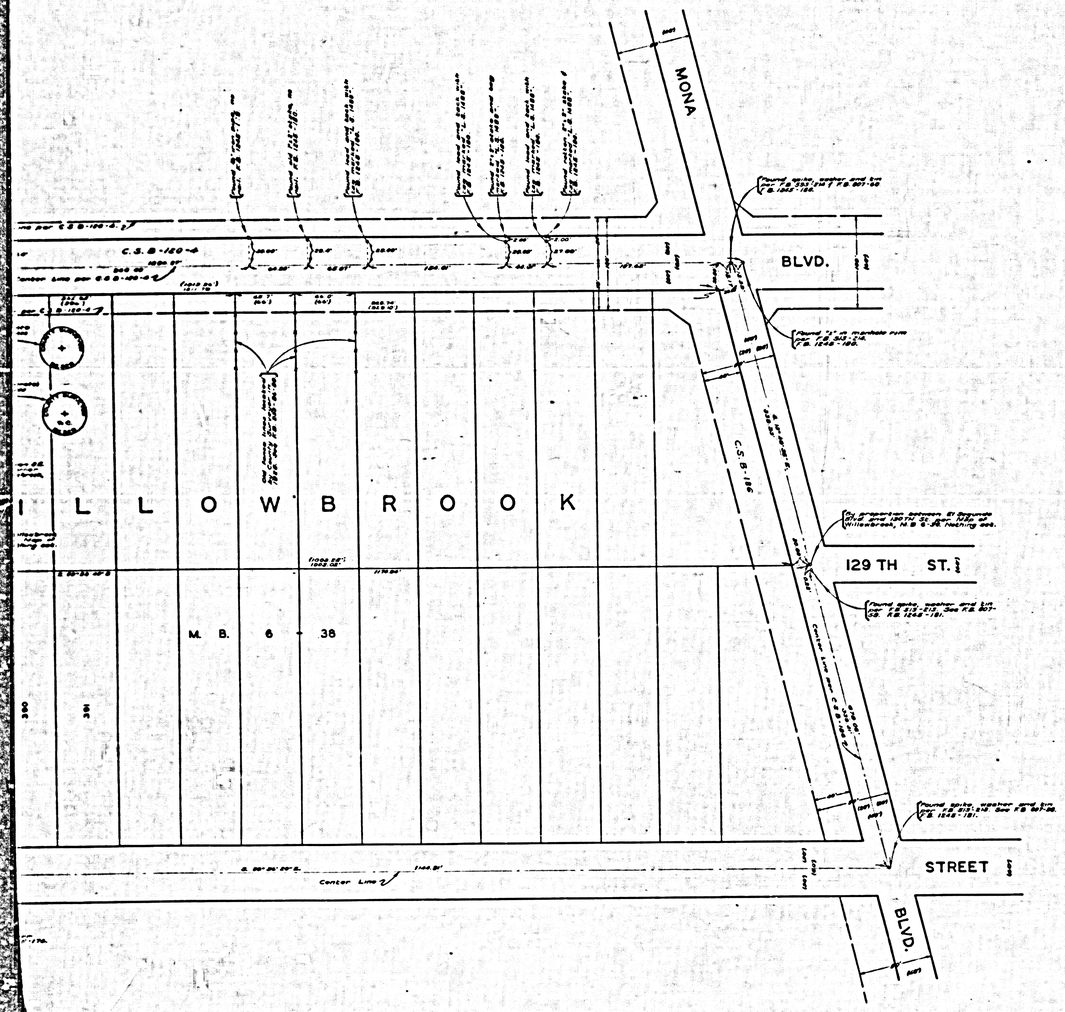


COUNTY OF LOS ANGELES
MAP OF
LOS ANGELES COUNTY PUBLIC LIBRARY SITE
WILLOWBROOK
BEING A PORTION OF LOT 368 & OF LOT 367
OF WILLOWBROOK. M.B. 6 - 38.

COUNTY SURVEYORS MAP Nº B-2142
SCALE: 1 INCH = 50 FT.

INDEX 26

JOB NUMBER 8527

C.E. ARNOLD...COUNTY SURVEYOR.
SURVEYED.... OCTOBER....1948

SURVEYED ON REQUEST OF THE COUNTY LIBRARIAN AND CHIEF MECHANICAL ENGINEER UNDER SEC. 79, ORD. 4099 BY LETTERS DATED RESPECTIVELY SEPT. 27, 1948, AND AUG. 23, 1948.

BEARINGS ARE BASED ON THE BEARING OF EL SEGUNDO BLVD. AS SHOWN ON C.S.B-129, SHEET 4.

F.B. 1248-175-183.

FIELD WORK BY.....R. L. WILLEY
OFFICE WORK BY.....R. L. RATZ
CHECKED BY.....D. M. FINLEY

COUNTY SURVEYORS MAP NO. B-2142

CSB-2142
A1 OF A3

BLVD.

C. S. MON.-BENCH MARK.

ITNESS COR.

124 TH ST.

126 TH ST.

130 TH

WILLOWBROOK

PACIFIC-ELECTRIC RAILWAY

EL SEGUNDO

MONA

AVENUE I

AVENUE J


RIGHT OF WAY

W I L L O W B R O O K

M. B. 6 - 35

CSB-2142
A2 OF A3

COUNTY SURVEYORS MAP NO. B-5145

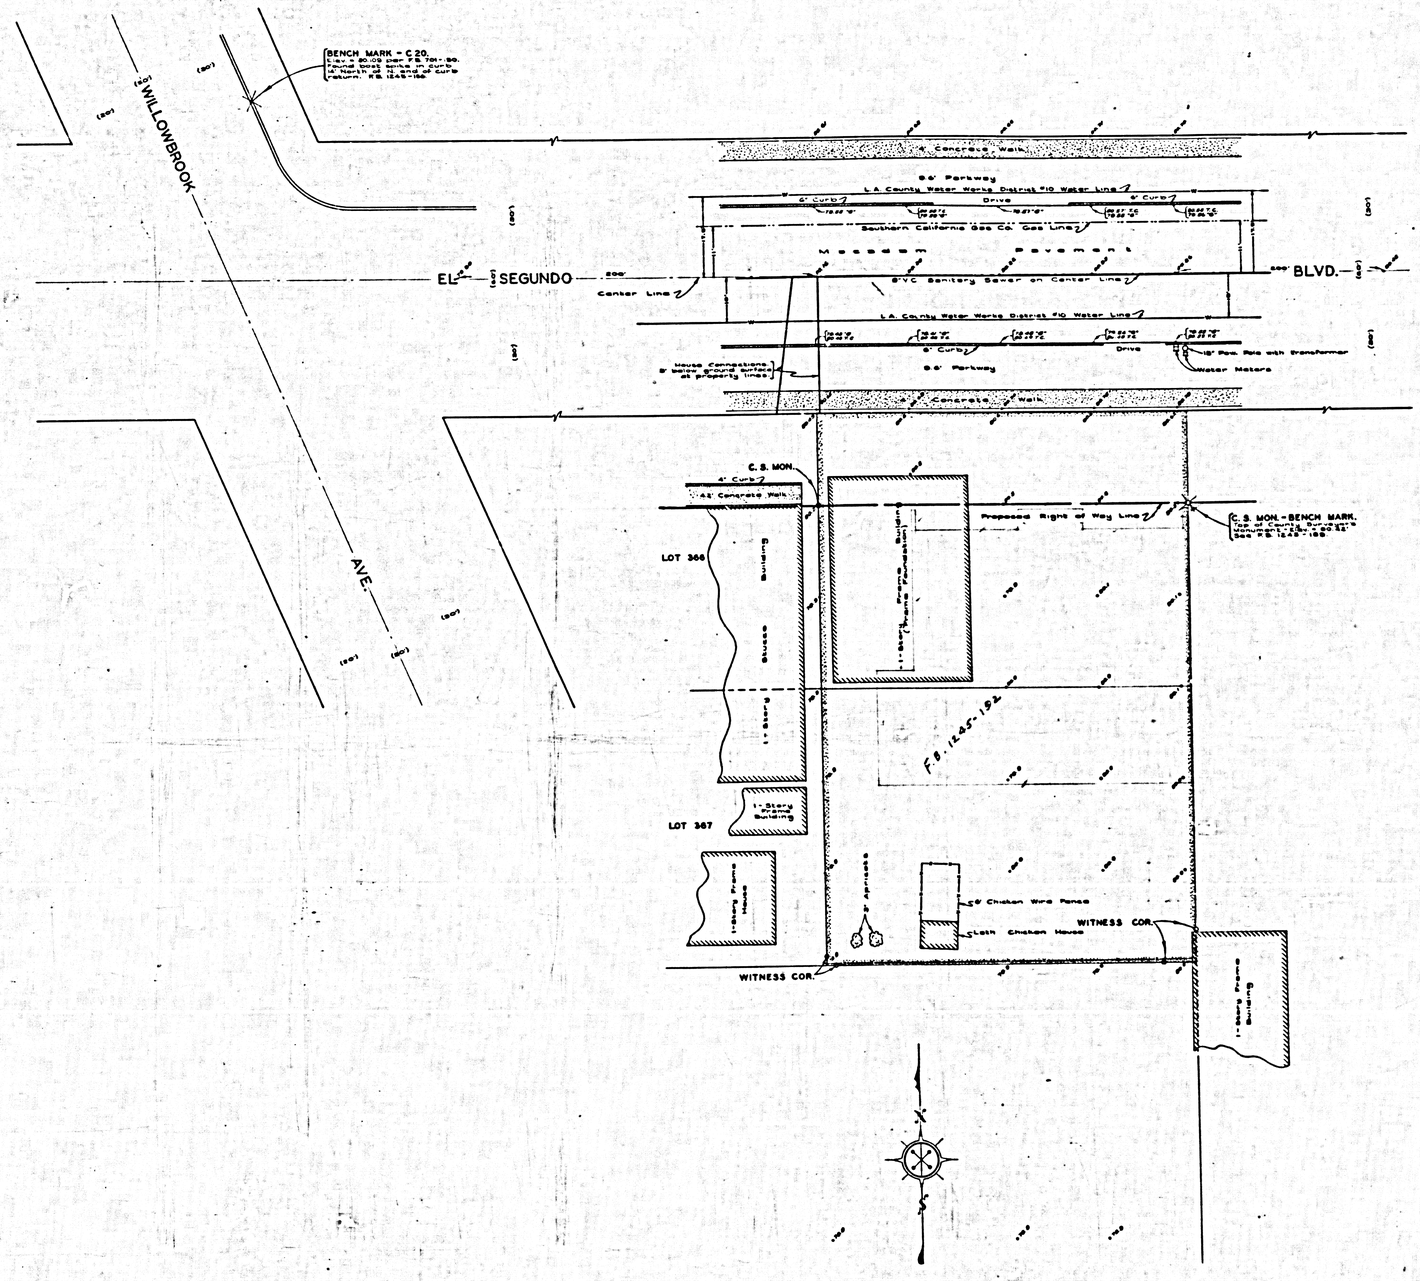

MARGINAL MAP
SHOWING
TOPOGRAPHY
SCALE: 1 INCH = 10 FT.

FIELD WORK BY....R. L. WILLEY
OFFICE WORK BY.....R. L. RATZ
CHECKED BY..R. R. MAPHERSON
F.B. 1245 - 183-190

DATUM = MEAN SEA LEVEL
ELEVATIONS SHOWN HEREON ARE BASED ON THE L.A. CO. ROAD DEPT. ELEV. OF B.M. #5 (L.S. 39-9)

CSB-2142
A3 OF A3