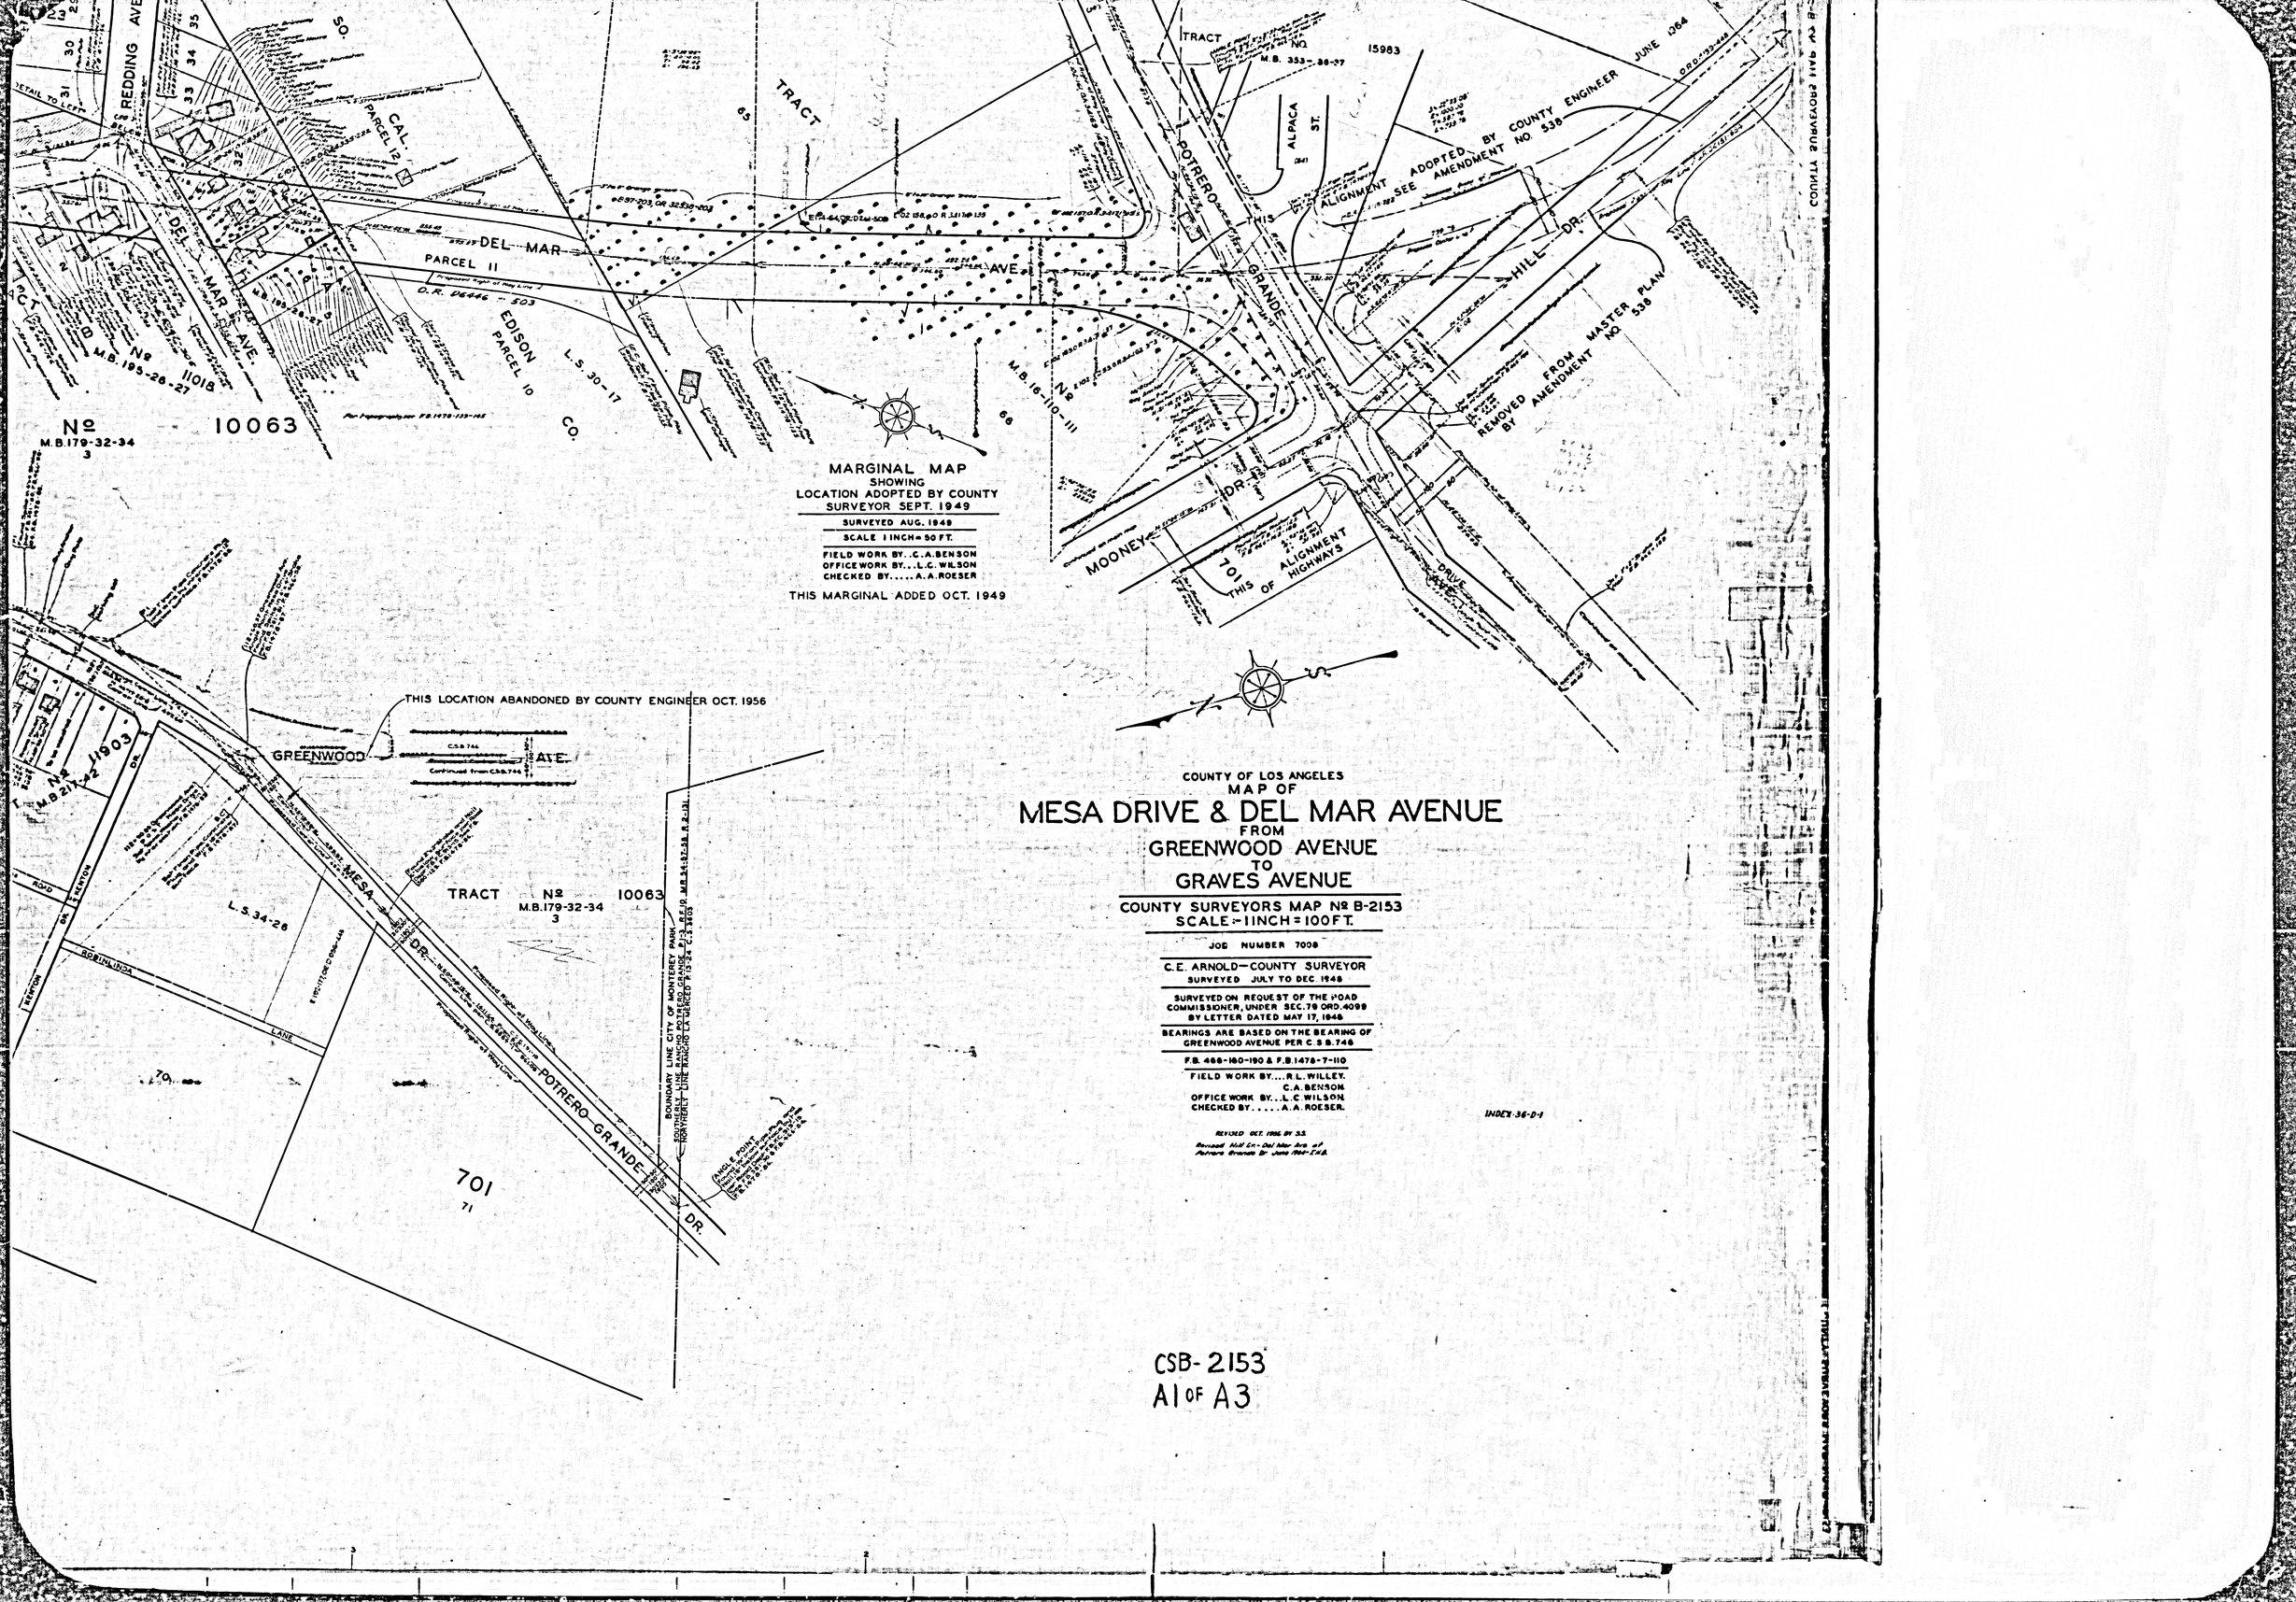


COUNTY OF LOS ANGELES
MAP OF

MESA DRIVE & DEL MAR AVENUE

FROM
GREENWOOD AVENUE
TO
GRAVES AVENUE

COUNTY SURVEYORS MAP No B-2153
SCALE:- 1 INCH = 100 FT.

JOB NUMBER 7008

C.E. ARNOLD—COUNTY SURVEYOR
SURVEYED JULY TO DEC. 1948

SURVEYED ON REQUEST OF THE ROAD COMMISSIONER, UNDER SEC. 79 ORD. 4099 BY LETTER DATED MAY 17, 1948

BEARINGS ARE BASED ON THE BEARING OF GREENWOOD AVENUE PER C.S.B. 746

F.B. 486-160-190 & F.B. 1478-7-110

FIELD WORK BY....R.L. WILLEY,
C.A. BENSON
OFFICE WORK BY...L.C. WILSON
CHECKED BY.....A.A. ROESER.

INDEX 36-D-1

REVISED OCT. 1956 BY S.S.
Revised Mill Cr.-Del Mar Ave. at Potrero Grande Dr. June 1961-T.H.B.

CSB-2153
A1 OF A3

TRACT Nº 10063
M.B.179-32-34
3

TRACT Nº 10063
M.B.179-32-34
3

CSB-2153
A2 OF A3

MARGINAL MAP
SCALE: 1" = 50'

DETAIL
NO SCALE

DENTON AVE.
STRATHMORE AVE.
SOUTHERN
TRACT
AVENUE
TRACT
№ 8449
M.B. 103-79
HEIGHTS
FAIRVIEW
M.B. 6-114-115
TRACT № 7165
M.B. 80-68-70
LA MERCED
ROAD
PARCEL 15
PARCEL 14
PARCEL 13
CALIFORNIA
THIS LOCATION ABANDONED BY COUNTY SURVEYOR OCT. 1949
№ 8323
REDDING AVE.
TRACT
№ 1361
M.B. 96 - 23-25
TRACT
64
M.B. 18-110-111
PORTION OF LOT 11
M.B. 16-110-111
M.B. 291-21
ST.
S. NINNESTAD
GRANDE MESA
POTRERO
IDENTICAL
DEL MAR
AVE.
TRACT
M.B. 105-28-29
№ 1016
TRACT
M.B. 212-38
№
M.B. 78-39-40
ADOPTED SEE M.B. 78-39-40
PARCEL 10
COUNTY 17 ABOVE
S. 30
701
3532
YOUNG
MARSH
MOONEY
TRACT № 11758
HIGHCLIFF ST.
M.B. 213-23-24
PORTION OF LOT 8
BLOCK 3
M.R. 52-43-44
ORD. MAPS-199
GRAVES
RECORDED
EASTERLY LINE TRACT № 1165 M.B. 80-68-70
EASTERLY LINE TRACT № 1361 M.B. 96-23-25
For Topography See F.B. 460-180-187

FOR LATER SURVEY
SEE MARGINAL MAP ABOVE
DETAIL
NOT TO SCALE

DEL MAR
REDDING AVE.
AVE.
DETAIL
NOT TO SCALE

CSB-2153
A3 OF A3

COUNTY SURVEYORS MAP NO. S-253