COUNTY OF LOS ANGELES
REALIGNMENT MAP OF
PALLETT CREEK ROAD
FROM
FORT TEJON ROAD
TO
LONGVIEW ROAD

COUNTY SURVEYORS MAP Nº B-2320

SCALE: 1 INCH = 100 FT.

JOB NUMBER 0706

WILLIAM J. FOX - COUNTY SURVEYOR
SURVEYED - AUG - OCT. 1951

SURVEYED ON REQUEST OF THE ROAD COMMISSIONER UNDER SEC. 19, ORD. 4099, BY FIELD ORDER NO. 39614-29, DATED JUNE 20, 1950


BEARINGS ARE BASED ON THE BEARING OF FT. TEJON ROAD PER C.S.B-1371-S

F.B. 1676-9-40

FIELD WORK BY . . . . E.A. ROSECRANS
OFFICE WORK BY . . . . . C.W. COX
CHECKED BY . . . . . A.H. DREW

REVISED DEC. 1952.. G.D.B.

CSB-2320
A1 OF A3

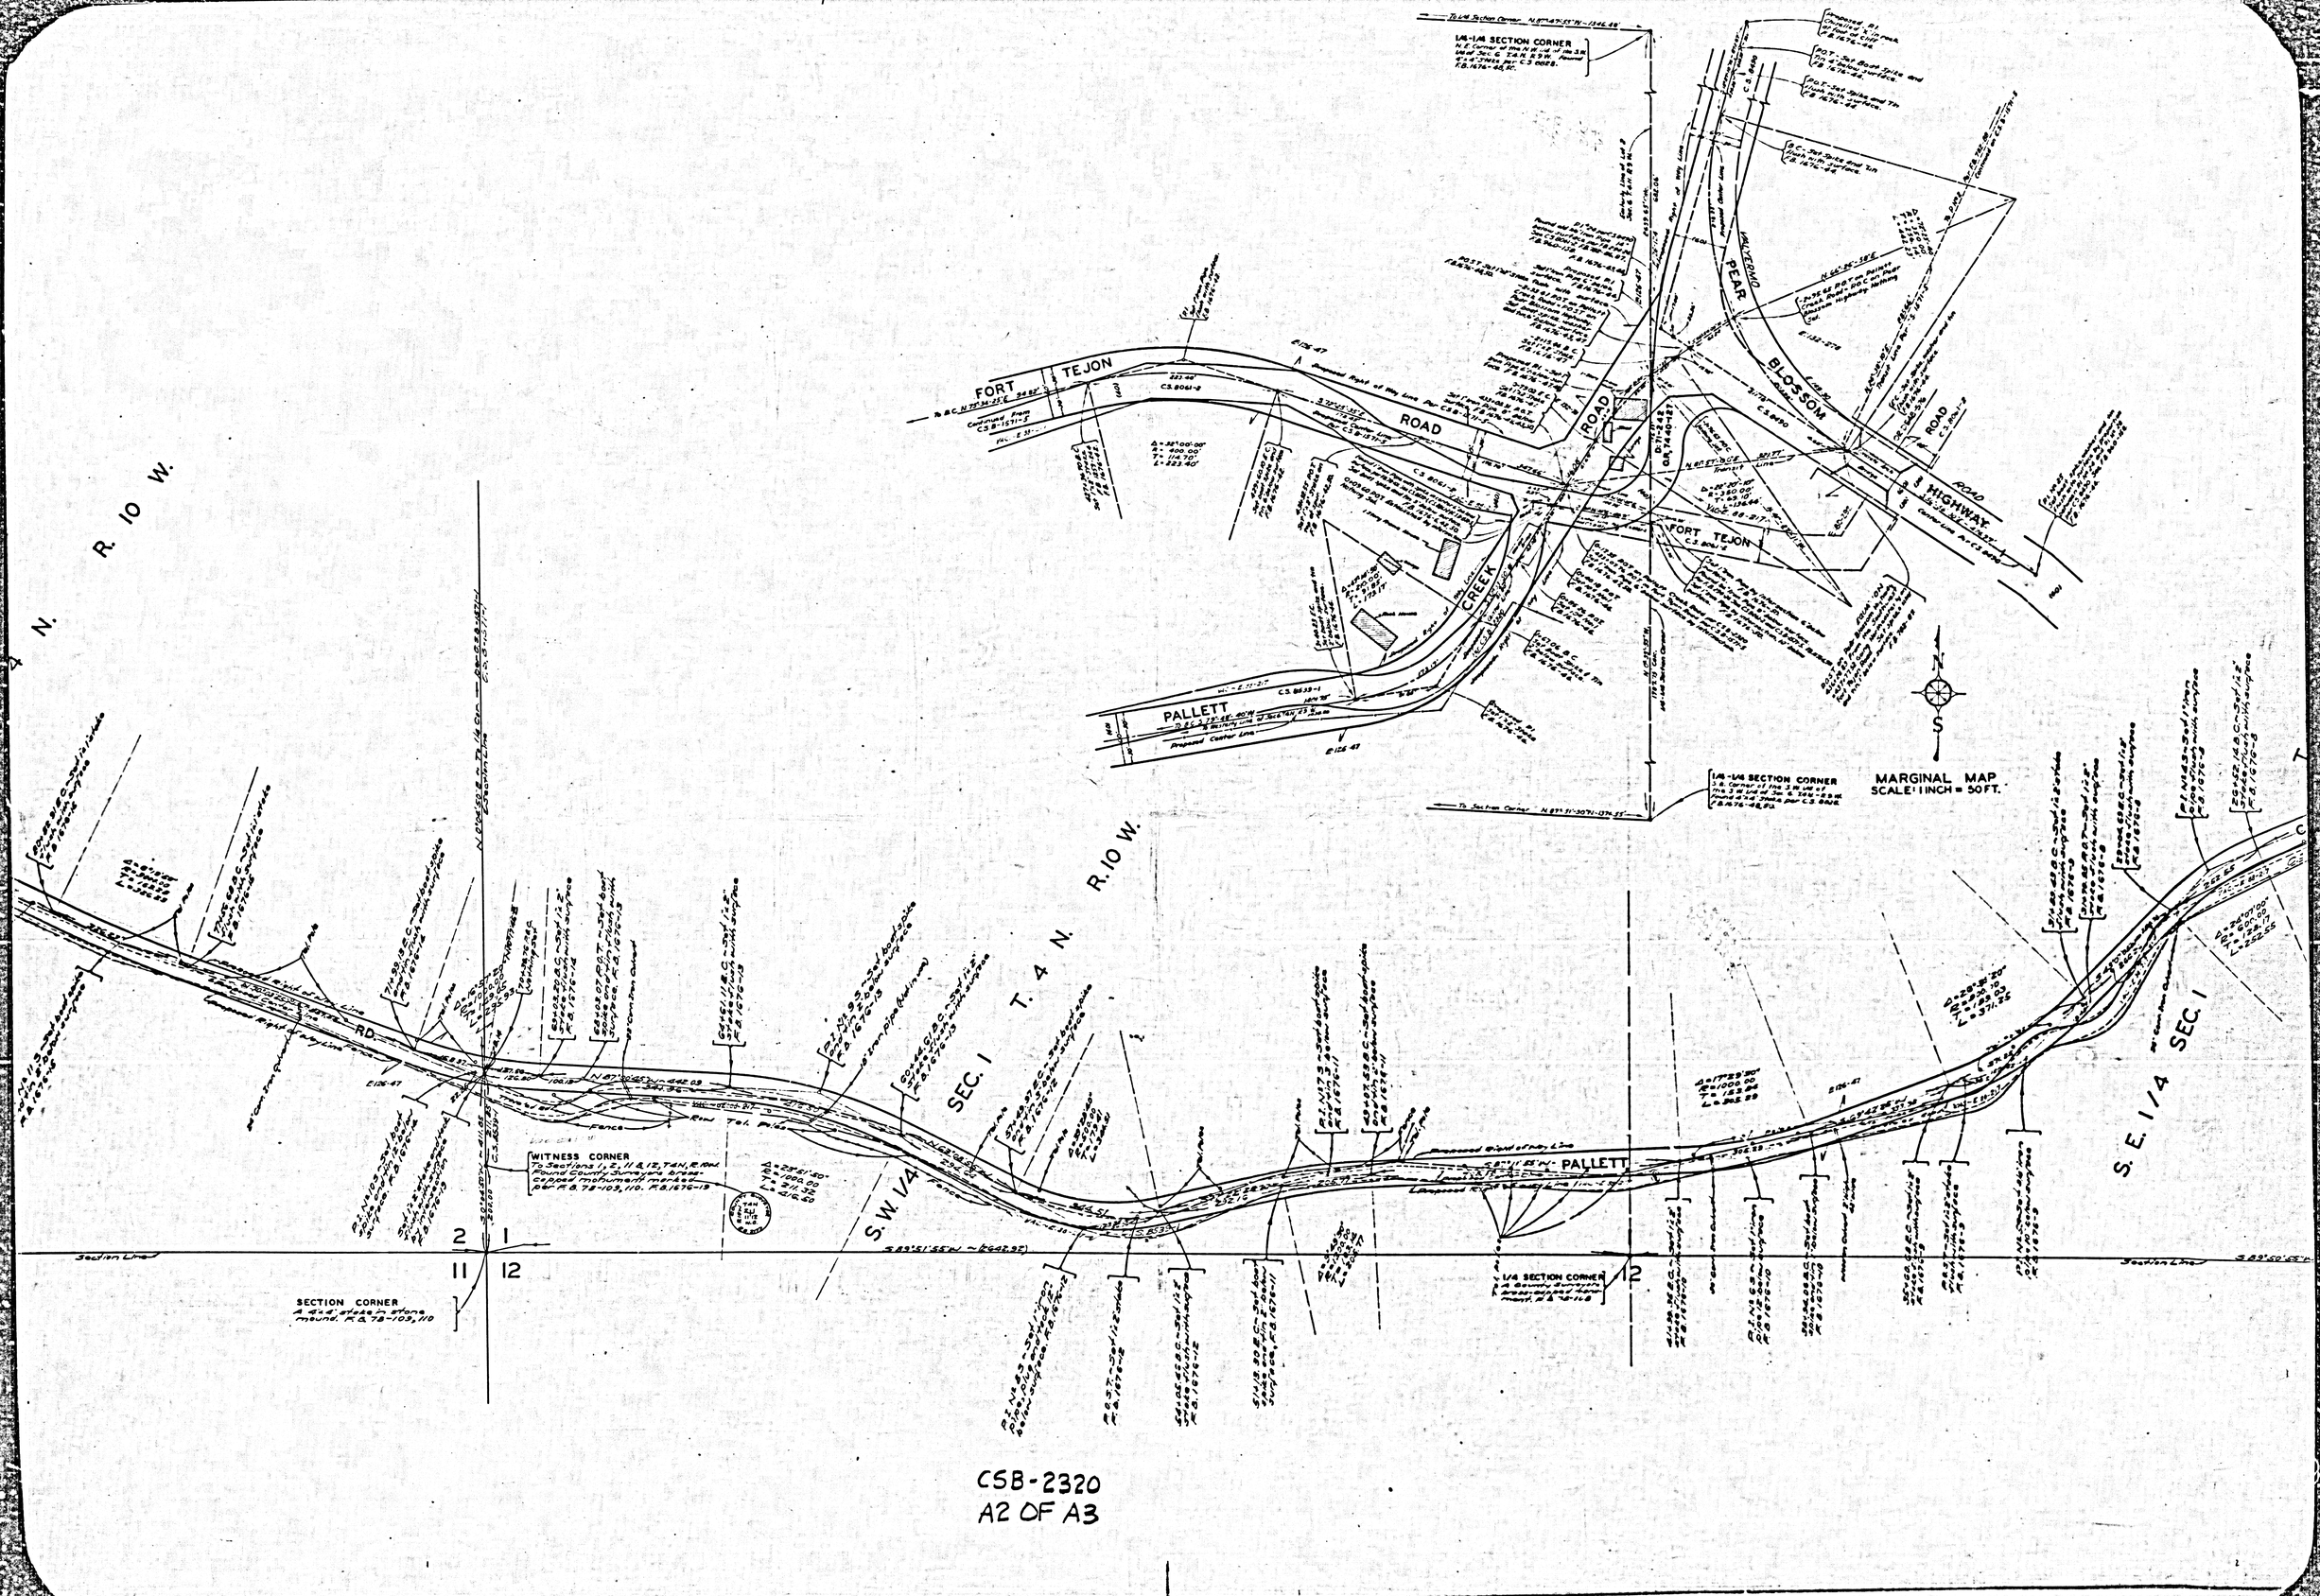

CSB-2320
A2 OF A3

COUNTY SURVEYORS MAP NO 8-2320

T. 4 N. R. 10 W.

S. W. 1/4 SEC. 2

S. E. 1/4 SEC. 2

PALLETT

LONGVIEW

PUNCH BOWL RD.

CREEK

1/4 SECTION CORNER

SECTION CORNER

CSB-2320
A3 OF A3

COUNTY SURVEYORS MAP NO 8-2320