

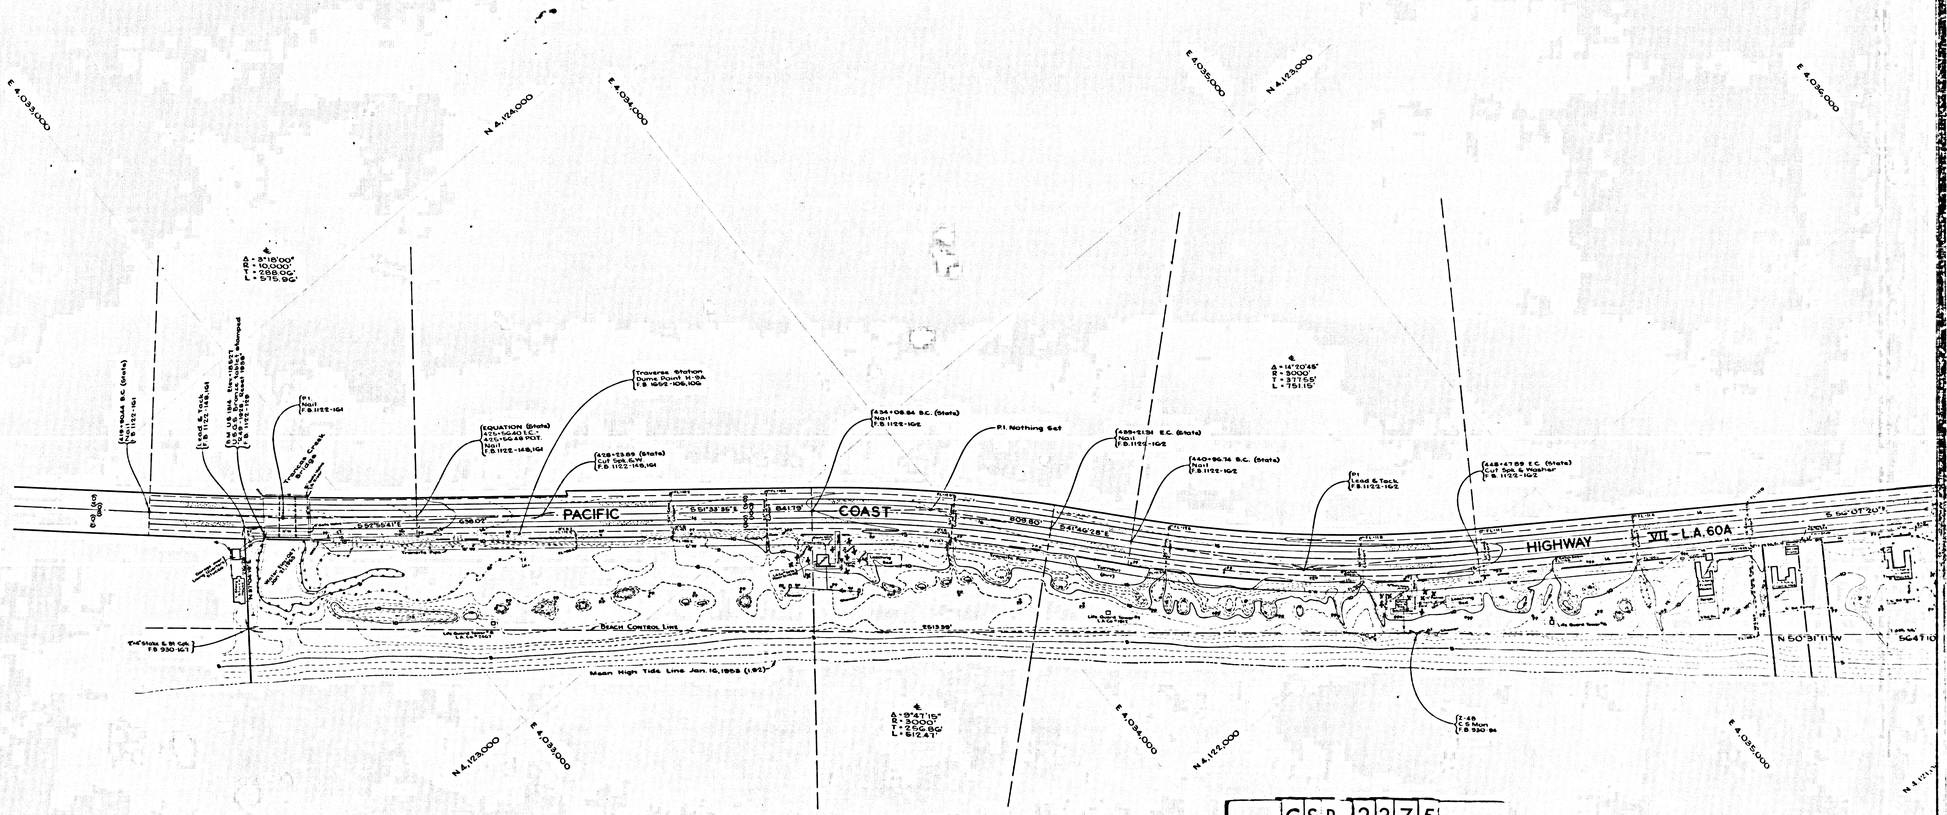



C	S	B	23755
A1		OF	A3

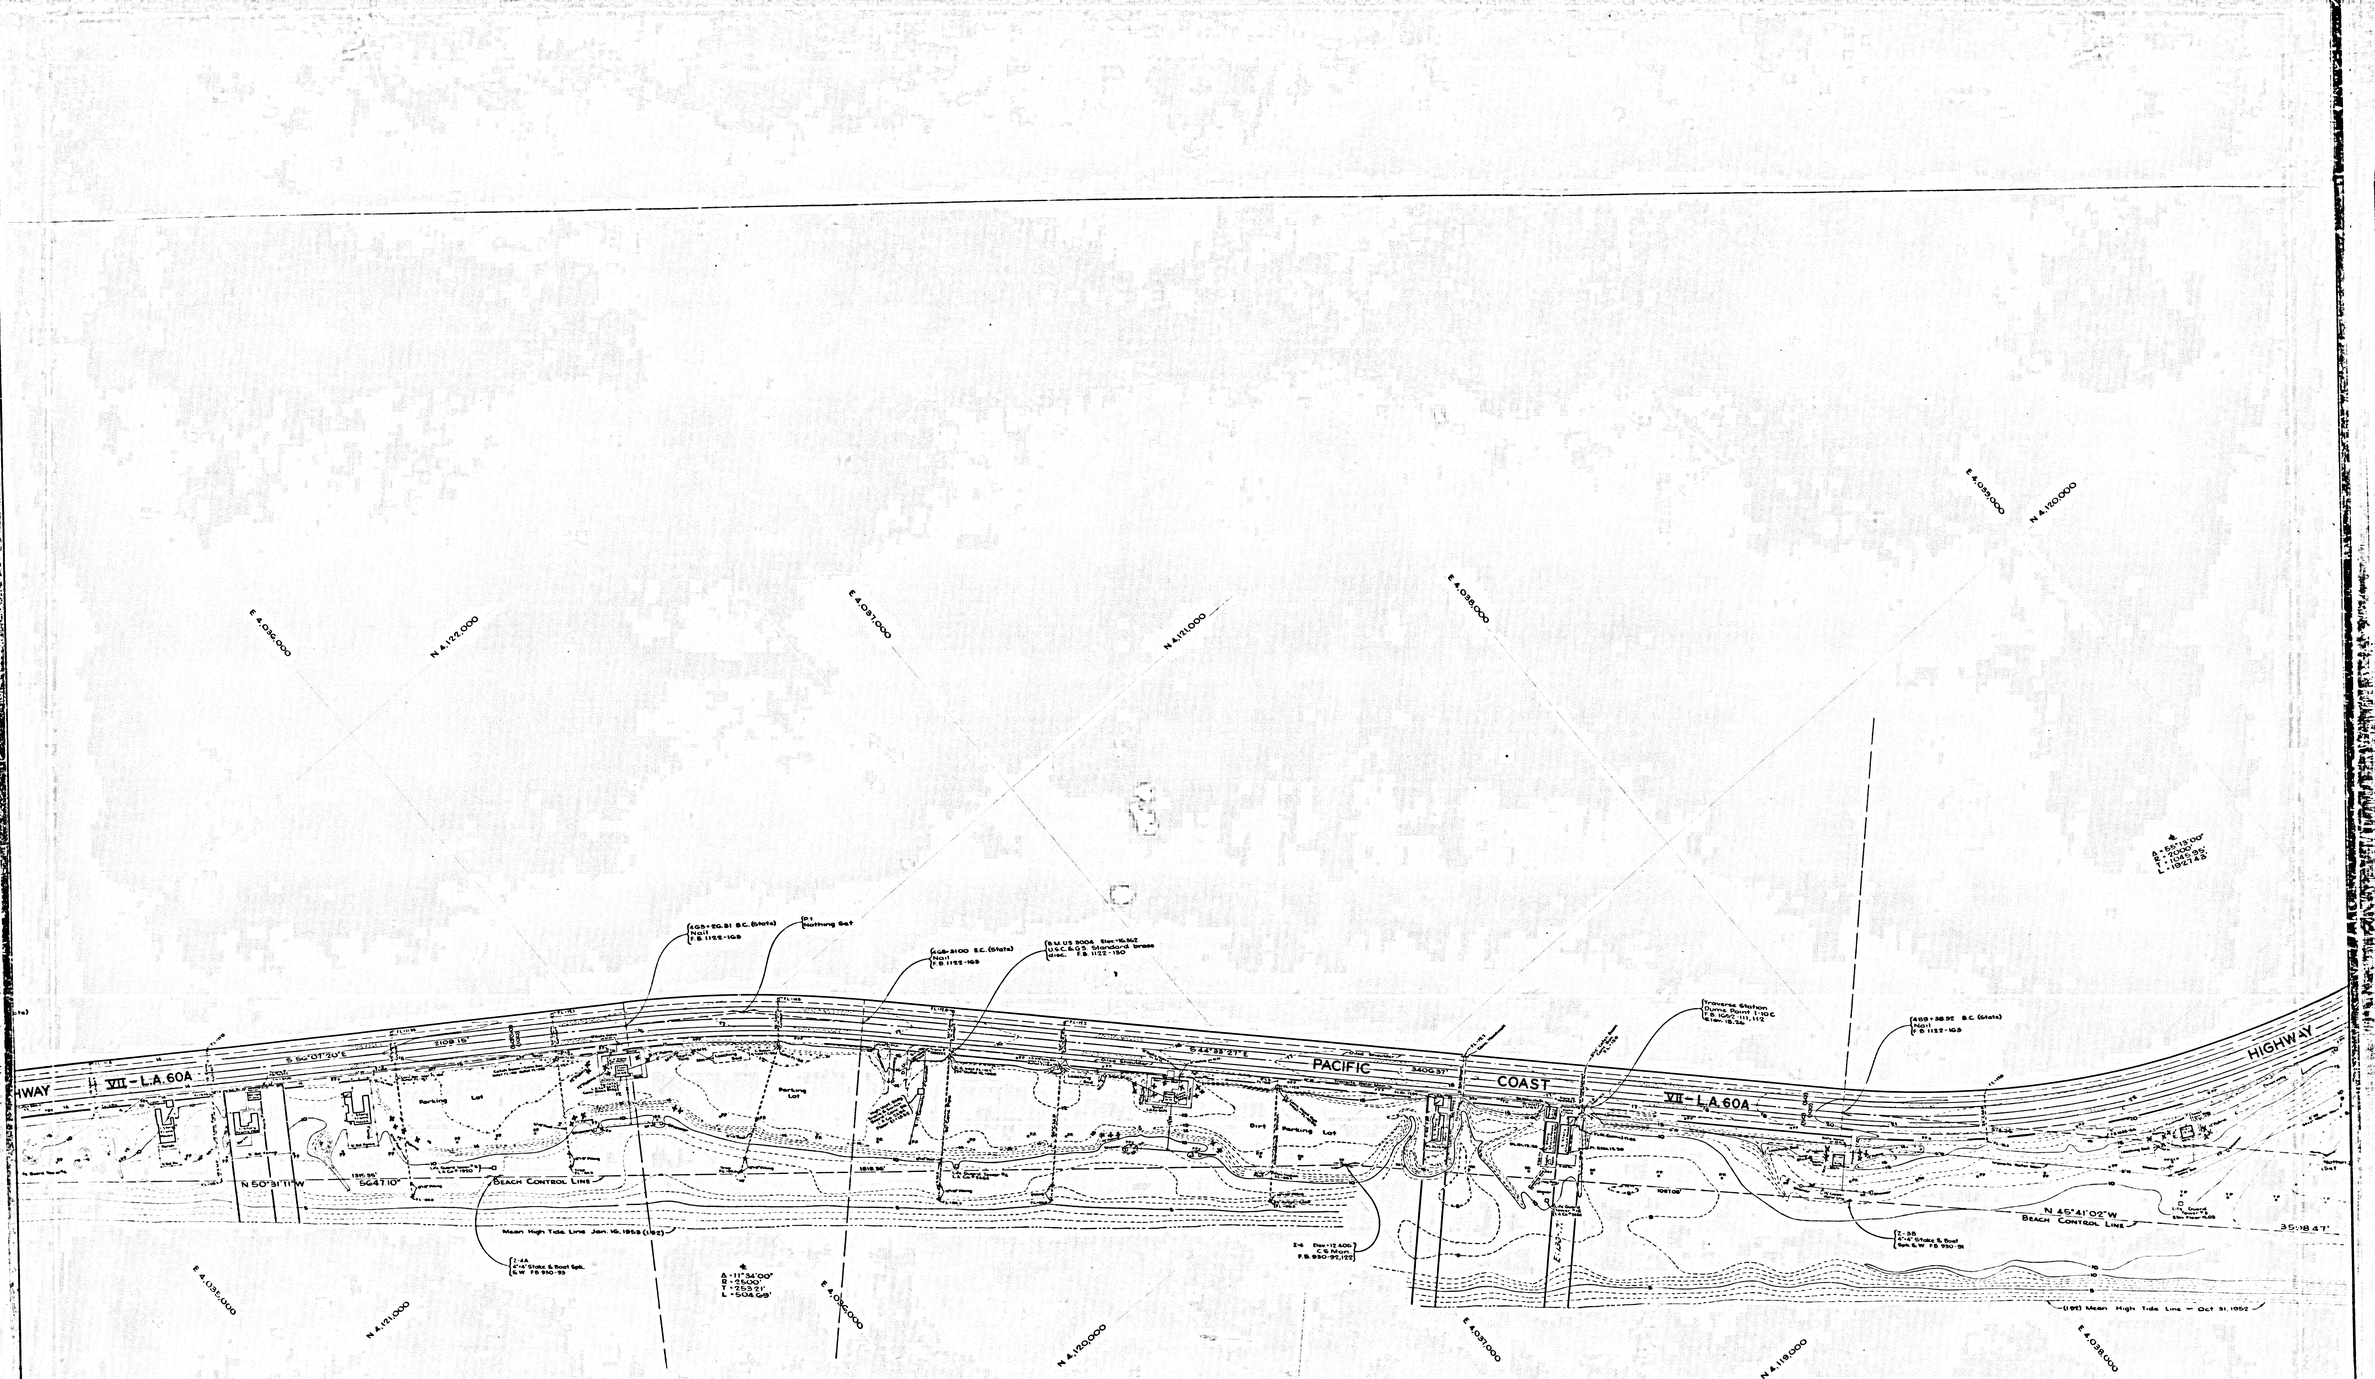

CSB 2375

A2 OF A3

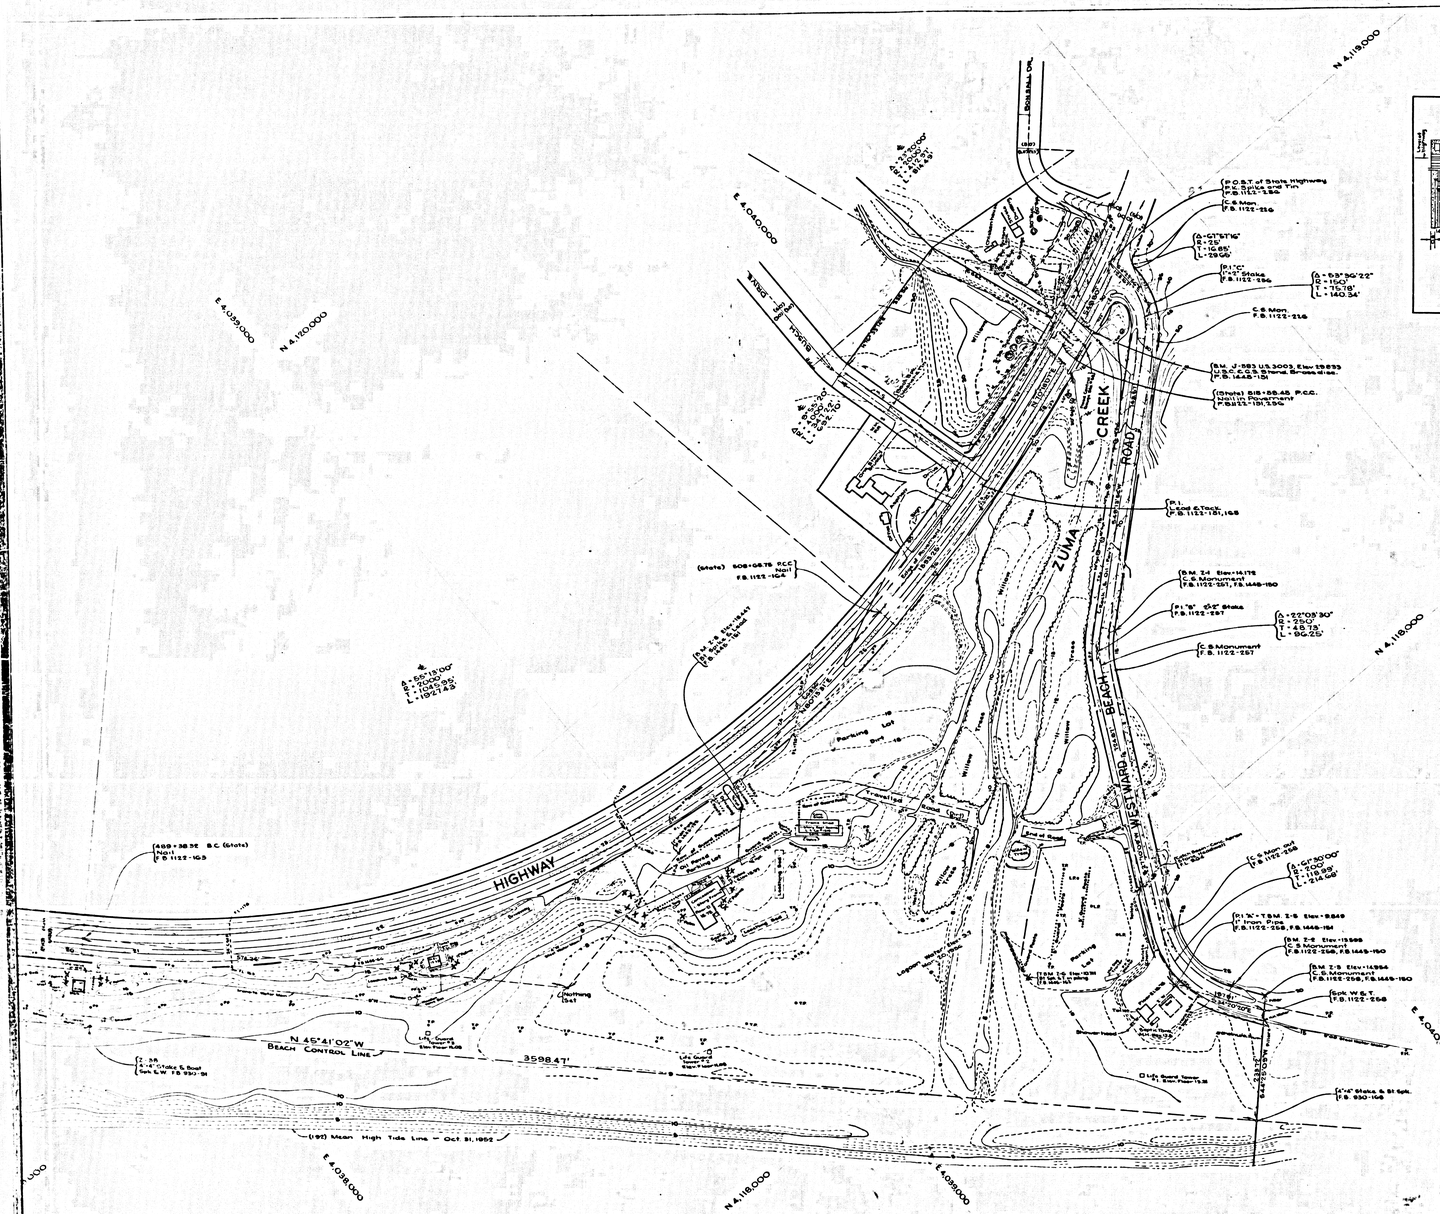

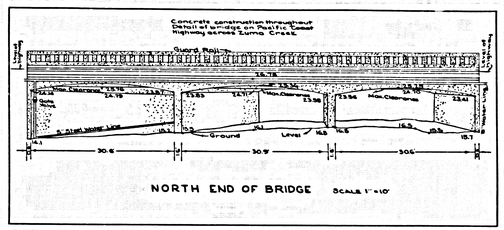
Concrete construction throughout
Detail at bridge on Pacific Coast
Highway across Zuma Creek
Guard Rail
Sidewalk
Roadway
Sidewalk
Slope
Slope
Slope