
LAND CO.

R. F. 140

LOT 12

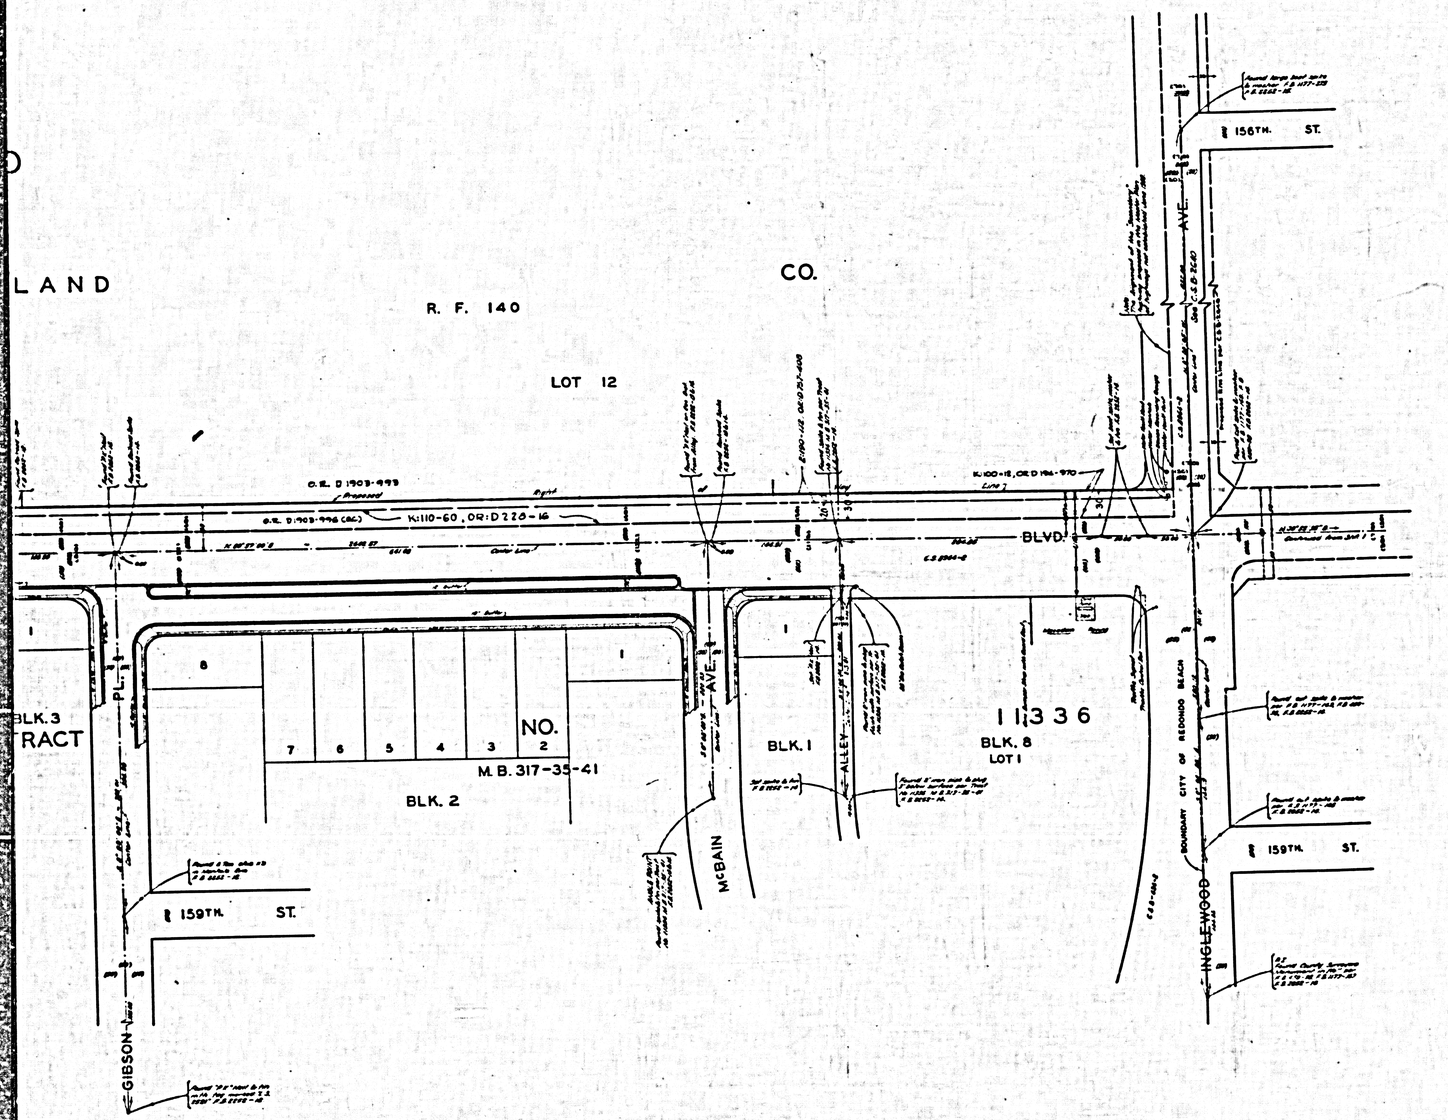



COUNTY OF LOS ANGELES
MAP OF
MANHATTAN BEACH BOULEVARD
FROM
FREEMAN AVENUE
TO
AVIATION BOULEVARD

COUNTY SURVEYORS MAP NO. B-2430
SHEET NO. 2 OF 2 SHEETS
SCALE:-1 INCH = 50 FT.

JOB NUMBER 0074.23

JOHN A. LAMBIE - COUNTY ENGINEER
SURVEYED NOV 1956 TO FEB 1957

SURVEYED ON REQUEST OF THE REGIONAL PLANNING COMMISSION UNDER SEC. 79, ORD 4099, BY LETTER DATED OCT. 4, 1956 AND BY BOARD ORDER DATED DEC 11, 1951.

BEARINGS ARE BASED ON THE CALIFORNIA COORDINATE SYSTEM ZONE 7, PER ACT 835H GENERAL LAWS. SEE C.S. 9423.

F.B. 2252 - 7 - 76

FIELD WORK BY..... A.S. CURTIS
OFFICE WORK BY..... T. H. BURNS
CHECKED BY..... J. AJA

I.M. 25

Revised September 1957 THB

CSB-2430-2
A1 OF A3

SAUSAL

P.1-507-8

C.F.218

THE

R.F. 140

ENGINEER

LOT 8

OCTOBER

REDONDO

1959

LOT 9

REDONDO

LAND

R/W.

K:26-43, O.R.56447-352

O.R. D 1903-993

MANHATTAN BEACH

BLVD.

AVE.

FREEMAN

ANITA

CO.

EDISON

CALIF.

SQ.

BLK. 3

TRACT

12955

BLK. H

BLK. G

BLK. A

TRACT

SEBALD

1959

NO.

M.B. 252-38-40

B

ENGINEER

OCTOBER

VAIL

JOHNSTON

ROBINSON ST.

BURRITT AVE.

SPURGEON AVE.

HAWKINS AVE.

DOW

GIBSON

159TH ST.

CSB-2430-2

A2 OF A3

RANCHO SAUSA

P.1-507-8
C.F.218

PROPERTY FORMERLY R. F. 140 ADOPTED BY COUNTY ENGINEER OF R. F. 140

LOT 7 LOT 8

12TH. ST. | BLVD. | AVIATION | MANHATTAN BEACH | BLVD. | LANE | REDONDO | ABANDONED | BLK 4 | VILLA | M. B. 11 BY 110 | BLK 3 | AVE. | WARFIELD | AVIATION | GREEN | LANE | TRACT | C. S. 7269 | COUNTY | ENGINEER | B | BLK 2 | BLK | WARFIELD | BLOSSOM | LANE | DUFOUR | AVE. | RINDGE | FARRELL | AVE.

K:26-48, OR 56447-352

CSB-2430-2
A3 OF A3