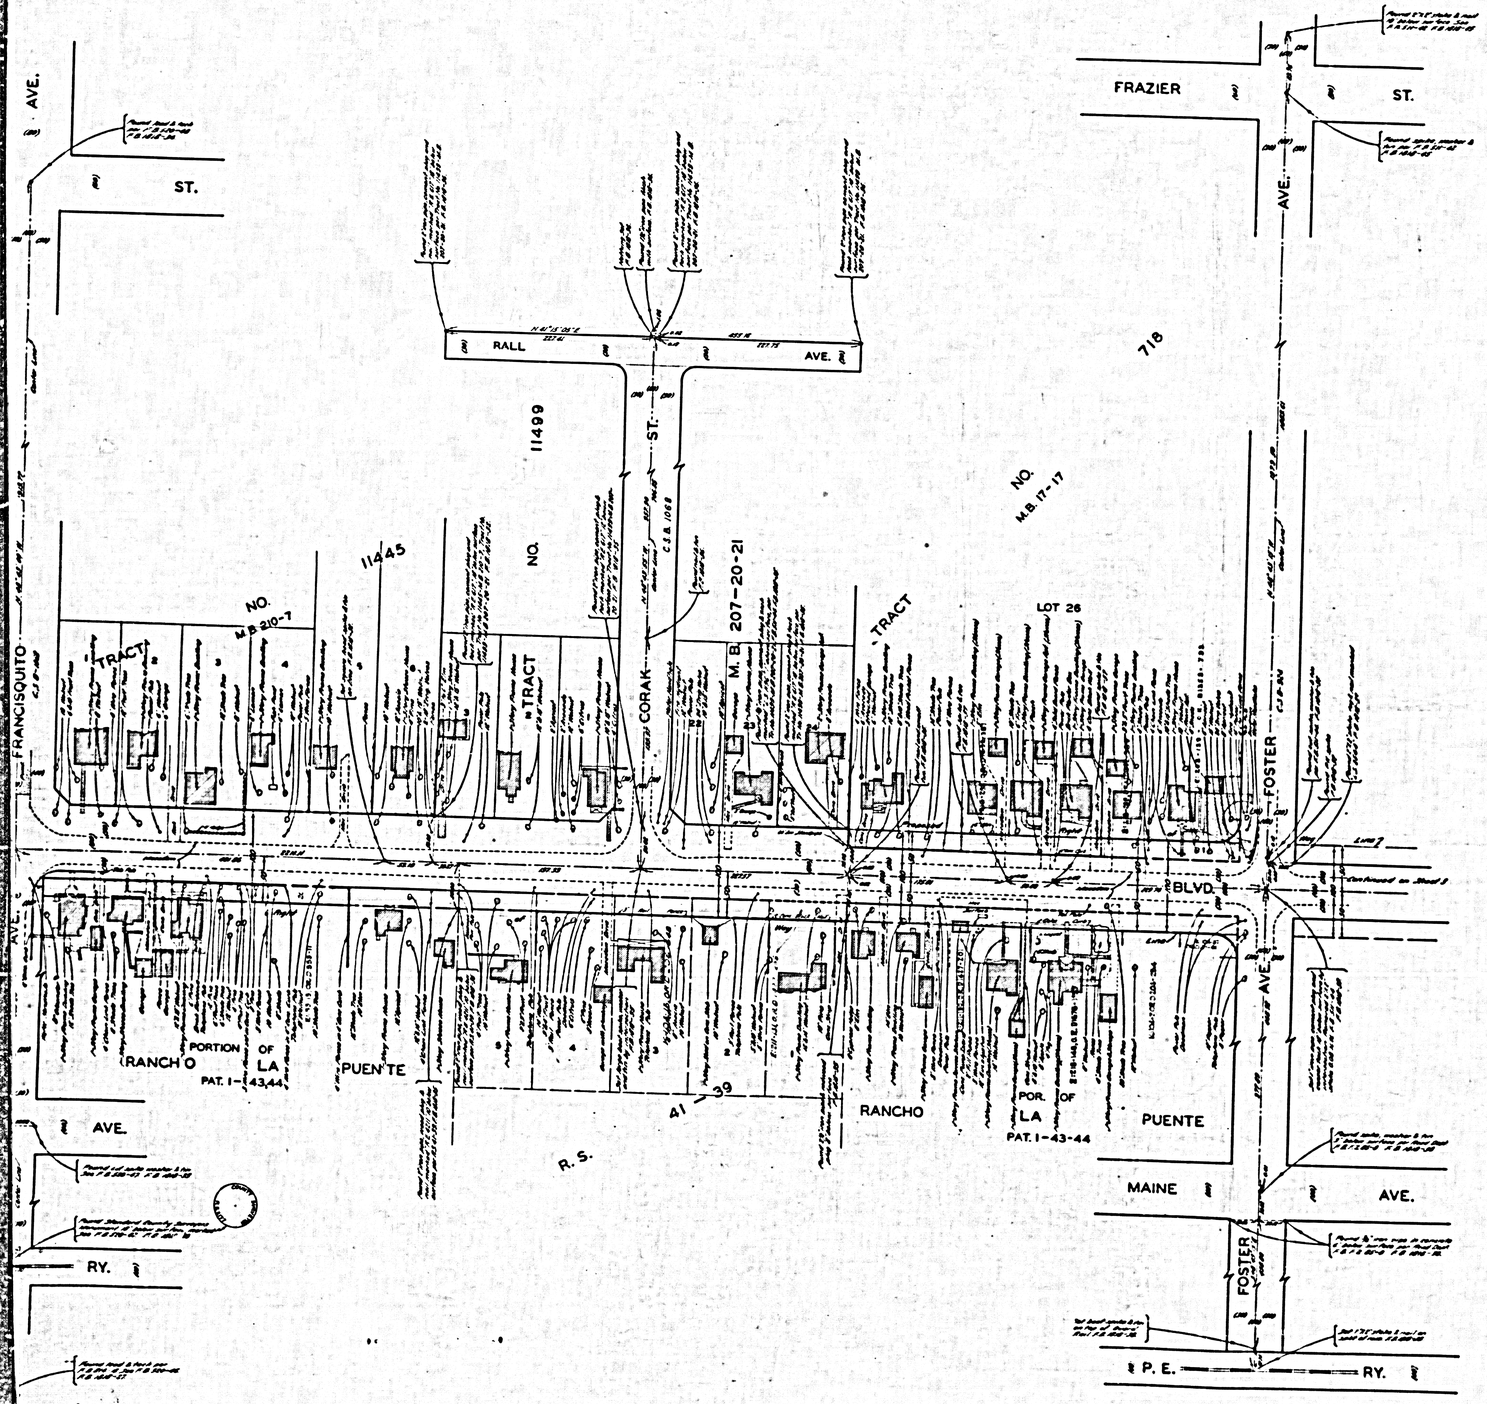


COUNTY OF LOS ANGELES
MAP OF
BALDWIN PARK BOULEVARD
FROM
VALLEY BOULEVARD
TO
WEST RAMONA BOULEVARD
COUNTY SURVEYORS MAP Nº B-2497
SHEET Nº 2 OF 3 SHEETS
SCALE: 1 INCH = 50 FT.

JOB NUMBER 007M.03

WILLIAM J. FOX-COUNTY SURVEYOR
SURVEYED JAN 1953 TO JAN 1954

SURVEYED ON REQUEST OF THE REGIONAL PLANNING COMMISSION UNDER SEC. 79, ORD 4099, BY LETTER DATED APRIL 1, 1952 AND BY BOARD ORDER DATED DEC. 11, 1951.

BEARINGS ARE BASED ON THE CALIFORNIA COORDINATE SYSTEM ZONE 7, PER ACT 8351 GENERAL LAWS. SEE C.S. 94-23

F.B. 1818-5-153

FIELD WORK BY J. J. LANIGAN
R. J. MITCHELL
OFFICE WORK BY T. H. BURNS
CHECKED BY C. J. GALLI

All Corner Cutoffs to conform with County Standards Standards unless otherwise noted

CSB-2497-2
A10FA3

11007

NO. M.B. 193-22-23

BLK. C

BLK. B

BLK. A

FRONTAGE

ROAD

TRACT

WACO ST.

TRACY ST.

FRAZIER ST.

AVE.

FRANCISQUITO AVE.

BALDWIN PARK

TRACT NO. 718 M.B. 17-17

POR. LOT 35

22-19

11445

NO. M.B. 210-7

TRACT NO. 11224

M.B. 197-21-22

PAT. 1-43

RANCHO PORTION OF LA PUENTE PAT. 1-43,44

MAINE AVE.

P.E. RY.

GARVEY AVE.

FREEWAY

-43

RD.

FRONTAGE RD.

CSB-24972

A2OFA3

GARVEY AVE.

FRAZIER ST.

AVE.

LEORITA ST.

TRACT NO. 718

M. B. 17 - 17

LOT 44

LOT 43

BESS

BALDWIN PARK

FRAZIER ST.

FRONTAGE

FRONTAGE

RD.

FAIRGROVE AVE.

FAIRGROVE

RAMONA ROAD

BLK. C

FRONTAGE

TRACT

WACO

M.B. 17 - 17

BLVD.

P. I - 43

FRONTAGE

RD.

RANCHO LA PUENTE

P. I - 43 - 44

CSB-2497-2
A30FA3