
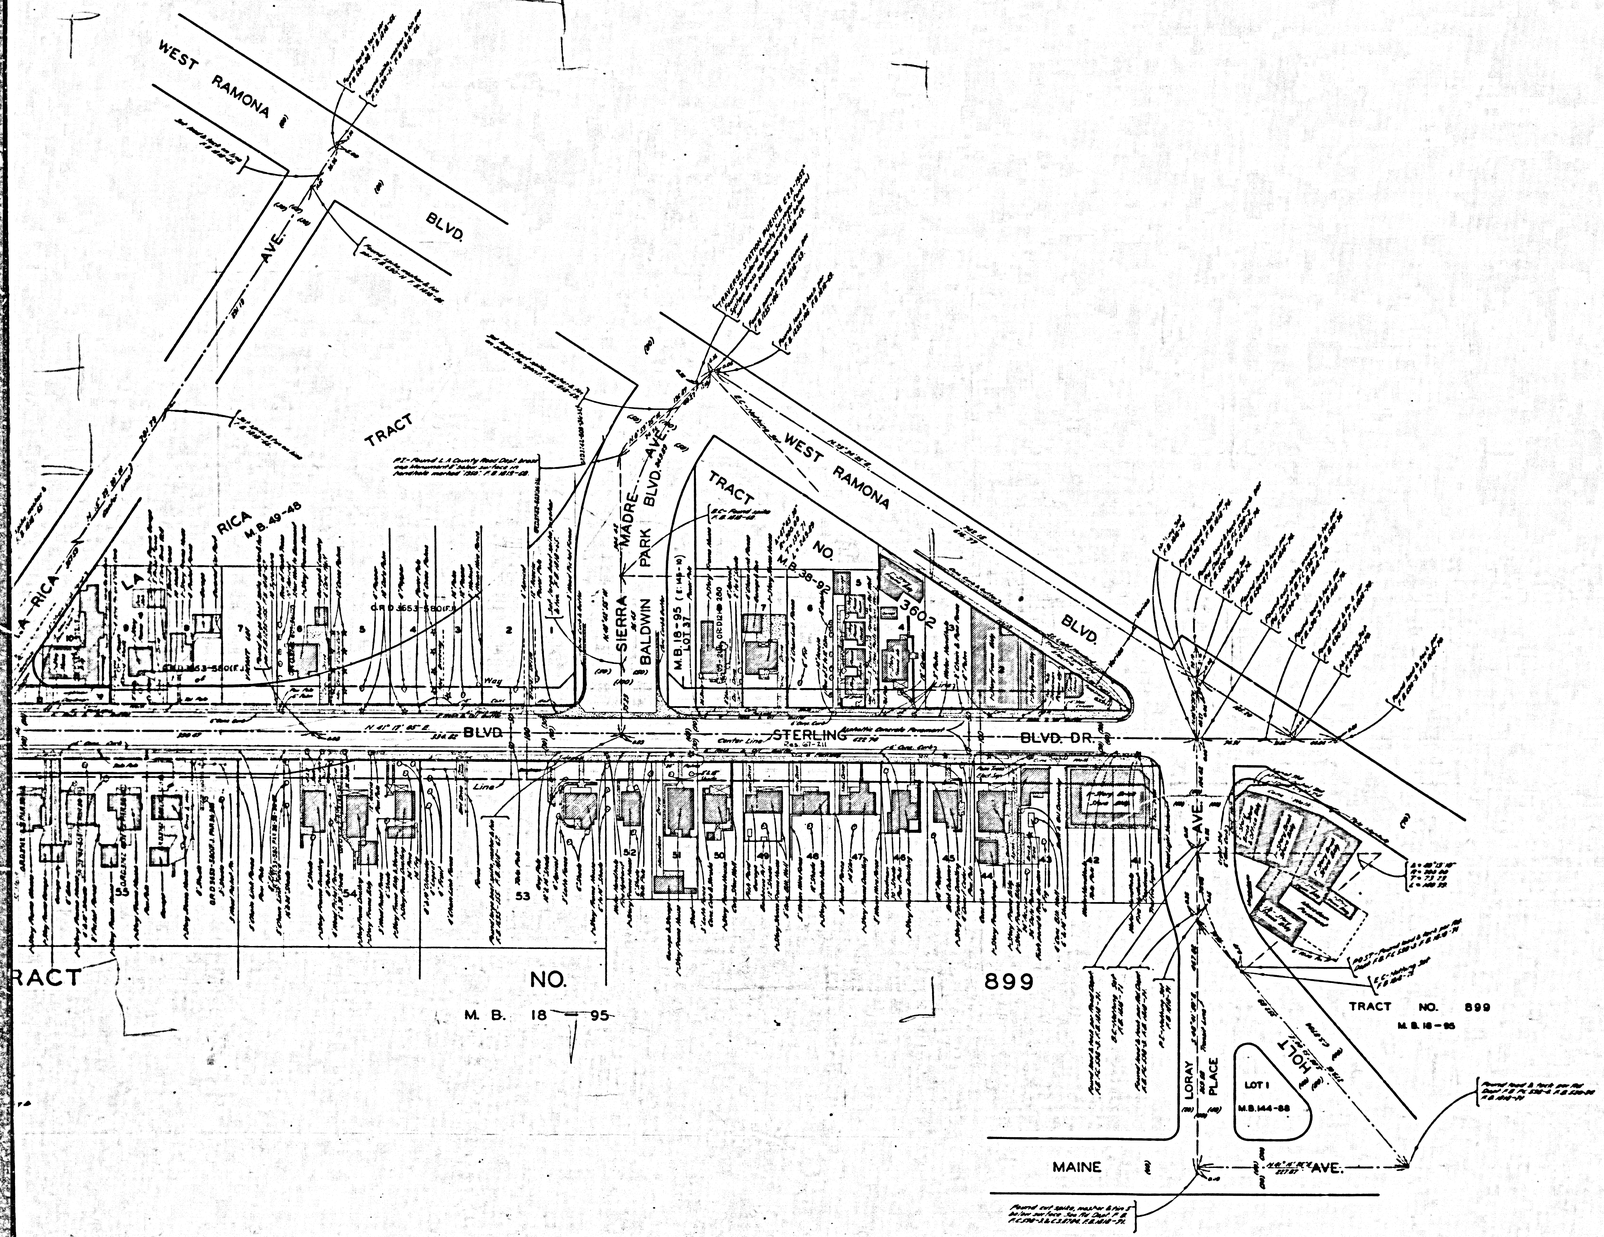


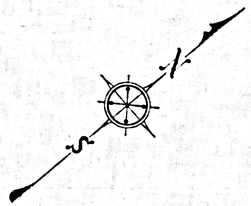

COUNTY OF LOS ANGELES
MAP OF

BALDWIN PARK BOULEVARD

FROM
VALLEY BOULEVARD
TO
WEST RAMONA BOULEVARD

COUNTY SURVEYORS MAP Nº B-2497
SHEET Nº 3 OF 3 SHEETS
SCALE: 1 INCH = 50 FT.

JOB NUMBER 0074.03

WILLIAM J. FOX - COUNTY SURVEYOR
SURVEYED JAN. 1953 TO JAN. 1954

SURVEYED ON REQUEST OF THE REGIONAL PLANNING COMMISSION UNDER SEC. 79, ORD. 4098, BY LETTER DATED APRIL 1, 1952 AND BY BOARD ORDER DATED DEC. 11, 1951.

BEARINGS ARE BASED ON THE CALIFORNIA COORDINATE SYSTEM ZONE 7, PER ACT 8351 GENERAL LAWS. SEE C.S. 9423.

F.B. 1818 - 5 - 153

FIELD WORK BY J. J. LANIGAN
R. J. MITCHELL
OFFICE WORK BY T. H. BURNS
CHECKED BY C. J. GALLI

All Corner Cut-offs in accord with County Subdivision Ordinance unless otherwise noted

L.V. 46

CSB-2497-3
A 1 OF A 3

WEST RAMONA

BLVD.

AVE.

ILLINOIS ST.

FRAZIER ST.

AVE.

6285

5159

718

SUSQUEHANNA

NO. M.B.54-82

TRACT

NO. M.B.69-40

TRACT

LOT 16

LOT 15 M.B.17-17

MERCED AVE.

BRESSE

STEWART

LA RICA AVE.

LA RICA

M.B.49-48

BLVD.

BALDWIN PARK

AVE.

POR. RANCHO LA PUENTE

P. 1 - 43

TRACT NO. 3889

M.B. 42-44

TRACT

MAINE

AVE.

MERCED AVE.

P.E. RY.

VINELAND AVE.

MACDEVITT AVE.

CSB-24973
A2 OF A3

FRAZIER AVE.

FRAZIER ST.

MONTEREY AVE.

FRAZIER ST.

FRAZIER ST.

AVE.

FRAZIER ST.

AVE.

NO. 13758

TRACT

M. B. 17 — 17

LOT 26

FOSTER

REXWOOD AVE.

M. B. 281 - 27 - 28

TRACT

LOT 19

MONTEREY

LOT 19

NO.

M. B. 17 - 17

LOT 16

KENMORE

718

LOT 16

MERCED

BALDWIN PARK BLVD.

AVE.

POR. RANCHO LA PUENTE

P. 1 — 43

TRACT NO. M.B. 251 - 42 - 43

13172

TRACT NO. M.B. 132 - 46

8497

MAINE AVE.

MAINE

AVE.

FOSTER

P. E. RY.

P. E.

MERCED

VINELAND

AV

CSB-2497-3
A30FA3