TINUED ON MAP AT LEFT

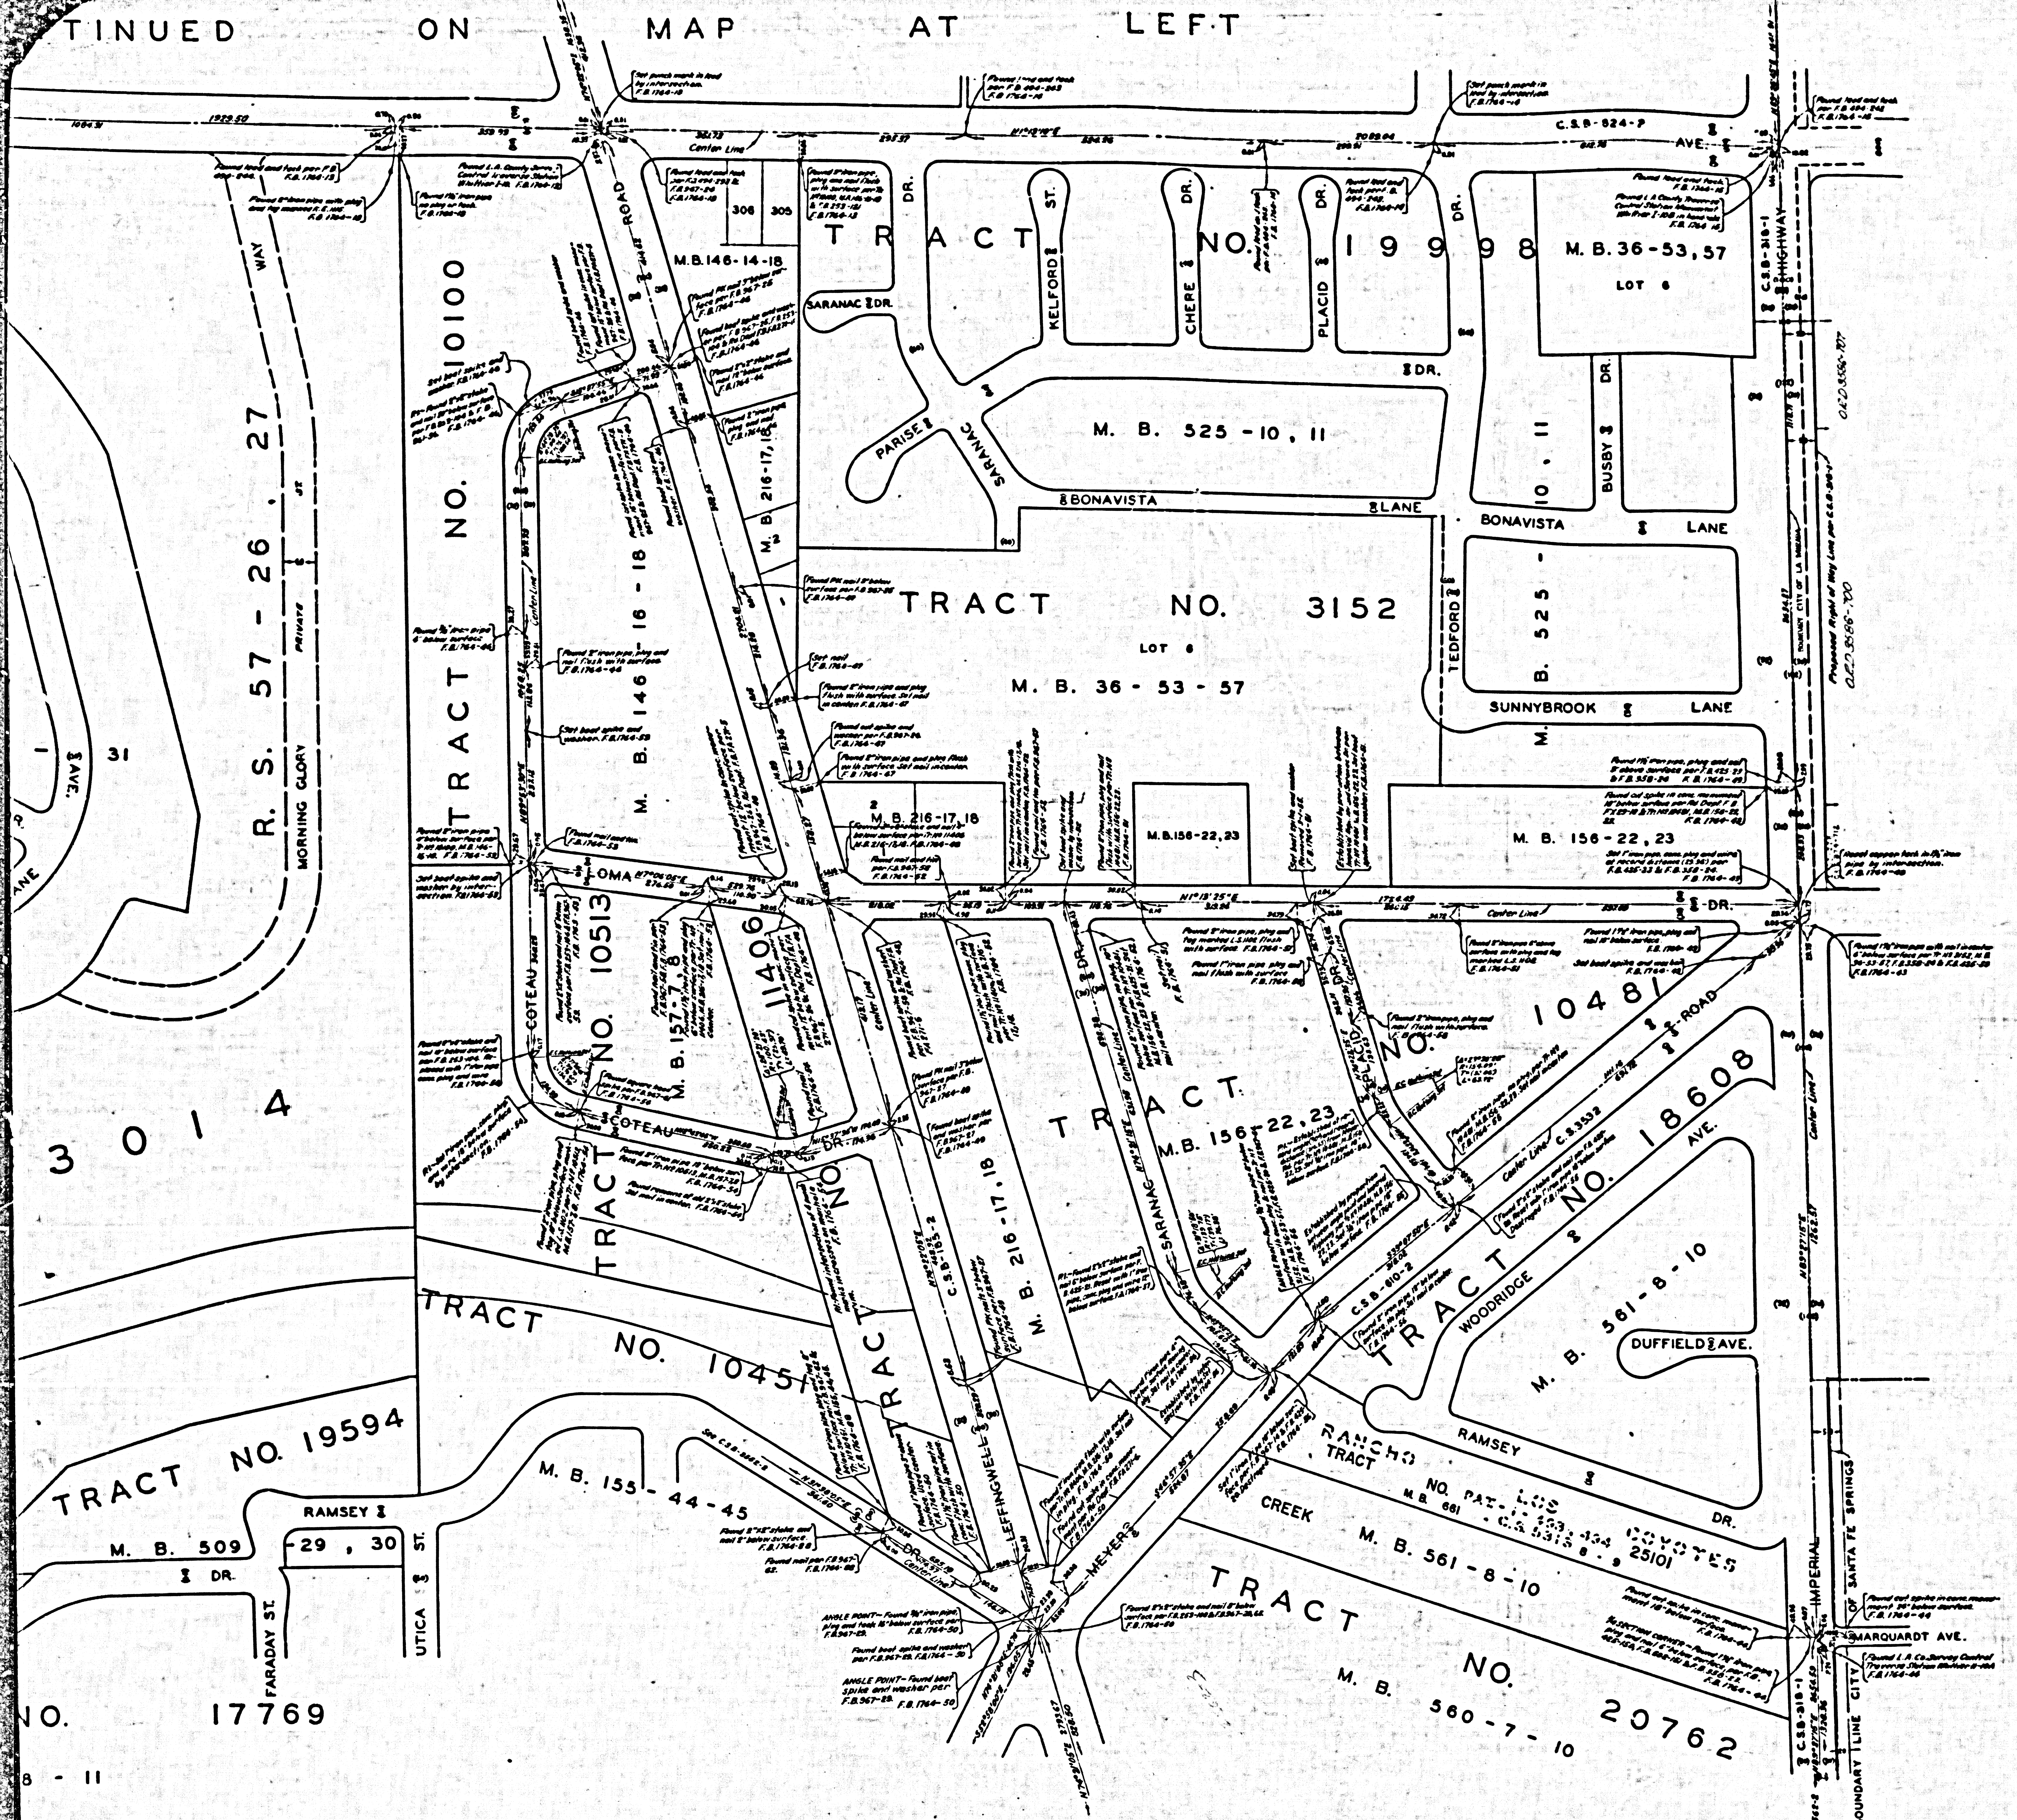

INUED FROM C.S.B-2562-2

COUNTY OF LOS ANGELES
MAP OF

STREETS IN THE SOUTH WHITTIER AREA NO. 1 SANITARY SEWER DISTRICTS

COUNTY SURVEYORS MAP NO. B-2562
SHEET NO. 3 OF 3 SHEETS
SCALE:-1 INCH = 100 FT.

JOB NUMBER 0303.00

JOHN A. LAMBIE-COUNTY ENGINEER
SURVEYED-1952-1955

SURVEYED ON REQUEST OF THE COUNTY ENGINEER UNDER SEC. 79, ORD. 4099 BY LETTER DATED APR. 10, 1952

BEARINGS ARE BASED ON THE CALIFORNIA COORDINATE SYSTEM ZONE 7 PER ACT 8351 GENERAL LAWS. SEE C.S. 9423

F. B. 1764-5-178 & 191

FIELD WORK BY	W. C. MACK J. S. COATES
OFFICE WORK BY	R. L. GREEN
CHECKED BY	C. J. GALLI

INDEX 34

NOTE:
THIS SURVEY MADE TO ESTABLISH CENTER LINES ON THE STREETS IN THIS AREA PRELIMINARY TO THE FORMATION OF A SANITARY SEWER DISTRICT.

Revised Jan. 1964

CSB-2562-3
A1 OF A3

G.

CONTINUED FROM C. S. B - 2562 - 2

CSB-2562-3
A2 of A3

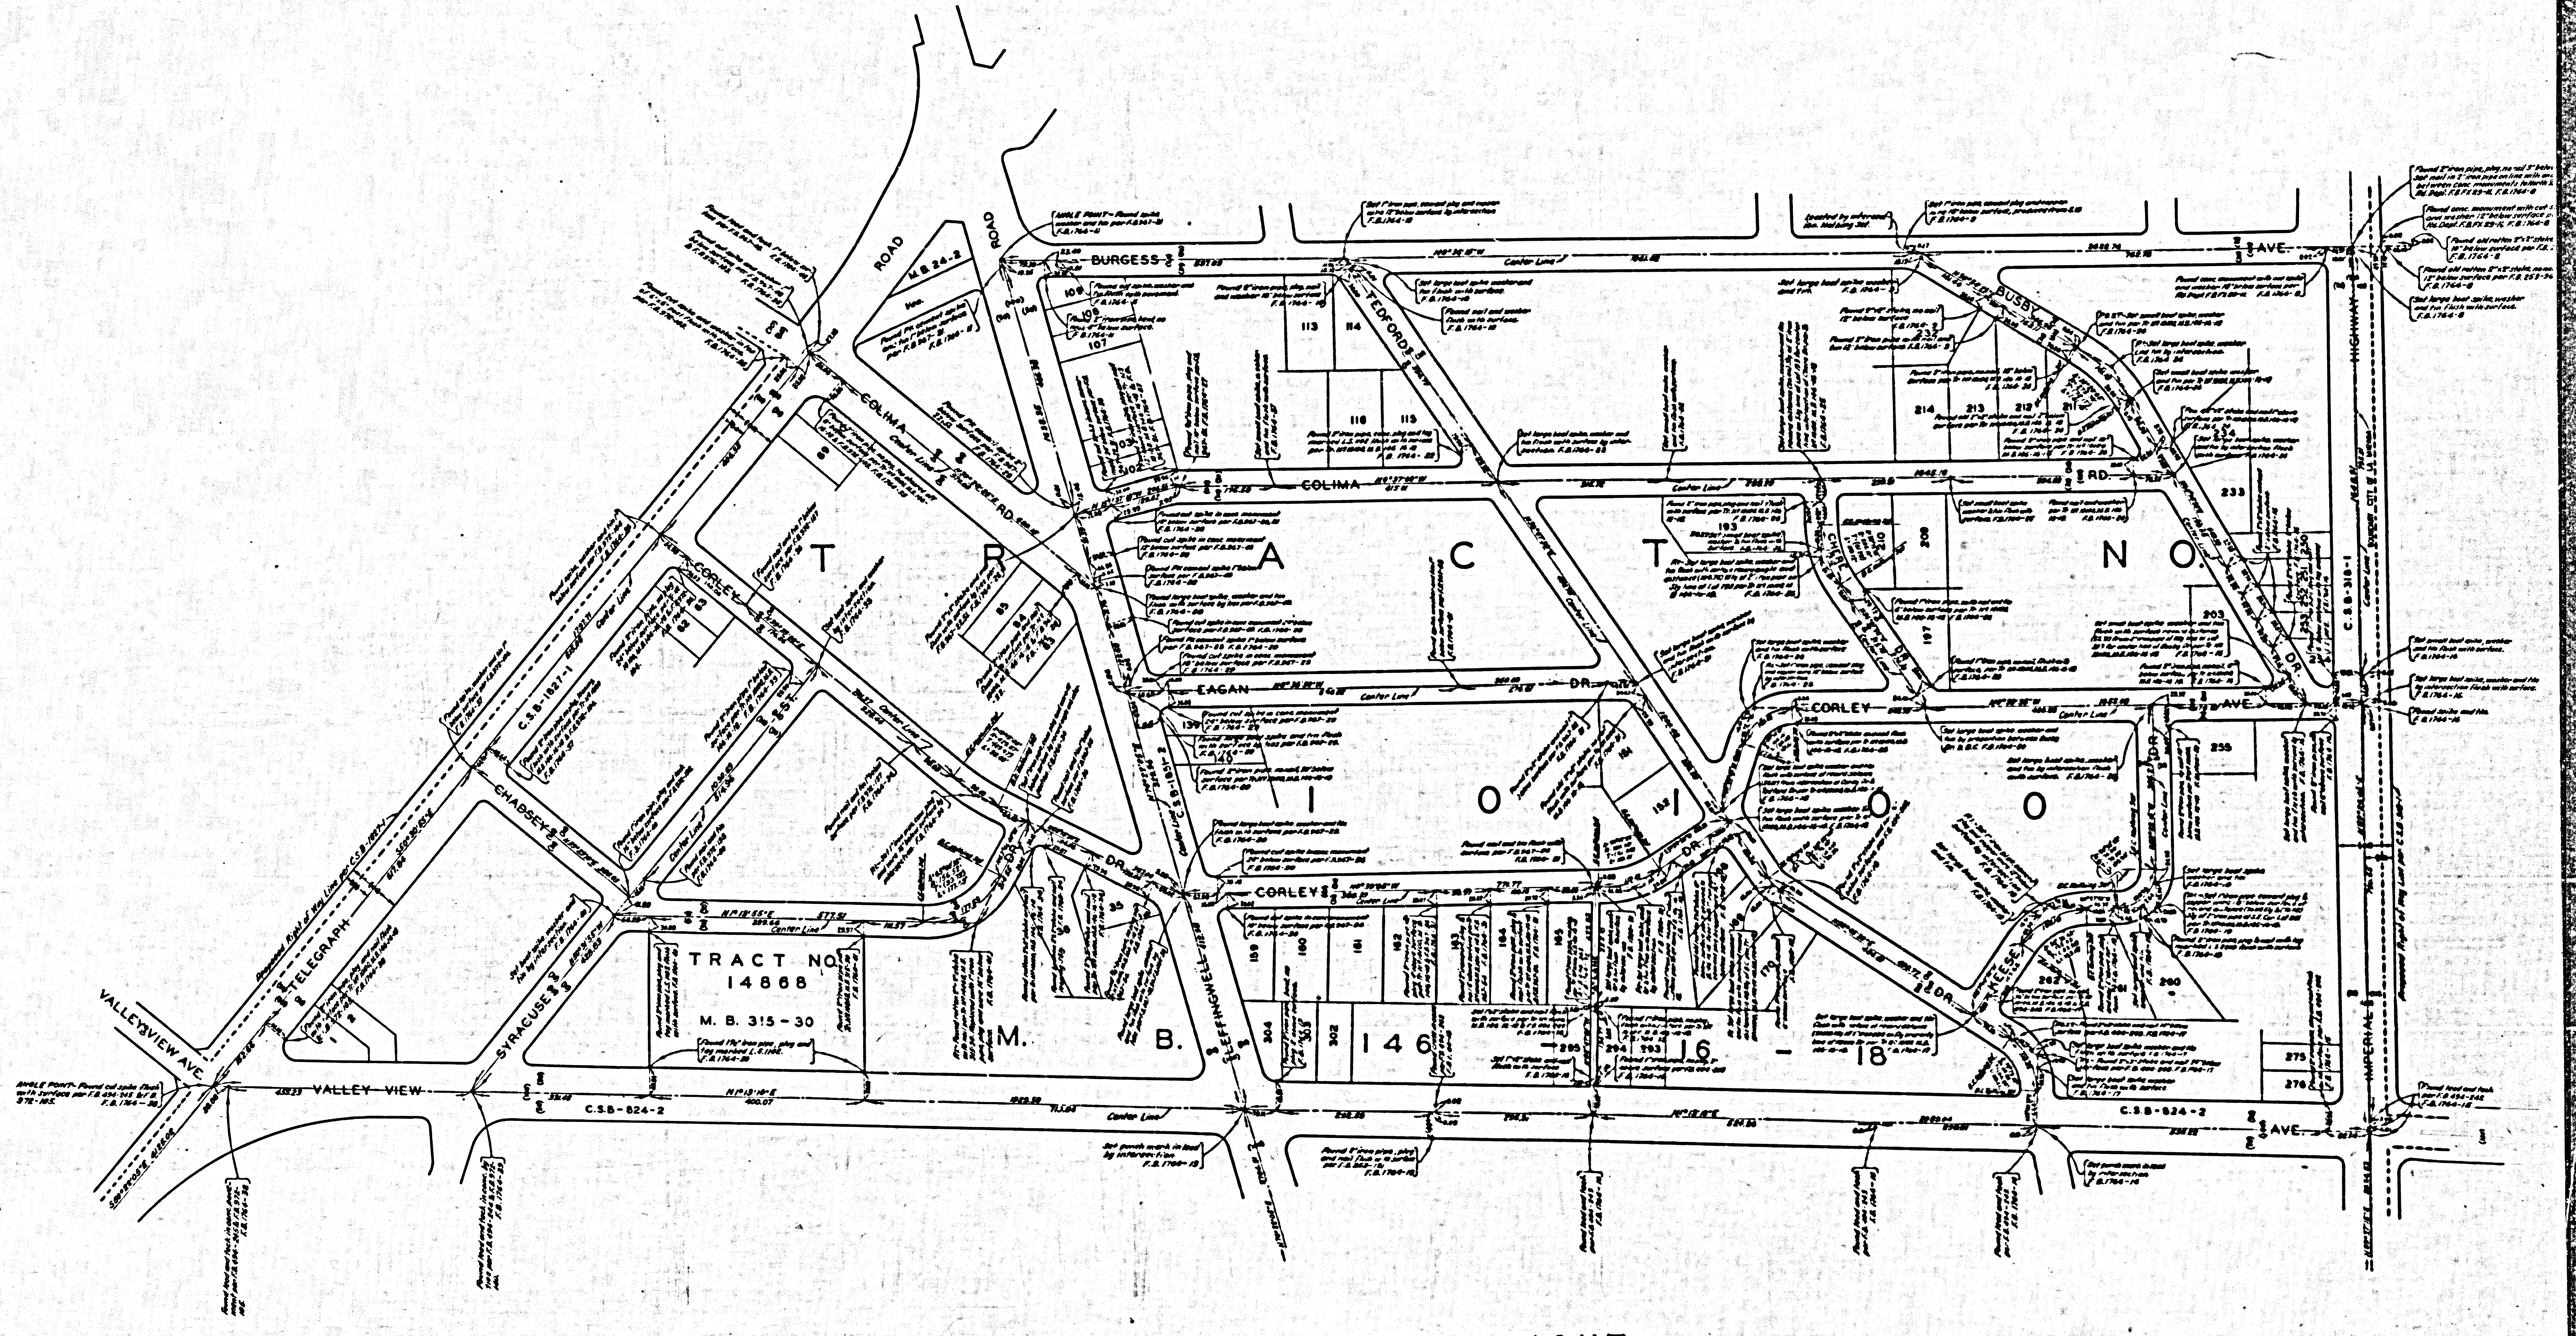

CONTINUED FROM MAP AT RIGHT

CSB-2562 -3
A3 of A3