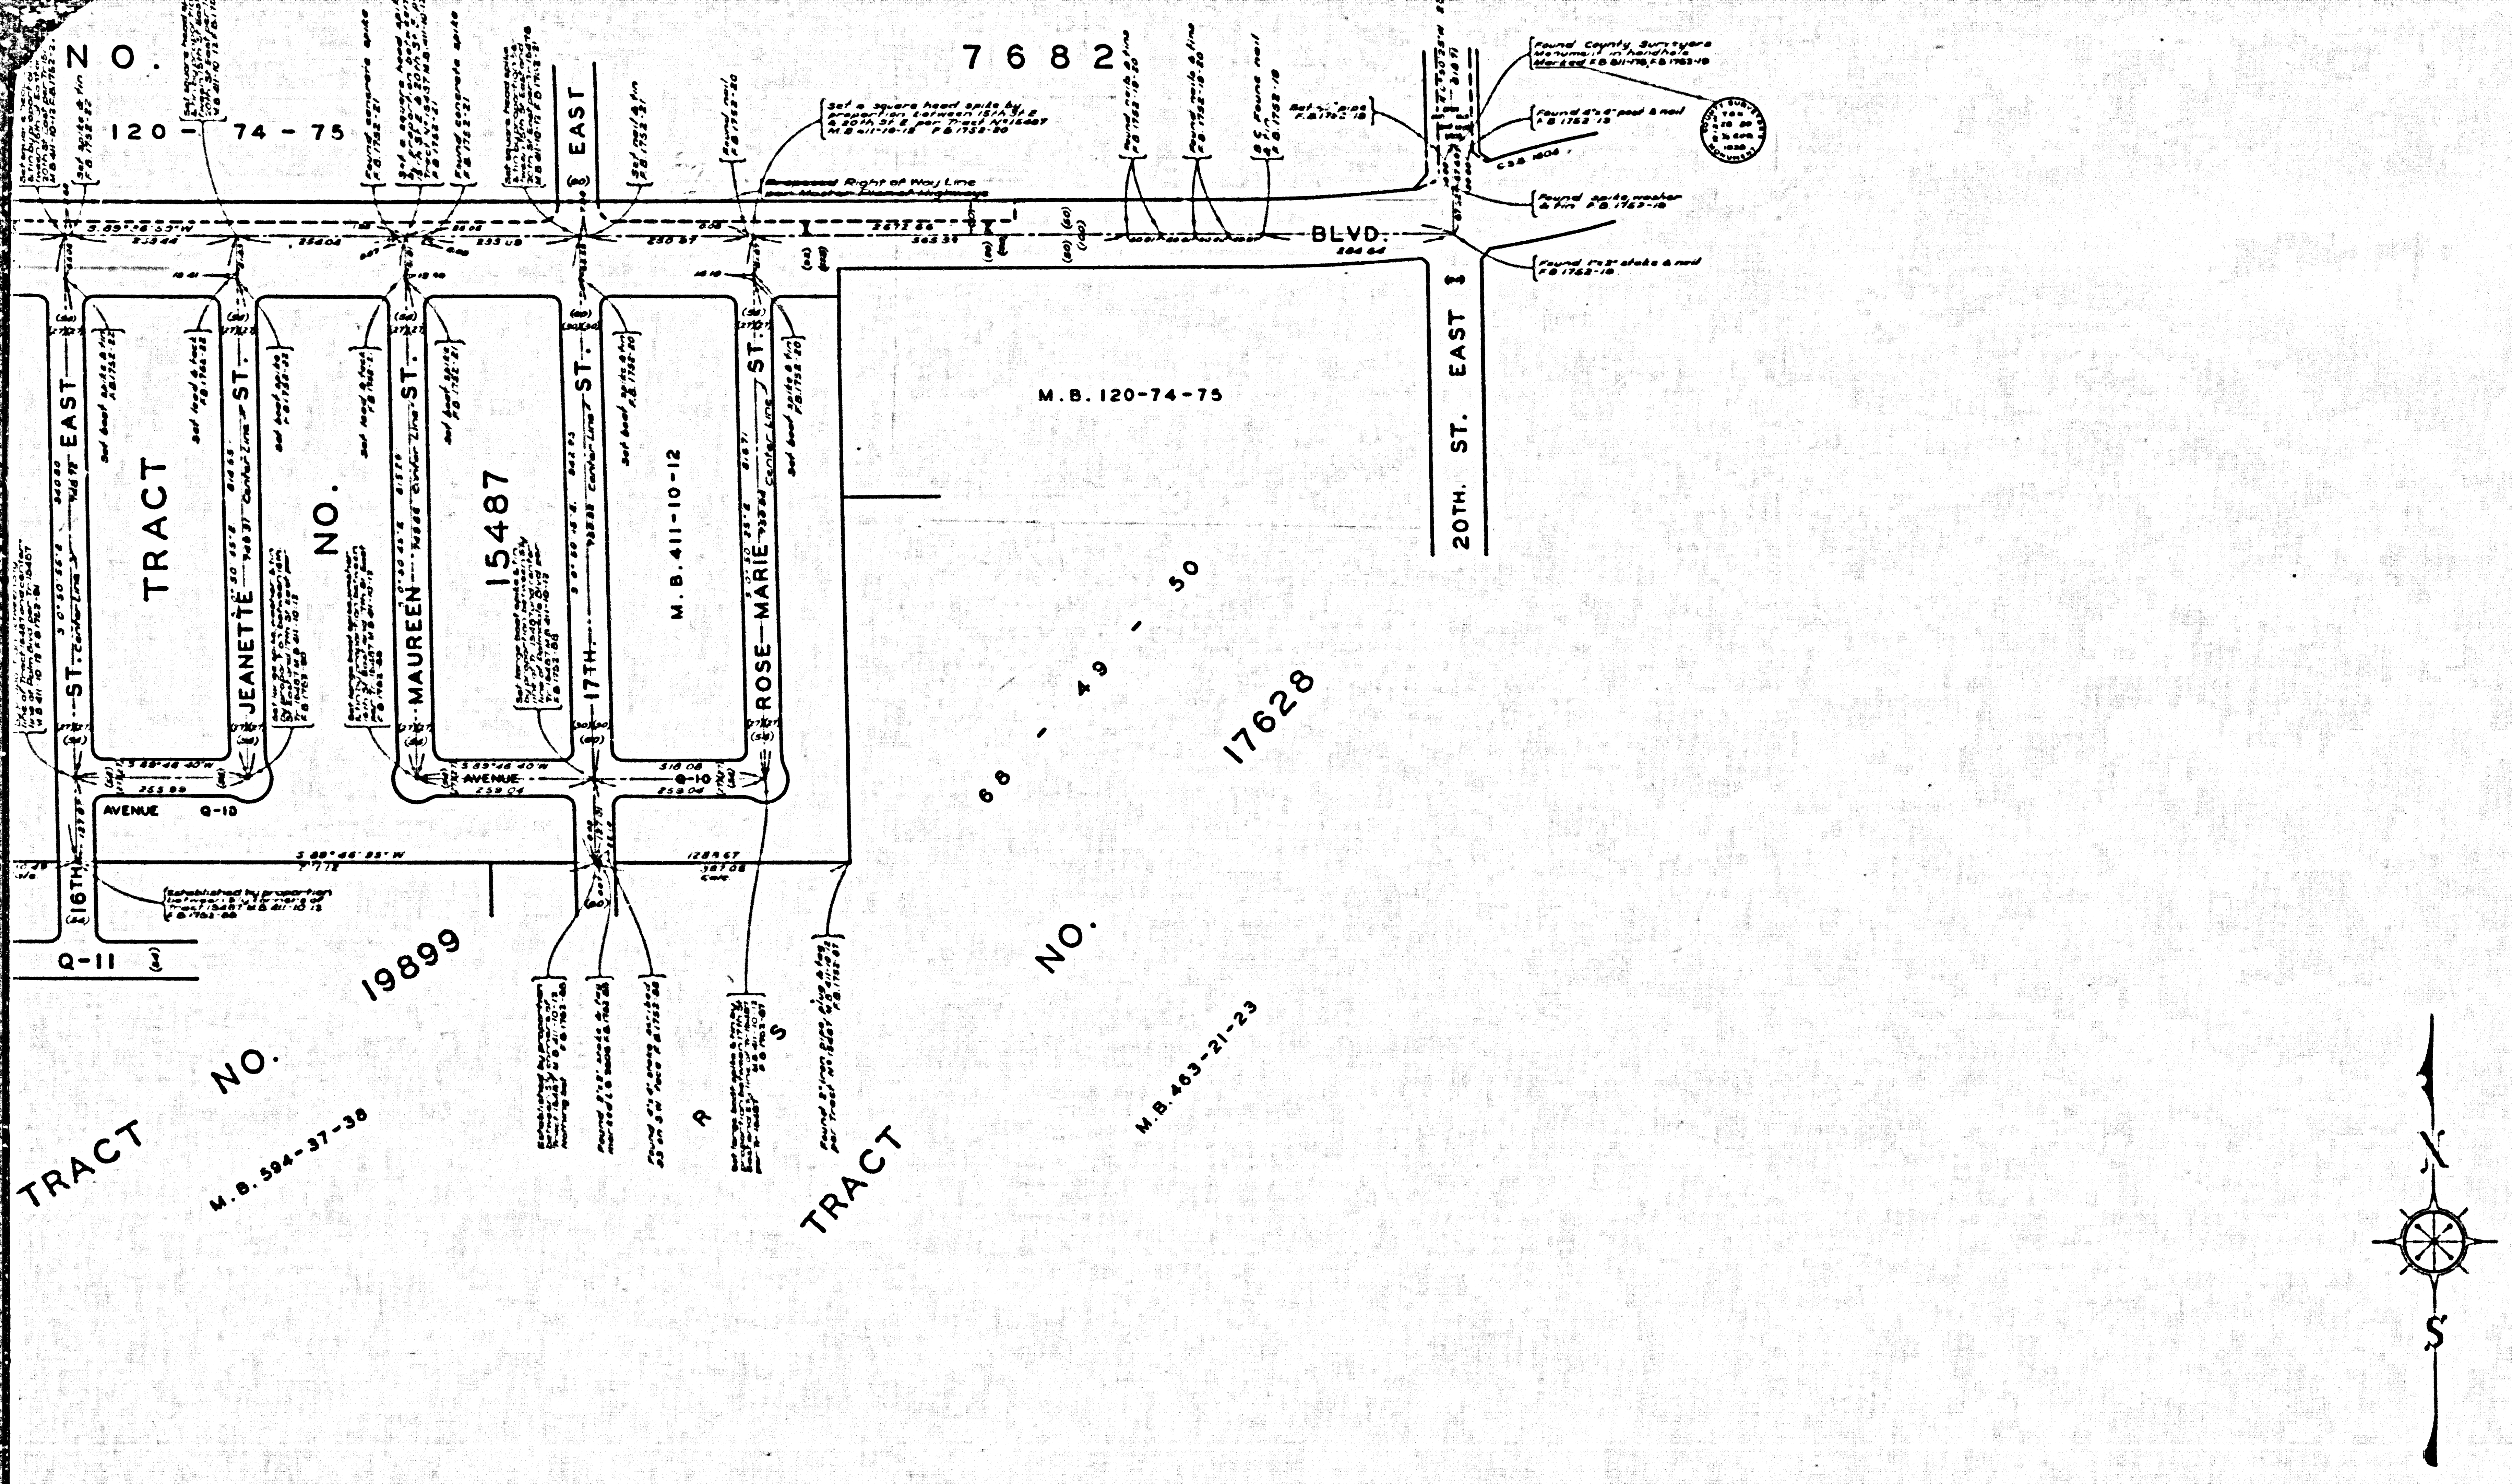

COUNTY OF LOS ANGELES
MAP OF

STREETS IN THE PALMDALE SANITARY SEWER DISTRICT

COUNTY SURVEYORS MAP Nº B-2566

SHEET Nº. 2 OF 2 SHEETS
SCALE:-1 INCH = 100 FT.

JOB NUMBER 0303.00

JOHN A. LAMBIE – COUNTY ENGINEER
SURVEYED JULY – OCTOBER 1952

SURVEYED ON REQUEST OF THE COUNTY ENGINEER UNDER AUTHORITY OF THE BOARD OF SUPERVISORS BY ORDER DATED JUNE 3, 1946

BEARINGS ARE BASED ON THE BEARING OF 20TH. STREET AS SHOWN ON C.S.B.1804

F.B. 1752-5-100

INDEX 65

FIELD WORK BY......... R.L. WILLEY
OFFICE WORK BY........... C.W. COX
.... G.O. HARRIS
CHECKED BY..... K.R. McPHERSON

THIS SURVEY MADE TO ESTABLISH CENTER LINES ON THE STREETS IN THIS AREA PRELIMINARY TO CONSTRUCTION OF SEWERS IN THE PALMDALE SANITARY SEWER DISTRICT
COUNTY IMPROVEMENT NO. 1576

CSB-2566-2
A10FA3

COUNTY SURVEYORS MAP NO. B-2566
SHEET NO. 2 OF 2 SHEETS

CSB-2566-2
A2 OF A3

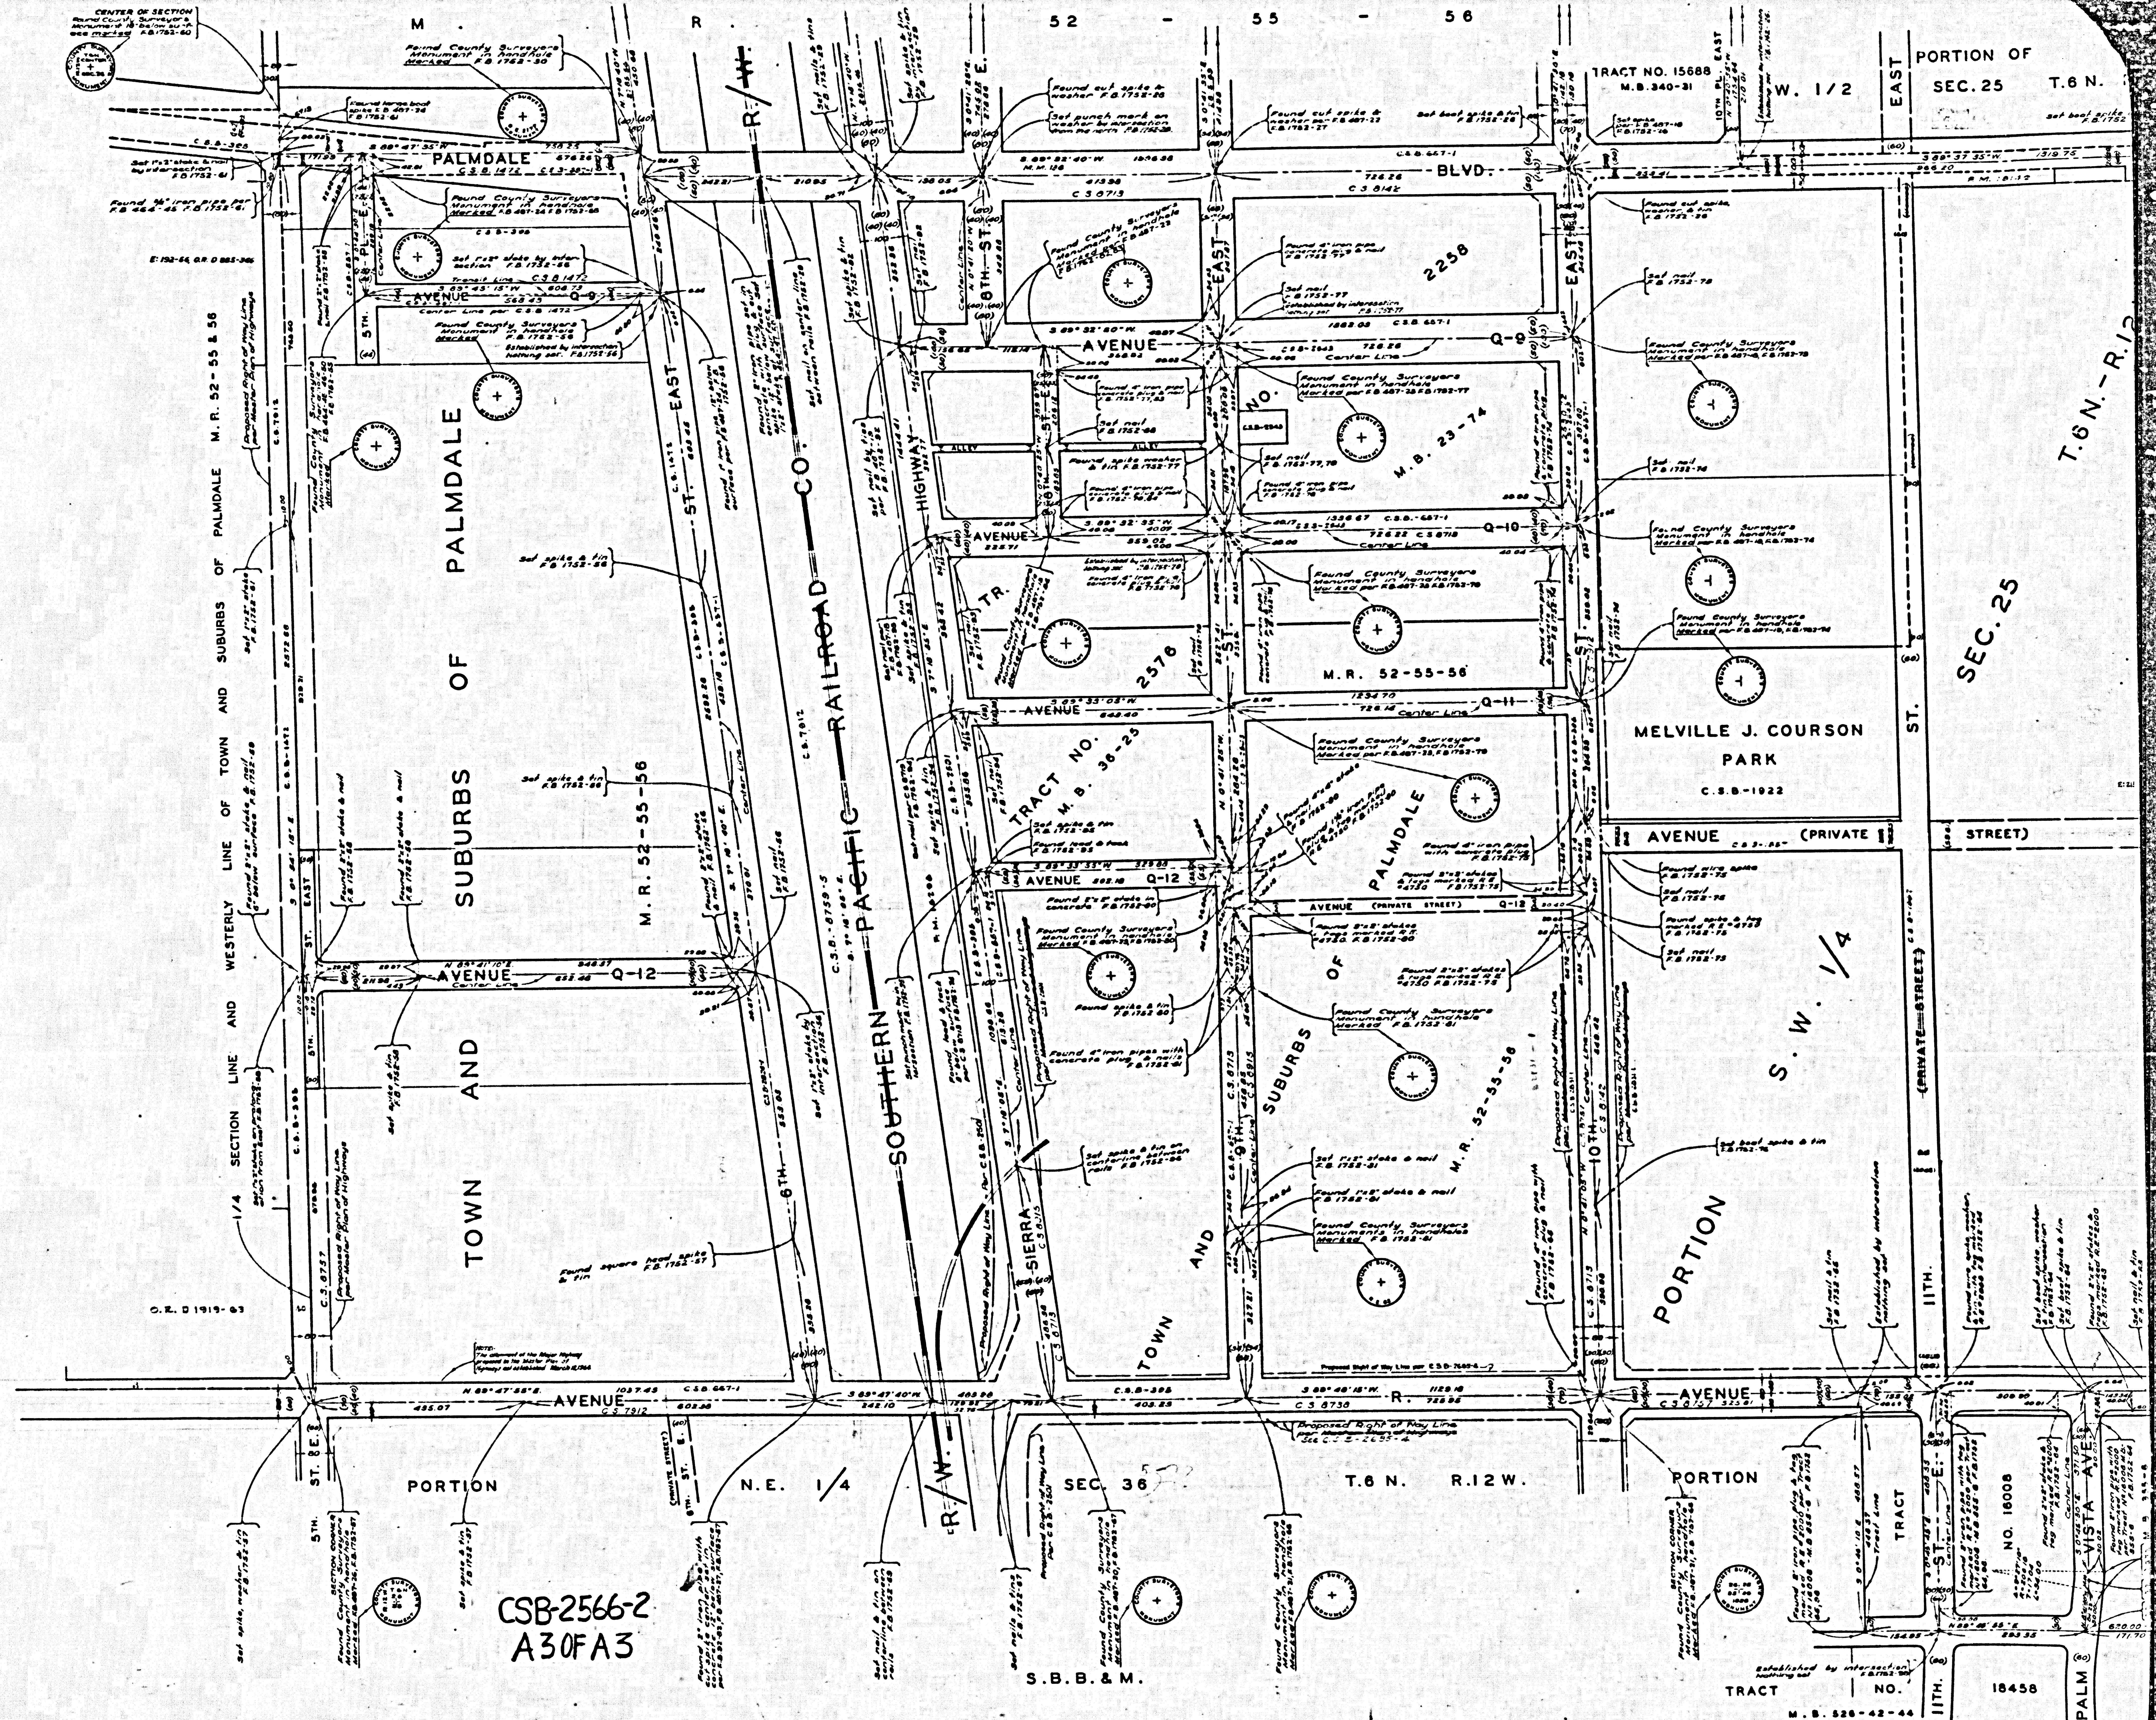

CSB-2566-2
A30FA3

COUNTY SURVEYORS MAP NO. B-2566
SHEET NO. 2 OF 2 SHEETS