


NOTE:

THE ESTABLISHMENT OF SOME OF THE SECTION CORNERS AND QUARTER CORNERS SHOWN ON THIS MAP ARE IN QUESTION. DATA SHOWN IS SUBJECT TO REVISION.

FOR INFORMATION CONTACT THE SURVEY DIVISION OF THE COUNTY ENGINEERS DEPARTMENT---MARCH 1978

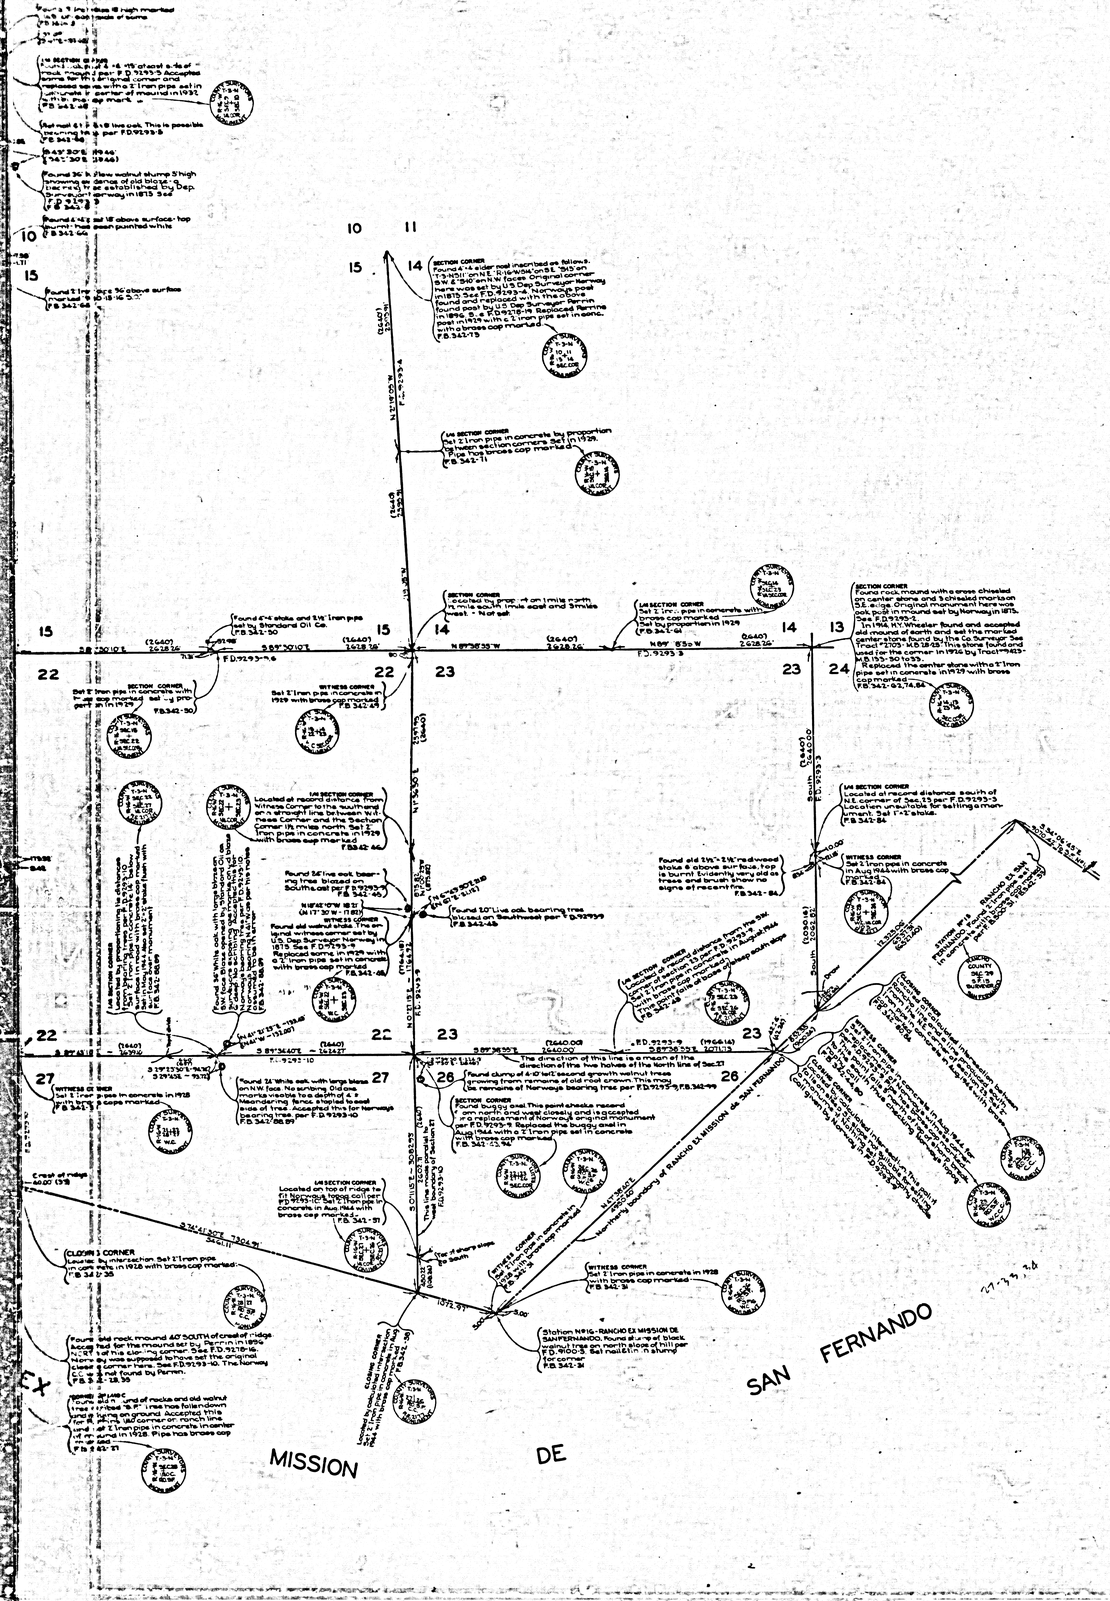

COUNTY OF LOS ANGELES

MAP OF

SECTION LINES IN T. 3 N. R. 16 W.

COUNTY SURVEYORS MAP NO. B-2666

SCALE:- 1 INCH = 600 FT.

JOB NUMBER 0302.01

JOHN A. LAMBIE - COUNTY ENGINEER

SURVEYED NOVEMBER 1944

THIS WORK DONE IN COMPLIANCE WITH STATE LAW REQUIRING THE COUNTY ENGINEER TO PERPETUATE ORIGINAL GOVERNMENT CORNERS FOUND IN PERISHABLE CONDITION

* ARINGS ARE BASED ON THE BEARING THE NORTHERLY BOUNDARY OF THE RANCHO EX MISSION DE SAN FERNANDO AS SHOWN ON C.S. B-373-5.

F.B. 342-17-84

INDEX 61 MAPS 63
I.M. 234-117

FIELD WORK BY..... A.M. MORRISON
OFFICE WORK BY..... T.M. PALMERI
CHECKED BY..... S. MILLER

CSB-2666
A1 OF A3

MARGINAL MAP

SHOWING

SURVEYS AND MONUMENTS SET BY ALEX MORRISON IN SECTIONS 19 AND 29 OF T.3N. R.16W IN 1944

SCALE: 1 INCH = 600 FEET

CSB-2666

A2 OF A3

T.3N. - R.17 W.

MARGINAL MAP

SHOWING

SURVEYS AND MONUMENTS SET BY ALEX MORRISON IN SECTIONS 19 AND 29 OF T.3N. R.16W IN 1944

SCALE: 1 INCH = 600 FEET

CSB-2666

A3 OF A3