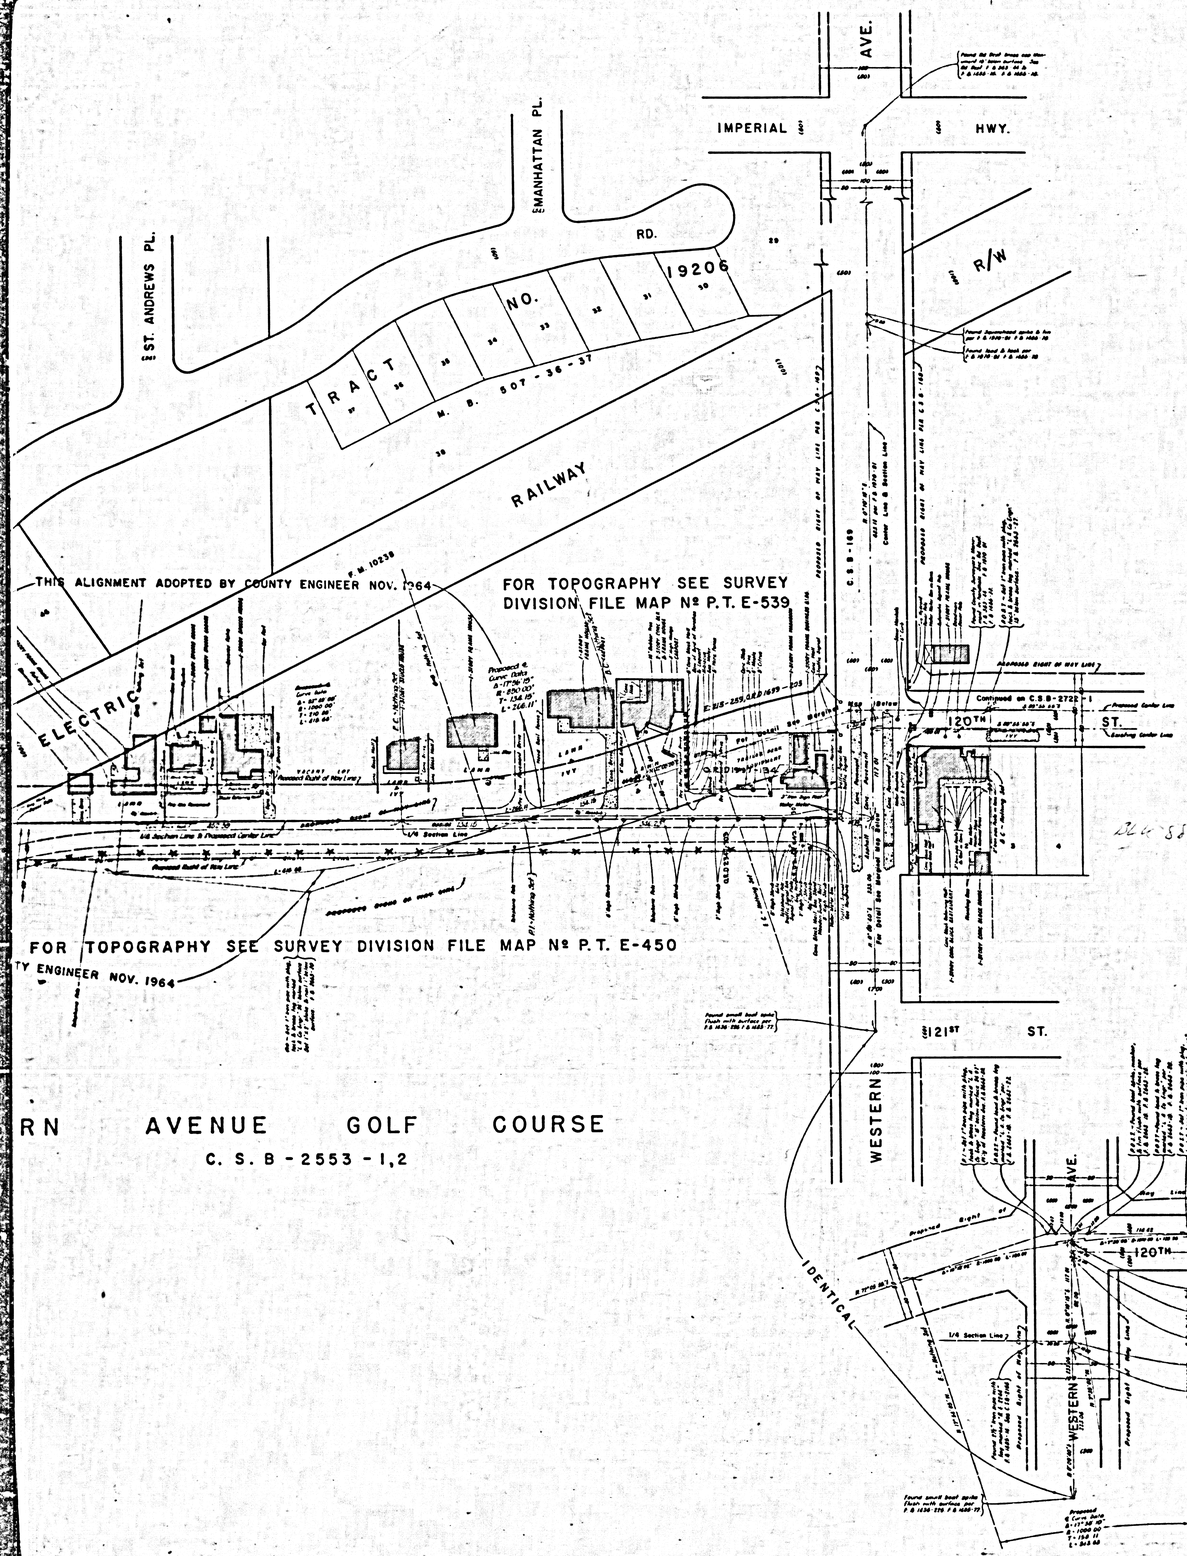


MARGINAL MAP
SCALE 1"=50'

COUNTY OF LOS ANGELES
MAP OF
120TH STREET
FROM
CRENSHAW BOULEVARD
TO
WESTERN AVENUE
COUNTY SURVEYORS MAP Nº B-2722
SHEET Nº 2 OF 2 SHEETS
SCALE:- 1 INCH = 50 FT.

JOB NUMBER 0075.84

JOHN A. LAMBIE - COUNTY ENGINEER
SURVEYED OCT, 1948 TO NOV, 1960

SURVEYED ON REQUEST OF THE REGIONAL PLANNING COMMISSION UNDER SEC. 79 ORD 4099 BY LETTER DATED MAY 8, 1959 AND BY BOARD ORDER DATED DEC. 11, 1951.

BEARINGS ARE BASED ON THE BEARING OF THE PROPOSED CENTER LINE OF 120TH ST. PER C.S.B-2165.

INDEX 25 & 26

F.B. 1485 - 91-100, 168-185, 209-224
F.B. 2663 - 19-28

FIELD WORK BY.... A. N. HELLSTROM
OFFICE WORK BY..... M. HAMASU
CHECKED BY..... S. H. MILLER

CSB-2722-2
A1 OF A4

TRACT NO. 16578

THIS ALIGNMENT ADOPTED BY COUNTY ENGINEER NOV. 1964

FOR TOPOGRAPHY SEE SURVEY DIVISION FILE MAP Nº P.T. E-450

THIS ALIGNMENT ABANDONED BY COUNTY ENGINEER NOV. 1964

FOR TOPOGRAPHY SEE SURVEY DIVISION FILE MAP Nº P.T. E-450

WESTERN AVENUE GOLF COURSE

C. S. B - 2553 - 1,2

CSB-27222
A2 OF A4

CHANERA & AVE.

ARDATH (60') AVE.

WILKIE (60') AVE.

PURCHE & AVE.

DAPHNE (60') AVE.

SPINNING (60') AVE.

ALLEY

(60') AVE.

ST.

N O. I

7 9 9

5 T

R A C T

N O.

I 6 5

7 8

527 - 12 - 16

CASIMIR

M. B. 487 - 37 - 47

116TH

TRACT

M. B.

HAAS

DALESIDE

120TH

PROPOSED RIGHT OF WAY LINE

1/16 Section Line & Proposed Center Line

C.S.B.-1077

U. S. GOV'T EXP. STATION

VAN NESS

BASEBALL FIELD

BASEBALL FIELD

CSB-2722-2
A3 OF A4

CSB-27222
1 A4 OF A4