3 8 0

N O.

GREEN DR.

M. B. 765

2 6 2 6 5

43 47 47

DEPOT ST.

OLIVE Vac. R.B-17 O.R.56151-24 ST.

ROWLAND

TOWN OF

AVE. 383.98

E:214-175, OR:D1523-453

ANAHEIM - PUENTE

ROWLAND

M. B. 3-93-94

Boundary City of Industry

BONITA VISTA LANE

HWAY

COUNTY OF LOS ANGELES
MAP OF
GALE AVENUE
FROM
STIMSON AVENUE
TO
ANAHEIM PUENTE ROAD
COUNTY SURVEYORS MAP Nº B-2738
SCALE:- 1 INCH = 100 FT.

JOB NUMBER 0074.97

JOHN A. LAMBIE - COUNTY ENGINEER
SURVEYED JUNE, 1960 - OCT., 1960

SURVEYED ON REQUEST OF THE REGIONAL PLANNING COMMISSION UNDER SEC. 79 ORD. 4099. BY LETTER DATED JUNE 3, 1960 AND BY BOARD ORDER DATED DEC. 11, 1951.

BEARINGS ARE BASED ON THE CALIFORNIA COORDINATE SYSTEM ZONE 7 PER SEC. 8809 PUBLIC RESOURCES CODE. SEE C.S. 9423.

F. B. 2207-54-58, 159-194

INDEX 38
99-297

FIELD WORK BY.....J. N. DOUGHERTY
OFFICE WORK BY.....H. A. MARRIS
M. HAMASU
CHECKED BY.....S. H. MILLER

TR. NO. 26565 ADDED JAN. 1970 .... D.J.

CSB-2738
A1 OF A3

LOS ANGELES & SALT LAKE RAILROAD R./W.

(E) BIXBY DRIVE

O.R. D480-788

O.R. D480-385

B:214-175, OR:D1523-455

TRACT NO. 3800

TRACT NO. 2616

GREEN DR.

FERRERO AVE.

C58-2649

SOUTHERN CALIFORNIA EDISON CO. EASEMENT


S. FIELDGATE DR.

BOUNDARY CITY OF INDUSTRY

F.M. 20069-4

PROPOSED STATE HIGHWAY

C58-2738
A2 OF A3

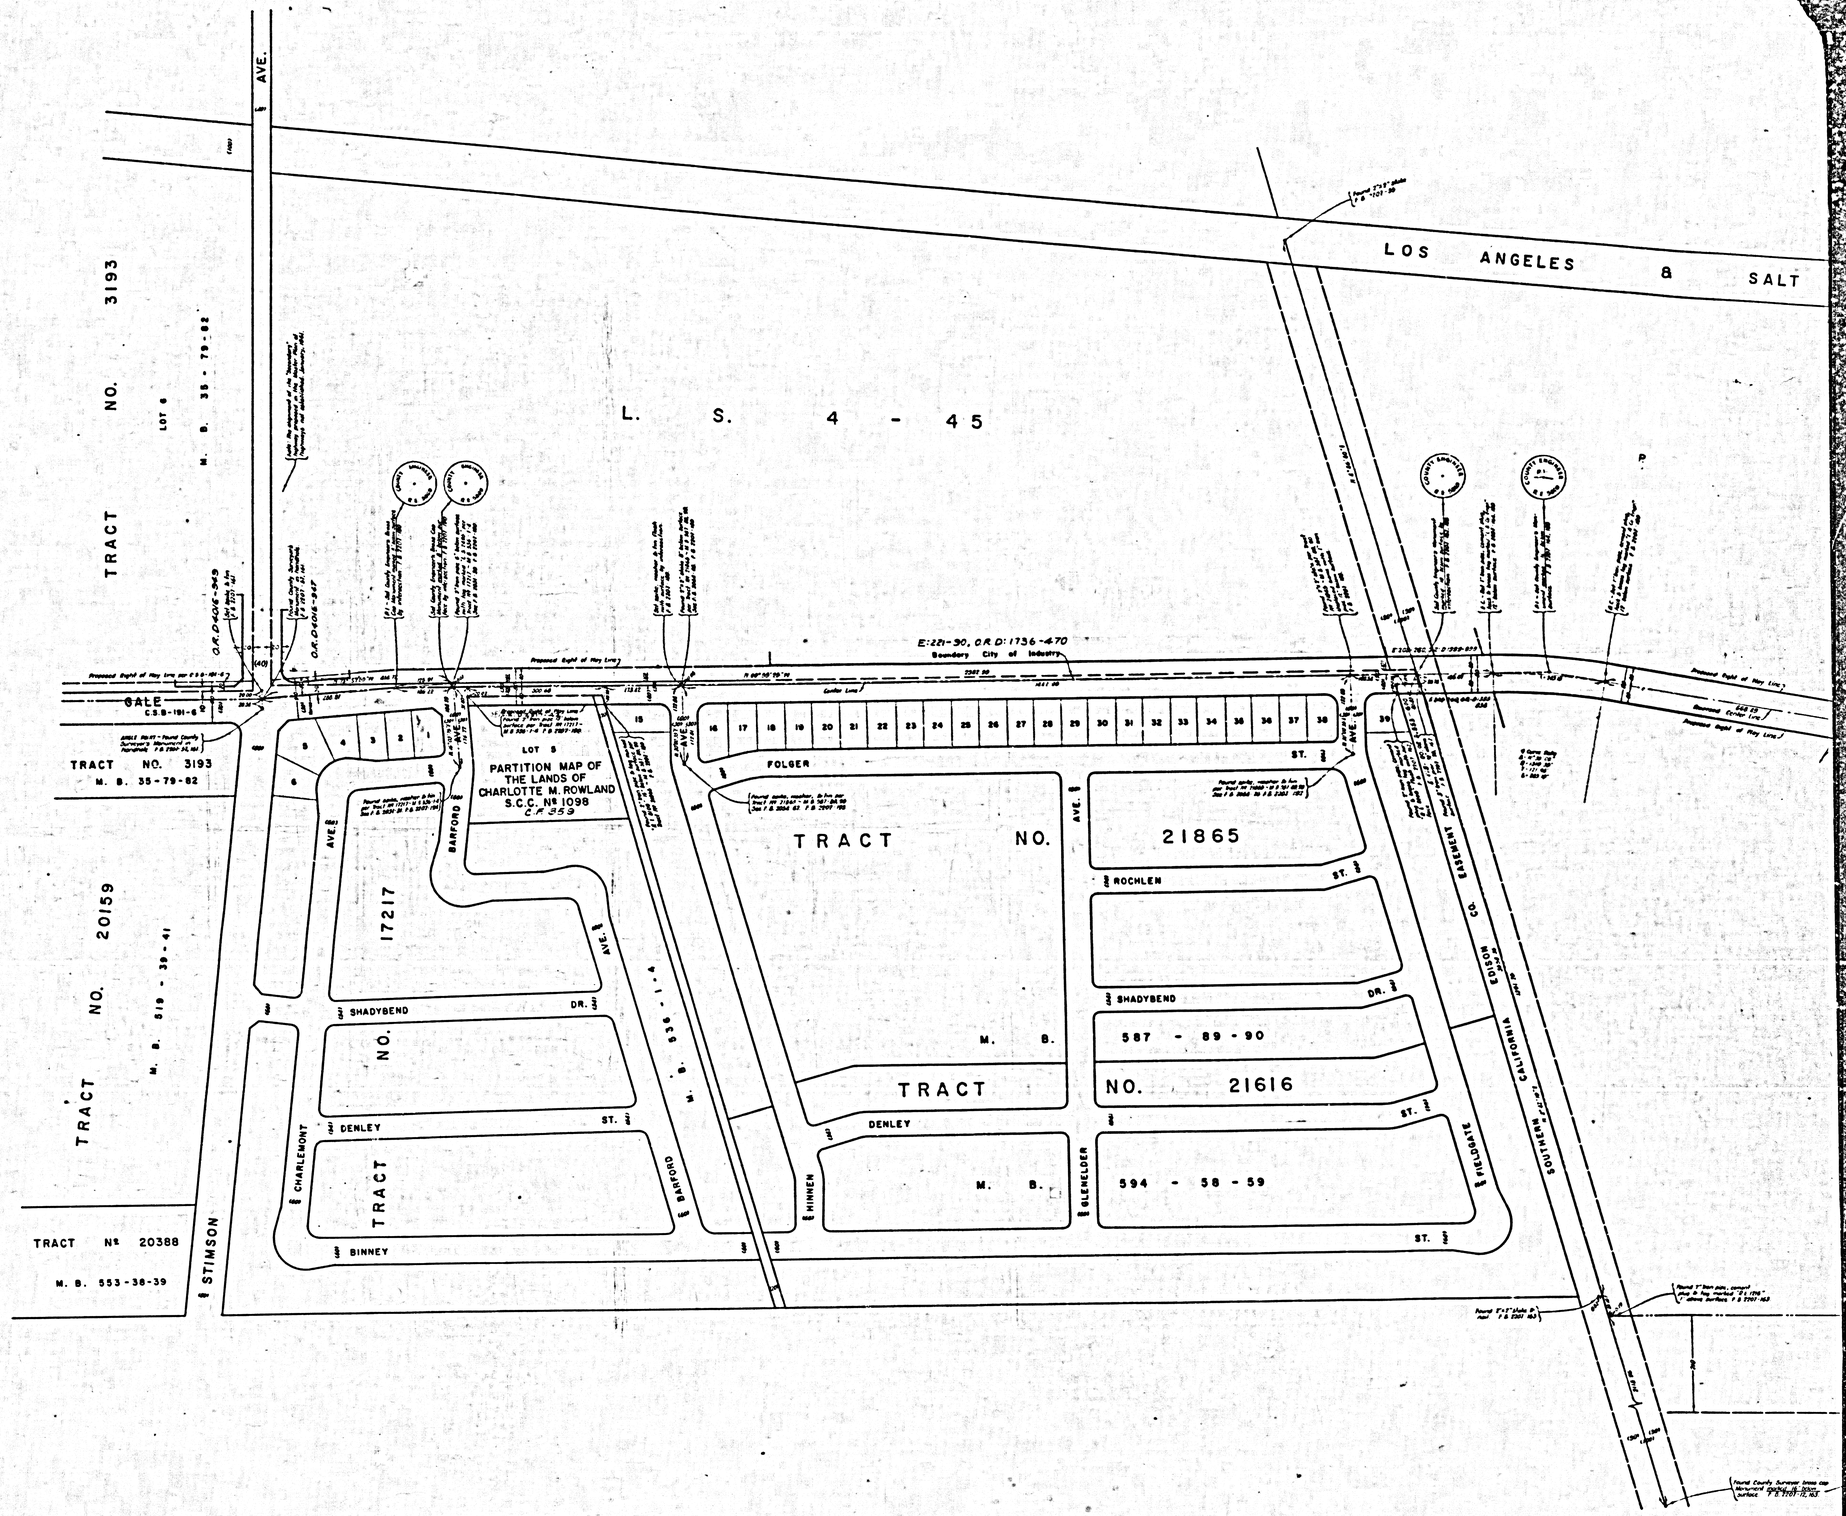

CSB-2738
A3 OF A3