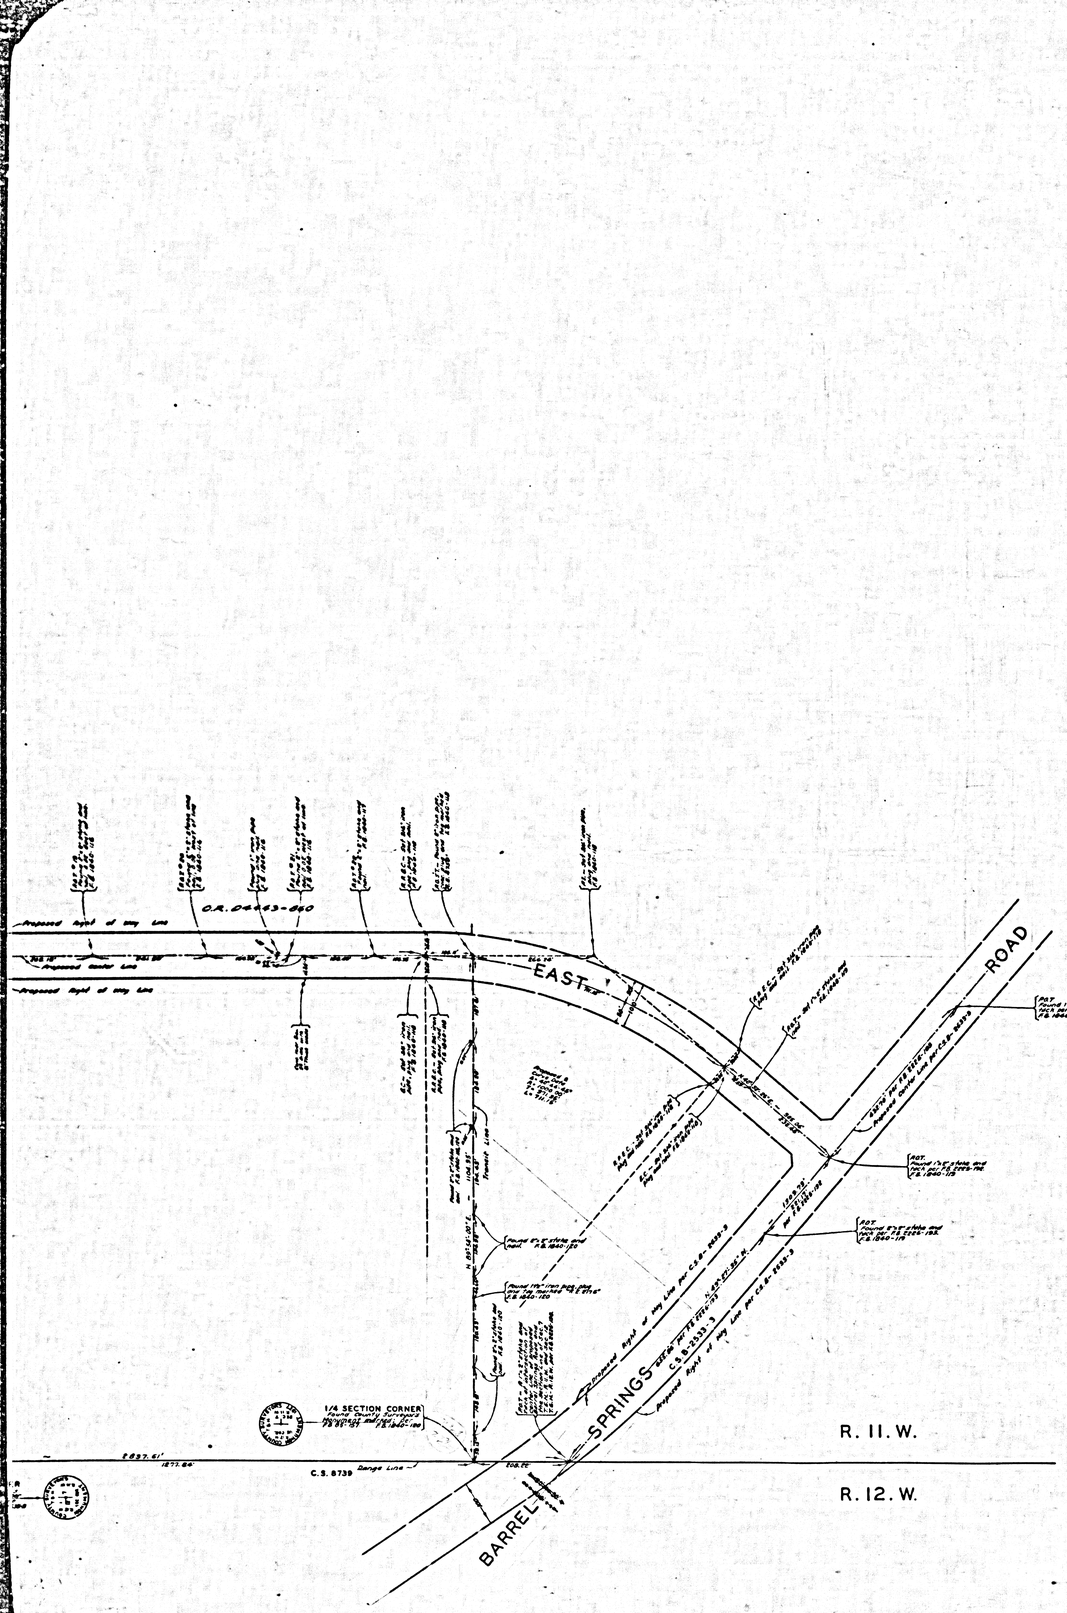


COUNTY OF LOS ANGELES
MAP OF
30 TH. STREET EAST
FROM
AVENUE S.
TO
BARREL SPRINGS ROAD
COUNTY SURVEYORS MAP NO. B-2744
SCALE:- 1 INCH = 100 FT.

JOB NUMBER 0075.32

JOHN A. LAMBIE - COUNTY ENGINEER
SURVEYED AUGUST-OCTOBER, 1958

SURVEYED ON REQUEST OF THE REGIONAL PLANNING COMMISSION UNDER SEC. 79, ORD. 4098, BY LETTER DATED AUGUST 21, 1956 AND BY BOARD ORD'S DATED DEC. 11, 1951

BEARINGS ARE BASED ON THE BEARING OF BARREL SPRINGS RD. AS SHOWN ON C.S.B-25338

F. B. 1840-105-144

FIELD WORK BY.....R. L. WILLEY
OFFICE WORK BY.....G. Q. BAILEY
CHECKED BY.....L. W. BACON

INDEX 65

CSB-2744
A1 OF A3

COUNTY SURVEYOR MAP NO. B-2744

EAST

37TH ST. EAST
(PRIVATE STREET)

HIGHWAY

SECTION CORNER

C.S. 8739

R. S. 64 - 32 - 35

32ND ST. (PRIVATE STREET) EAST

E AVE. (PRIVATE STREET) T-2

HIGHWAY

45

25

S.

46 45 44 43 42

48 49 50 51

O.R.D 3111 — 959

O.R.D 3025 — 214

O.R.D 3289-497

O.R. D4443-860

PEARBLOSSOM

PEARBLOSSOM

1/4 SECTION CORNER

1/4 SECTION CORNER

SECTION CORNER

SECTION CORNER

1/4 SECTION CORNER

C.S. 8739

BAR

CSB-2744
A2 OF A3

37 TH. STREET

35 TH. ST. EAST (UNDEDICATED)

30 TH. STREET

PALMDALE COLONY LANDS

LOT 39

M. R. 11 - 11 - 12

T. 6. N.

T. 5. N.

R. 11. W.

R. 12. W.

AVENUE

CSB-2744
A3 OF A3