
NEER

OCT. 1965

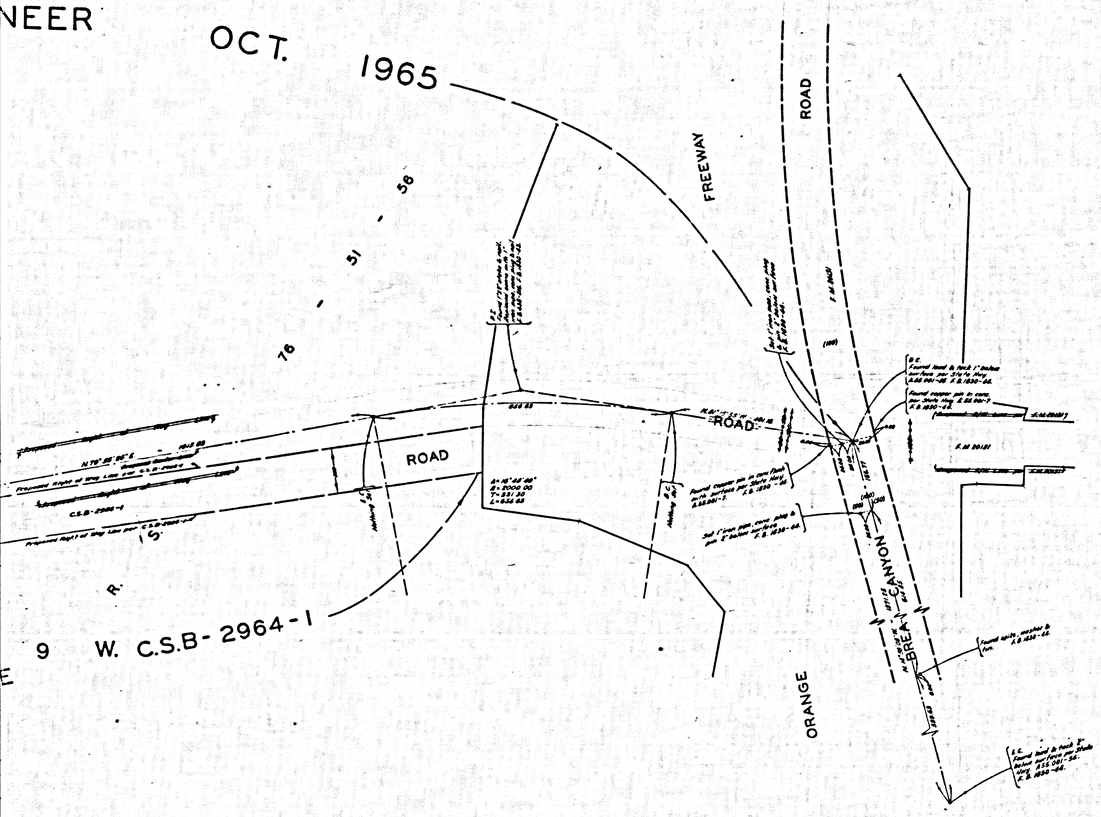



COUNTY OF LOS ANGELES
MAP OF
PATHFINDER ROAD
FROM
BREA CANYON ROAD
TO
BREA CANYON CUTOFF ROAD
COUNTY SURVEYORS MAP NO. B-2745
SCALE:- 1 INCH = 100 FT.

JOB NUMBER 0074.45

JOHN A. LAMBIE - COUNTY ENGINEER
SURVEYED JULY 1954 TO JAN. 1961

SURVEYED ON REQUEST OF THE REGIONAL PLANNING COMMISSION UNDER SEC. 79. ORD. 4098. BY LETTER DATED NOV. 8, 1960 AND BY BOARD ORDER DATED DEC. 11, 1951

BEARINGS ARE BASED ON THE BEARING OF BREA CANYON CUTOFF ROAD PER C.S.B.-727-3

F.B. 1630-41-44 2134-138 & F.B. 438-249-252

FIELD WORK BY..... R. J. MITCHELL
J. N. DOUGHERTY
OFFICE WORK BY..... T. H. BURNS
CHECKED BY..... S. H. MILLER

Record Oct. 1965 By .....

INDEX 39

CSB-2745
A1 OF A3

COUNTY SURVEYOR'S MAP NO. B-2745

COUNTY SURVEYOR'S MAP NO. B-2745

9494

LOT 1
9058

ALIGNMENT ABANDONED BY COUNTY ENGINEER OCT. 1965

NO.
M.B. 144-98-100
LOT 2

POR. OF
SECTION 20

TRACT

PATHFINDER


ROAD

T. 2 S., R. 9 W. C.S.B- 2964-1
SEE

ADOPTED
FOR ALIGNMENT

CSB-2745
A2 OF A3

COUNTY SURVEYOR'S MAP NO. 8-2745

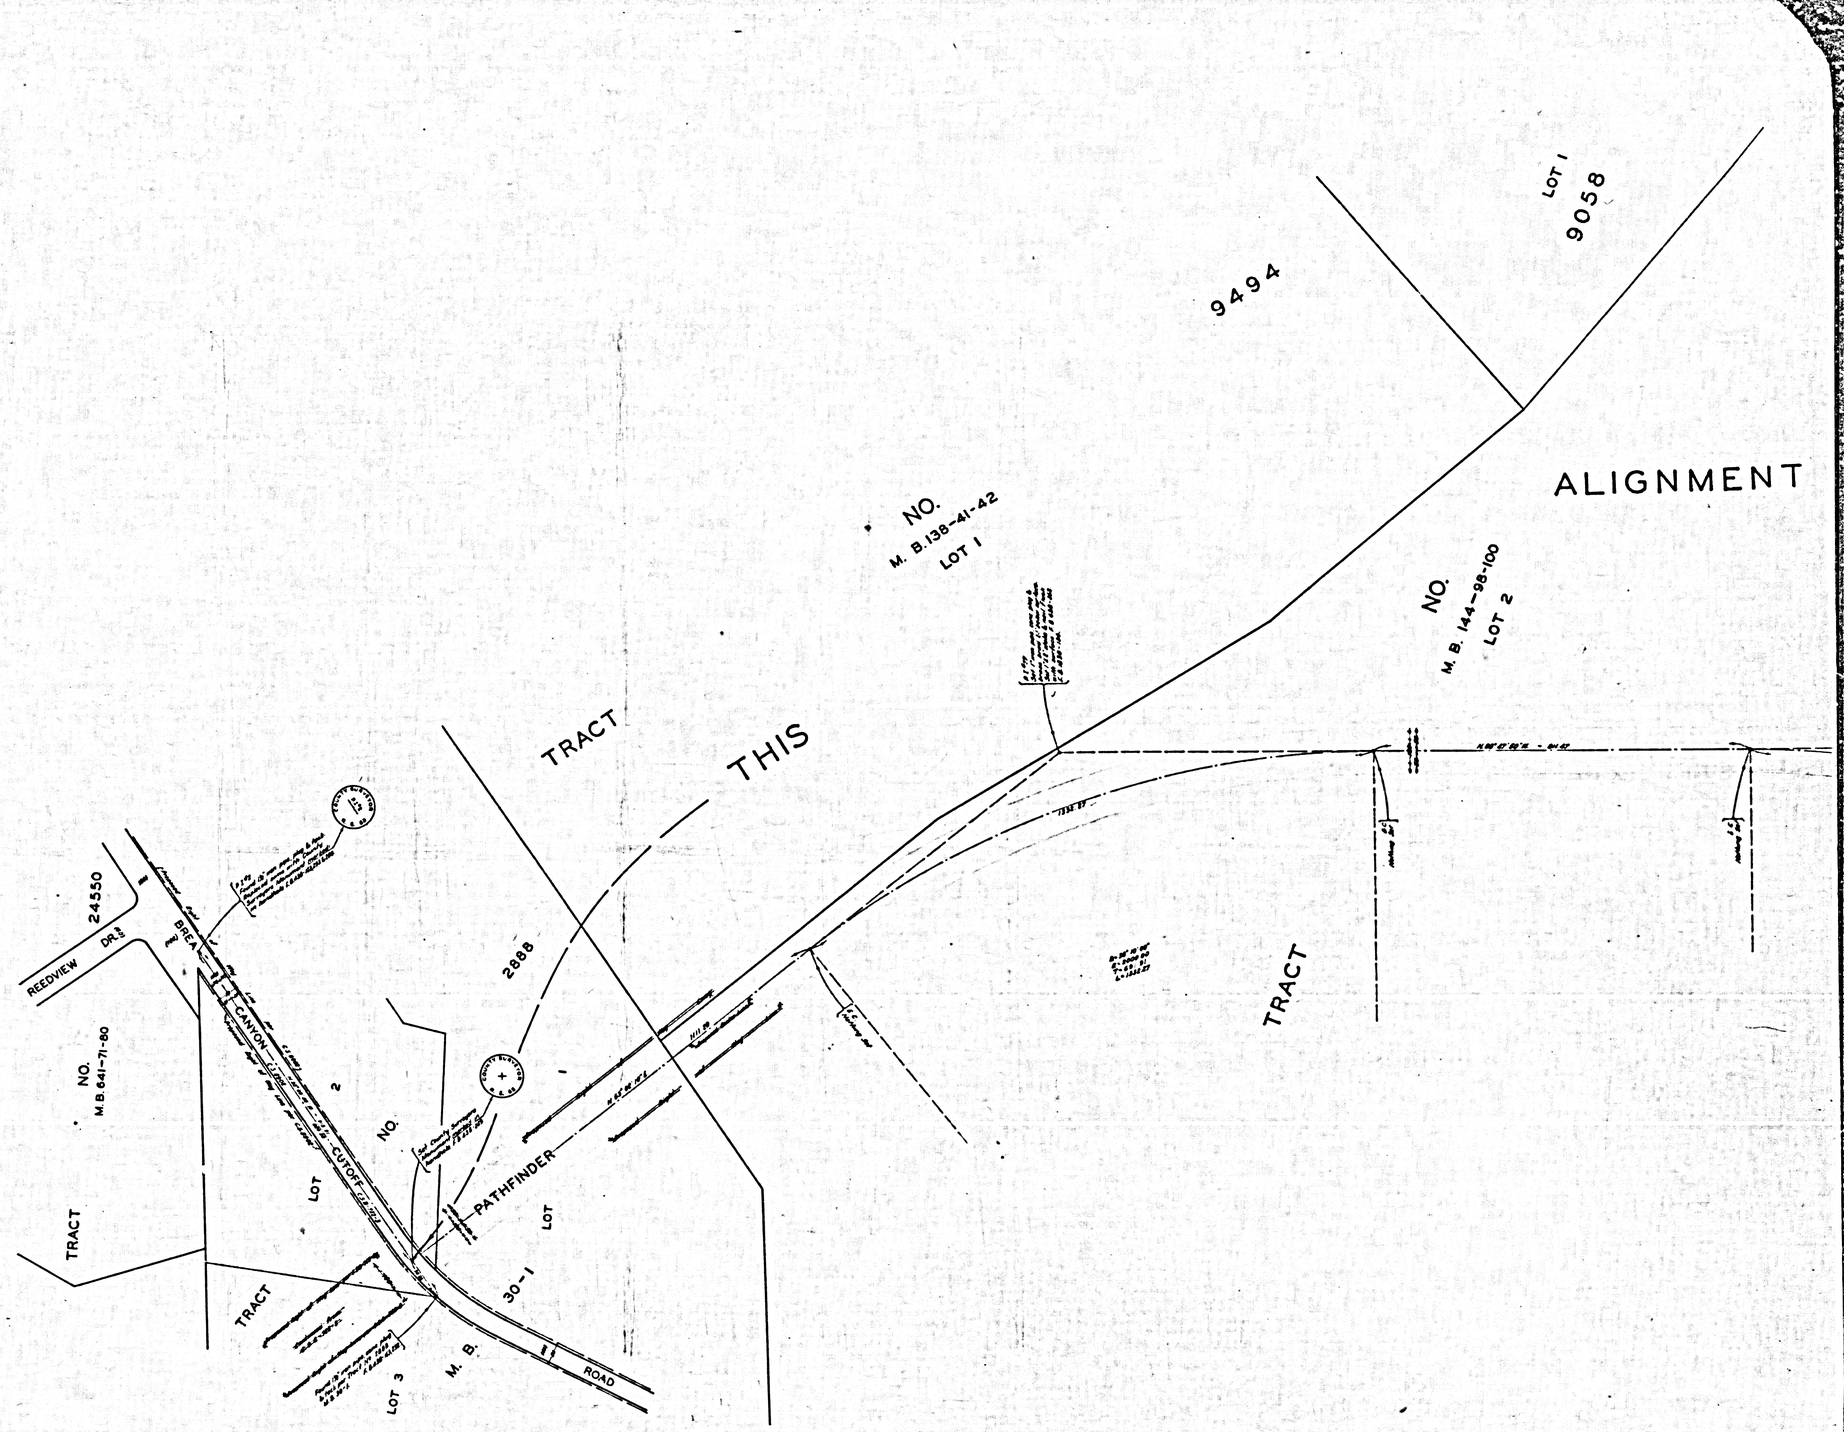

CSB-2745
A3 OF A3

COUNTY SURVEYOR'S MAP NO. 8-2745