
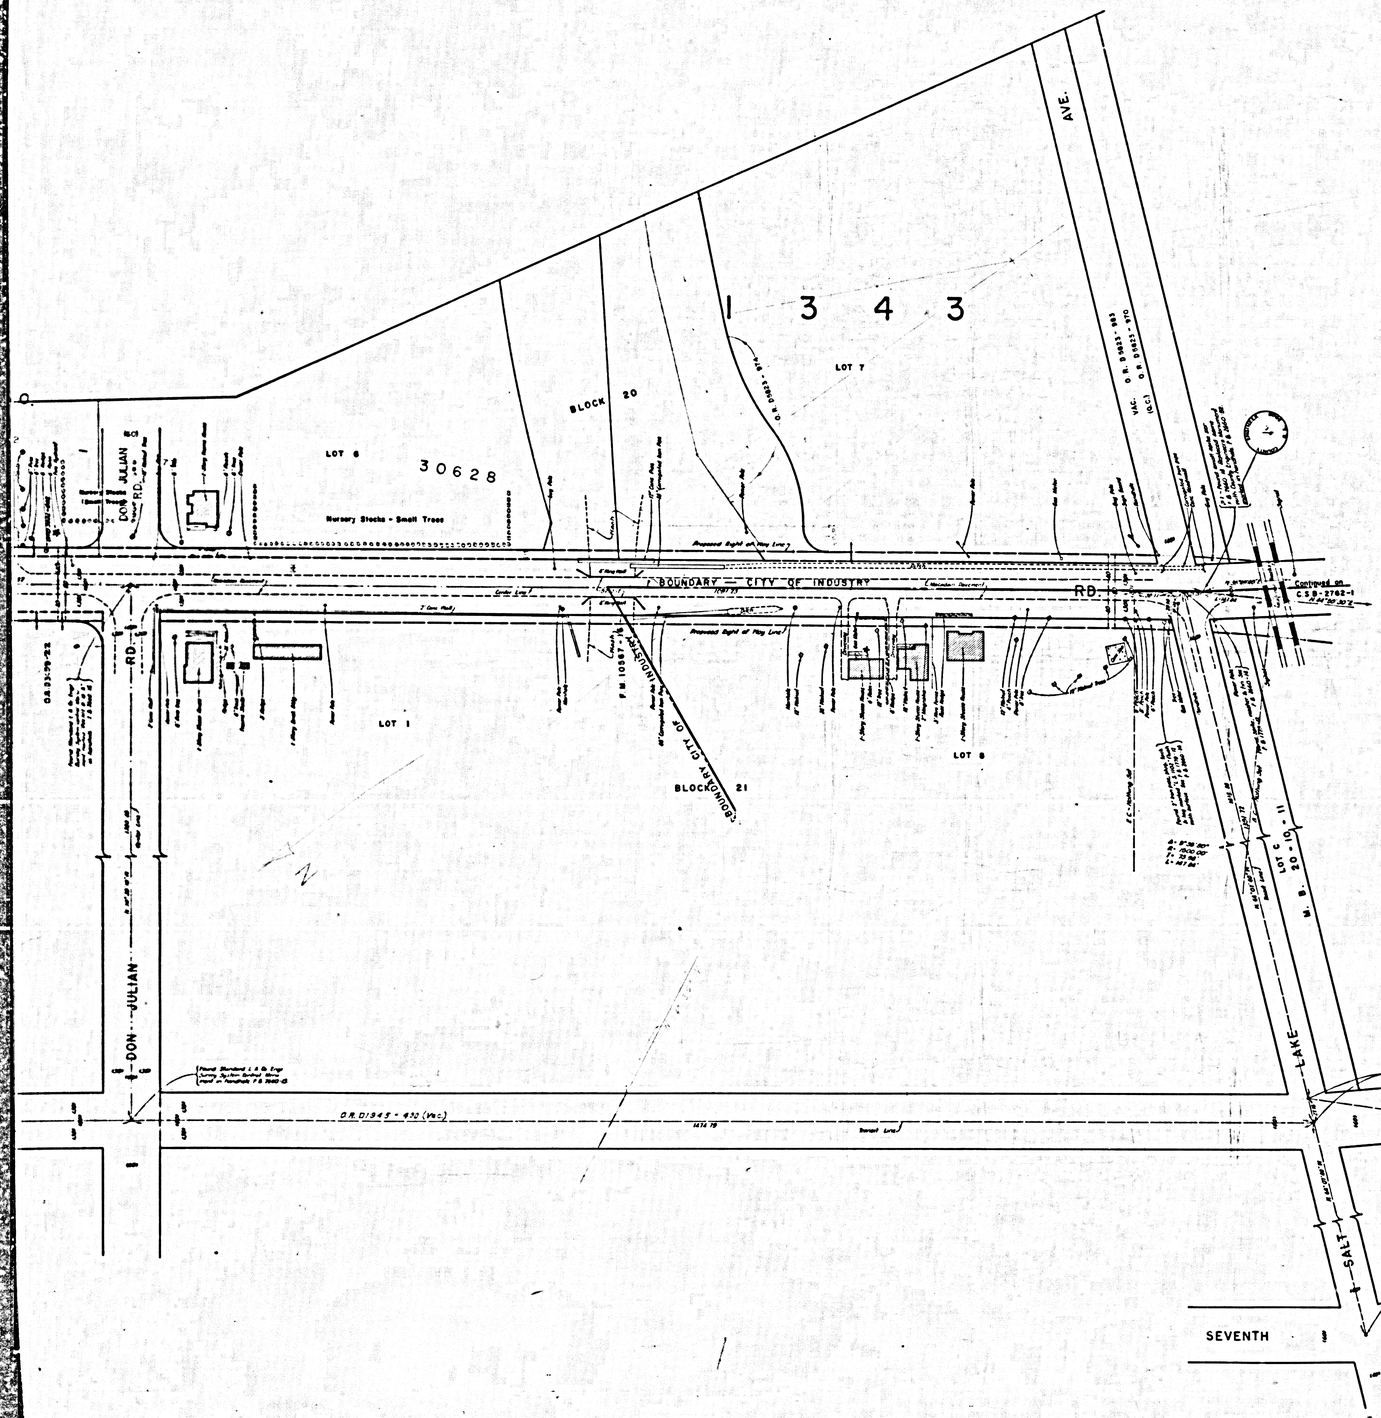


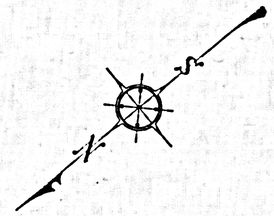

CSB-2762-2
A1 OF A3

COUNTY OF LOS ANGELES
MAP OF
TURNBULL CANYON ROAD
FROM
LOS ROBLES AVENUE
TO
NELSON AVENUE

COUNTY SURVEYORS MAP NO. B-2762
SHEET NO. 2 OF 2 SHEETS
SCALE:- 1 INCH = 50 FT.

JOB NUMBER 0095.07

JOHN A. LAMBIE - COUNTY ENGINEER
SURVEYED JULY, 1960 - JULY, 1961

SURVEYED ON REQUEST OF THE REGIONAL PLANNING COMMISSION UNDER SEC. 79, ORD. 4099. BY LETTER DATED MAY 5, 1960 AND BY BOARD ORDER DATED DEC. 11, 1951.

BEARINGS ARE BASED ON THE CALIFORNIA COORDINATE SYSTEM ZONE 7 PER SEC. 8809 PUBLIC RESOURCES CODE. SEE C.S. 9423.

INDEX 56

F.B. 2660-7-78

FIELD WORK BY.....D.E. HOLMES
OFFICE WORK BY.....M. HAMASU
CHECKED BY.....H.E. AUSTIN

DRAFT No 30628 MB 780-77-75 JULY 1972 BY E.J.D.

TRACT NO.

TRACT NO.

M.B. 780

BLOCK 1

BLOCK 20

LOT 4

LOT 5

LOT 4

LOT 5

This Area Planted in Nursery Stocks

72

BOUNDARY — CITY OF INDUSTRY

C.S.B.-1419-7

RD.

TURNBULL CANYON

DON JULIAN

Proposed Right of Way Line

Center Line

LOT 1

LOT 8

LOT 1

LOT 8

O.R. 24706-121

BLOCK

BLOCK 19

M. B. 20 - 10 - 11

AVE.

NINTH

PROCTOR

DON JULIAN

RD.

CSB-2762-2
A2 OF A3

COUNTY SURVEYOR'S MAP NO. B-1595
SHEET NO 5 OF 5 SHEETS

CSB-2762-2
A3 OF A3