N

9

R - 10 - W

60 - 41

(W. SECTION CORNER
Found County Surveyor's Monument
marked C, below surface per C.S.2115
F.B. 1602 - 93
F.B.2609-92

Found 2" iron pipe, concrete collar mark
10" below surface per F.B. 1602 - 93
F.B.2609-92

SECTION CORNER
Found County Surveyor's Monument
buried 12 inches below surface, no F.B. mark
as per F.B. 1602-50 Road Dept., 4/1/27
F.B.2609-88

9 10

E:234-130, OR:D1212-895
E:204-240, OR:D1251-758
E:209-181, OR:D1400-318
E:209-240, OR:D1262-959

Proposed Right of Way Line

N 89° 57' 25" E (2665.00' per F.B. 1602-50) To Section Corner
Continued From C.S.B. 2763-7

16 15

EAST

30TH STREET

Proposed Right of Way Line

Section Line

Proposed Right of Way Line

N 0° 14' 18" W 2650.08'

(W. SECTION CORNER
Found County Surveyor's Monument
marked C, below surface per C.S.2115
F.B. 2293-87
F.B.2609-86

N

16

R - 10 - W

CORNER
Surveyor's Monument
low surface per C.S.2115
F.B. 2609-85

16 15

110TH ST.

SECTION CORNER
Found County Surveyor's Monument
marked C, below surface per C.S.2121
F.B. 2293-19
F.B.2609-86

N 0° 14' 18" E 2651.91' To Section Corner
Continued From C.S.B. 2763-7

2656.78'

21 22

CSB-2763-8
A1 OF A4

N

S

COUNTY OF LOS ANGELES
MAP OF
AVENUE O
FROM
SAN BERNARDINO COUNTY LINE
TO
30TH STREET EAST
COUNTY SURVEYORS MAP NO. B-2763
SHEET NO. 8 OF 10 SHEETS
SCALE:- 1 INCH = 100 FT.

JOB NUMBER 0075.85

JOHN A. LAMBIE — COUNTY ENGINEER
SURVEYED JUNE 1960 - JANUARY 1961

SURVEYED ON REQUEST OF THE REGIONAL PLANNING COMMISSION UNDER SEC. 79, ORD. 4099 BY LETTER DATED MAY 20, 1959 AND BY BOARD ORDER DATED DEC. 11, 1951

BEARINGS ARE BASED ON THE BEARING OF THE NORTHERLY LINE OF SECTION 17, T-6-N R-11-W SHOWN AS N 89°-15' 30" E ON C.S.B. 2315

F.B. 2609 - 5 - 256

FIELD WORK BY ..... J.S. COATES
OFFICE WORK BY ..... T.M. PALMERI
F.D. FASOLINE
CHECKED BY ..... W.D. WAGNER

I.M. CC

SECTION

T - 6 - N

R - 10 - W

SECTION

T - 6 - N

R - 10 - W

CSB-2763-8
A2 OF A4

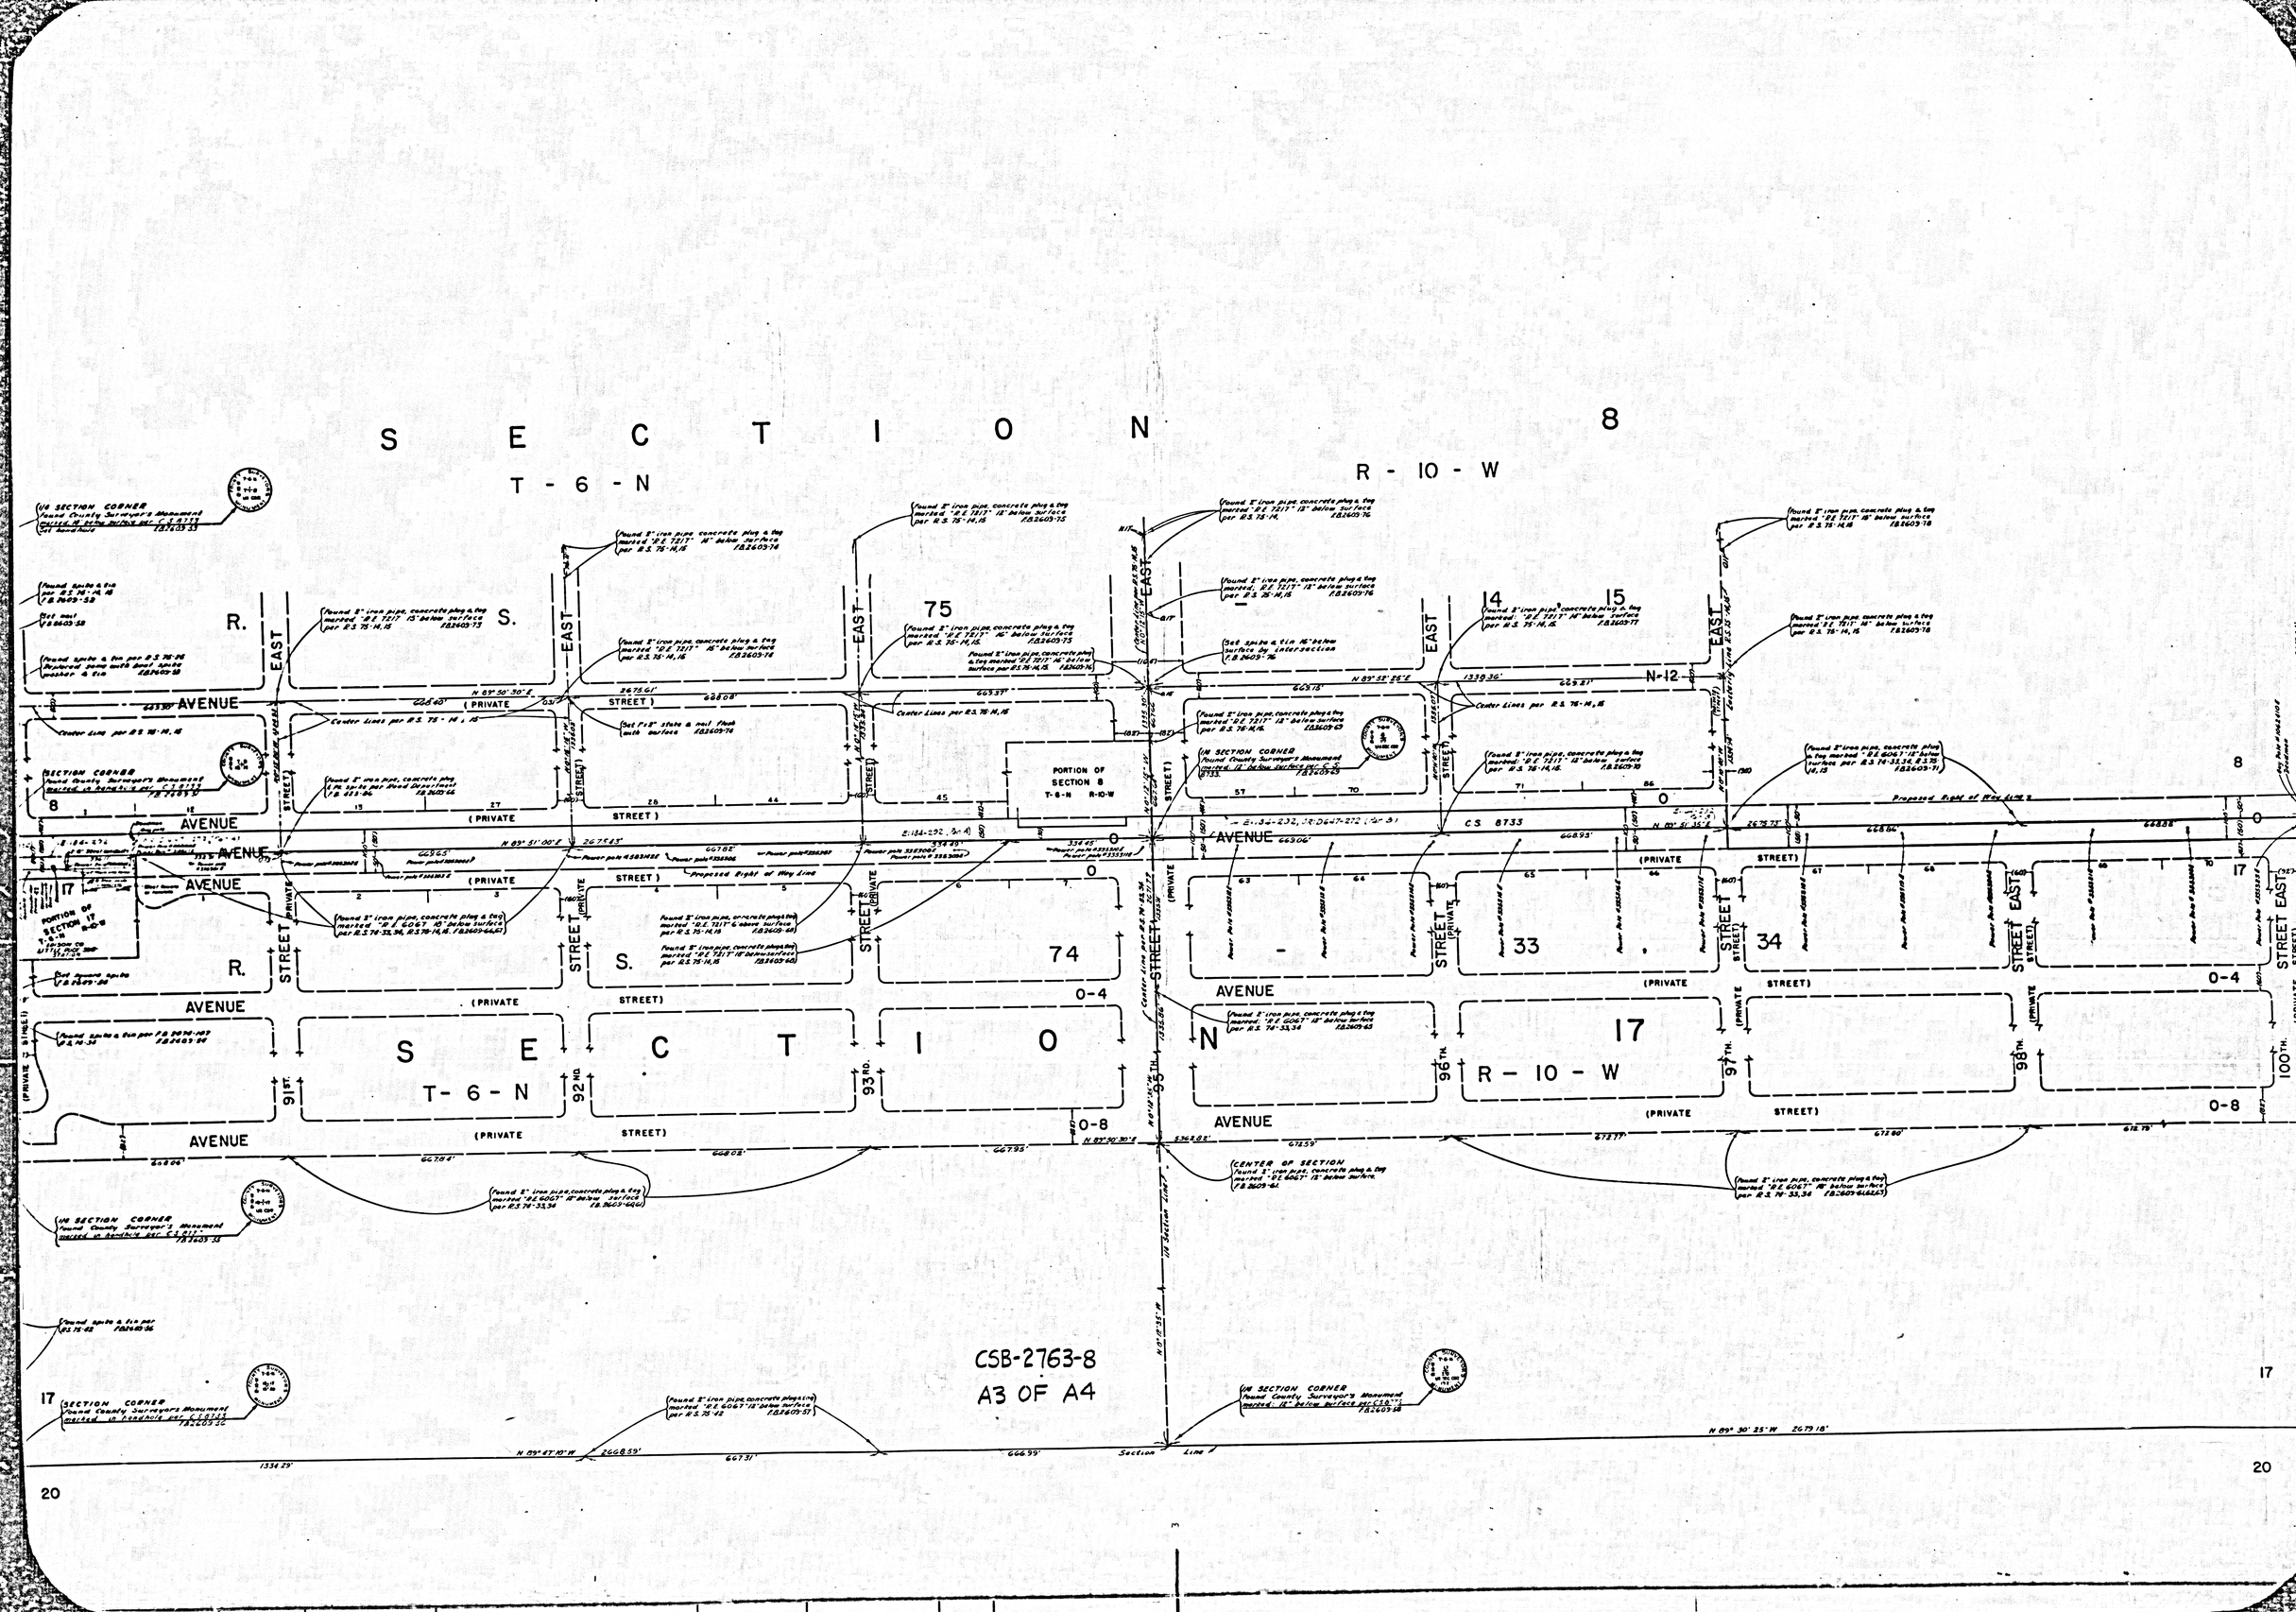

SECTION 8
T - 6 - N
R - 10 - W
R. S.
EAST
AVENUE
(PRIVATE STREET)
PORTION OF SECTION 8 T-6-N R-10-W
PORTION OF SECTION 17 T-6-N R-10-W
75
14
15
N-12
8
17
74
33
34
0-4
0-8
SECTION 17
T- 6 - N
R - 10 - W
91ST.
92ND.
93RD.
95TH.
96TH.
97TH.
98TH.
100TH.
CENTER OF SECTION
CSB-2763-8
A3 OF A4
20

CSB-2763-8
A4 OF A4