
ENGINEER

MARCH

1969

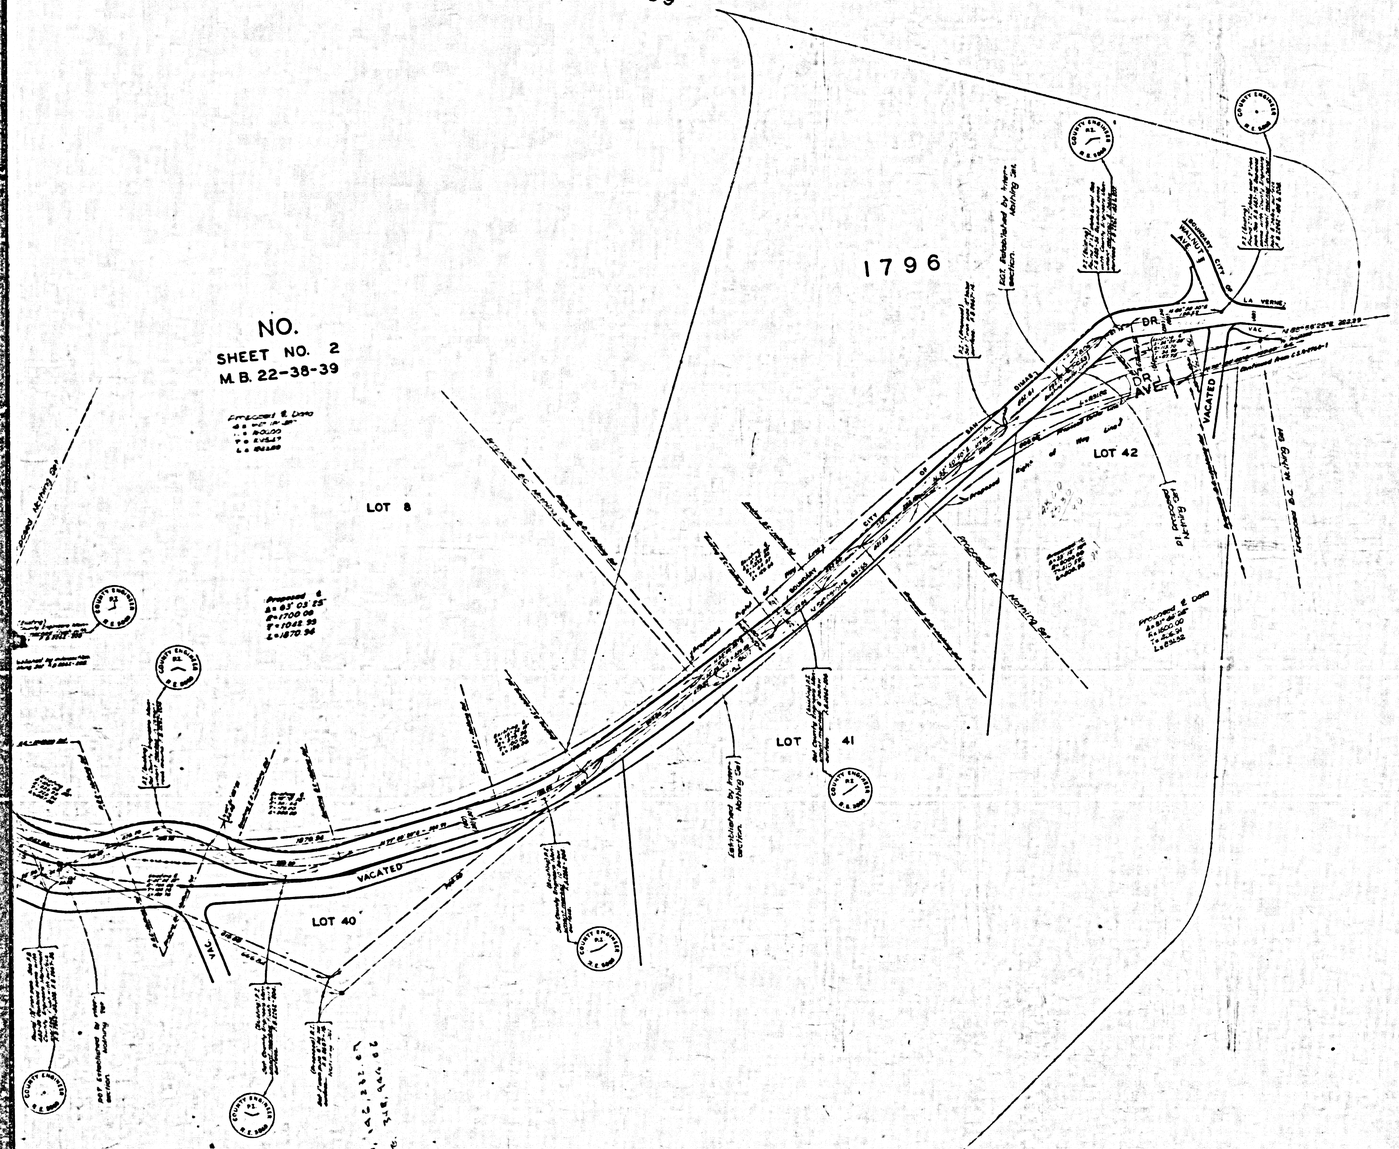

NO.

SHEET NO. 2

M.B. 22-38-39

ENGINEER MARCH 1969

PUDDINGSTONE DRIVE - COVINA BOULEVARD

COUNTY OF LOS ANGELES

MAP OF

CYPRESS AVENUE

FROM

E STREET

TO

LONE HILL AVENUE AMELIA AVENUE

COUNTY SURVEYORS MAP NO. B-2764

SHEET NO. 2 OF 2 SHEETS

SCALE: 1 INCH = 100 FT.

JOB NUMBER 0074.44

JOHN A. LAMBIE - COUNTY ENGINEER

SURVEYED DEC. 1956 TO DEC. 1960

SURVEYED UNDER INSTRUCTIONS OF THE BOARD OF SUPERVISORS "ER ORDER DATED SEPT. 16, 1929

BEARINGS ARE BASED ON THE CALIFORNIA COORDINATE SYSTEM ZONE 7 PER SEC. 8509 PUBLIC RESOURCES CODE. SEE C.S. 8423

INDEX 48

F.B. 2262-84-95 & 196-208 F.B. 2667-5-36

FIELD WORK BY..... D. E. HOLMES
G. G. PORTER

OFFICE WORK BY..... T. H. BURNS


CHECKED BY..... S. H. MILLER

Alignment revised and approved to Major Highway plan E.E.C. Minutes dated August 13, filed by T.H. Burns 1969.

CSB-2764-2

A1 OF A3

ALIGNMENT ESTABLISHED BY THE COUNTY ENGINEER MARCH

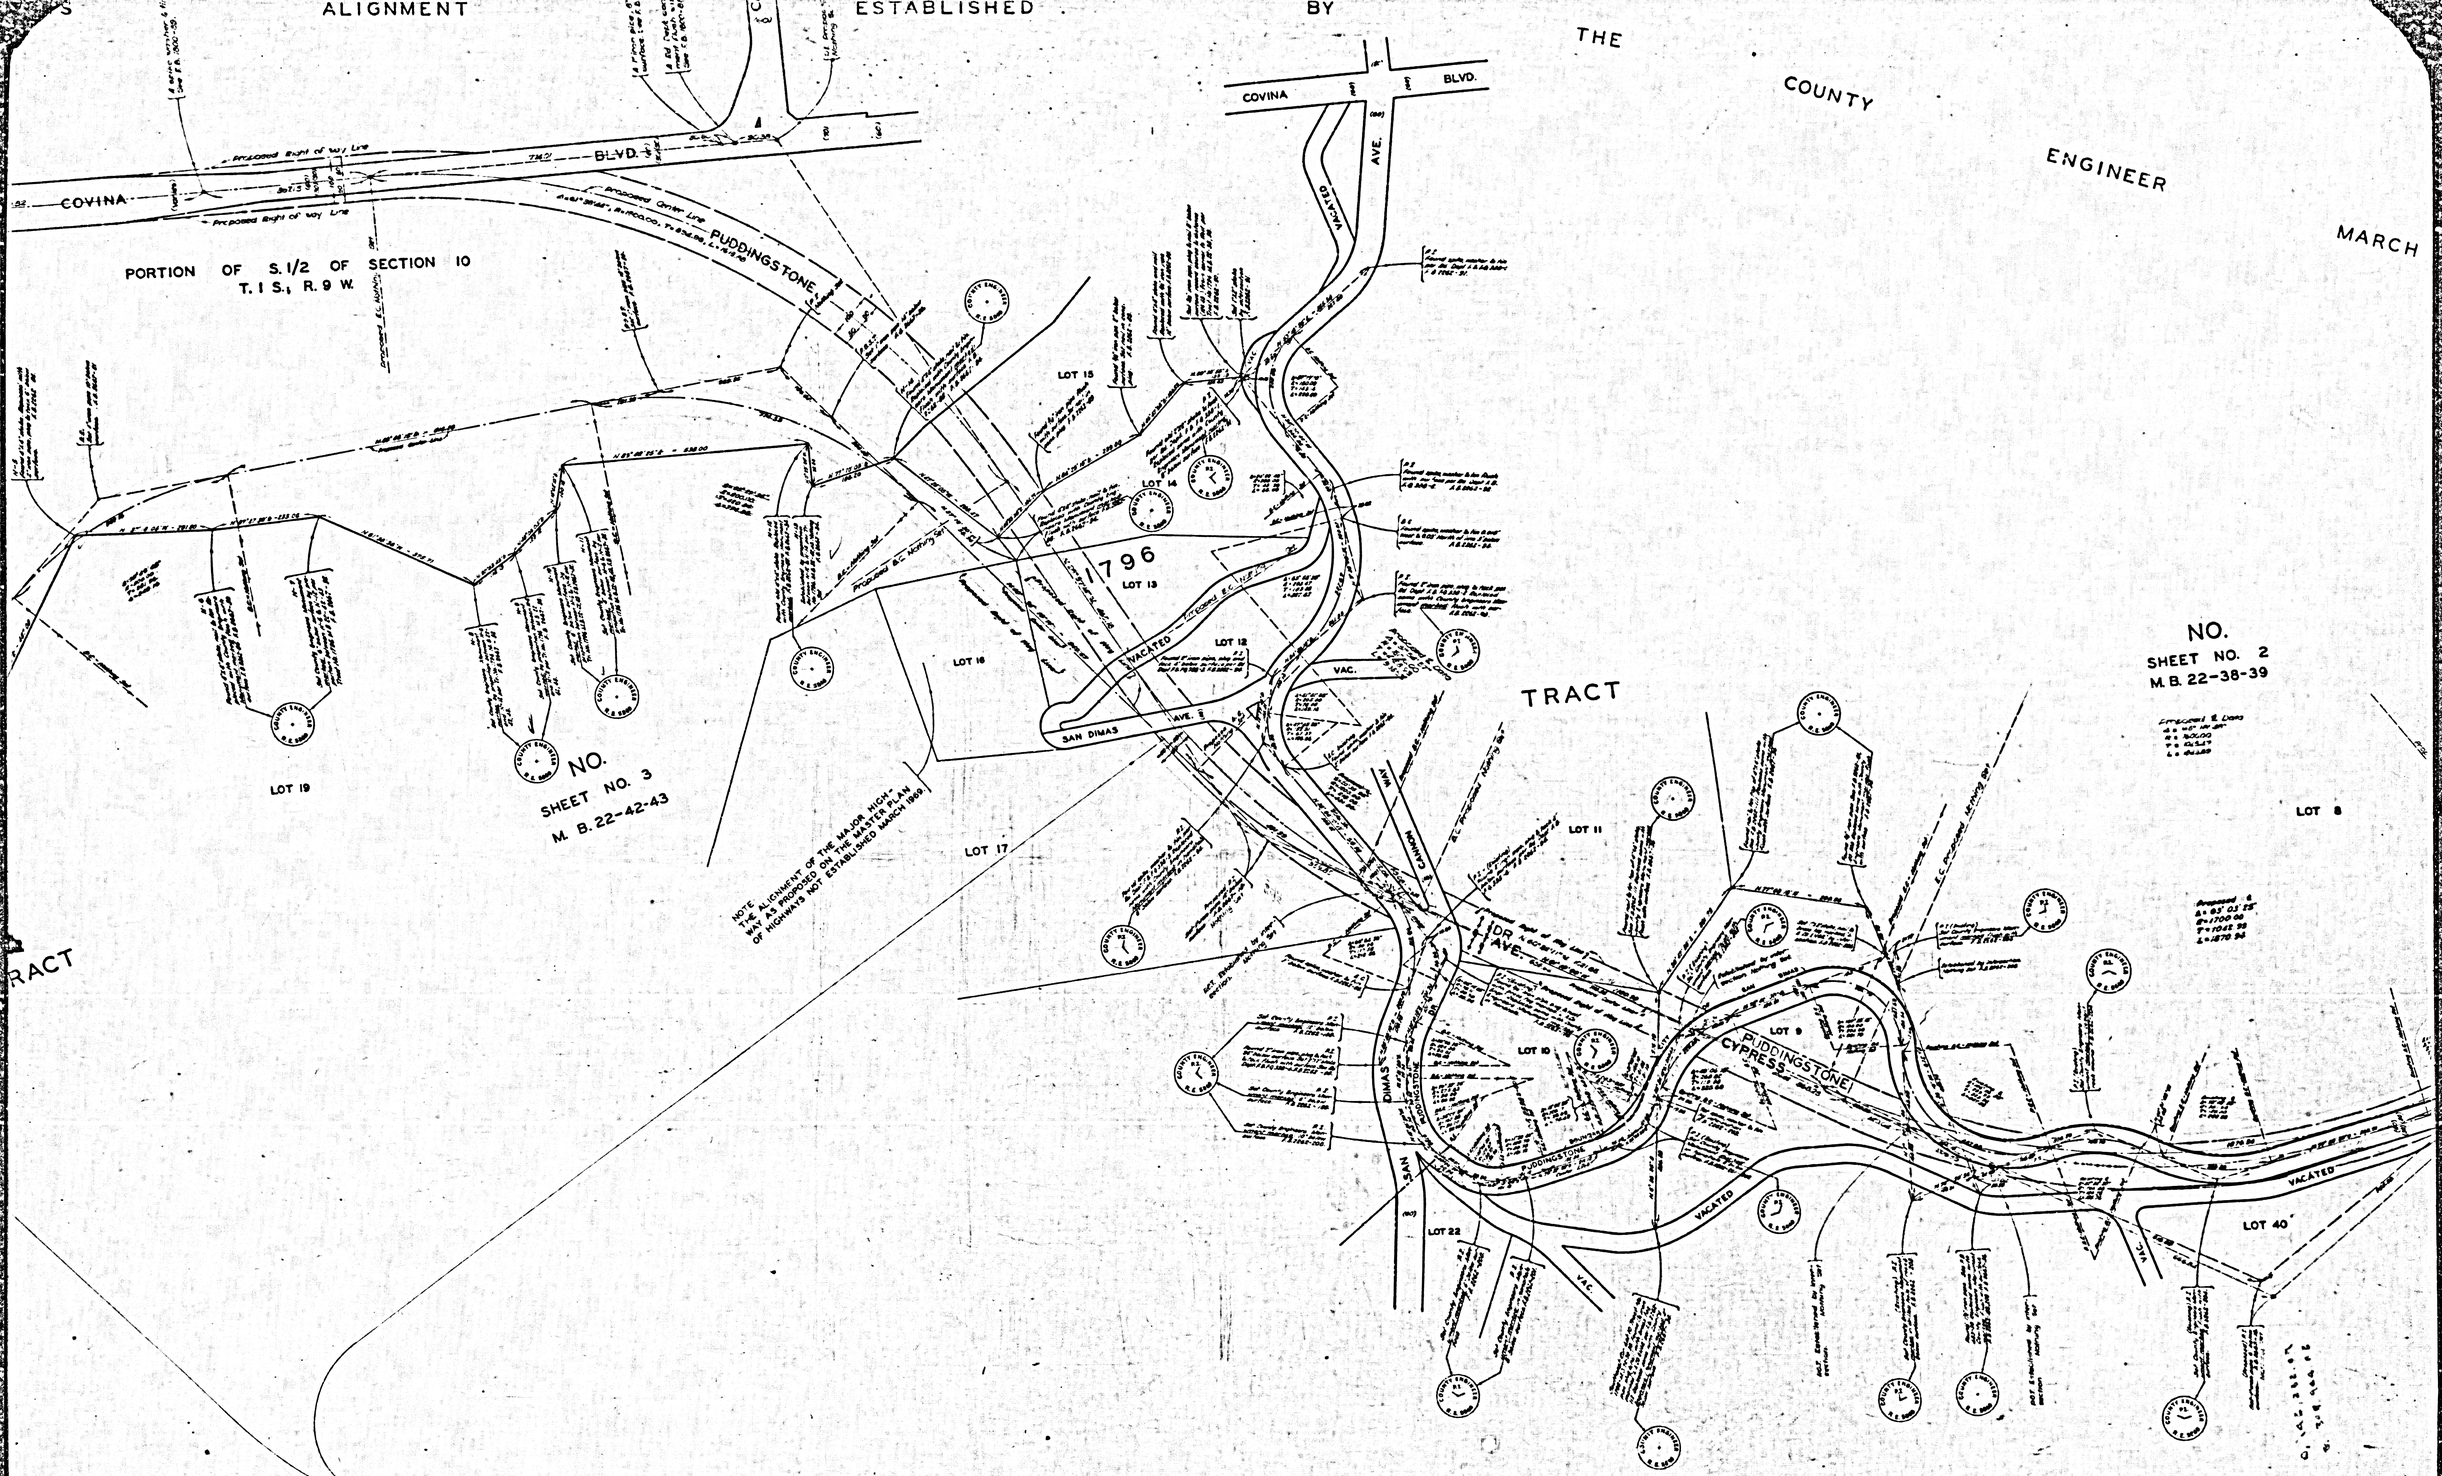

THIS ALIGNMENT ABANDONED BY THE COUNTY ENGINEER

CSB-2764-2
A2 OF A3

THIS ALIGNMENT

COVINA BLVD.

PORTION OF S. 1/2 OF SECTION 10
T. 1 S., R. 9 W.

FREEWAY

PROPOSED

SEC. 9, T. 1 S., R. 9 W.
SUBDIVISION OF THE RANCHO ADDITION TO SAN JOSE AND A
PORTION OF THE RANCHO SAN JOSE

LONEHILL AVE.

AMELIA AVE.

CYPRESS AVE.

VACATED

M. R. 22 - 21 - 23

LOT 19

LOT 20

TRACT NO.

SHEET NO. 3
M. B. 22-42-43

THIS

COUNTY SURVEYOR'S MAP NO. B-2764
SHEET NO. 3 OF 3 SHEETS

CSB-2764-2
A3 OF A3